

739 SUTTER AVENUE

BY GE SUN

PALO ALTO, CA

SB330 / ARCHITECTURAL REVIEW SET



739 SUTTER AVENUE

PALO ALTO, CA

SB330 / ARCHITECTURAL REVIEW SET

SHEET INDEX:

ARCHITECTURAL:

A0.1	TITLE SHEET
A0.2	SITE CONTEXT AND SITE PHOTOS
A0.3	NEIGHBORING CONTEXT PERSPECTIVE
A0.4	SITE PLAN
A0.5	FLOOR AREA DIAGRAMS
A0.6	2019 RESIDENTIAL GREEN BUILDING APPLICATION CALGREEN
A0.7	STREETSCAPE SHEET
A1.1	PLAN 1 FLOOR PLANS
A1.2	PLAN 1 FLOOR PLANS
A1.3	PLAN 1X PARTIAL FLOOR PLANS
A1.4	PLAN 2 FLOOR PLANS
A1.5	PLAN 2X PARTIAL FLOOR PLANS
A2.1	BUILDING 1 FLOOR PLANS
A2.2	BUILDING 1 FLOOR PLAN & ROOF PLAN
A2.3	BUILDING 1 ELEVATIONS
A2.4	BUILDING 2 FLOOR PLANS
A2.5	BUILDING 2 FLOOR PLAN & ROOF PLAN
A2.6	BUILDING 2 ELEVATIONS
A2.7	PEDESTRIAN/BICYCLE CIRCULATION
A2.8	TYPICAL EXTERIOR WALL SECTION
A2.9	TYPICAL DETAILS
A3.1	COLOR AND MATERIALS BOARD - SCHEME 1
A3.2	COLOR AND MATERIALS BOARD - SCHEME 2

CIVIL:

C1.0	EXISTING CONDITIONS
C2.0	DEMOLITION PLAN
C3.0	PRELIMINARY SITE AND GRADING PLAN WITH CROSS SECTIONS
C4.0	PRELIMINARY UTILITY PLAN
C5.0	PRELIMINARY STORMWATER CONTROL PLAN
C6.0	VESTING TENTATIVE MAP

LANDSCAPE:

L-1.0	LANDSCAPE CONSTRUCTION PLAN
L-2.0	LANDSCAPE IRRIGATION PLAN
L-3.0	LANDSCAPE PLANTING PLAN
L-3.1	IRRIGATION AND PLANTING DETAILS
L-4.0	HYDROZONE MAP AND WELO WORKSHEET

PHOTOMETRIC:

1	LIGHTING PLAN - PHOTOMETRIC ANALYSIS
---	--------------------------------------

ARCHITECTURAL DATA:

unit name	bedroom count	bathroom count	unit count	living area / unit	total living area	garage area / unit	porch area / unit ²	deck area / unit ²	roof deck area / unit	private os / unit	total private os ³
				(gross sf)	(gross sf)	(gross sf)	(gross sf)	(gross sf)	(gross sf)	(gross sf)	(gross sf)
plan 1	3	4	1	1,643	1,643	477	48	96	367	511	511
plan 1x	3	4	2	1,665	3,330	477	48	96	374	518	1,036
plan 1y	3	3.5	2	1,642	3,284	479	48	96	367	511	1,022
plan 2	2	2	5	1,206	6,030	572	11	114	N/A	125	625
plan 2x	3	3	2	1,241	2,482	572	11	114	N/A	125	250
Total			12		16,769						3,444
Note¹ gross sf calculated to outside face of framing											
Note² min. private deck area proposed = 48 sq. ft. w/ min. 5' dimension (Required, 6' min. dimension)											
Note³ min. sq. ft. of porches and decks proposed = 125 sq. ft. (Required - 200 sq. ft.)											

PROJECT DATA:

Site APN	127-35-200	
GP Designation	Multi-Family	
Zoning	RM-20	
Site Area	0.38 acres	
	Standard	Proposed
Density per GP	40 dua max	31.3 dua
Density per Zoning	20 dua max	
Total Number of Units	11.7 du max	12 du
Base Units	8 du max	8 du
Affordable % (@ Low Affordability)		25% (2 of 8 units)
Bonus Units	4 du max	4 du
Lot Area	8,500	16,707 sf
Lot Width	70 ft	133 ft
Lot Depth	100 ft	125 ft
Building Coverage	5,847 sf max	8,196 sf
	35% max	49%
FAR	1 max	1.5
FAR (as per zoning ordinance)	16,707 sf max	25,522 sf
Max Bldg. Ht.	30 ft	36 ft
Front Setback	20 ft	10 ft bldg
		5 ft porch
Side Setback	10 ft	5 ft
Rear Setback	10 ft	12 ft
Daylight Plane Requirements	10' initial height + 45 degree angle	10' initial height + 45 degree angle
Open Space Summary	Standard	Proposed
Site Open Space	5,847 sf min	3,102 sf
	35% min	19%
Usable Open Space	150 sf / unit	406 sf / unit
common open space	75 sf / unit	119 sf / unit
private open space ³	50 sf / unit	287 sf / unit
Parking Summary per Zoning	Standard	Proposed
Total Parking	24 stalls min	24 stalls
	2 stalls / unit	2 stalls / unit
Max Tandem Percentage	25% max	58%
Long Term Bike Parking	1 stalls / unit	1 stalls / unit
Short Term Bike Parking	1 stall / 10 units	1 stall / 6 units

PROJECT DESCRIPTION:

The proposed project would demolish the existing 8-unit apartment building located at 739 Sutter Avenue and construct twelve new townhome units on the project site. The proposed units are 3-stories in height and range from +/- 1,201 to 1,665 square feet of living space per unit. Each unit includes a two-car garage and a deck to provide private open space. The proposed project envisions a contemporary architectural style. The proposal offers two of the eight “base units” (25%) as Affordable Housing (at the Low Income level) and anticipates use of Density Bonus Law to allow flexibility in development standards. A 50% Density Bonus is requested in addition to related waivers, concessions, and incentives.

BUILDING DATA:

APPLICABLE CODES

2019 CRC - CA Residential Code
2019 CMC - CA Mechanical Code
2019 CPC - CA Plumbing Code
2019 CFC – CA Fire Code

BUILDING TYPE:

OCCUPANCY GROUP:

CONSTRUCTION TYPE:

ALLOWABLE HEIGHT:

SPRINKLER SYSTEM:

3 Story Fee Simple Townhomes

R-3

Type VB

3-Stories

NFPA 13D

PROJECT TEAM INFO:

Client:

GE SUN

P.O. Box 6563
San Mateo, CA 94403
Tel: 510.857.4567
Contact: Grace Li
graceli_1999@yahoo.com

Architect:

DAHLIN

5865 Owens Drive
Pleasanton, CA 94588
Tel: 925.251.7200
Contact : Kriselle Rodrigues
krodrigues@dahlingroup.com

Landscape:

Anyi Landscape


Tel: 650-533-0107
Contact: Anyi Huang
anyihuang@gmail.com

Civil:

BFK Engineers

1730 N. First St.m Suite 600
San Jose, CA 95112
Tel: 408-467-9173
Contact: Phong Kiet, PE
pkiet@bkf.com

VICINITY MAP:

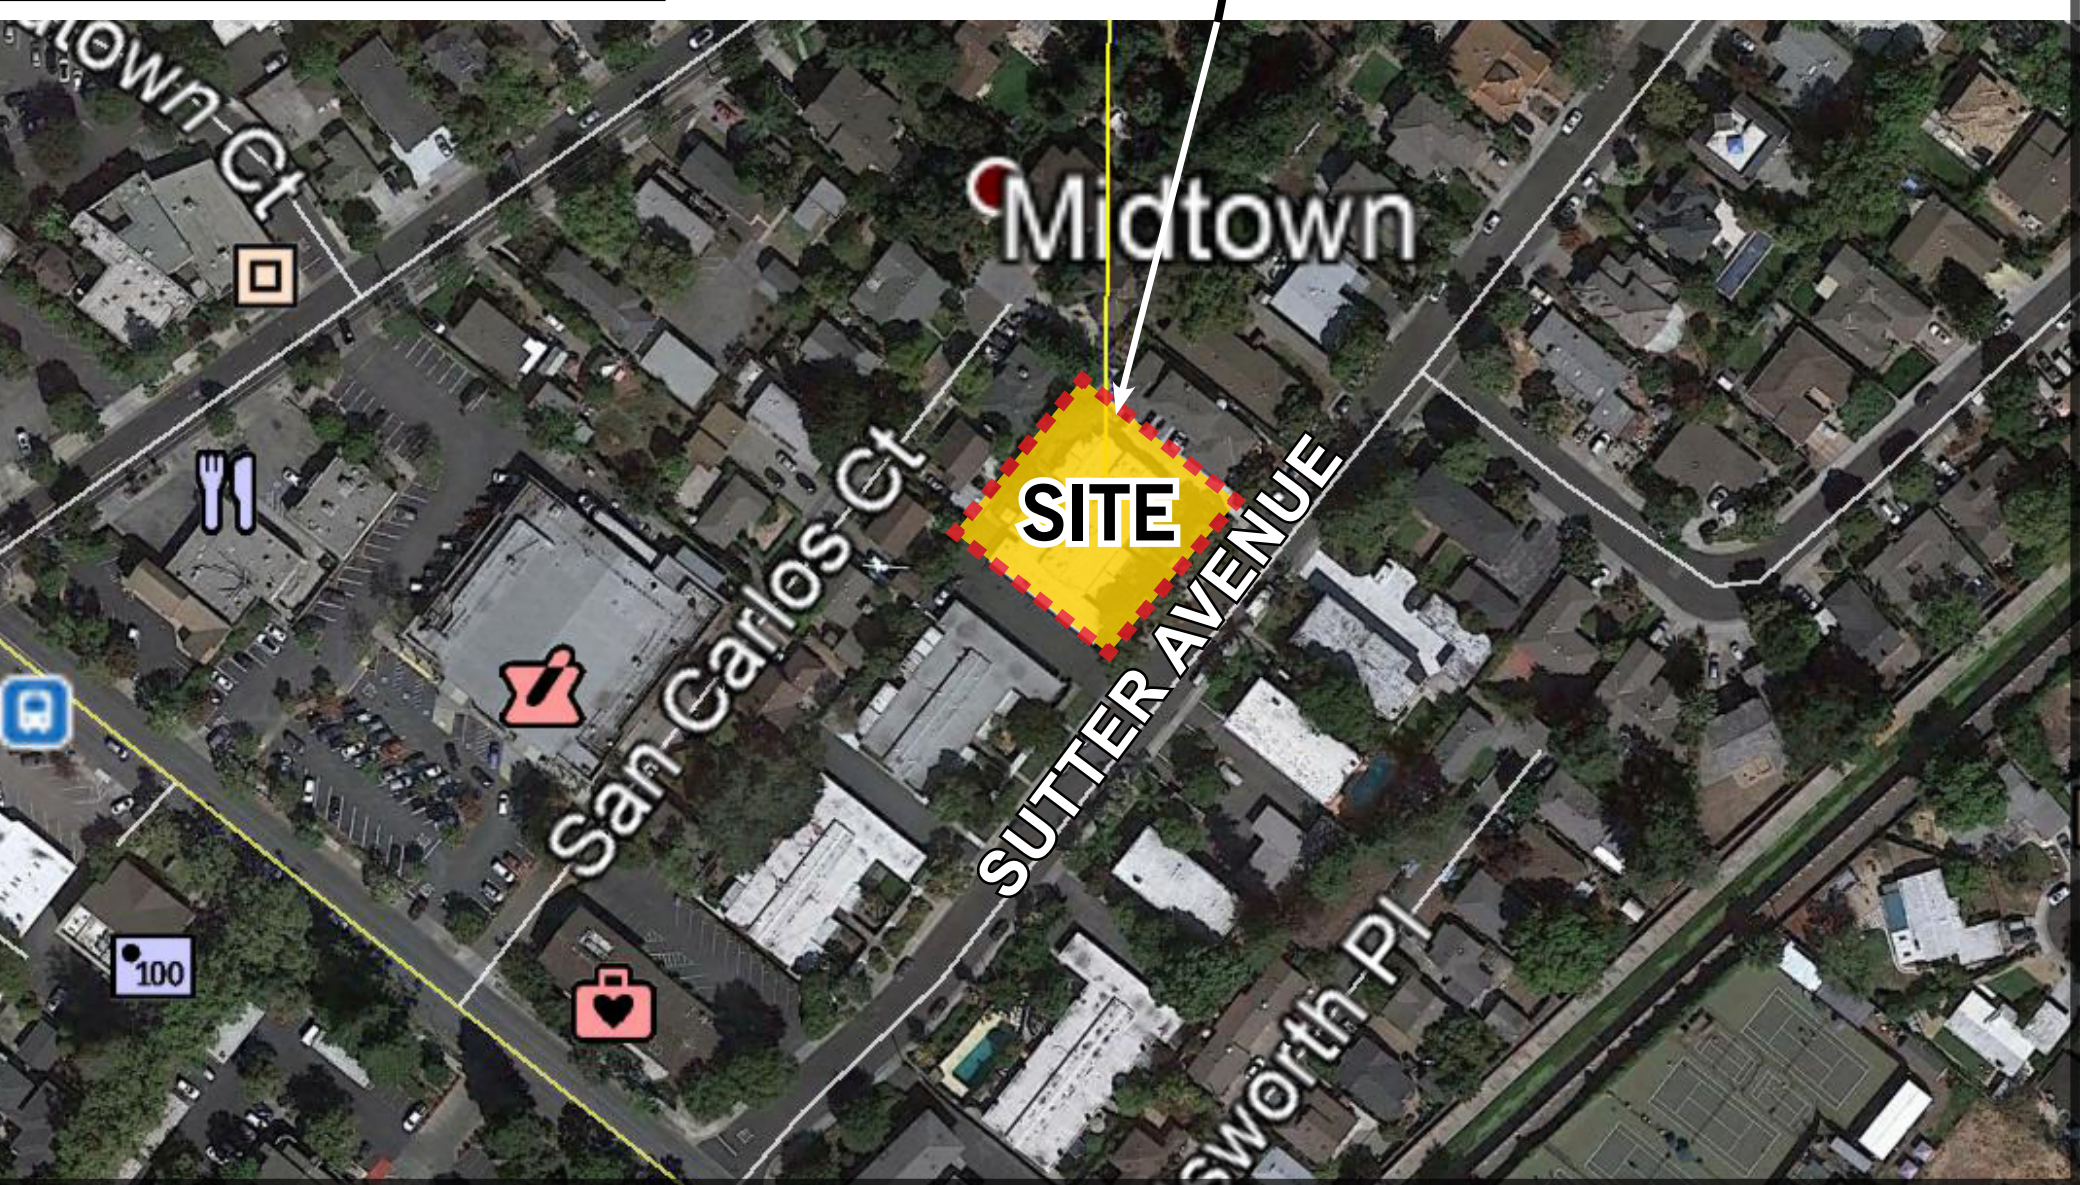


TITLE SHEET



JOB NO. 1447.003
DATE 05-18-22
5865 Owens Drive
Pleasanton, CA 94588
925-251-7200




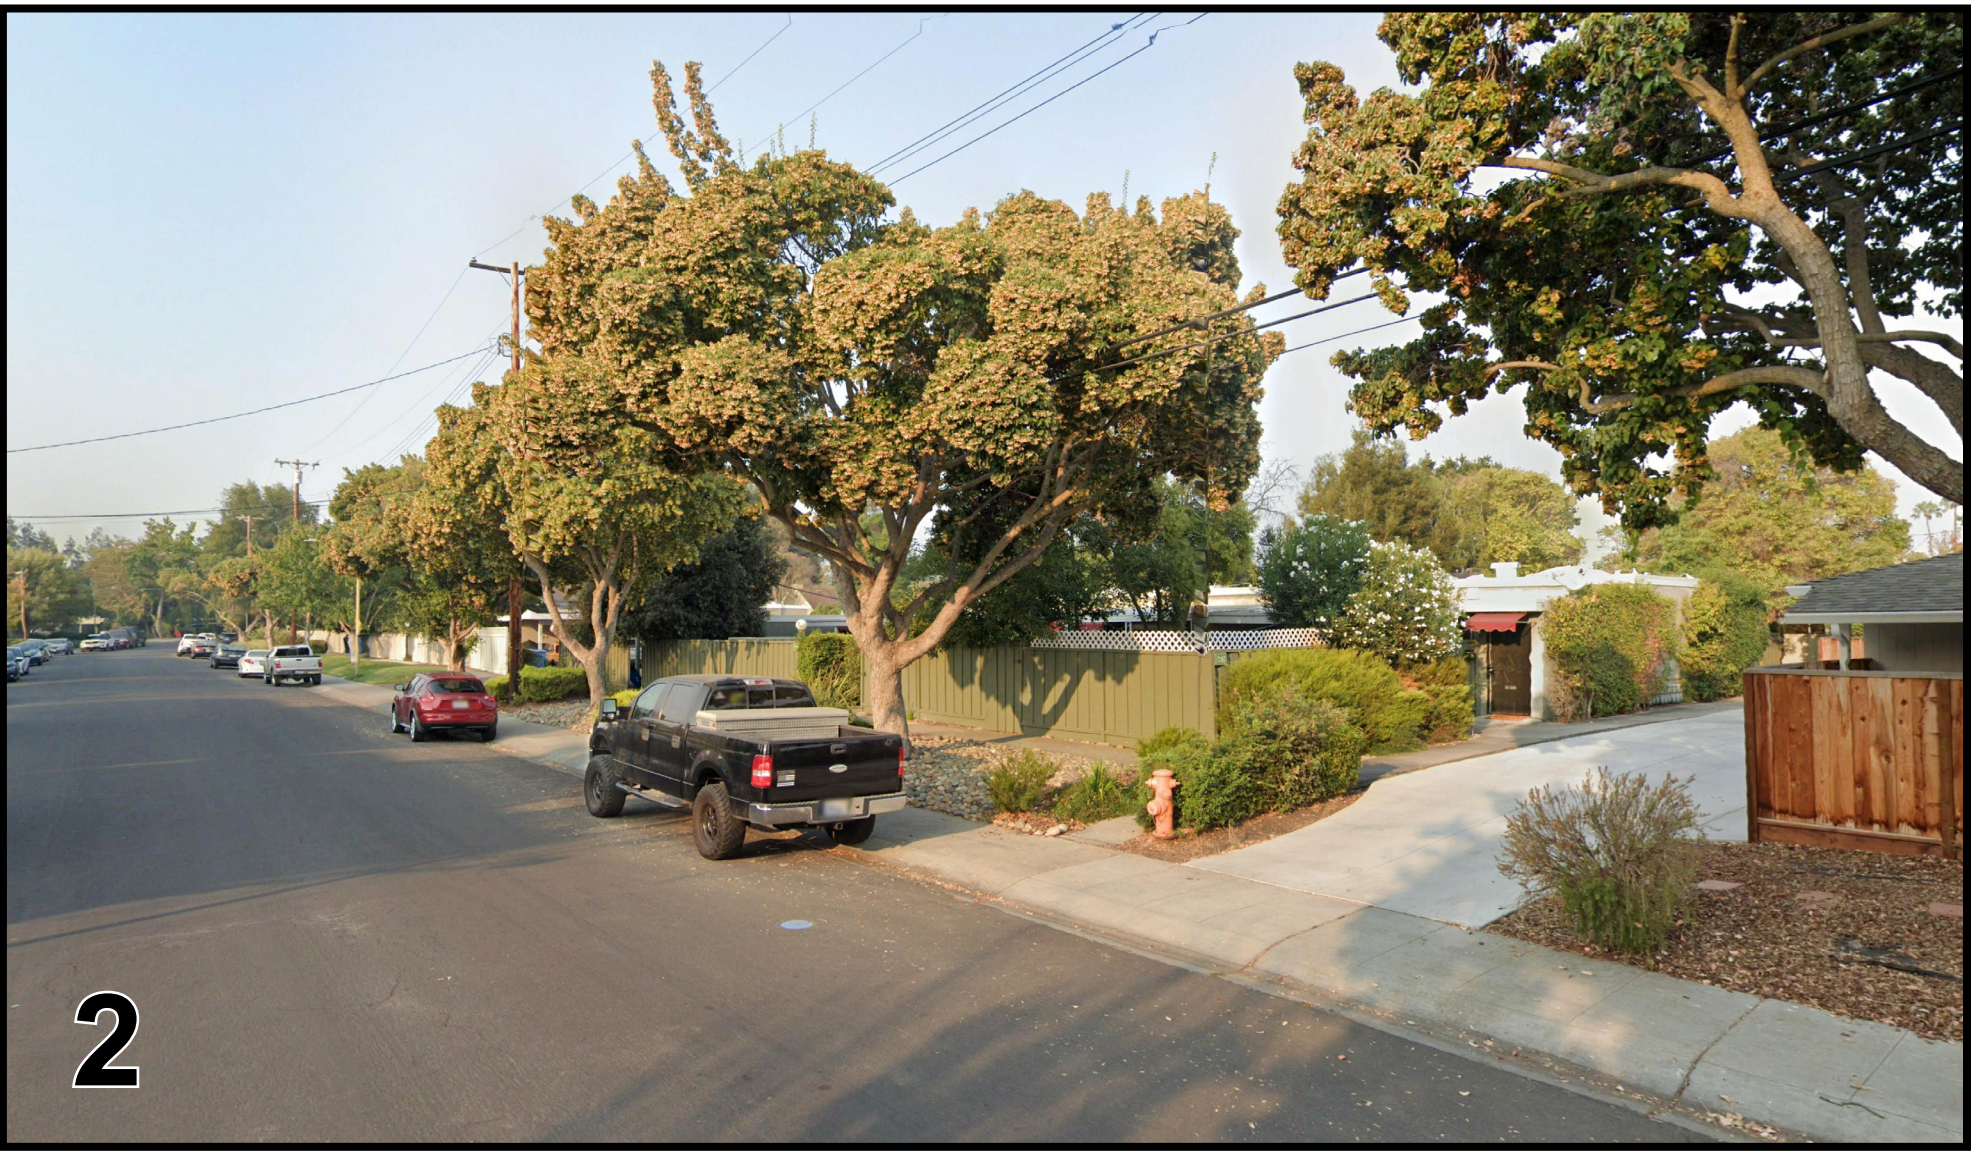

SITE CONTEXT AND SITE PHOTOS



NEIGHBORING CONTEXT PERSPECTIVE

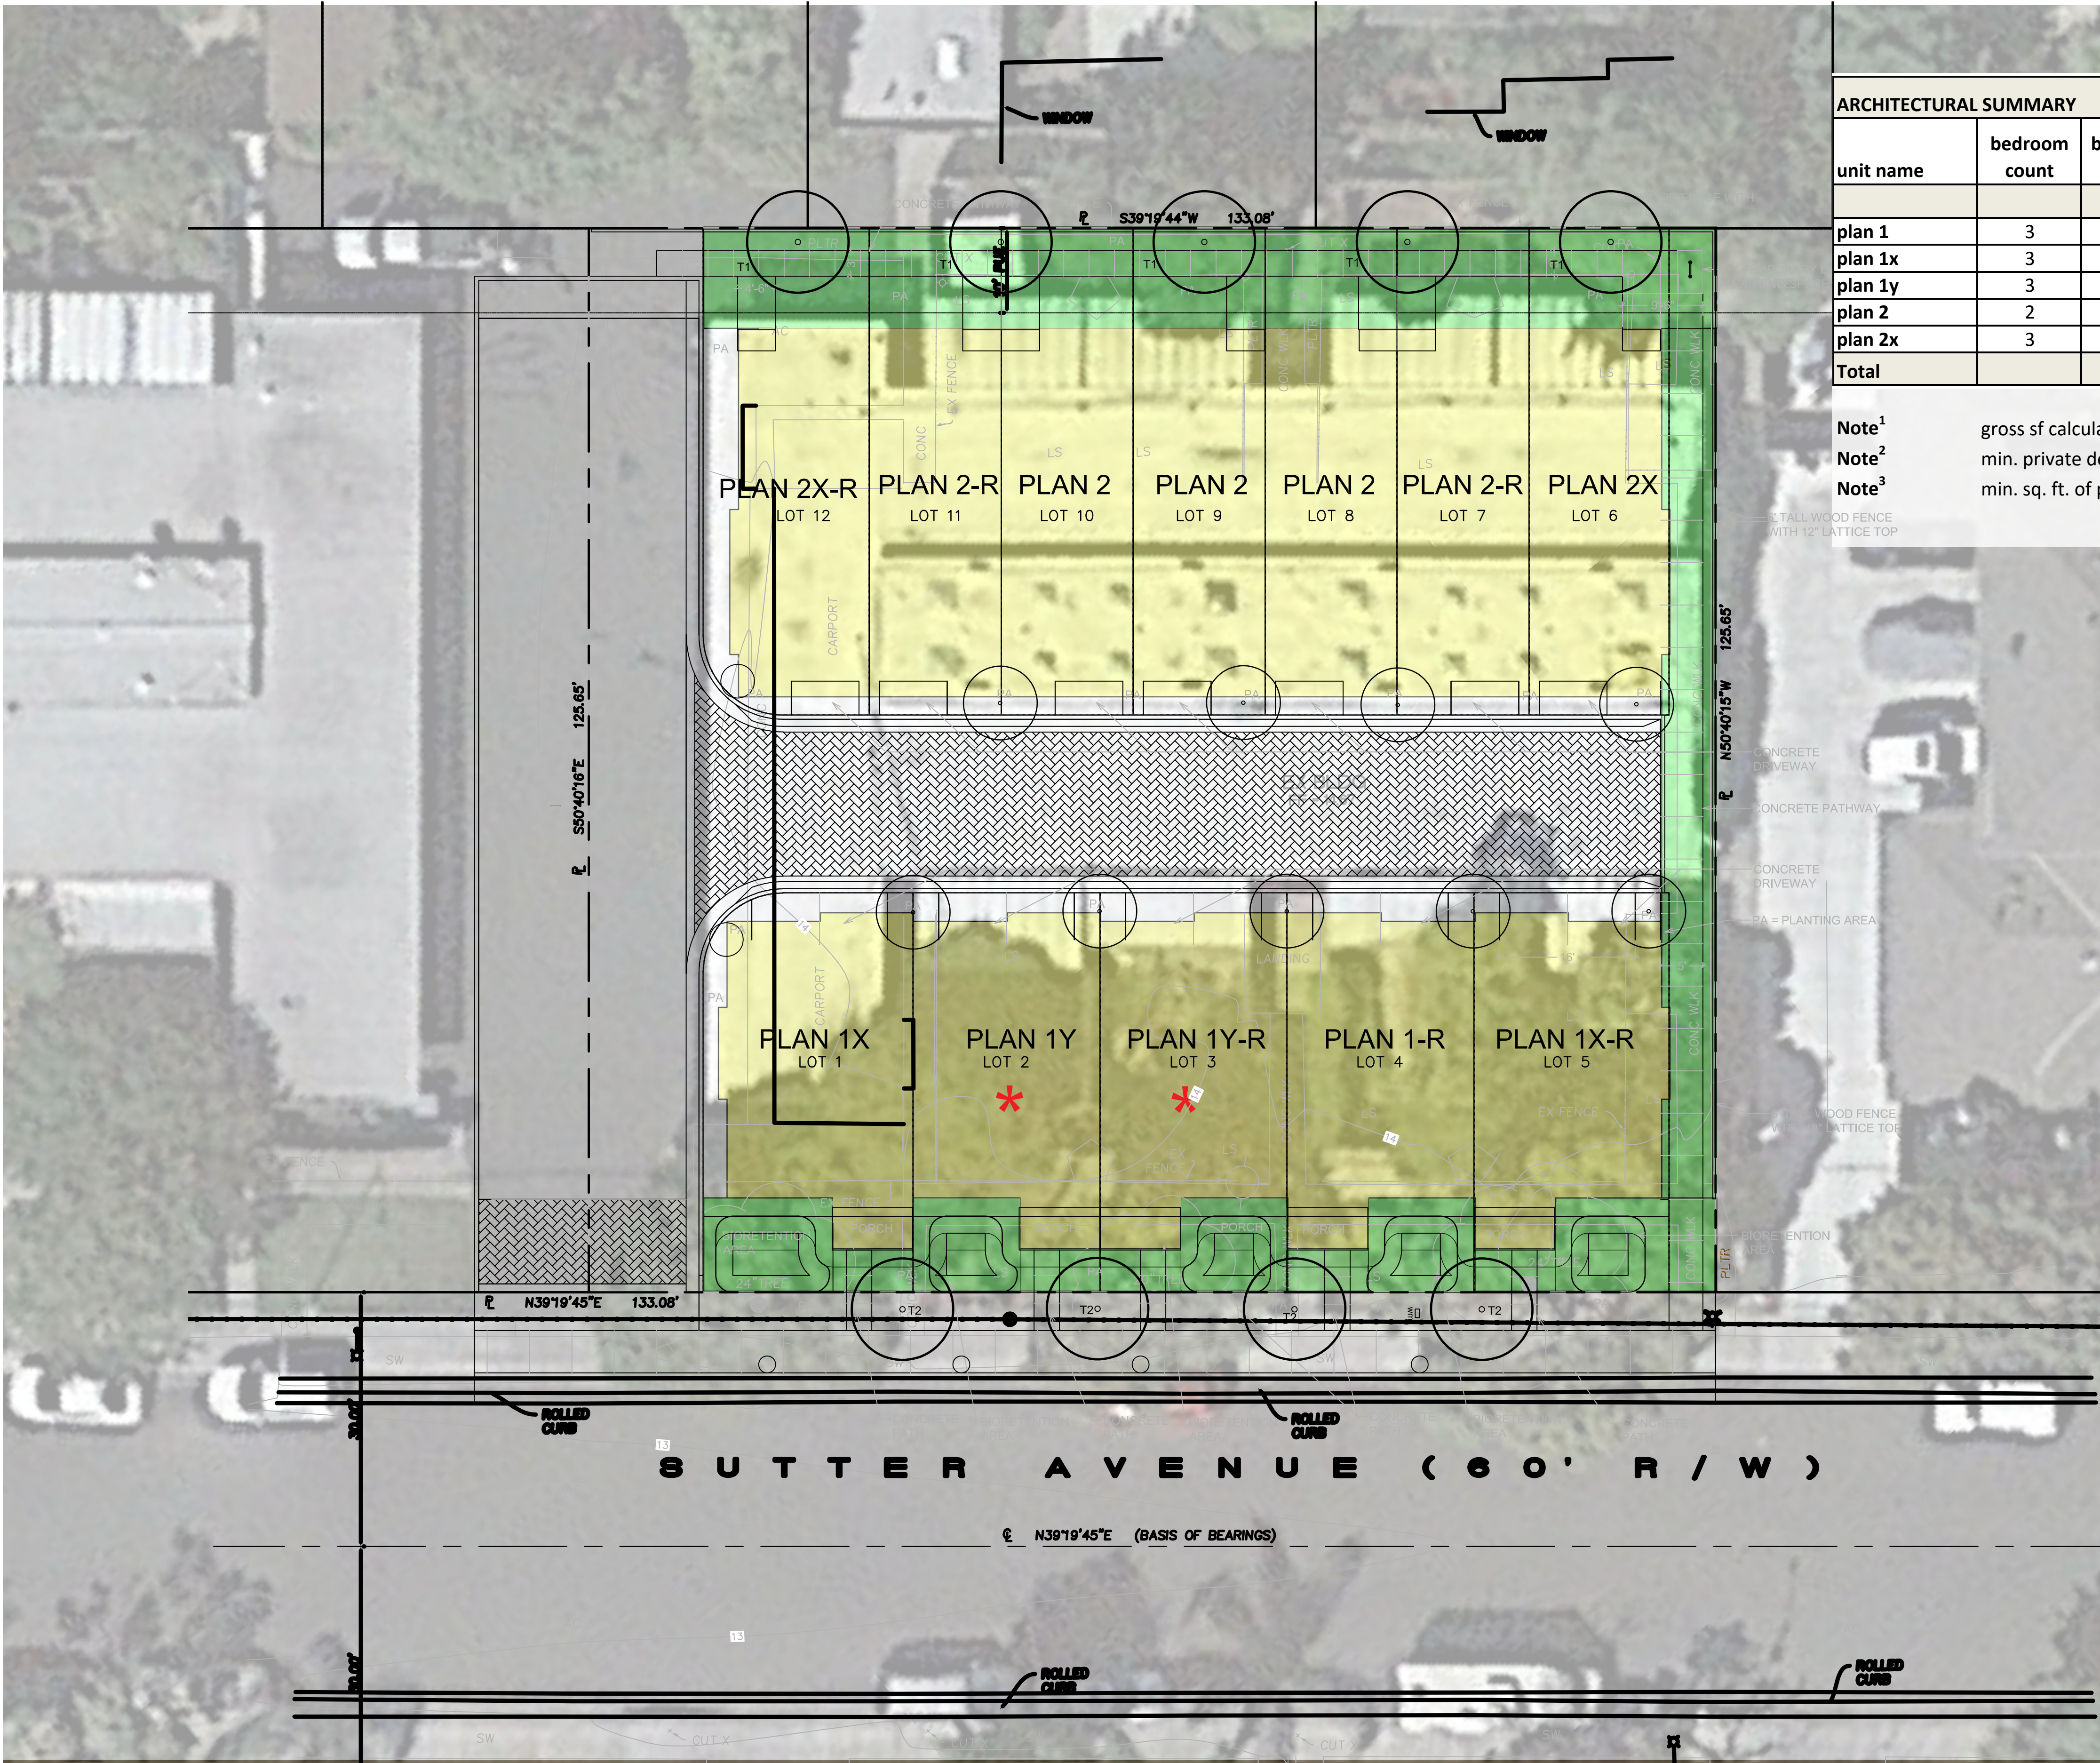

ARCHITECTURAL SUMMARY											
unit name	bedroom count	bathroom count	unit count	living area / unit	total living area	garage area / unit	porch area / unit ²	deck area / unit ²	roof deck area / unit	private os / unit	total private os ³
				(gross sf)	(gross sf)	(gross sf)	(gross sf)	(gross sf)	(gross sf)	(gross sf)	(gross sf)
plan 1	3	4	1	1,643	1,643	477	48	96	367	511	511
plan 1x	3	4	2	1,665	3,330	477	48	96	374	518	1,036
plan 1y	3	3.5	2	1,642	3,284	479	48	96	367	511	1,022
plan 2	2	2	5	1,206	6,030	572	11	114	N/A	125	625
plan 2x	3	3	2	1,241	2,482	572	11	114	N/A	125	250
Total			12		16,769						3,444

Note¹ gross sf calculated to outside face of framing
Note² min. private deck area proposed = 48 sq. ft. w/ min. 5' dimension (Required, 6' min. dimension)
Note³ min. sq. ft. of porches and decks proposed = 125 sq. ft. (Required - 200 sq. ft.)

* Adaptable Units Locations

For density bonus requests and project waivers and concessions, please see attached project description document.


DEVELOPMENT SUMMARY		
Site APN	127-35-200	
GP Designation	Multi-Family	
Zoning	RM-20	
Site Area	0.38	acres
	Standard	Proposed
Density per GP	40 dua max	31.3 dua
Density per Zoning	20 dua max	
Total Number of Units	11.7 du max	12 du
Base Units	8 du max	8 du
Affordable % (@ Low Affordability)		25% (2 of 8 units)
Bonus Units	4 du max	4 du
Lot Area	8,500	16,707 sf
Lot Width	70 ft	133 ft
Lot Depth	100 ft	125 ft
Building Coverage	5,847 sf max	8,196 sf
	35% max	49%
FAR	1 max	1.5
FAR (as per zoning ordinance)	16,707 sf max	25,522 sf
Max Bldg. Ht.	30 ft	36 ft
Front Setback	20 ft	10 ft bldg
		5 ft porch
Side Setback	10 ft	5 ft
Rear Setback	10 ft	12 ft
Daylight Plane Requirements	10' initial height + 45 degree angle	10' initial height + 45 degree angle
Open Space Summary	Standard	Proposed
Site Open Space	5,847 sf min	3,102 sf
	35% min	19%
Usable Open Space	150 sf / unit	406 sf / unit
common open space	75 sf / unit	119 sf / unit
private open space ³	50 sf / unit	287 sf / unit
Parking Summary per Zoning	Standard	Proposed
Total Parking	24 stalls min	24 stalls
	2 stalls / unit	2 stalls / unit
Max Tandem Percentage	25% max	58%
Long Term Bike Parking	1 stalls / unit	1 stalls / unit
Short Term Bike Parking	1 stall / 10 units	1 stall / 6 units

SITE PLAN




BUILDING 2


FIRST FLOOR

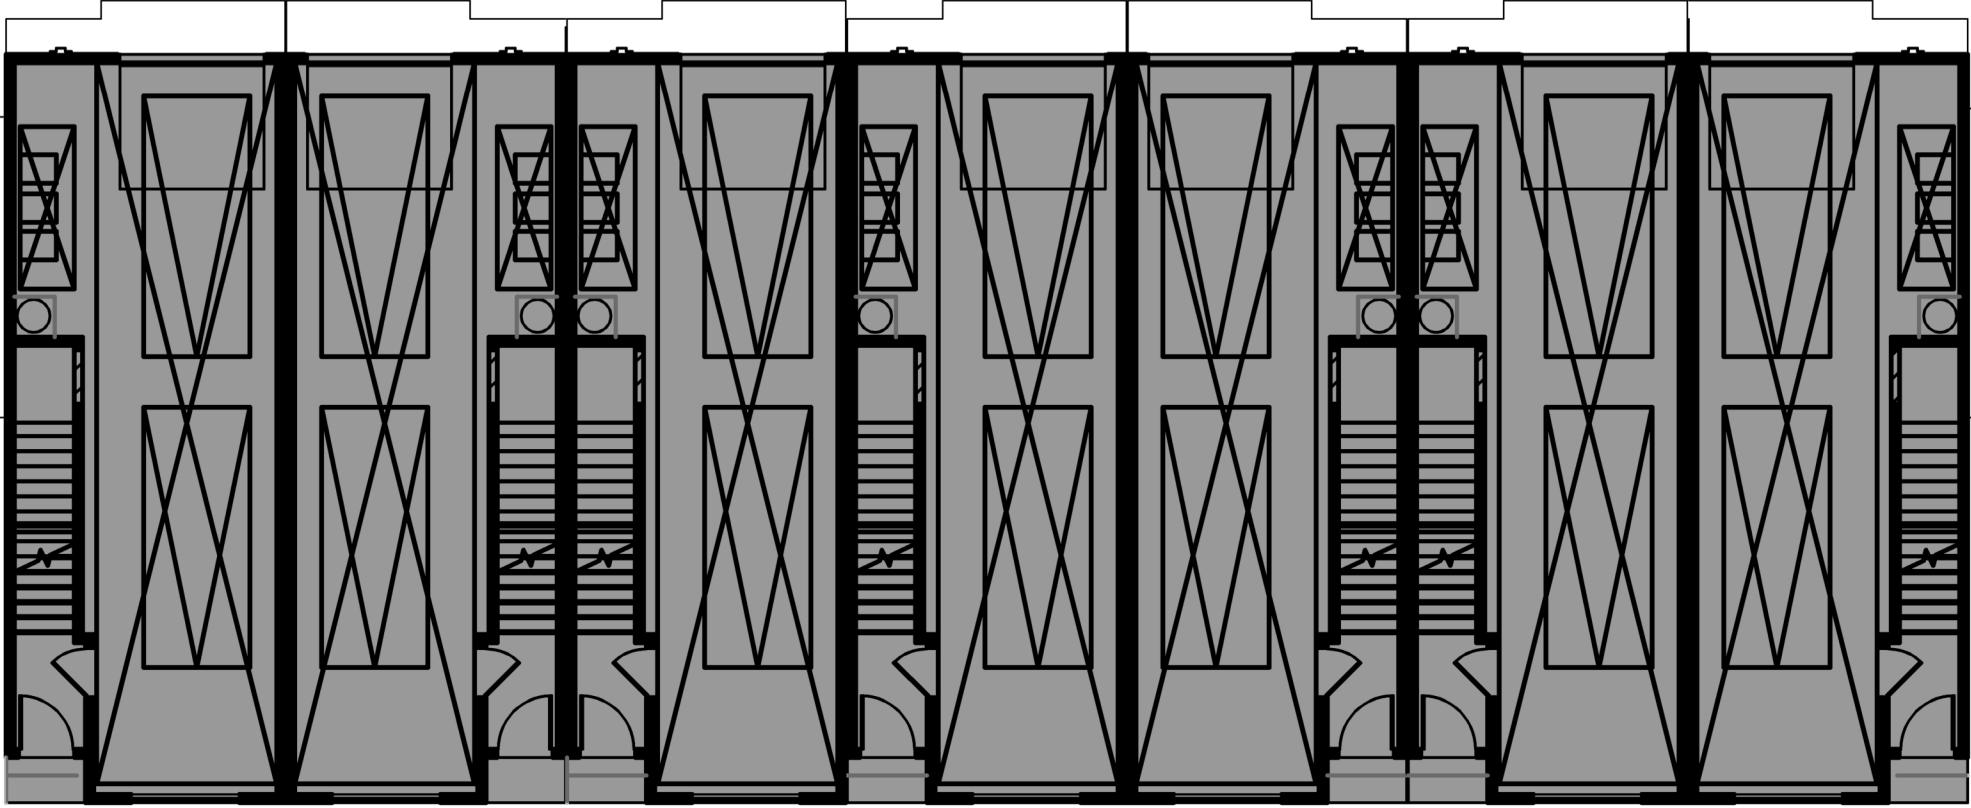

SECOND FLOOR

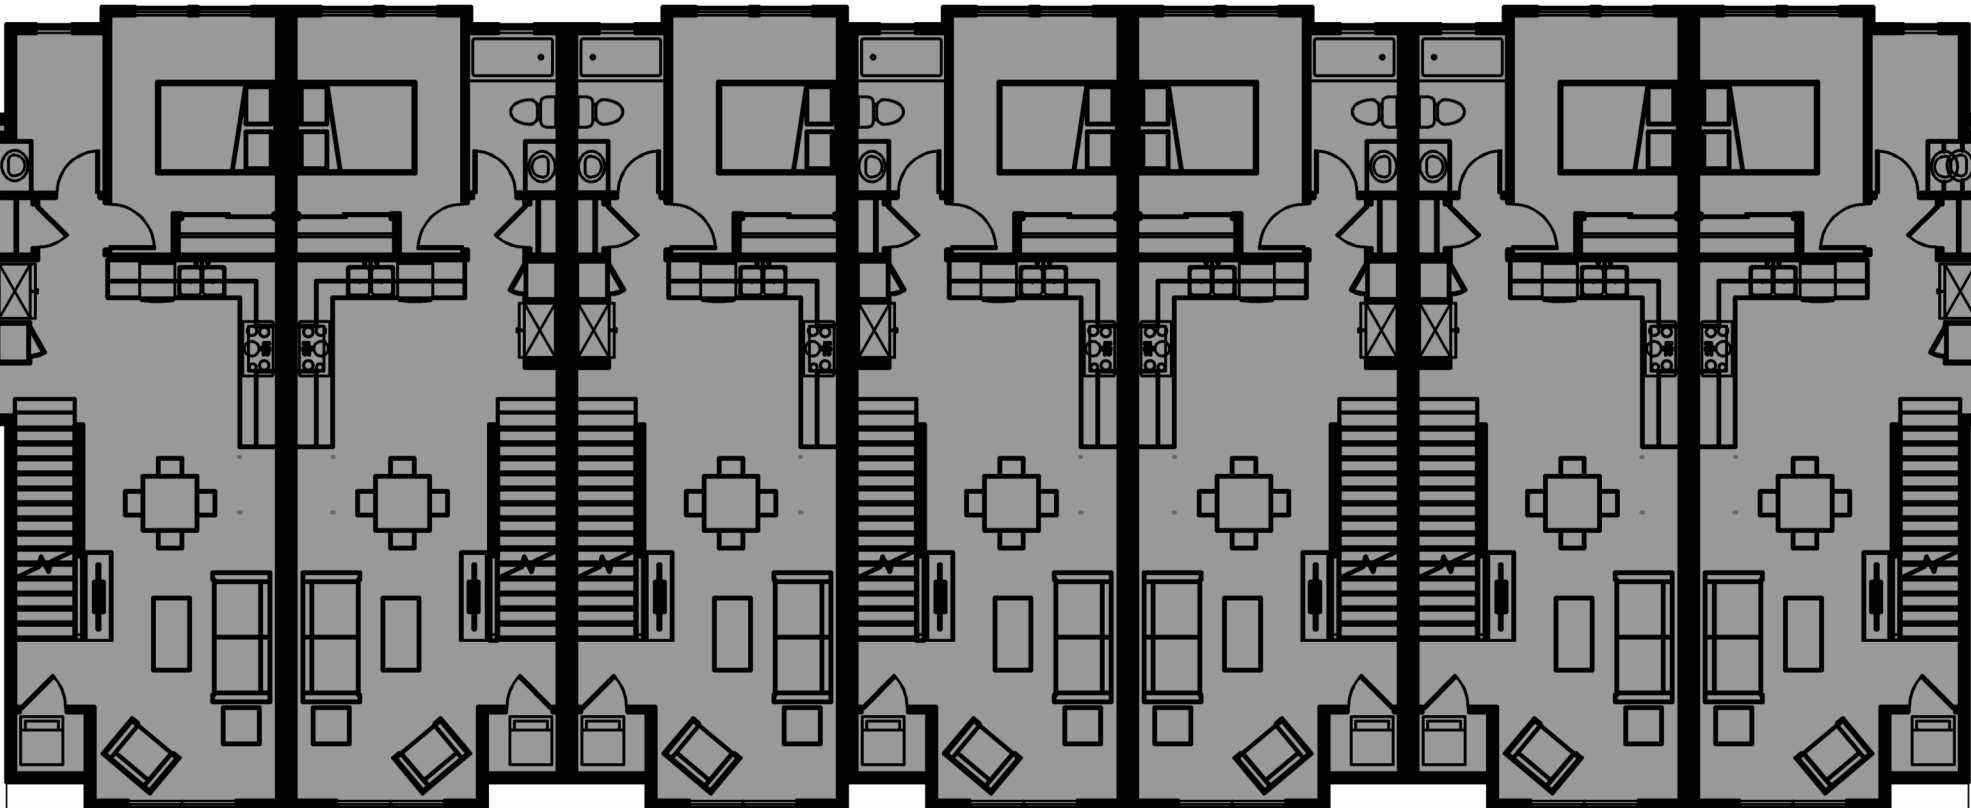


THIRD FLOOR

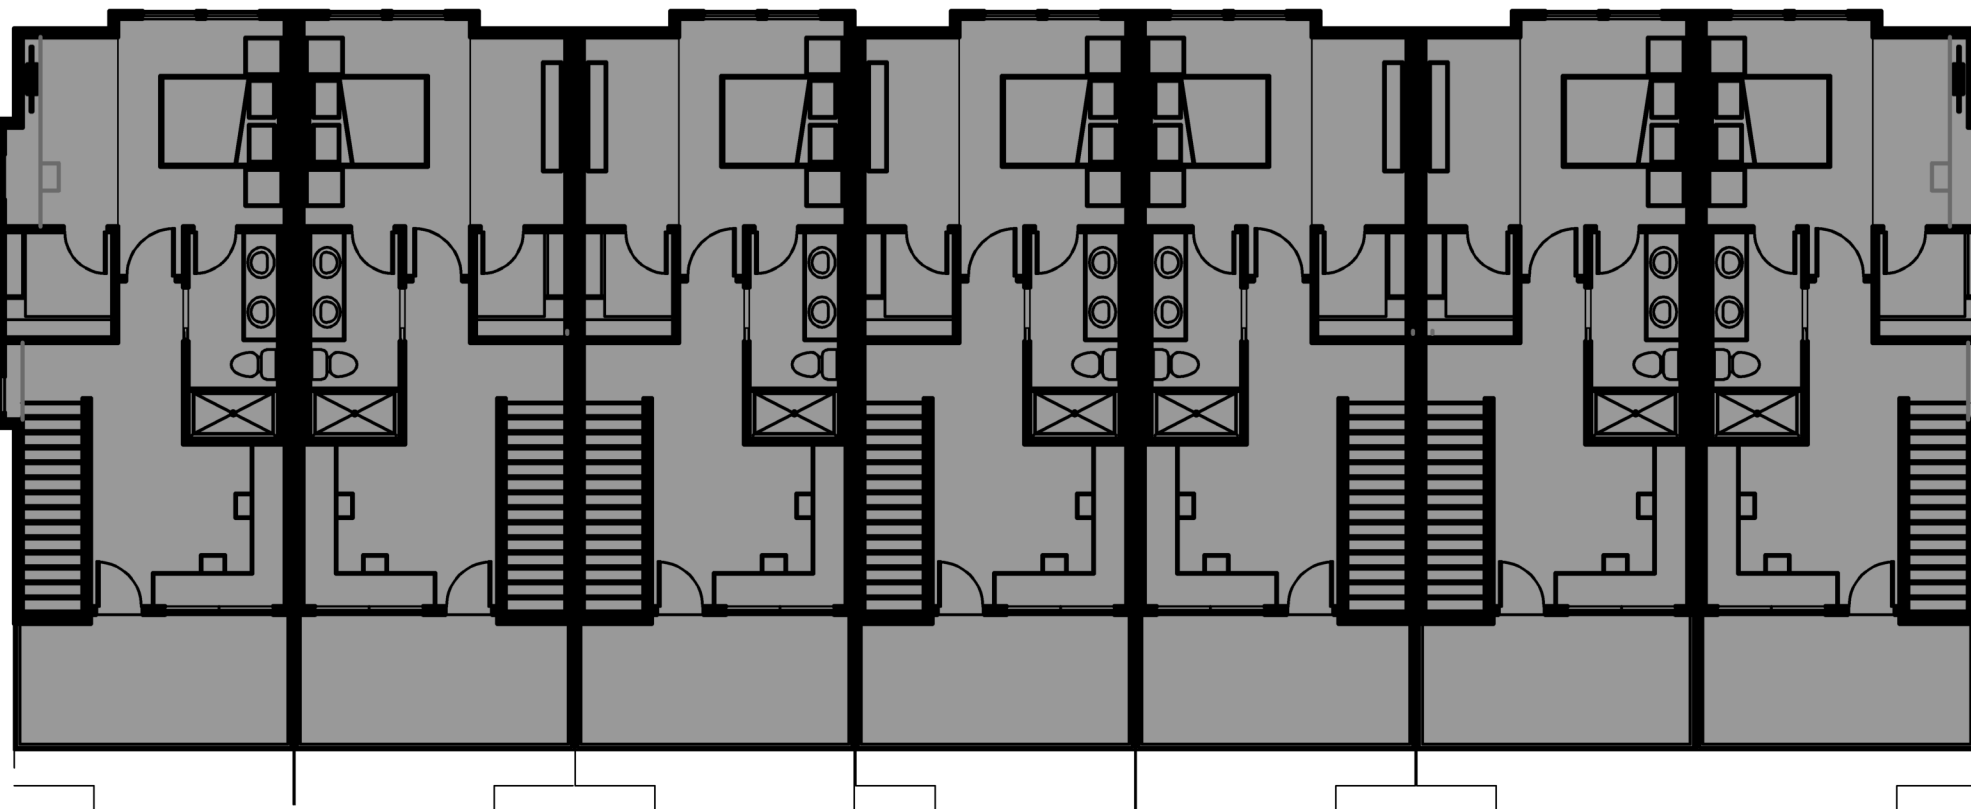


BUILDING 1


FIRST FLOOR

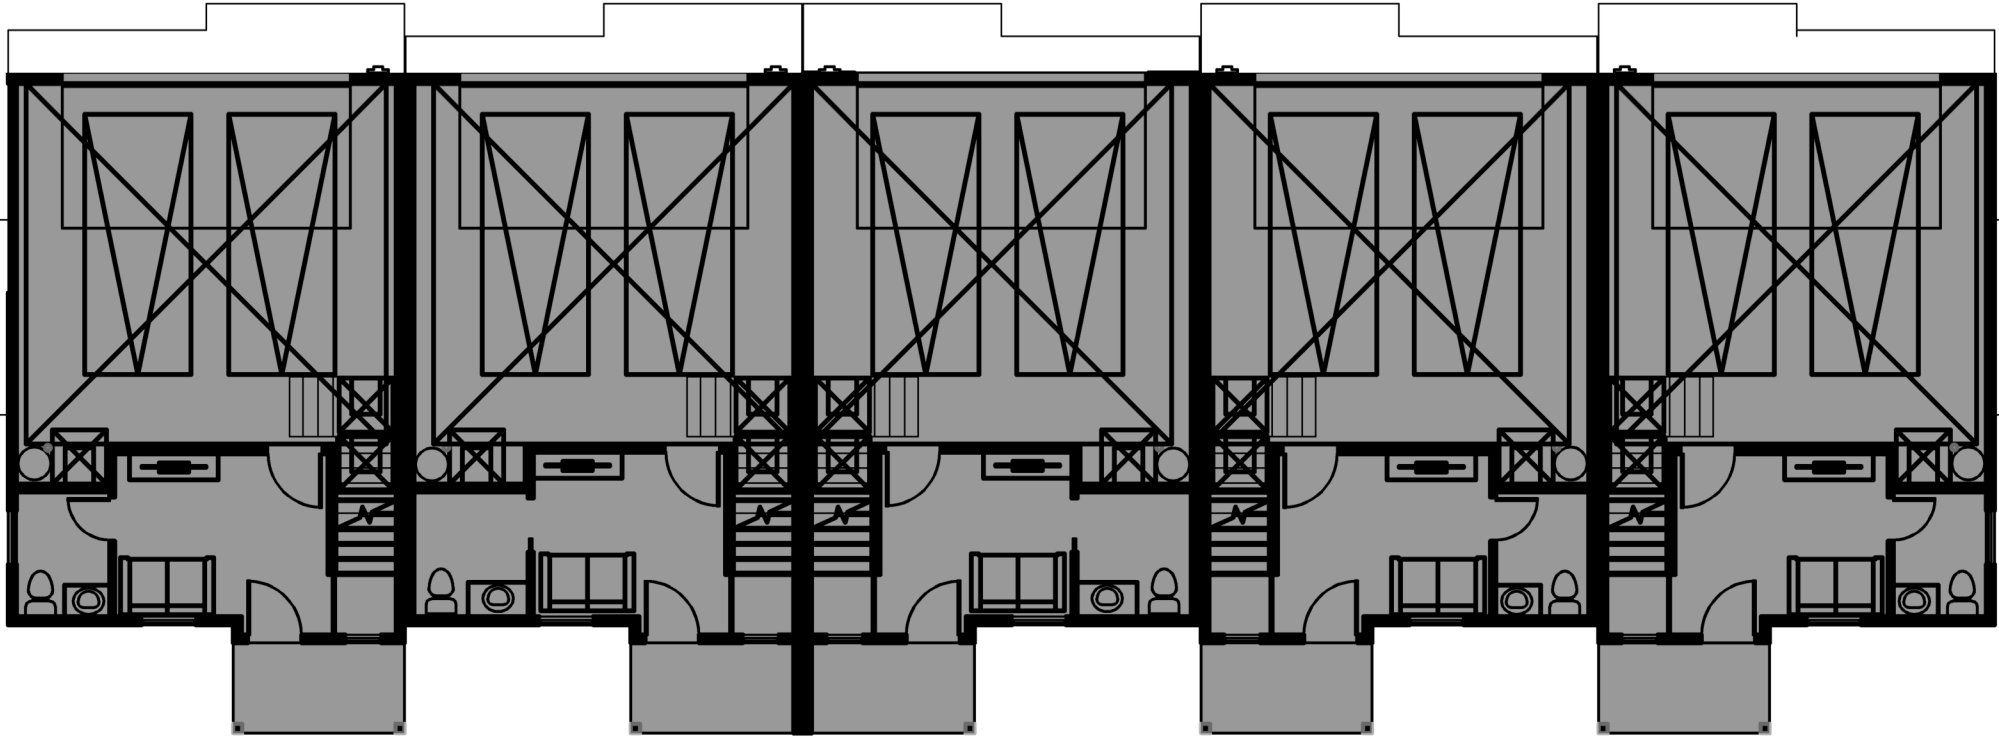

SECOND FLOOR

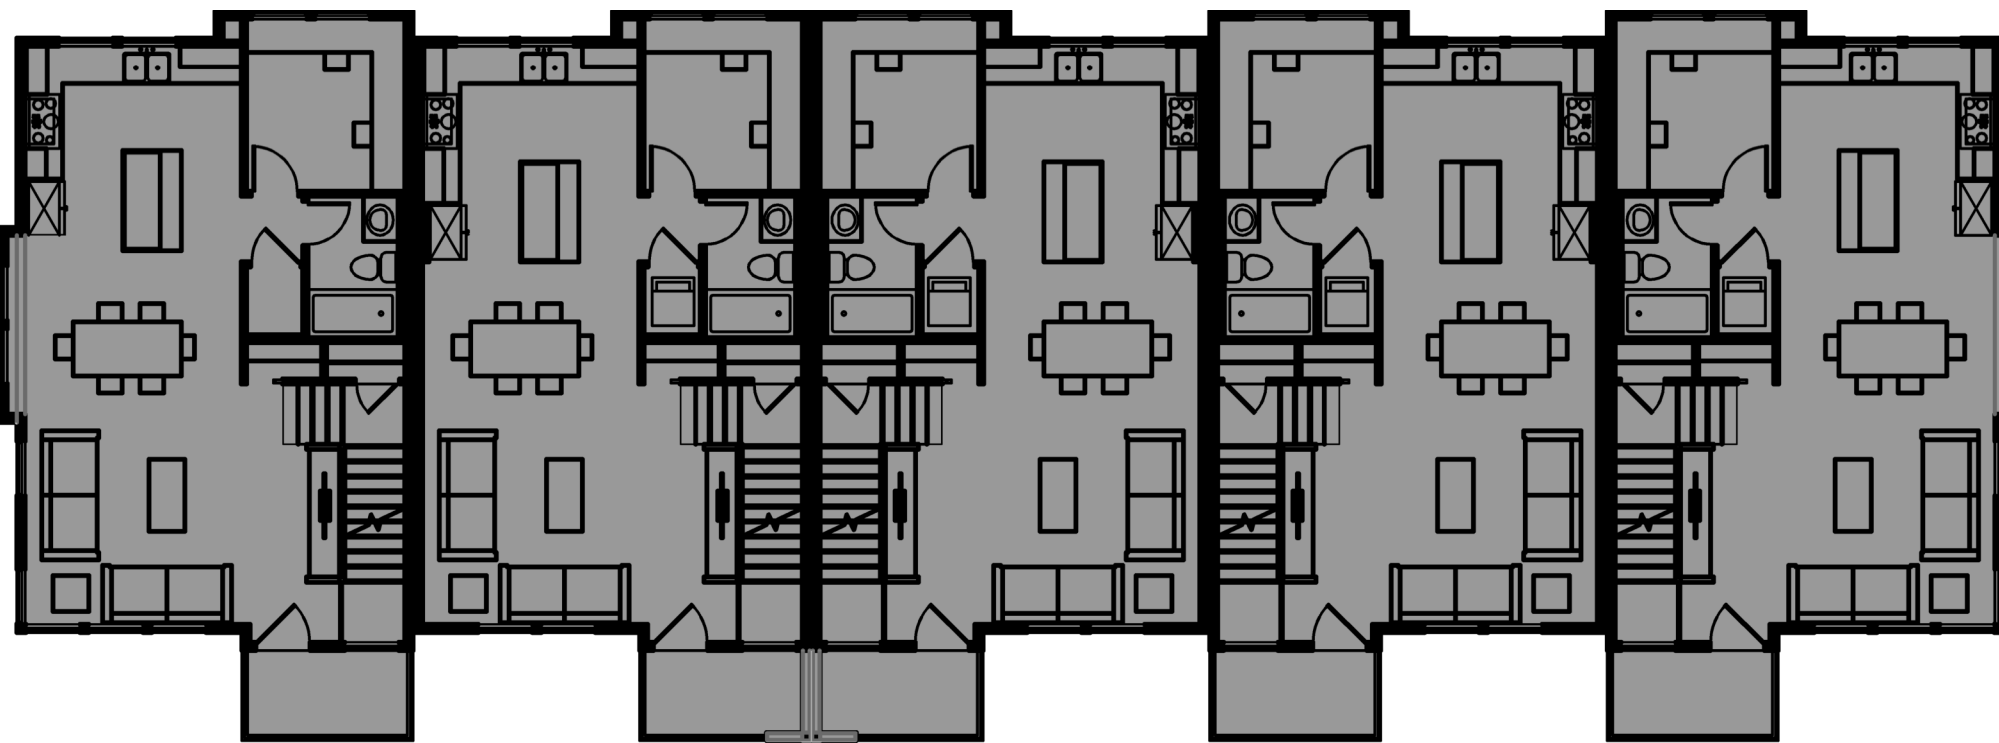

THIRD FLOOR

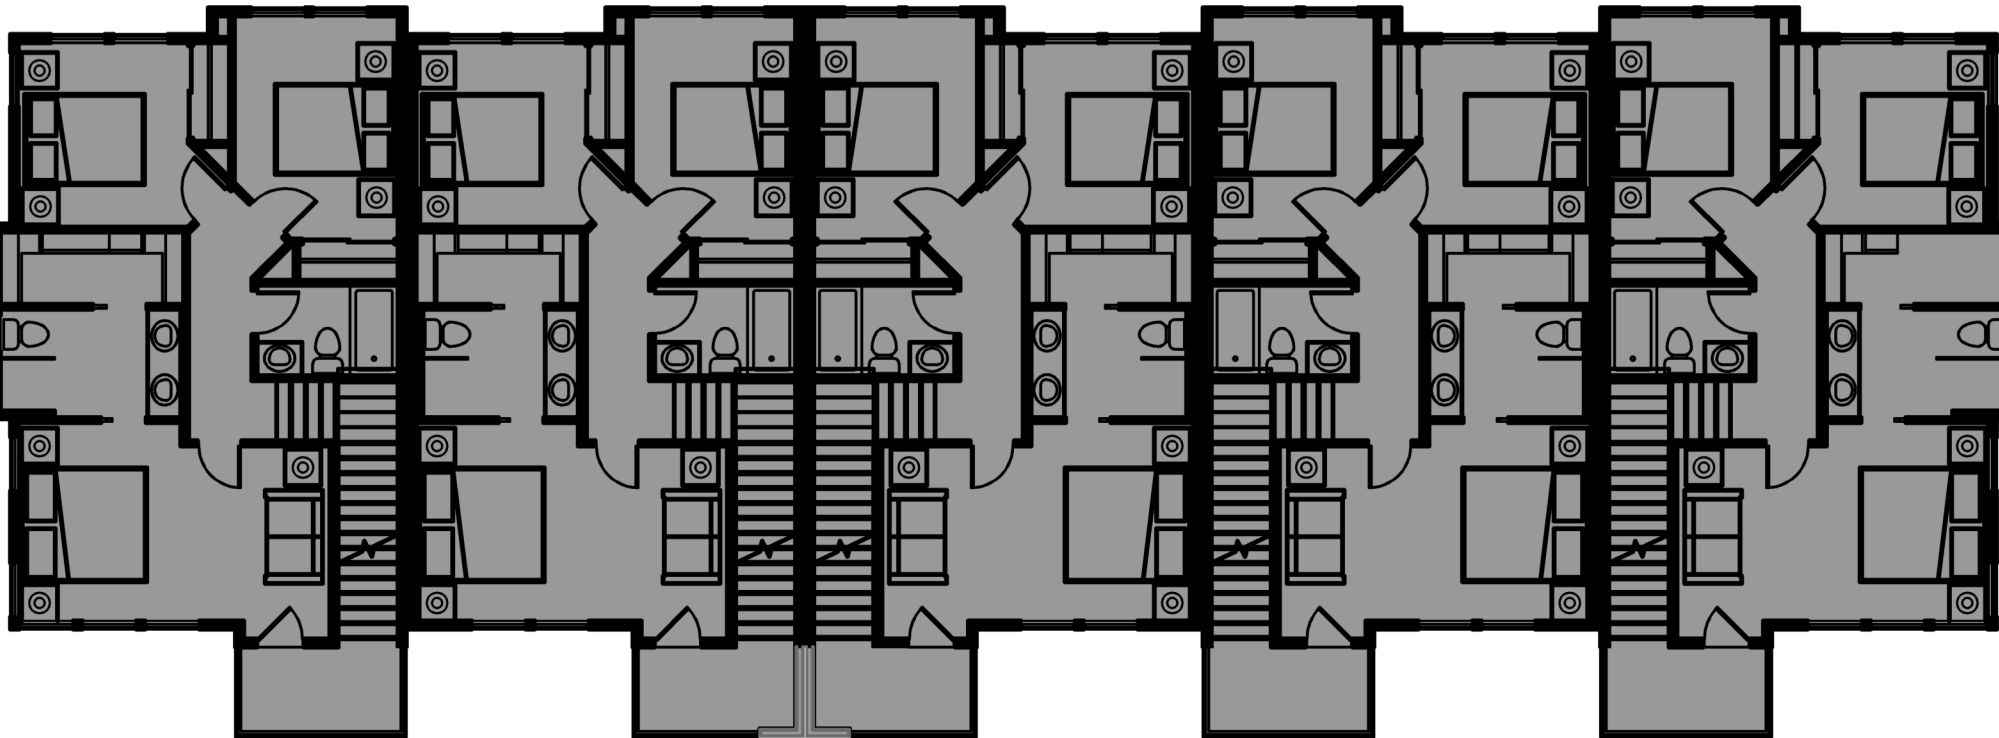

	Floor Area Per Zoning
Buiding 1: Total	11736
First Floor	3672
Second Floor	4032
Third Floor	4032
Building 2: Total	13786
First Floor	4524
Second Floor	4797
Third Floor	4465
Project Total	25522

FLOOR AREA DIAGRAMS



2019 RESIDENTIAL GREEN BUILDING APPLICATION CALGREEN

739 SUTTER AVENUE SB 330 / ARCHITECTURAL REVIEW SET

GE SUN

DAHLIN

JOB NO. 1447.003

DATE 05-18-22

5865 Owens Drive
Pleasanton, CA 94588
925-251-7200

A0.6

				Compliance Path Verification							
				Plan Sheet, Spec or Attachment Reference		Plan Check		Rough GB Inspection I/R # 152		Final Inspection I/R # 153	
				Code Section	Y	N		INITIAL	INITIAL	INITIAL	INITIAL
Mandatory	4.1 Planning and Design										
	Mandatory	Storm water drainage and retention during construction (less than one acre)	4.106.2								
	Tier 2 Mand.	Topsoil protection - Tier 2 requirements	PAMC 16.14.070/ A4.106.2.3								
	Mandatory	Grading and paving	4.106.3								
	Tier 2 Mand.	Water permeable surfaces for 30% - Tier 2 requirements	A4.106.4								
	Tier 2 Mand.	Cool roof for reduction of heat island effect -Tier 2 requirements	PAMC 16.14.070/ A4.106.5								
	Tier 2 Mand.	Electric vehicle (EV) charging for residential structures (Locally amended)	PAMC 16.14.420/ A4.106.8								
	Mandatory	EV Charging: New single family residences	PAMC 16.14.420/ A4.106.8.1								
	Mandatory	EV Charging: New multi-family residential structures	PAMC 16.14.420/ A4.106.8.2								
	Mandatory	EV Charging: New Hotels	PAMC 16.14.420/ A4.106.8.3								
Electives (choose 4)	Mandatory	Bicycle Parking [MF] (locally amended)When an addition or change of use results in increased parking	PAMC 18.54.060/ A4.106.9								
	Elective	Site selection	A4.103.1								
	Elective	Community connectivity	A4.103.2								
	Elective	Supervision and education by a Special Inspector (Locally amended)	PAMC 16.14.090/ A4.104.1								
	Elective	Deconstruction (Locally amended, Mandatory on or after July 1, 2020)	PAMC 16.14.130/ A4.105.1								
	Elective	Reuse of existing materials (Locally amended)	PAMC 16.14.130/ A4.105.2								
	Elective	Soil analysis	A4.106.2.1								
	Elective	Soil protection	A4.106.2.2								
	Elective	Landscape design	A4.106.3								
	Elective	Vegetated roof	A4.106.6								
Mandatory	PAMC 16.17 Energy Reach Code										
	Effective April 1, 2020:										
	Mandatory	All-Electric Design with performance approach specified within the 2019 California Energy Code shall be used to demonstrate the energy budget calculated for the proposed design building is no greater than the energy budget calculated for the Standard Design Building. Exception: Detached newly constructed Accessory Dwelling Units, ADUs	PAMC 16.17.110/ Title 24, Part 6								
Mandatory	4.3 Water Efficiency and Conservation										
	Mandatory	Indoor Water Use: Water closets (1.28 gpf)	4.303.1.1								
	Mandatory	Indoor Water Use: Urinals (Wall Mounted 0.125 gpf, all others 0.5 gpf)	4.303.1.2								
	Mandatory	Indoor Water Use: Single showerhead (1.8 gpm at 80 psi)	4.303.1.3.1								
	Mandatory	Indoor Water Use: Multiple showerheads serving one shower (1.8 gpm at 80 psi)	4.303.1.3.2								
	Mandatory	Indoor Water Use: Residential lavatory faucets (1.2 gpm at 80 psi)	4.303.1.4.1								
	Mandatory	Indoor Water Use: [MF] Lavatory faucets in common and public use areas (0.5 gpm at 60 psi)	4.303.1.4.2								
	Mandatory	Indoor Water Use: Metering faucets (0.2 gallons per cycle)	4.303.1.4.3								
	Mandatory	Indoor Water Use: Kitchen faucets (1.8 gpm at 60 psi)	4.303.1.4.4								
	Mandatory	Indoor Water Use: Standards for plumbing fixtures and fittings (Meet 2019 Plumbing Code)	4.303.2								
Electives (choose 3)	Mandatory	Outdoor potable water use in landscape areas (MWELC)	4.304.1								
	Mandatory	Recycled water supply systems [N]	4.305.1								
	Tier 2 Mand.	Recycled water for landscape irrigation [MF only][AA] (when landscape >1,000 sq. ft)	PAMC 16.14.230/ A4.305.3								
	Elective	Kitchen faucets (1.5 gpm at 60 psi)	A4.303.1								
	Elective	Alternate water sources for nonpotable applications	A4.303.2								
	Elective	Appliances	A4.303.3								
	Elective	Nonwater supplied urinals and waterless toilets	A4.303.4								
	Elective	Hot water recirculation systems	A4.303.5								
	Elective	Rainwater catchment systems	A4.304.1								
	Elective	Potable water elimination	A4.304.2								
Mandatory	4.4 Material Conservation and Resource Efficiency										
	Tier 2 Mand.	Recycled content - 15% - Tier 2 requirements	PAMC 16.14.070 / A4.406.3.1								
	Mandatory	Rodent proofing fill annular spaces around pipes, cables, conduits or other openings to protect against rodents	4.406.1								
	Mandatory	Enhanced construction waste reduction (80% Diversion w/ job valuation >\$25,000 or meet state standards of 65%)	PAMC 16.14.260/ A.408.1								
	Mandatory	Construction waste management plan in Green Halo	A4.408.2								
	Mandatory	Waste management company	4.408.3								
	Mandatory	Operation and maintenance manual provided to the building owner	4.410.1								
	Mandatory	Recycling by occupants (≥ 5 multi-family units)	4.410.2								
	Elective	Reduction in cement use - 25%	PAMC 16.14.250/ A4.403.2								
	Elective	Efficient framing techniques - Lumber size	A4.404.1								
Electives (choose 4)	Elective	Efficient framing techniques - Dimensions and layouts	A4.404.2								
	Elective	Efficient framing techniques - Building systems	A4.404.3								
	Elective	Efficient framing techniques - Pre-cut materials and details	A4.404.4								
	Elective	Prefinished building materials	A4.405.1								
	Elective	Concrete floors	A4.405.2								
	Elective	Use of building materials from rapidly renewable sources	A4.405.4								
	Elective	Drainage around foundations	A4.407.1								
	Elective	Roof drainage	A4.407.2								
	Elective	Flashing details	A4.407.3								
	Elective	Material protection	A4.407.4								
Mandatory	Elective	Door protection	A4.407.6								
	Elective	Roof overhangs	A4.407.7								
	Elective	Innovative concepts and local environmental conditions	A4.411.1								

				Compliance Path Verification							
				Plan Sheet, Spec or Attachment Reference		Plan Check		Rough GB Inspection I/R # 152		Final Inspection I/R # 153	
				Code Section	Y	N		INITIAL	INITIAL	INITIAL	INITIAL
Mandatory	4.5 Environmental Quality										
	Mandatory	Fireplaces shall be direct-vent sealed combustion type (all-electric on or after April 1, 2020)	4.503.1								
	Mandatory	Covering of duct openings, protection of mechanical equipment during construction	4.504.1								
	Mandatory	Adhesives, sealants and caulks - Table 4.504.1 and 4.504.2 for VOC limits	4.504.2.1								
	Mandatory	Paints and coatings - Table 4.504.3 for VOC limits	4.504.2.2								
	Mandatory	Aerosol paints and coatings	4.504.2.3								
	Mandatory	Verification - documentation to verify complaint VOC limit on finish materials	4.504.2.4								
	Mandatory	Carpet systems compliant with VOC limits	4.504.3								
	Mandatory	Carpet cushion	4.504.3.1								
	Mandatory	Carpet systems: Carpet adhesive - Table 4.504.1 for VOC limits	4.504.3.2								
Electives (1)	Tier 2 Mand.	Resilient flooring systems for 100% - Tier 2 requirements	PAMC 16.14.070/ A4.504.2								
	Mandatory	Composite wood products	4.504.5								
	Mandatory	Concrete slab foundations - vapor retarder required	4.505.2								
	Mandatory	Capillary break for slab-on-grade foundations	4.505.2.1								
	Mandatory	Moisture content of building materials ≤ 10% for wall and floor framing	4.505.3								
	Mandatory	Bathroom exhaust fans (when required) shall be provided with the following:	4.506.1								
		1. ENERGY STAR fans ducted to outside of building.									
		2. Humidity controlled OR functioning as a component of a whole-house ventilation system									
		3. Humidity controls with manual or automatic means of adjustment for relative humidity range of ≤ 50% to 80% max									
	Mandatory	Heating and air conditioning system design	4.507.2								
Mandatory	PAMC 16.14.410										
	Mandatory	Indoor Air Quality Management Plan	PAMC 16.14.410								
	Elective	Compliance with formaldehyde limits	PAMC 16.14.265/ A4.504.1								
	Elective	Thermal insulation	PAMC 16.14.270/ A4.504.3								
	Elective	Construction filters [HR]	A4.506.2								
	Elective	Direct-vent appliances	A4.506.3								
	Elective	Innovative concepts and local environmental conditions.	A4.509.1								

Legend:

Y - Yes; the measure is in the scope of work.
N - No; the measure is not in the scope of work
PAMC - Palo Alto Municipal Code; locally amended
[N] - New Construction
[MF] - Multi-family dwellings
[AA] - Additions and alterations

ADU Exception:

Free standing detached Accessory Dwelling Units of new construction shall meet the following:
1. California Green Building Standards Code Mandatory plus Tier 2 prerequisite requirements.
2. No Planning and Design electives.
3. Two (2) Water Efficiency and Conservation electives.
4. Two (2) Material Conservation and Resource Efficiency electives.

The [Green Building Survey](#) is a required project submittal. The survey can be found at the following [link](#). The online survey shall be completed and a Green Building Survey Report will be sent in an email. Include a copy of the survey report on a separate page in this plan set. Please indicate the reference page here _____.

Special Inspector Acknowledgement

The project will be verified by a
RESIDENTIAL GREEN BUILDING SPECIAL INSPECTOR

I have reviewed the project plans and specifications, and they are in conformance with the CALGreen mandatory and elective measures claimed. I have reviewed and understand the after-construction requirements below.

Signature (Green Building Special Inspector)

Print Name

Phone or Email

Certified Energy Analyst Acknowledgement

The project will be verified by a
CERTIFIED ENERGY ANALYST

REQUIREMENT EFFECTIVE
ON APRIL 1, 2020

The Certificate of Compliance shall be prepared and signed by a Certified Energy Analyst and the energy budget for the Proposed Design shall be no greater than the Standard Design Building.

I am a Certified Energy Analyst with the California Association of Building Energy Consultants as of the date of submission of a Certificate of Compliance as required under Section 10-103 of the Building Energy Efficiency Standards for Residential and Non-Residential Buildings.

Signature (Certified Energy Analyst)

Print Name

Phone or Email

SECTION TO BE COMPLETED
AFTER CONSTRUCTION

After construction is complete submit the following at the City Development Center to schedule your final inspection:

- ☐ Construction debris receipts from an approved facility using Green Halo.
- ☐ If HERS testing was required per the homes energy report, attach the completed forms.
- ☐ If there were alterations during construction that impacted the energy report (i.e. R values, U factors, Equipment Types) rerun the report and attach it.

I certify that:

- ☐ CALGreen inspections were performed throughout construction.
- ☐ The home has met the CALGreen measures as claimed on this sheet. Those required for landscaping may be excluded from this confirmation if verified within 6 months of final inspection.

Through a combination of onsite inspections and confirmation from the Contractor there have been no alterations that impacted the energy report for the home, unless the new report is provided as an attachment.

Signature (Green Building Special Inspector)

Sign only after project is complete

Print Name

CITY STAMPS ONLY



NOTE: Landscape shown for graphical representation only. See landscape drawings for more info.

STREETSCAPE

SCALE: 1/8"=1'


739 SUTTER AVENUE SB 330 / ARCHITECTURAL REVIEW SET

GE SUN




JOB NO. 1447.003
DATE 05-18-22
5865 Owens Drive
Pleasanton, CA 94588
925-251-7200


A0.7

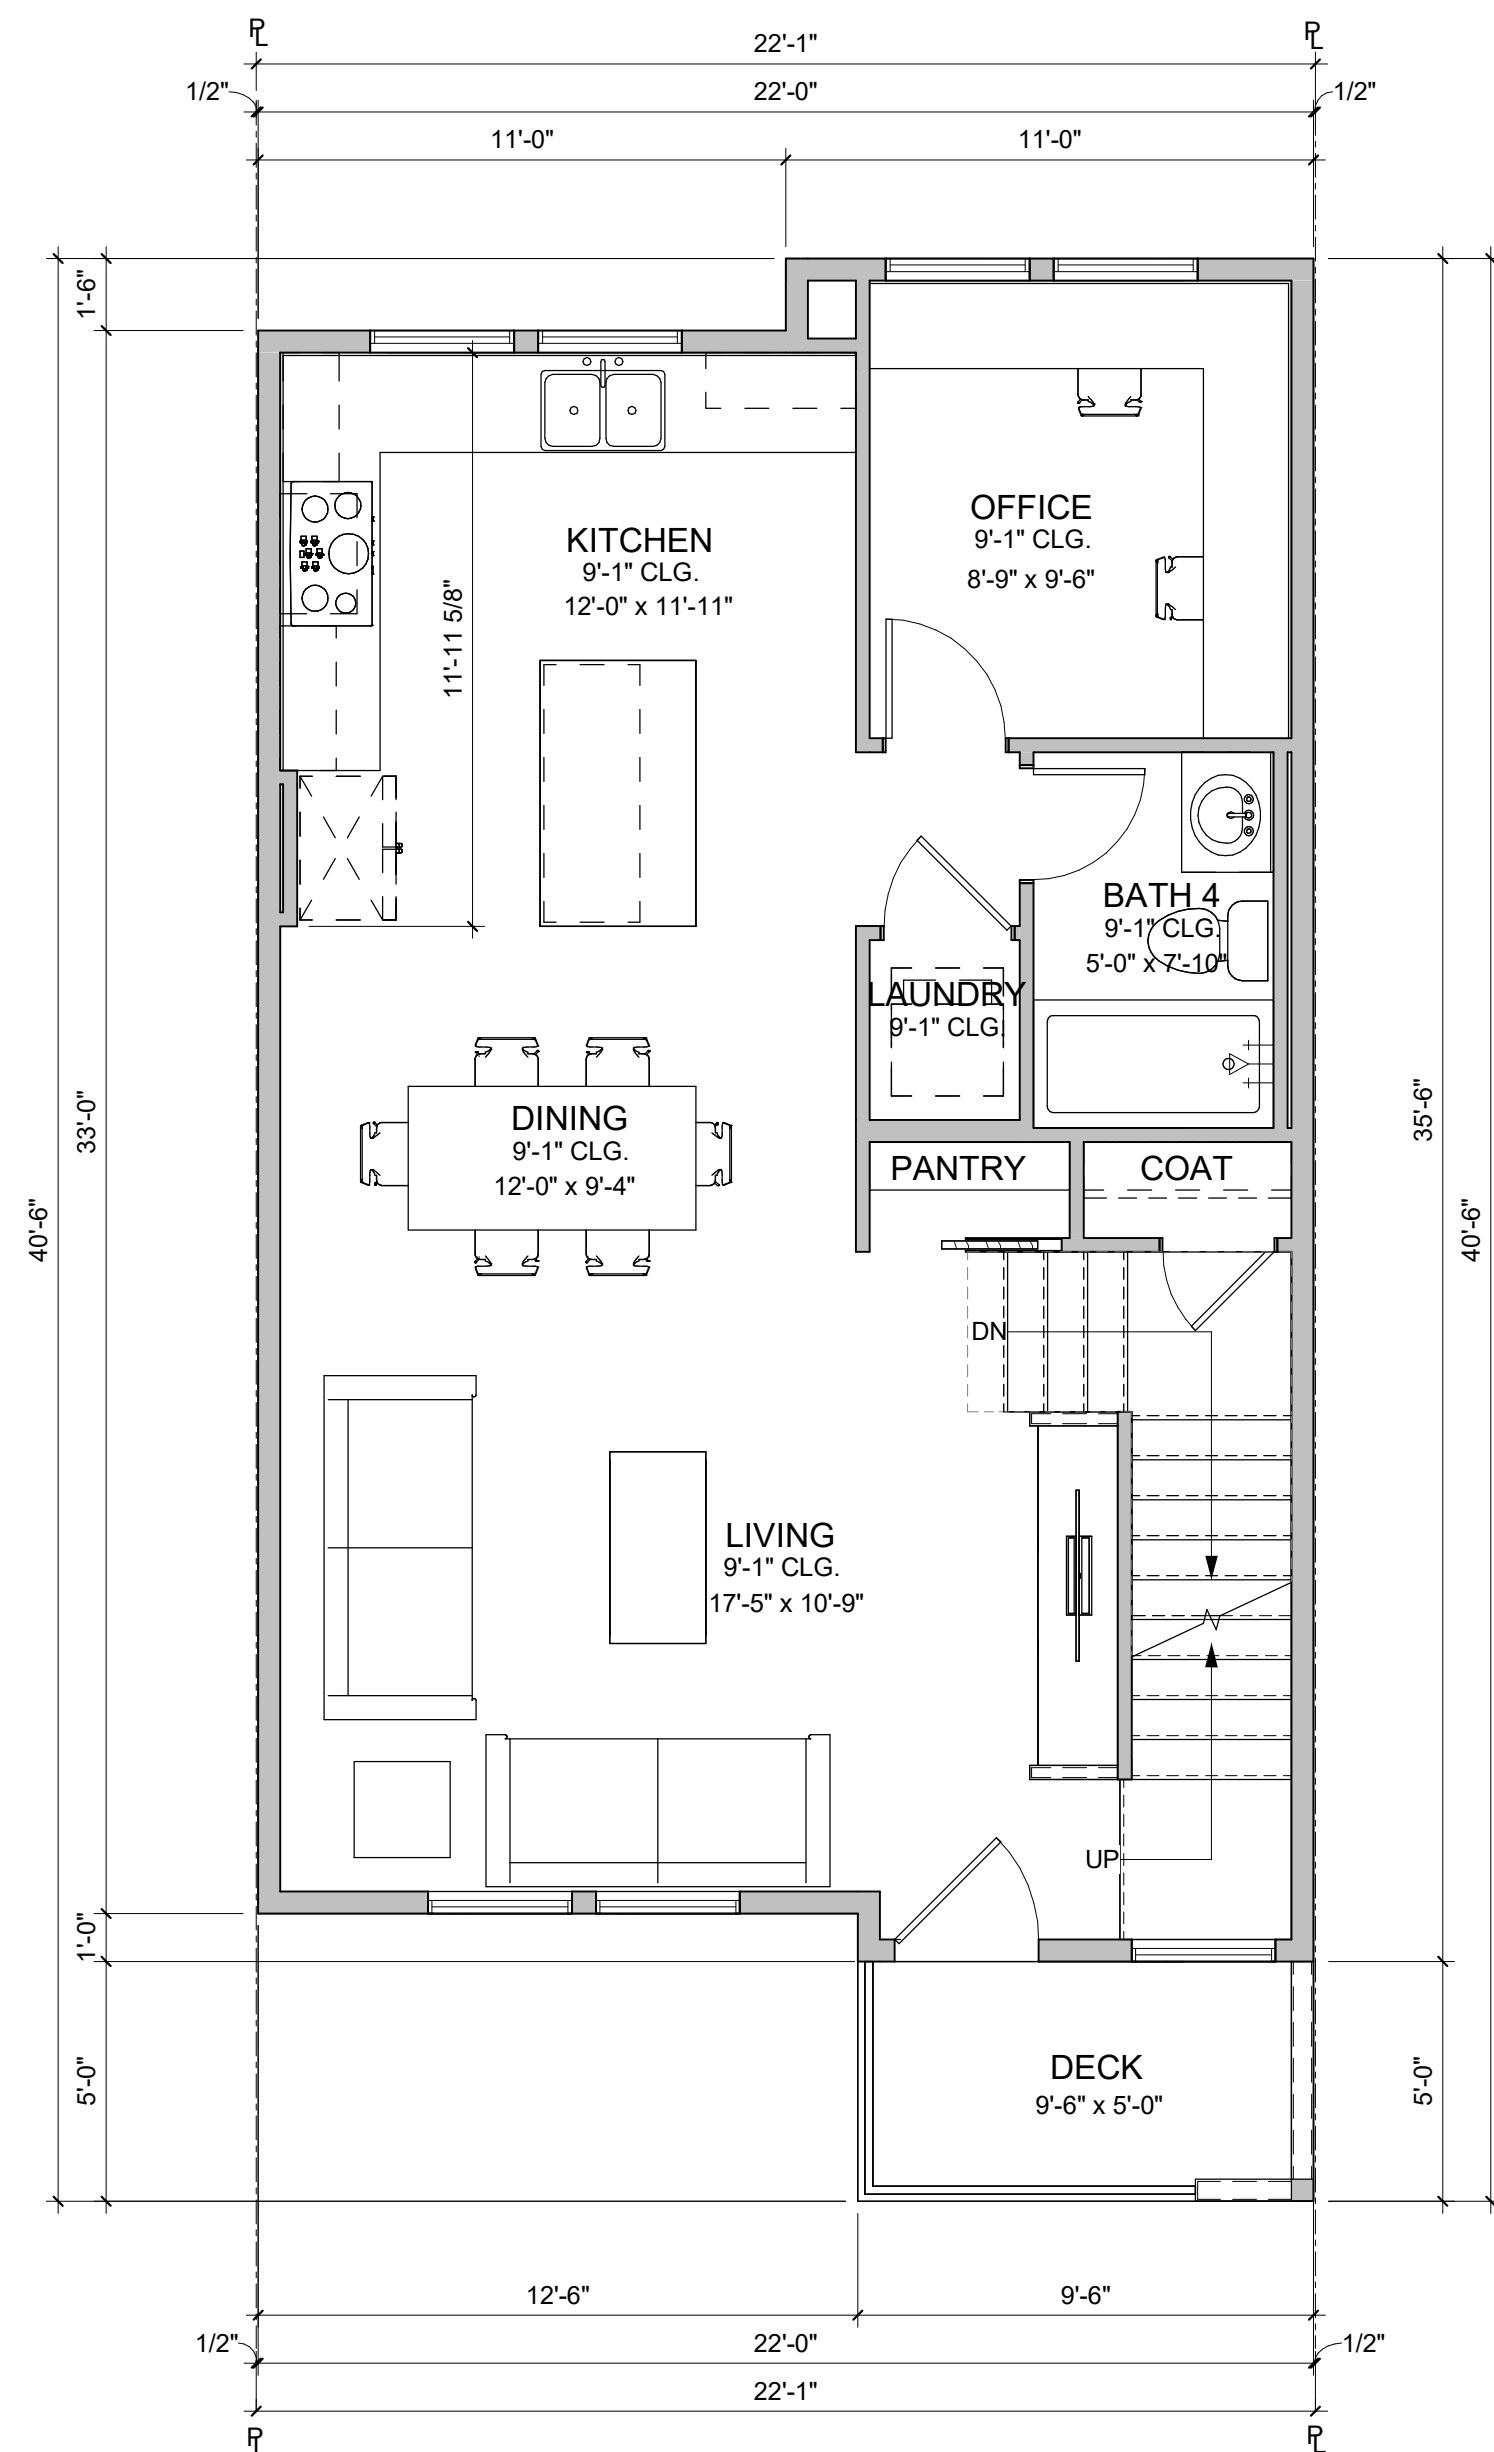

2 PLAN 1 SECOND FLOOR PLAN, ELEVATION A
1/4" = 1'-0"

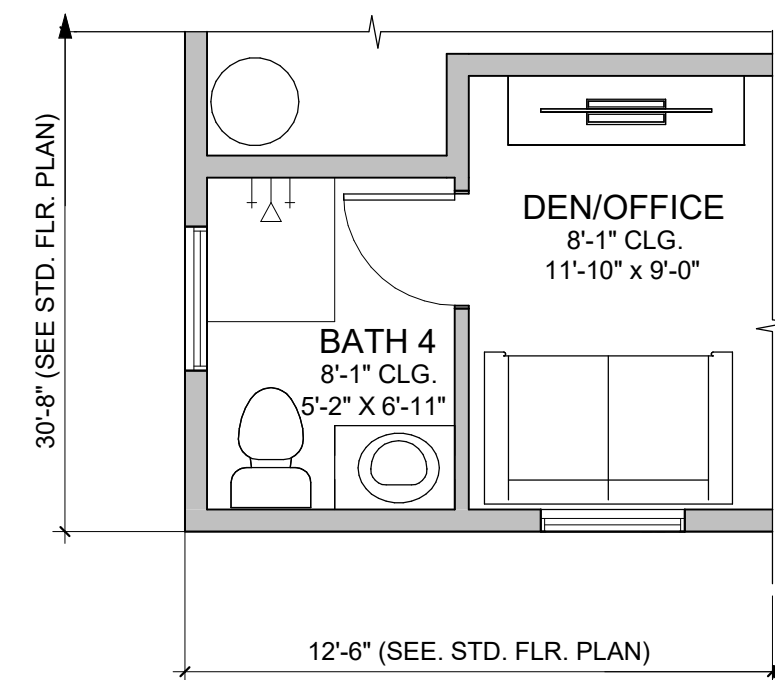

1A PLAN 1 FIRST FLOOR PLAN, BATH 3, ELEVATION A
1/4" = 1'-0"

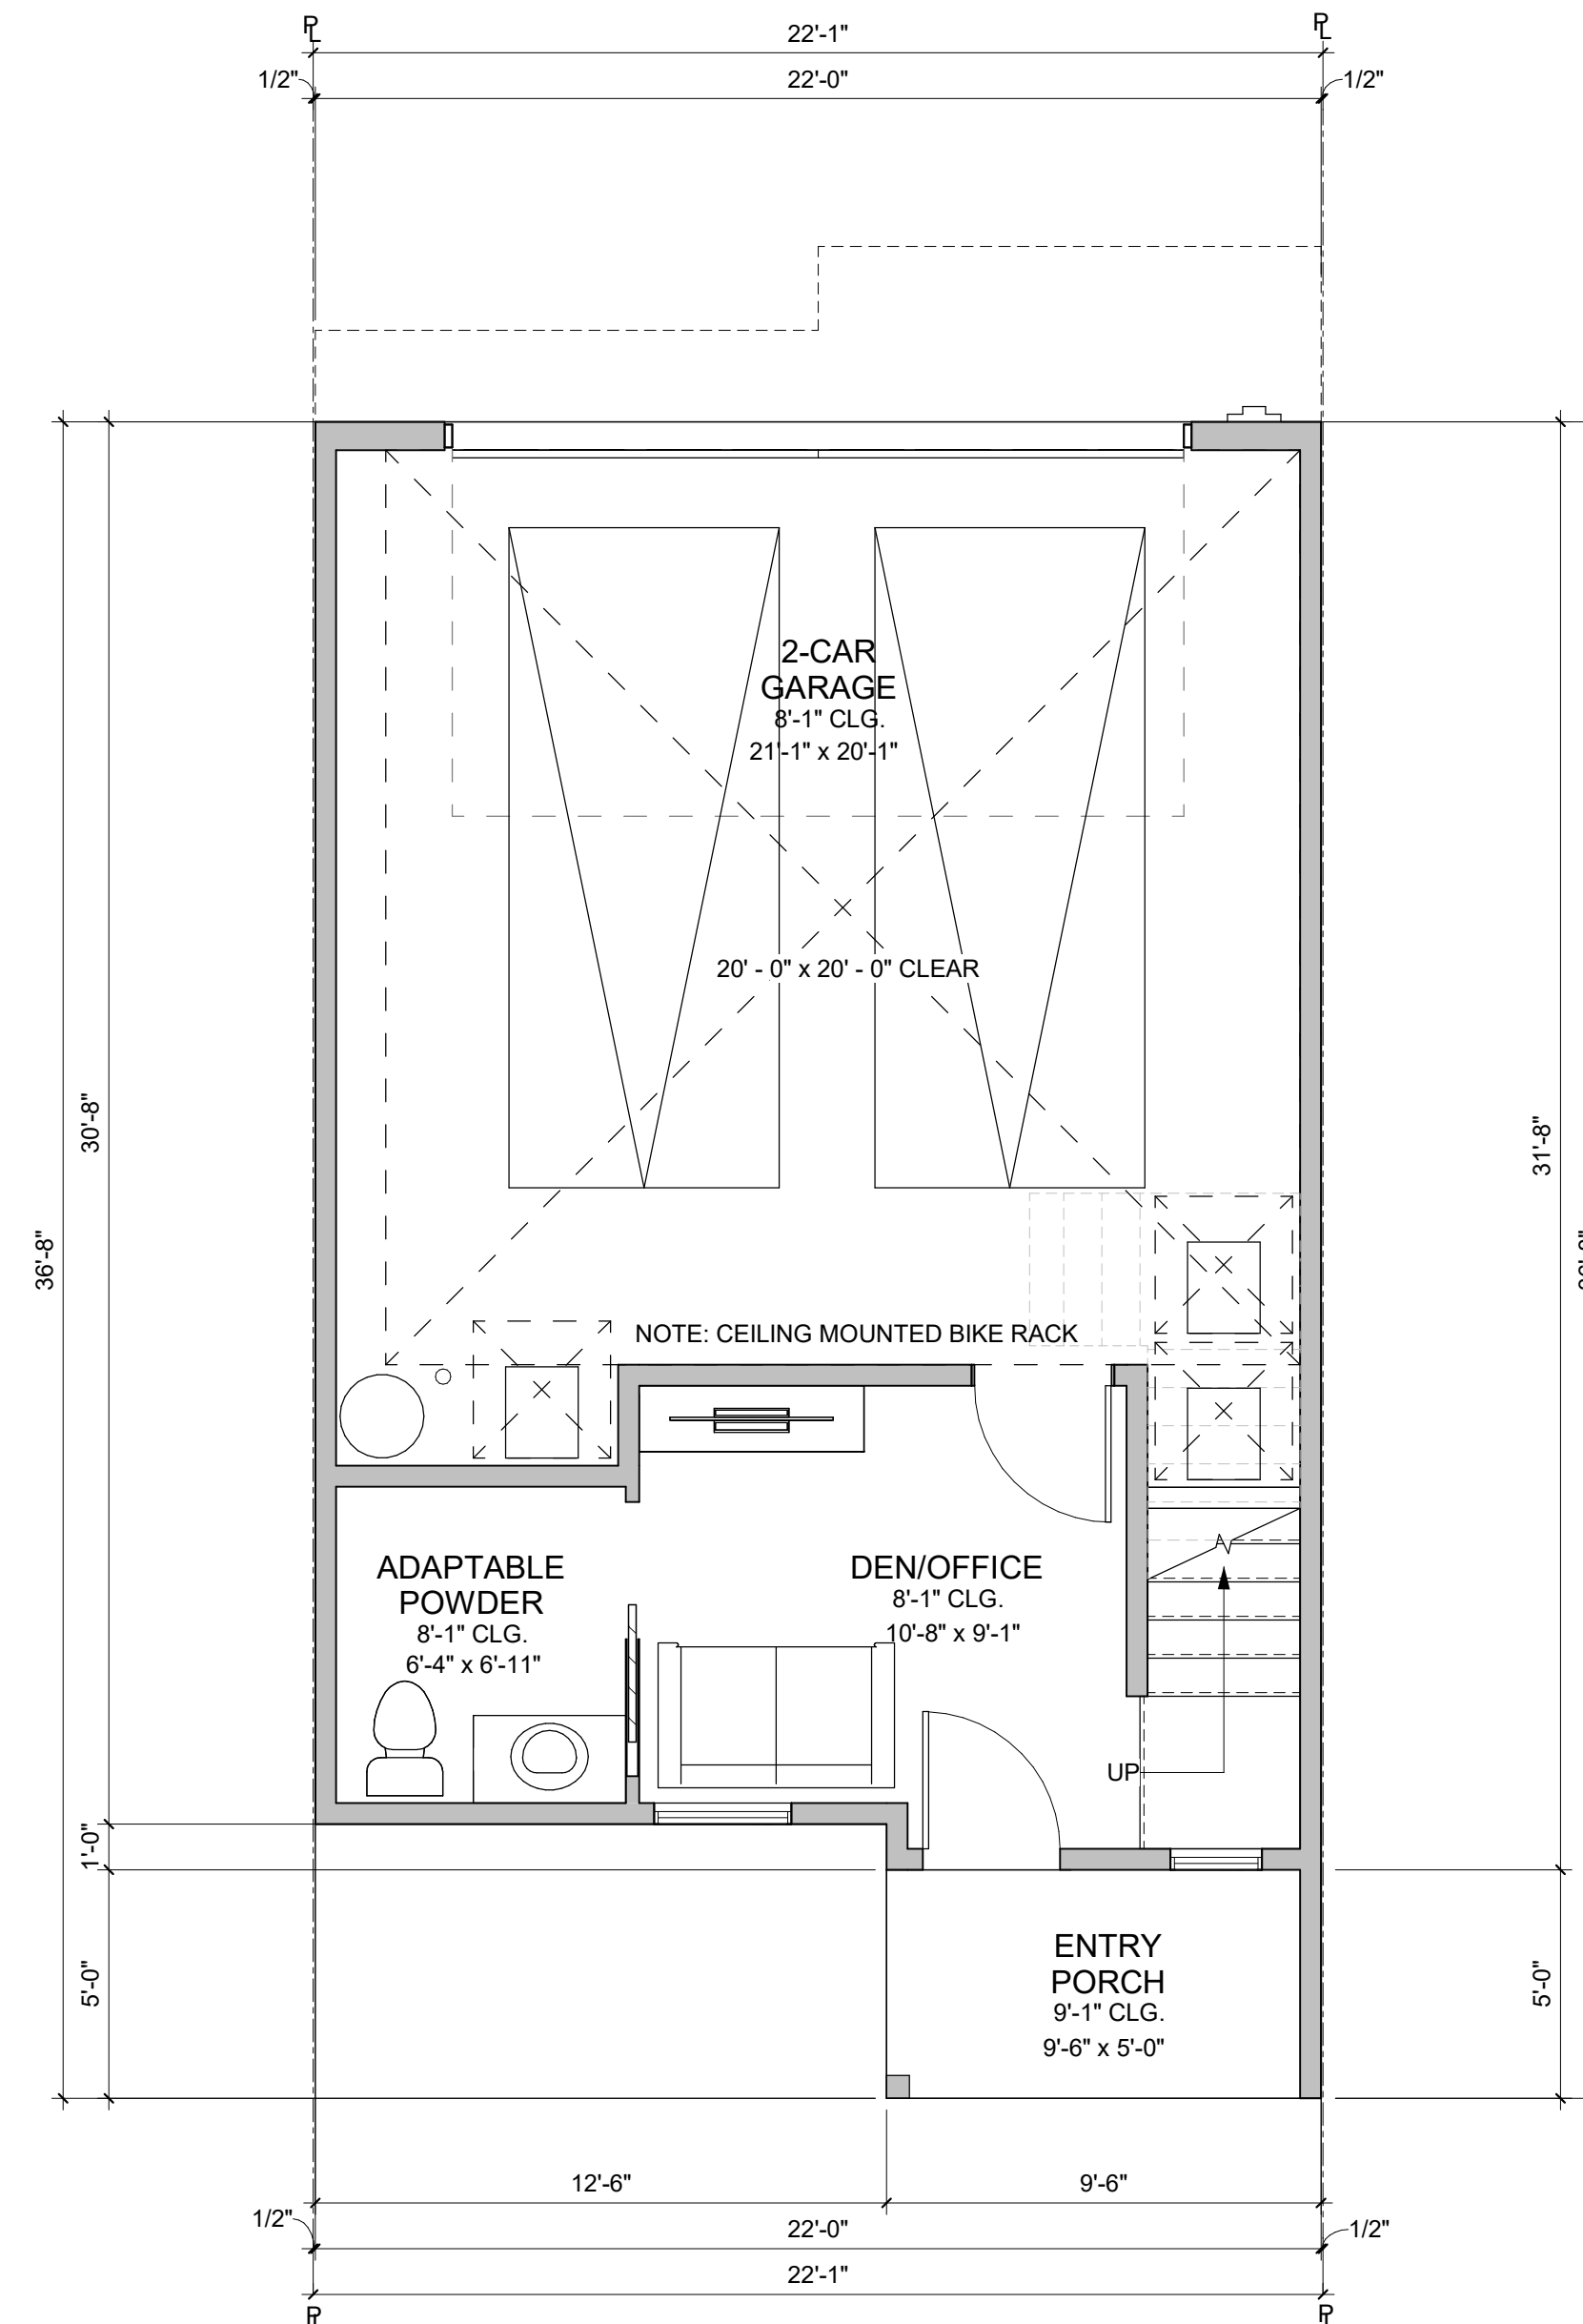

1 PLAN 1Y FIRST FLOOR PLAN, ELEVATION A
1/4" = 1'-0"


GROSS AREA
MEASURED FROM OUTSIDE FACE OF STUD WALL.

PLAN 1Y - 3 BR / 3.5 BA	
NAME	AREA (SF)
FIRST FLOOR	206
SECOND FLOOR	752
THIRD FLOOR	684
TOTAL LIVING AREA	1642
2-CAR GARAGE	479
2ND FLR DECK	48
3RD FLR DECK	48
ENTRY PORCH	48
ROOF DECK	367


PLAN 1 - 3 BR / 4 BA	
NAME	AREA (SF)
FIRST FLOOR	207
SECOND FLOOR	752
THIRD FLOOR	684
TOTAL LIVING AREA	1643
2-CAR GARAGE	477
2ND FLR DECK	48
3RD FLR DECK	48
ENTRY PORCH	48
ROOF DECK	367

NOTE:
PLAN 1 IS THE STANDARD MID UNIT. PLAN 1Y IS THE ADPATABLE MID UNIT.

PLAN 1 FLOOR PLANS

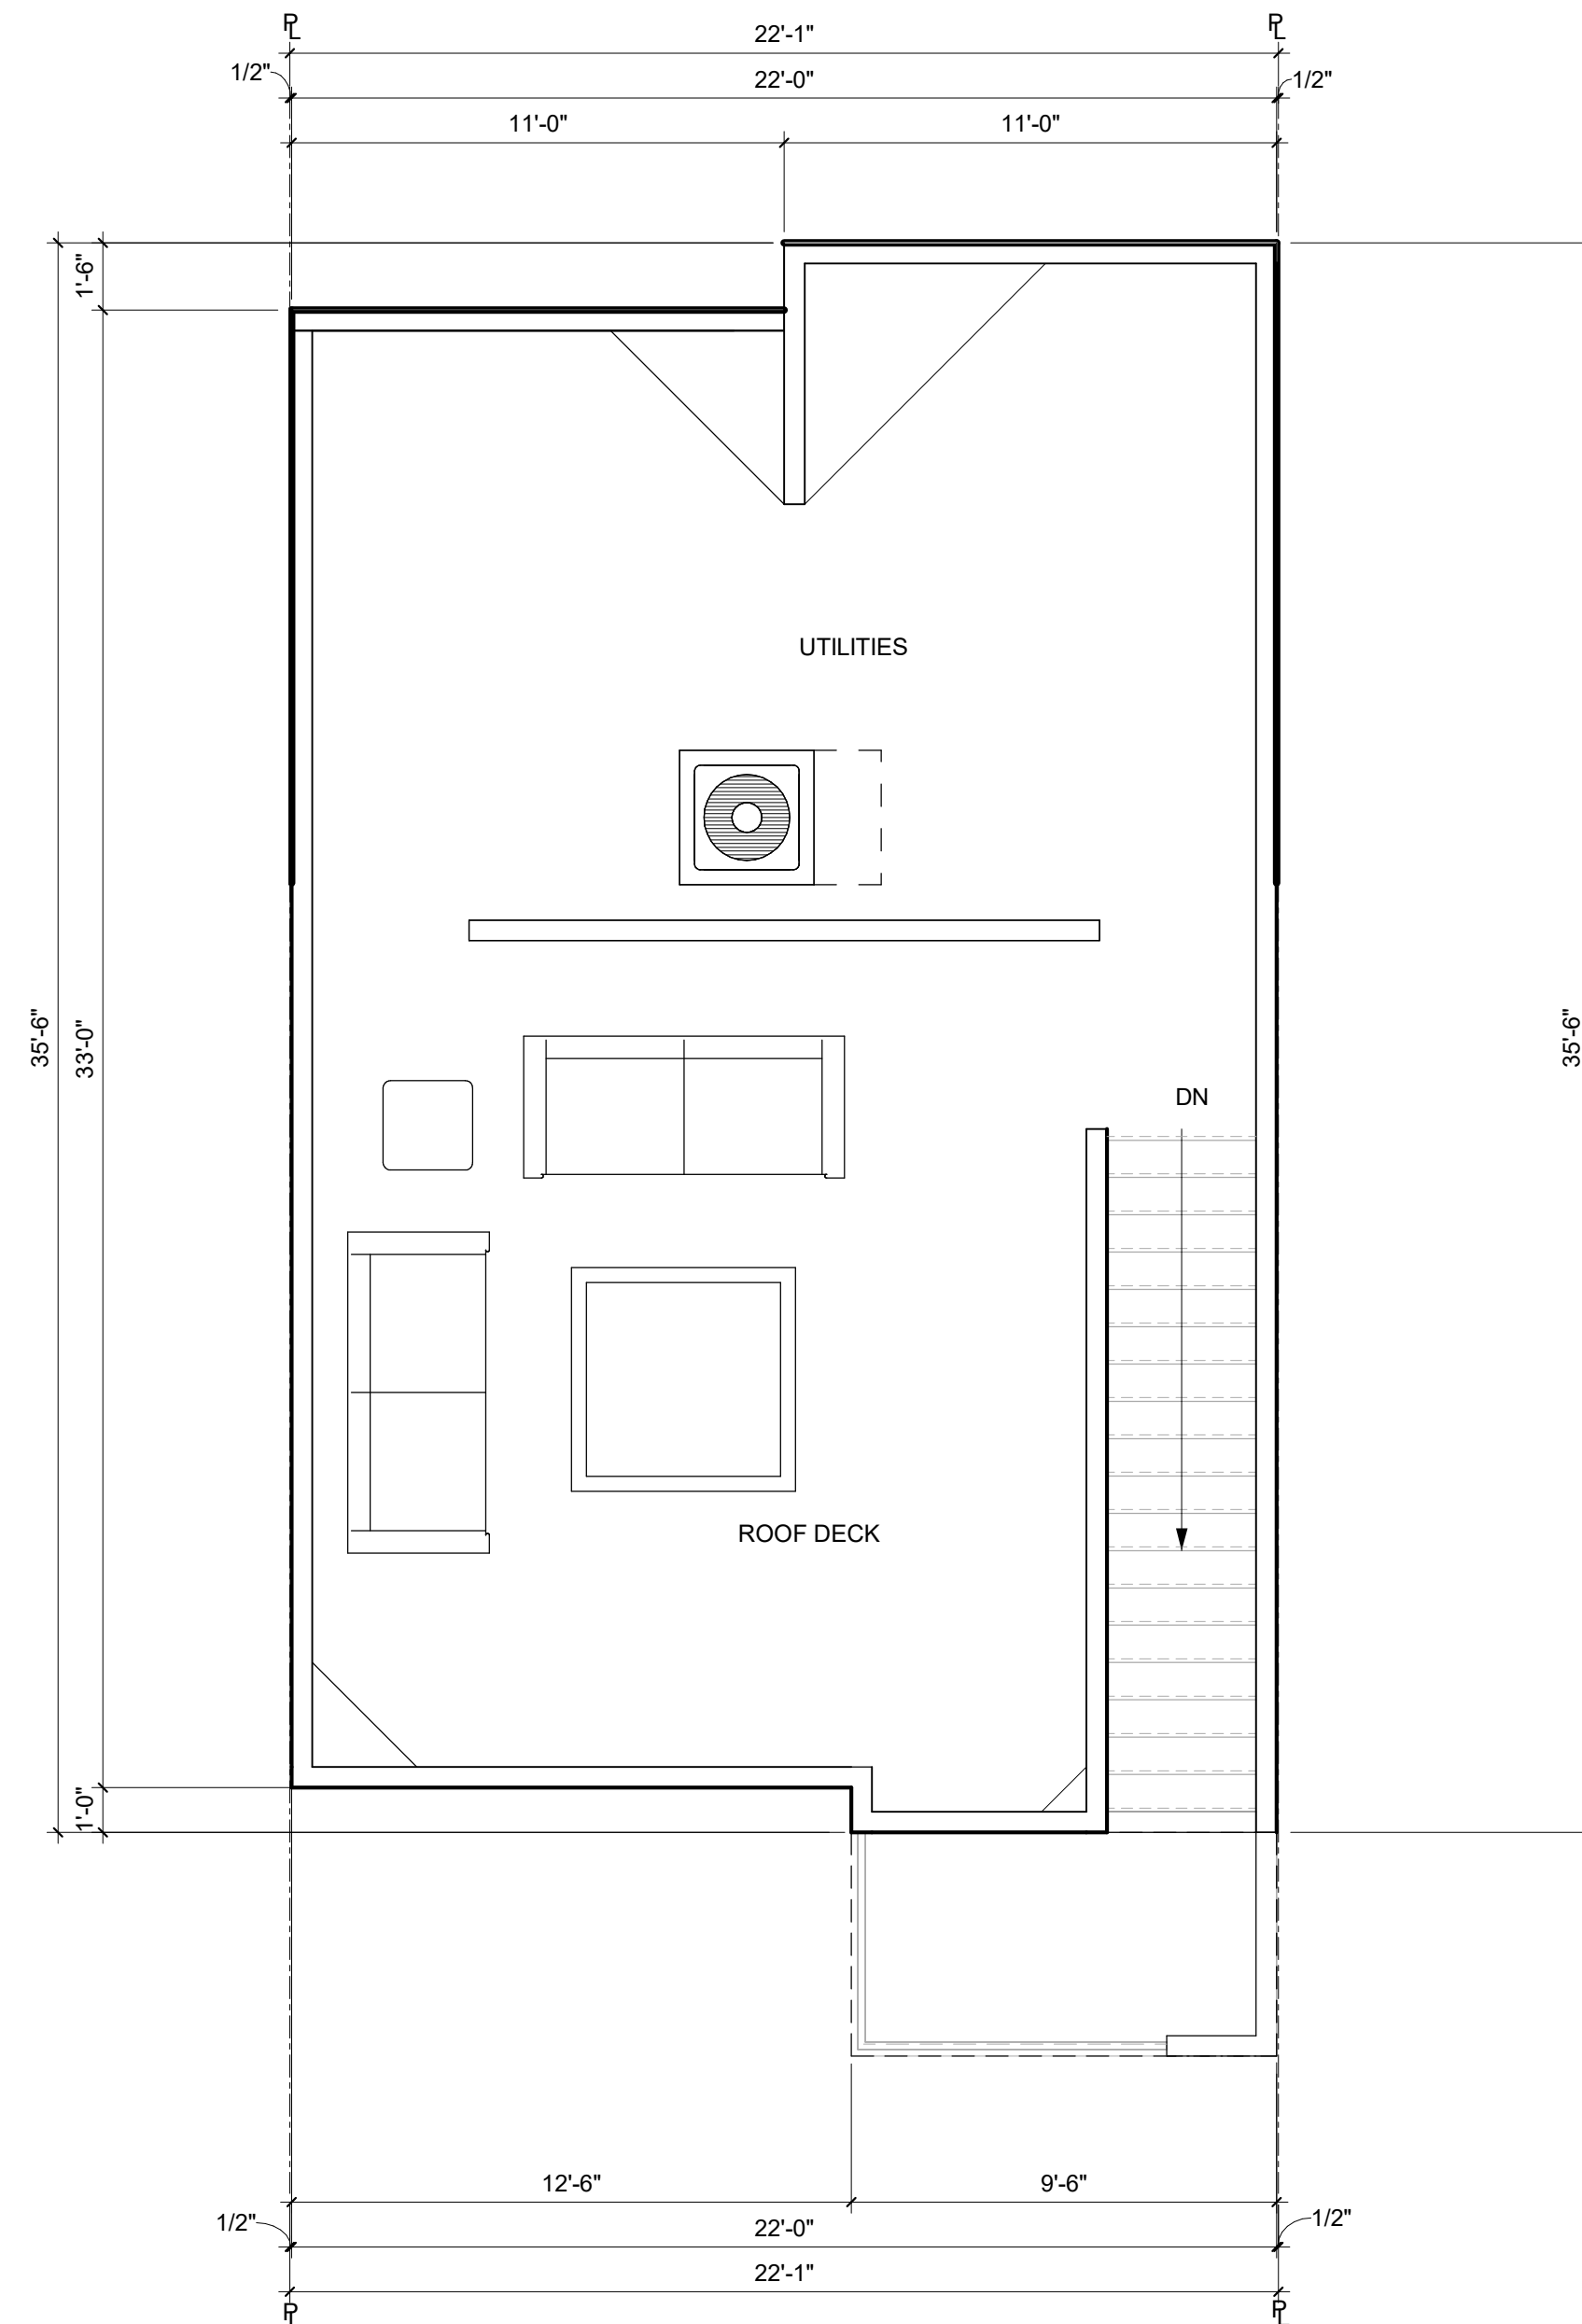

2 PLAN 1 ROOF PLAN, ELEVATION A
1/4" = 1'-0"

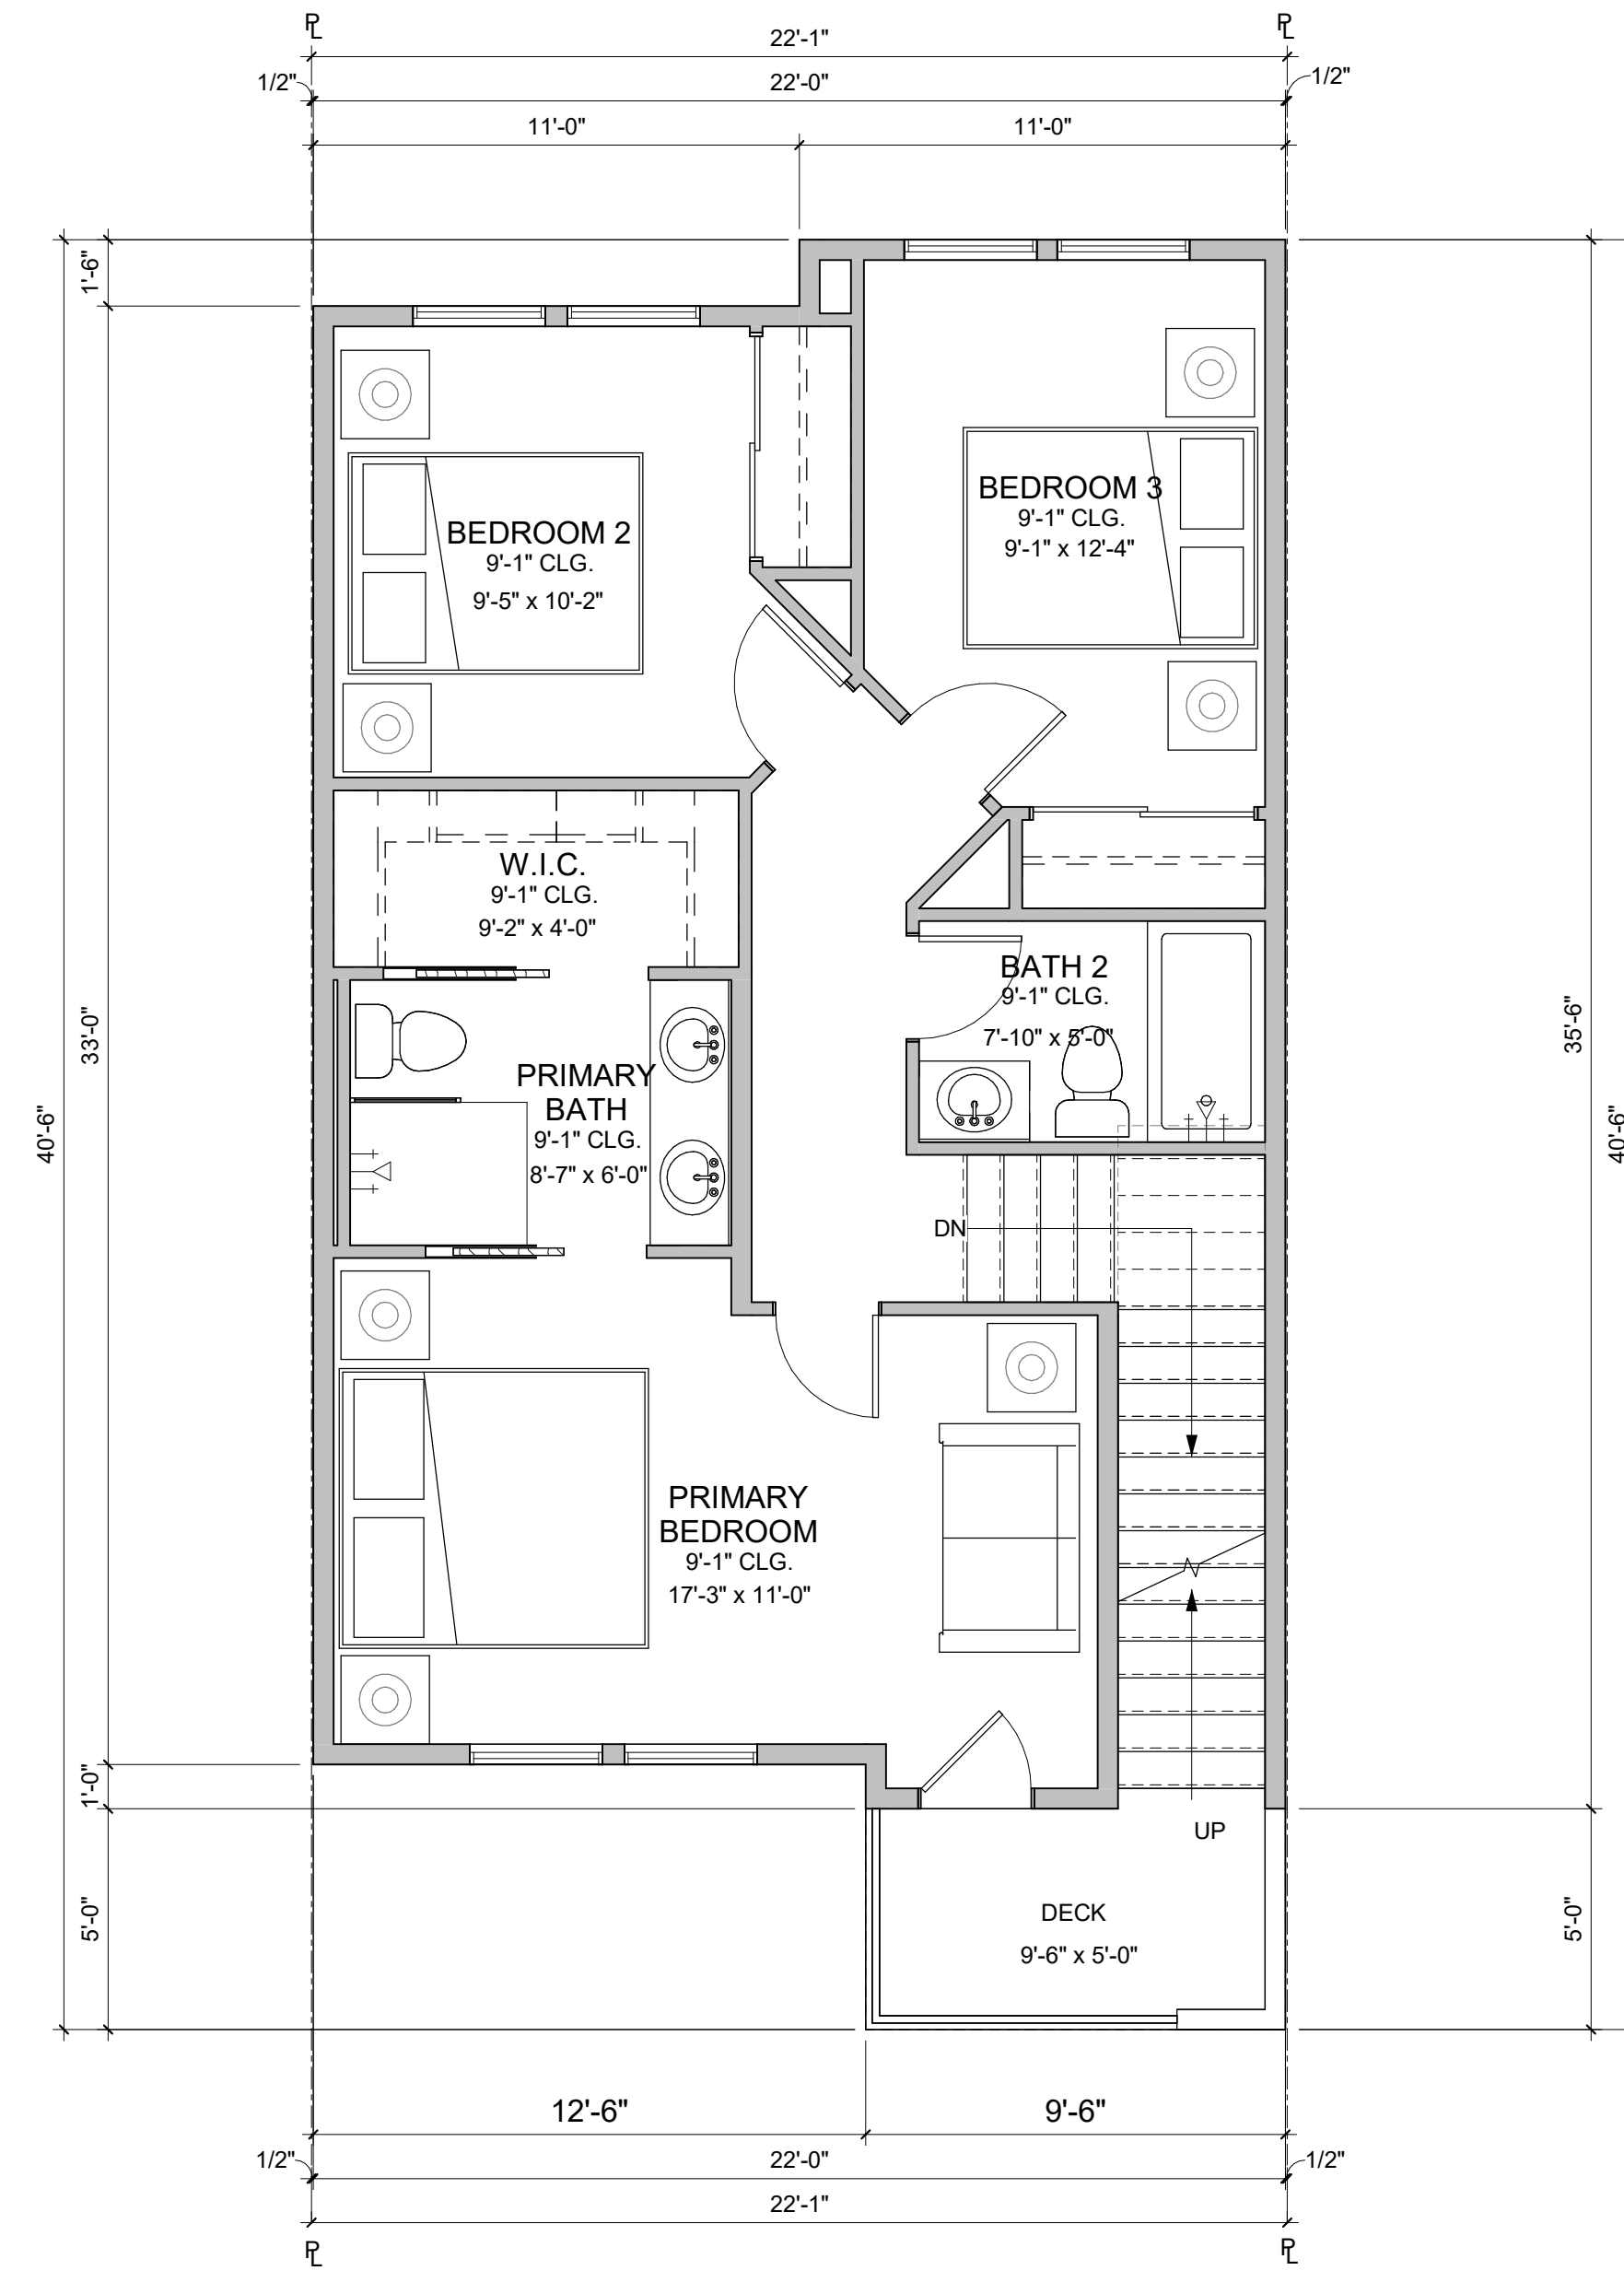

1 PLAN 1 THIRD FLOOR PLAN, ELEVATION A
1/4" = 1'-0"


GROSS AREA


MEASURED FROM OUTSIDE FACE OF STUD WALL.

PLAN 1Y - 3 BR / 3.5 BA		
NAME	AREA (SF)	
FIRST FLOOR	206	
SECOND FLOOR	752	
THIRD FLOOR	684	
TOTAL LIVING AREA	1642	
2-CAR GARAGE	479	
2ND FLR DECK	48	
3RD FLR DECK	48	
ENTRY PORCH	48	
ROOF DECK	367	


PLAN 1 - 3 BR / 4 BA		
NAME	AREA (SF)	
FIRST FLOOR	207	
SECOND FLOOR	752	
THIRD FLOOR	684	
TOTAL LIVING AREA	1643	
2-CAR GARAGE	477	
2ND FLR DECK	48	
3RD FLR DECK	48	
ENTRY PORCH	48	
ROOF DECK	367	

PLAN 1 FLOOR PLANS

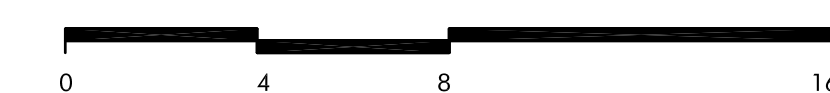

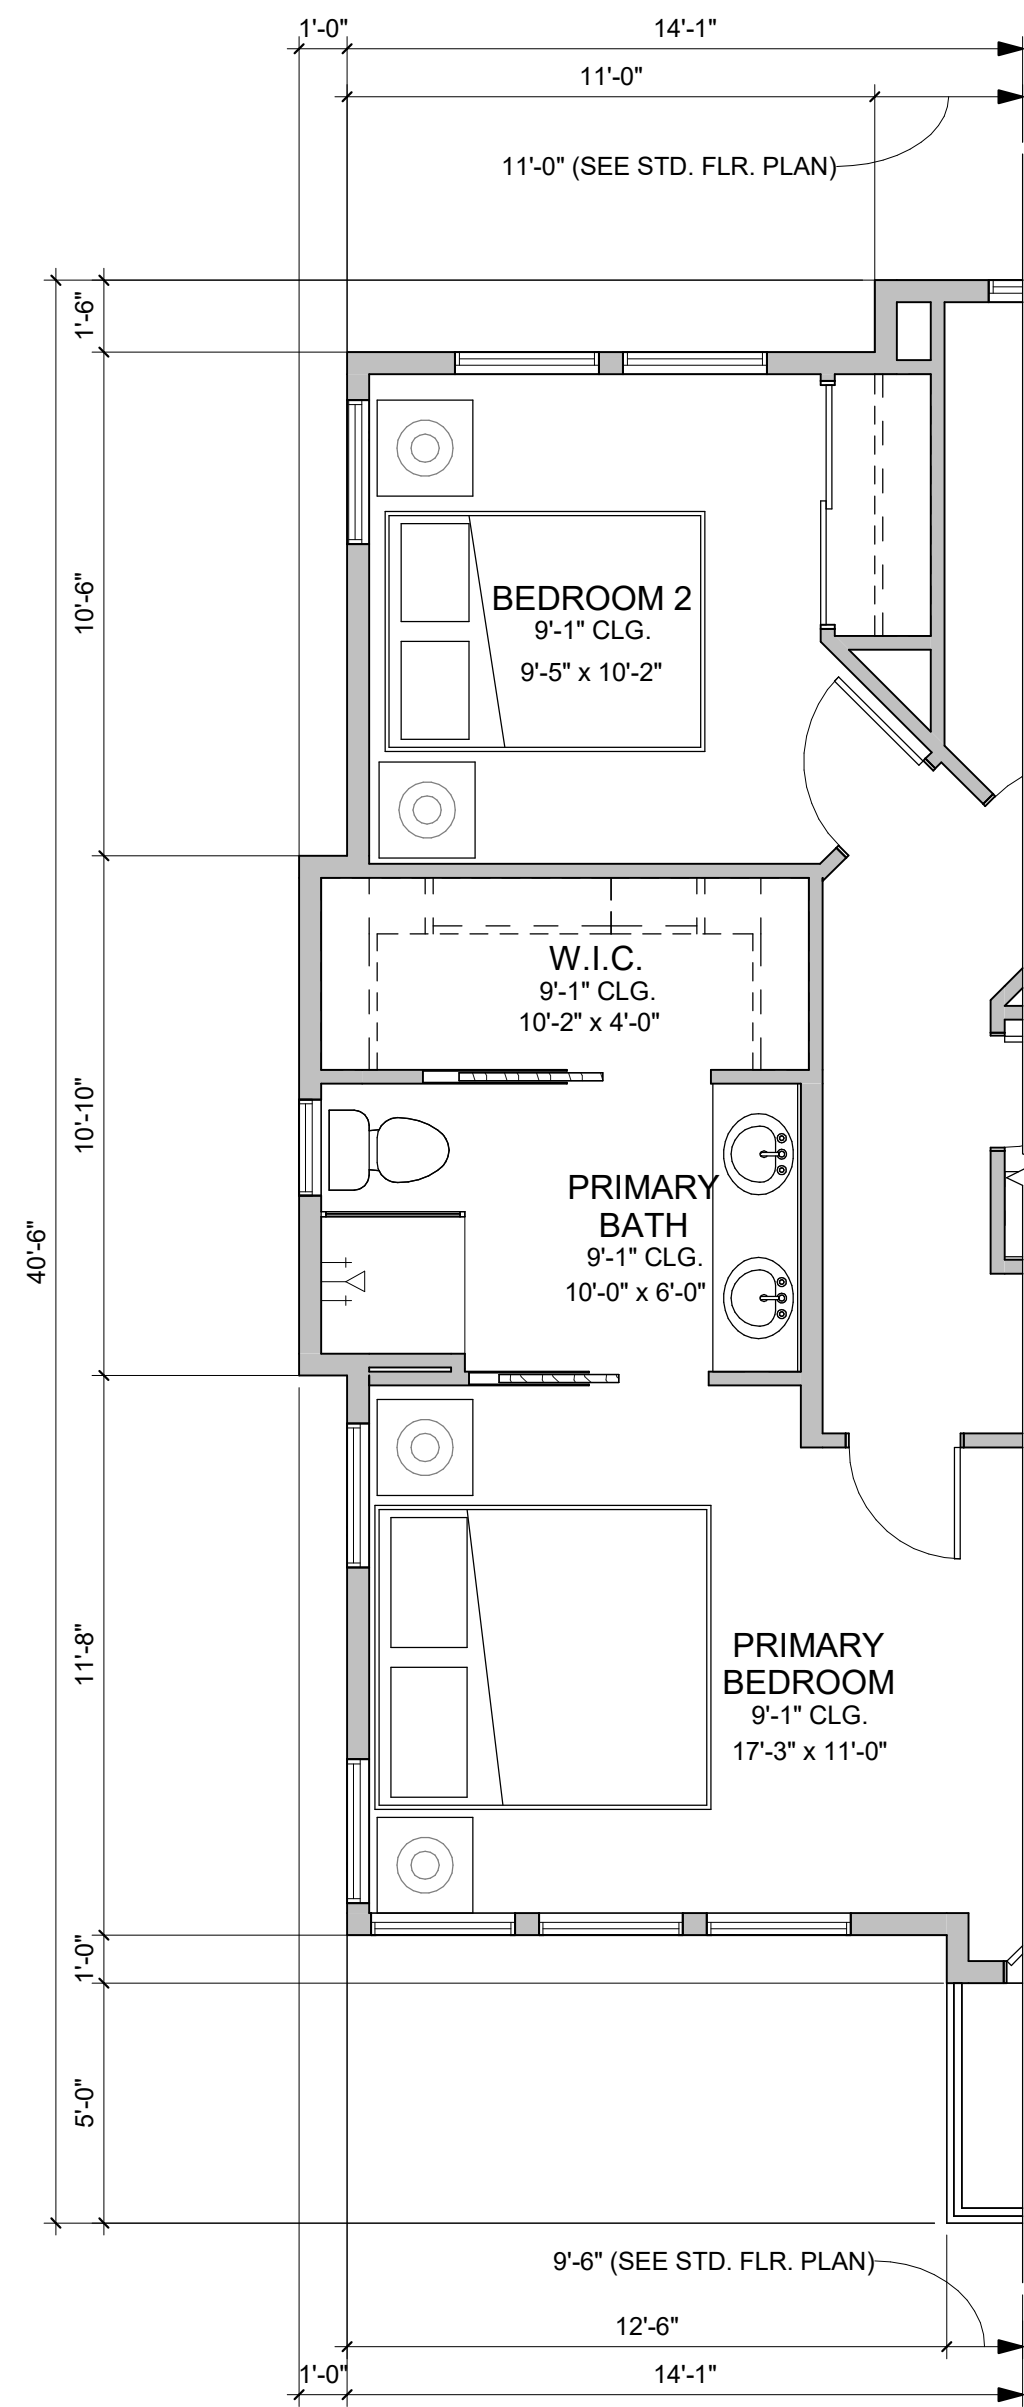

2 PLAN 1X (END UNIT VARIATION)
PARTIAL THIRD FLOOR PLAN
1/4" = 1'-0"

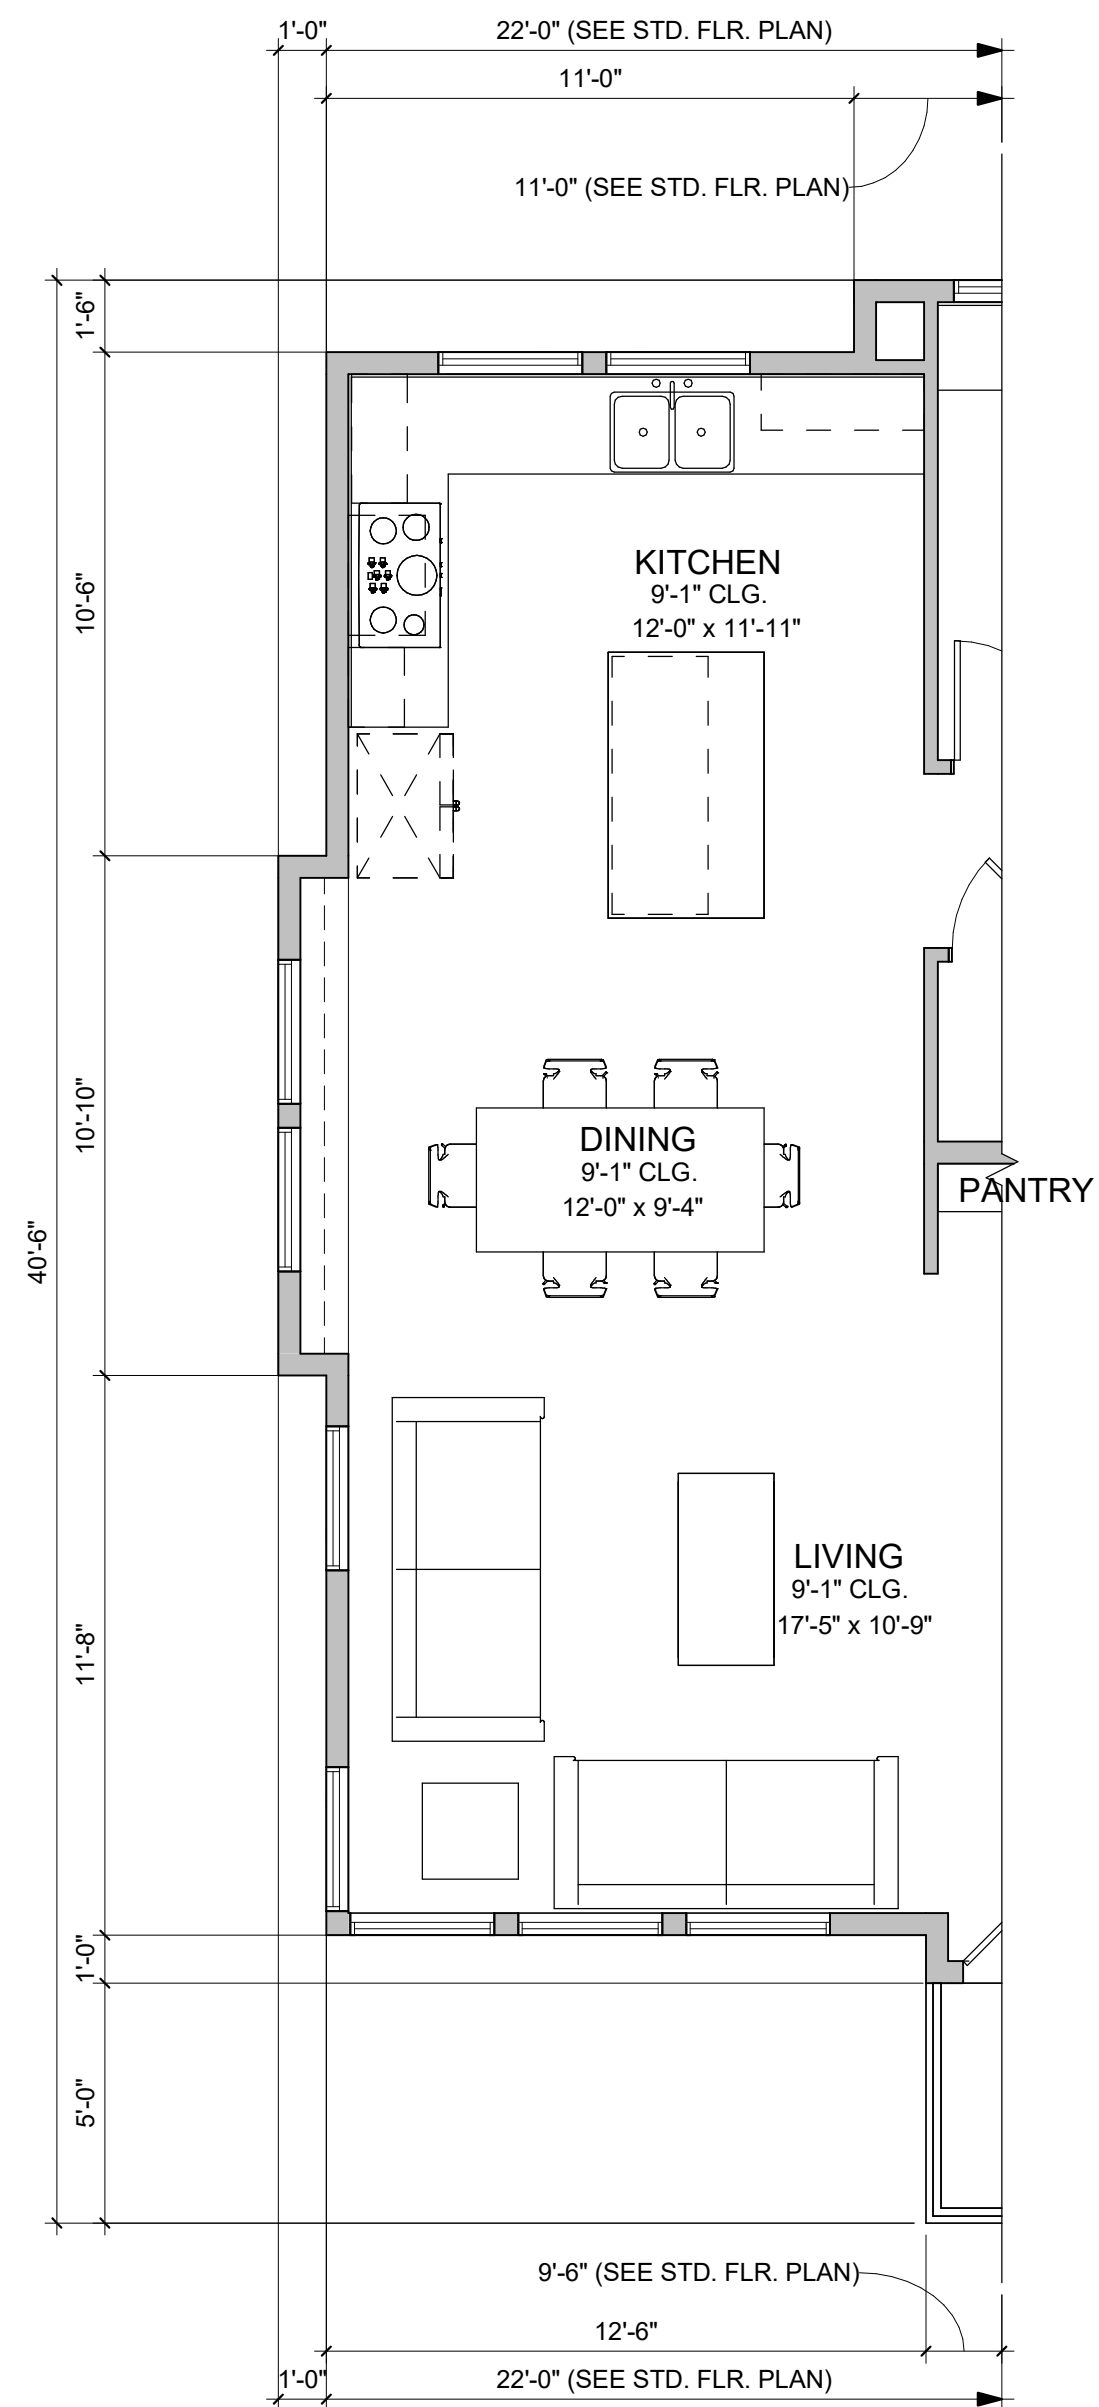


1 PLAN 1X (END UNIT VARIATION)
PARTIAL SECOND FLOOR PLAN
1/4" = 1'-0"

GROSS AREA
MEASURED FROM OUTSIDE FACE OF STUD WALL.


PLAN 1X - 3 BR / 4 BA	
NAME	AREA (SF)
FIRST FLOOR	207
SECOND FLOOR	763
THIRD FLOOR	695
TOTAL LIVING AREA	1665
2-CAR GARAGE	477
DECK	48
DECK	48
ENTRY PORCH	48
ROOF DECK	374

PLAN 1X PARTIAL FLOOR PLANS




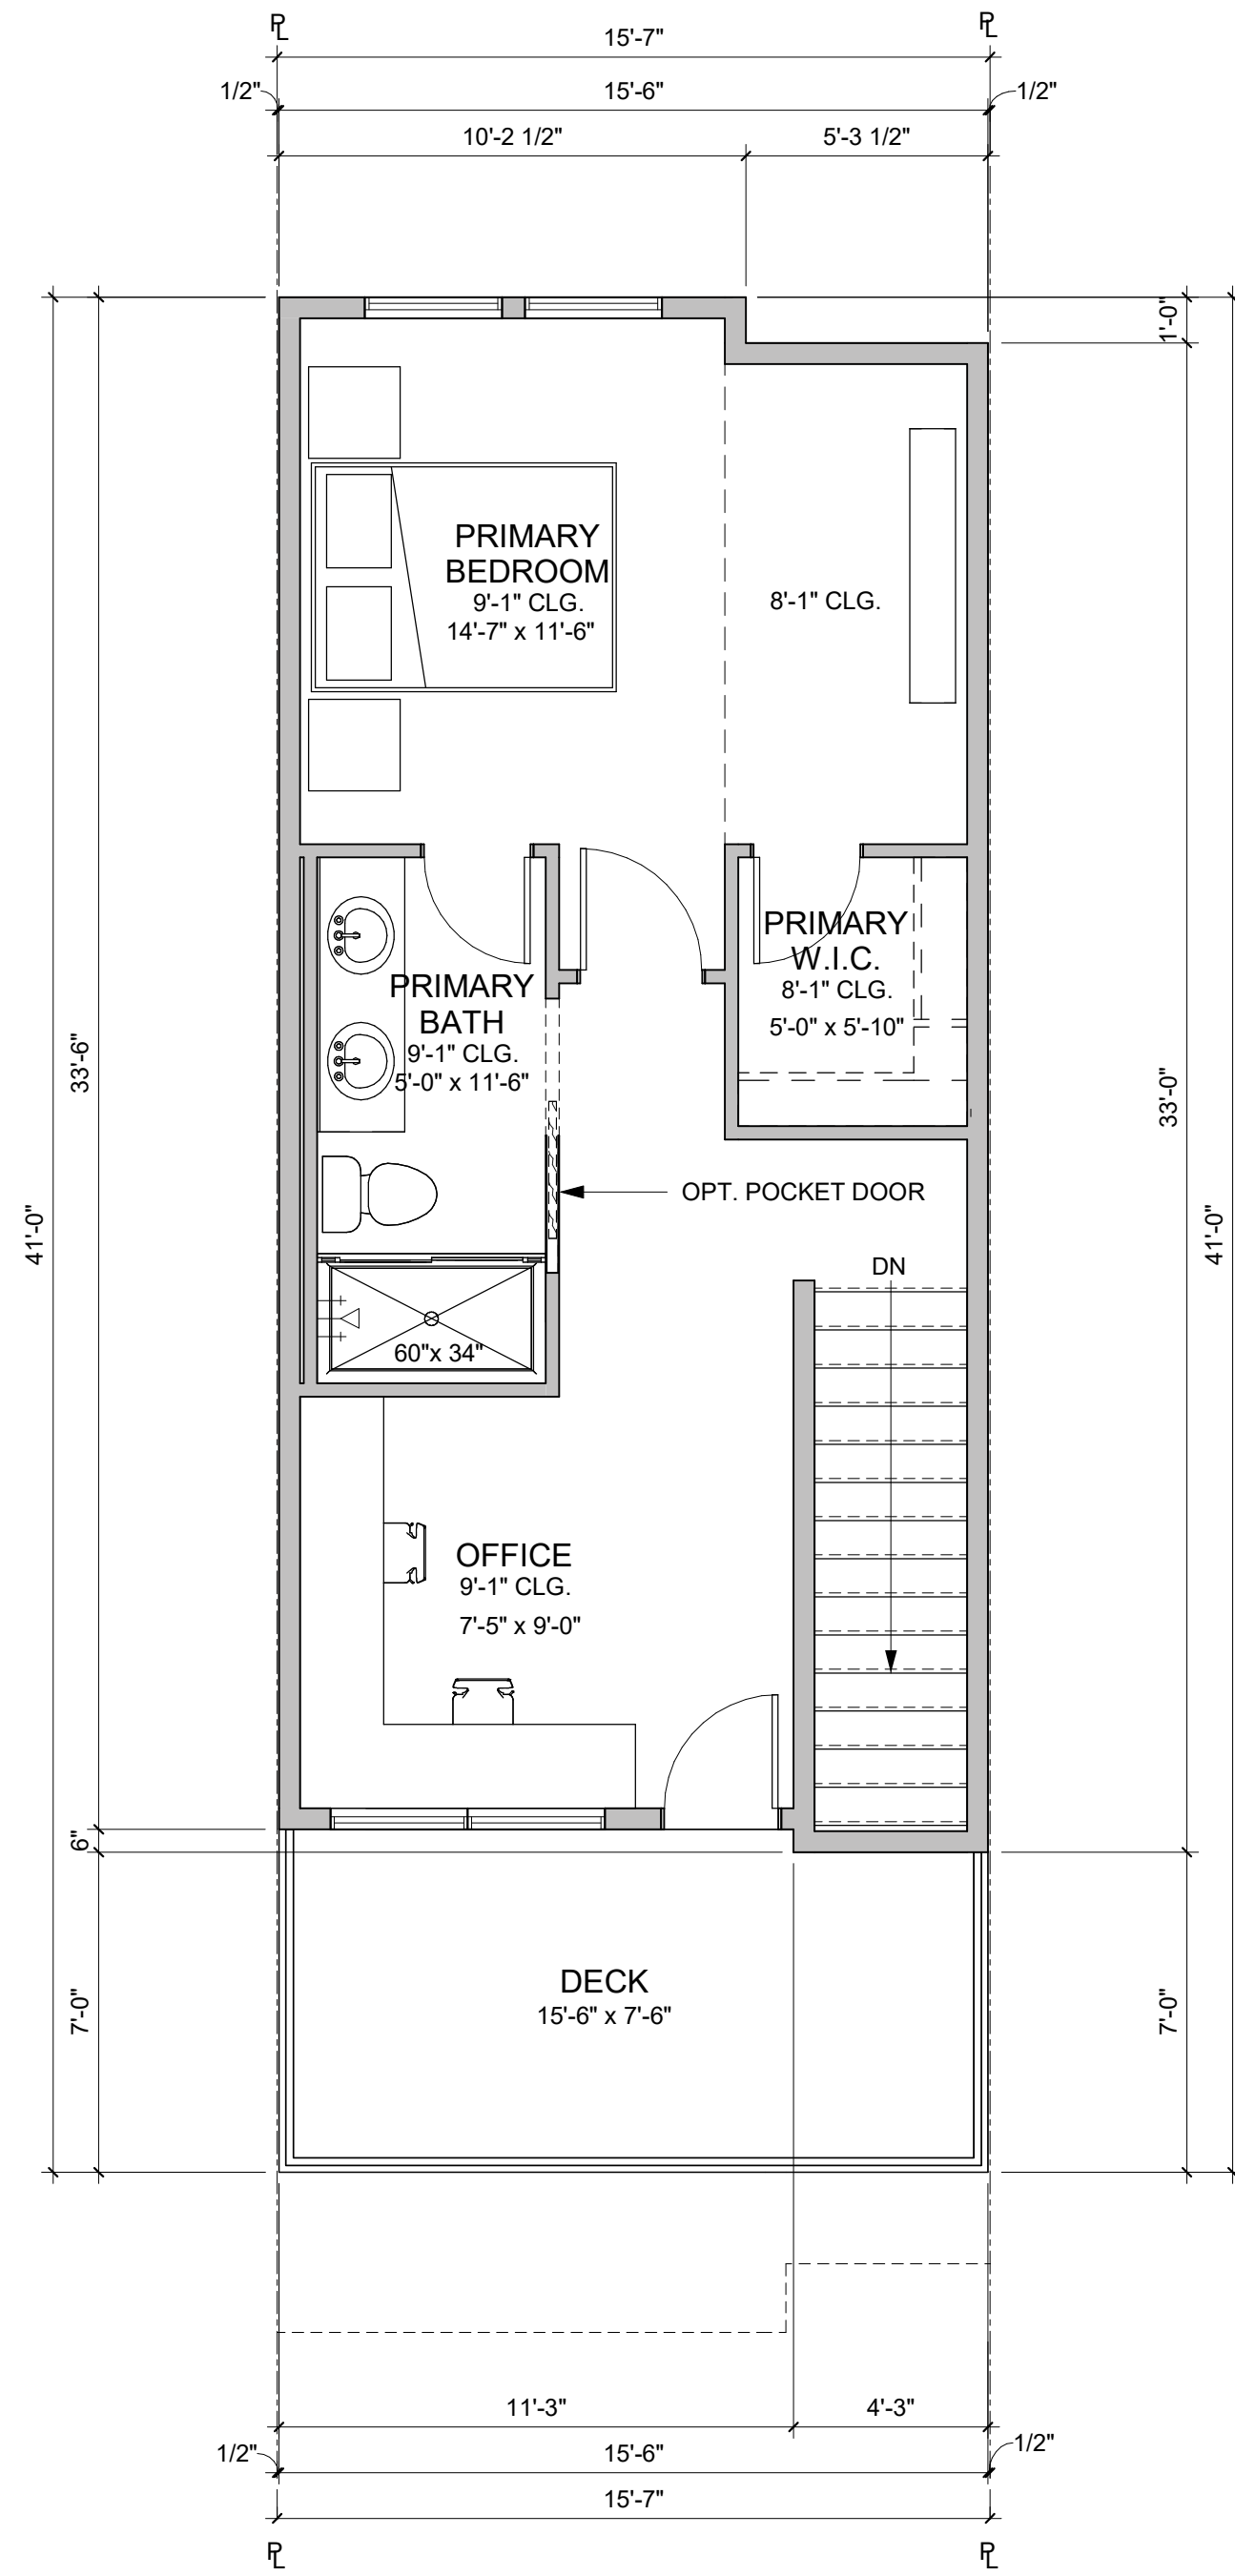

3 PLAN 2 THIRD FLOOR PLAN,
ELEVATION A
1/4" = 1'-0"

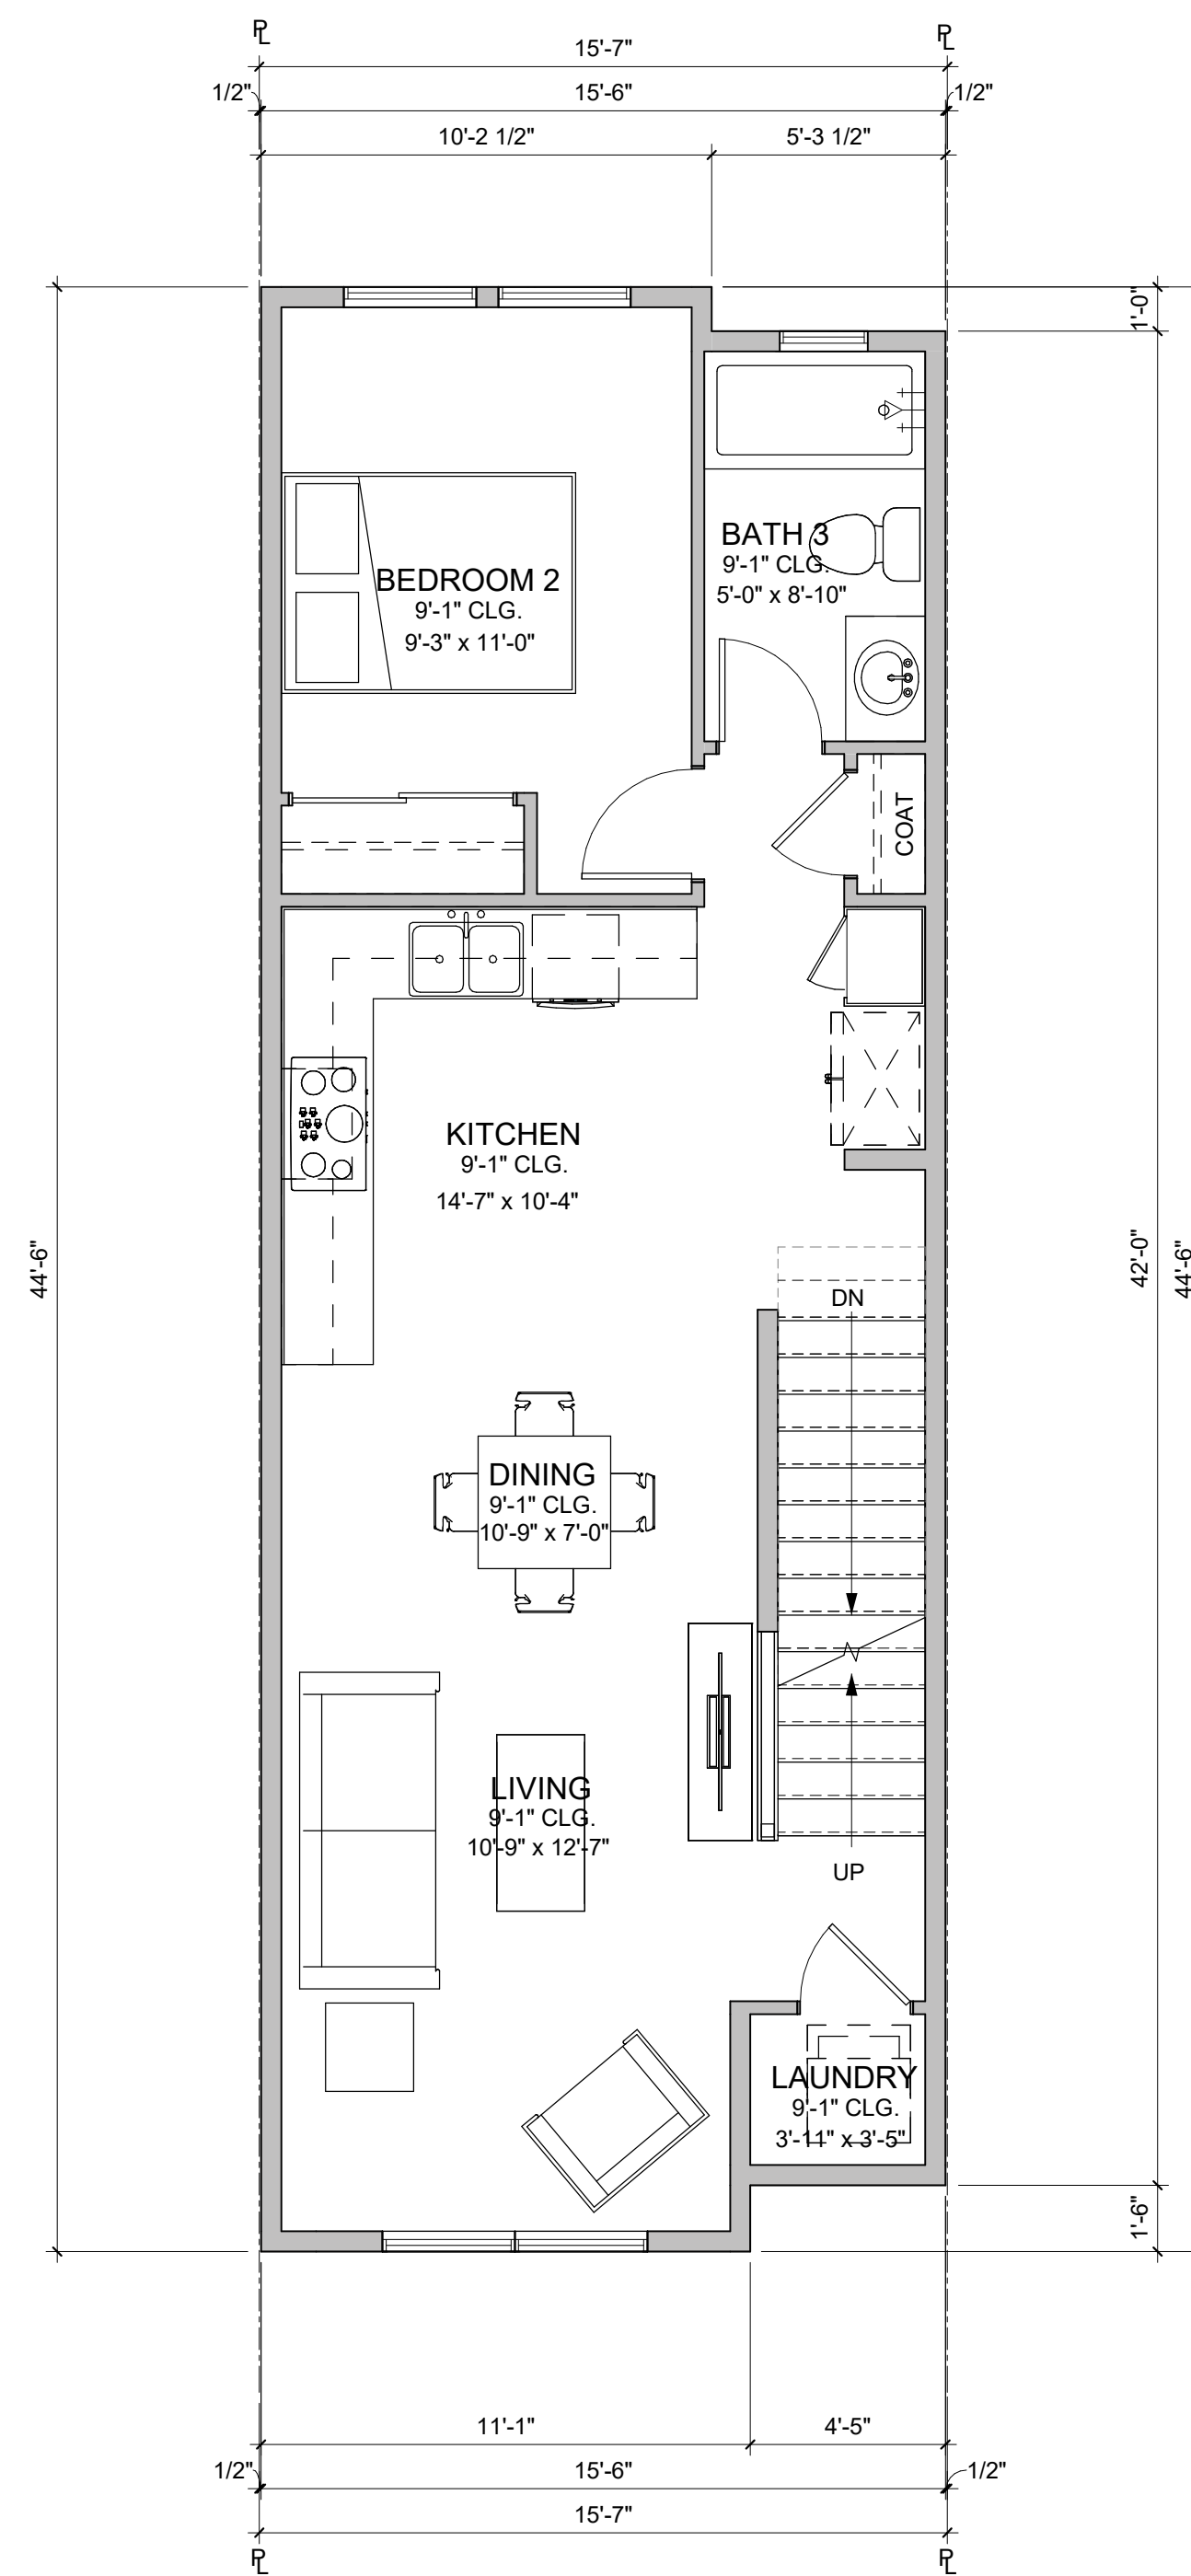

2 PLAN 2 SECOND FLOOR PLAN,
ELEVATION A
1/4" = 1'-0"

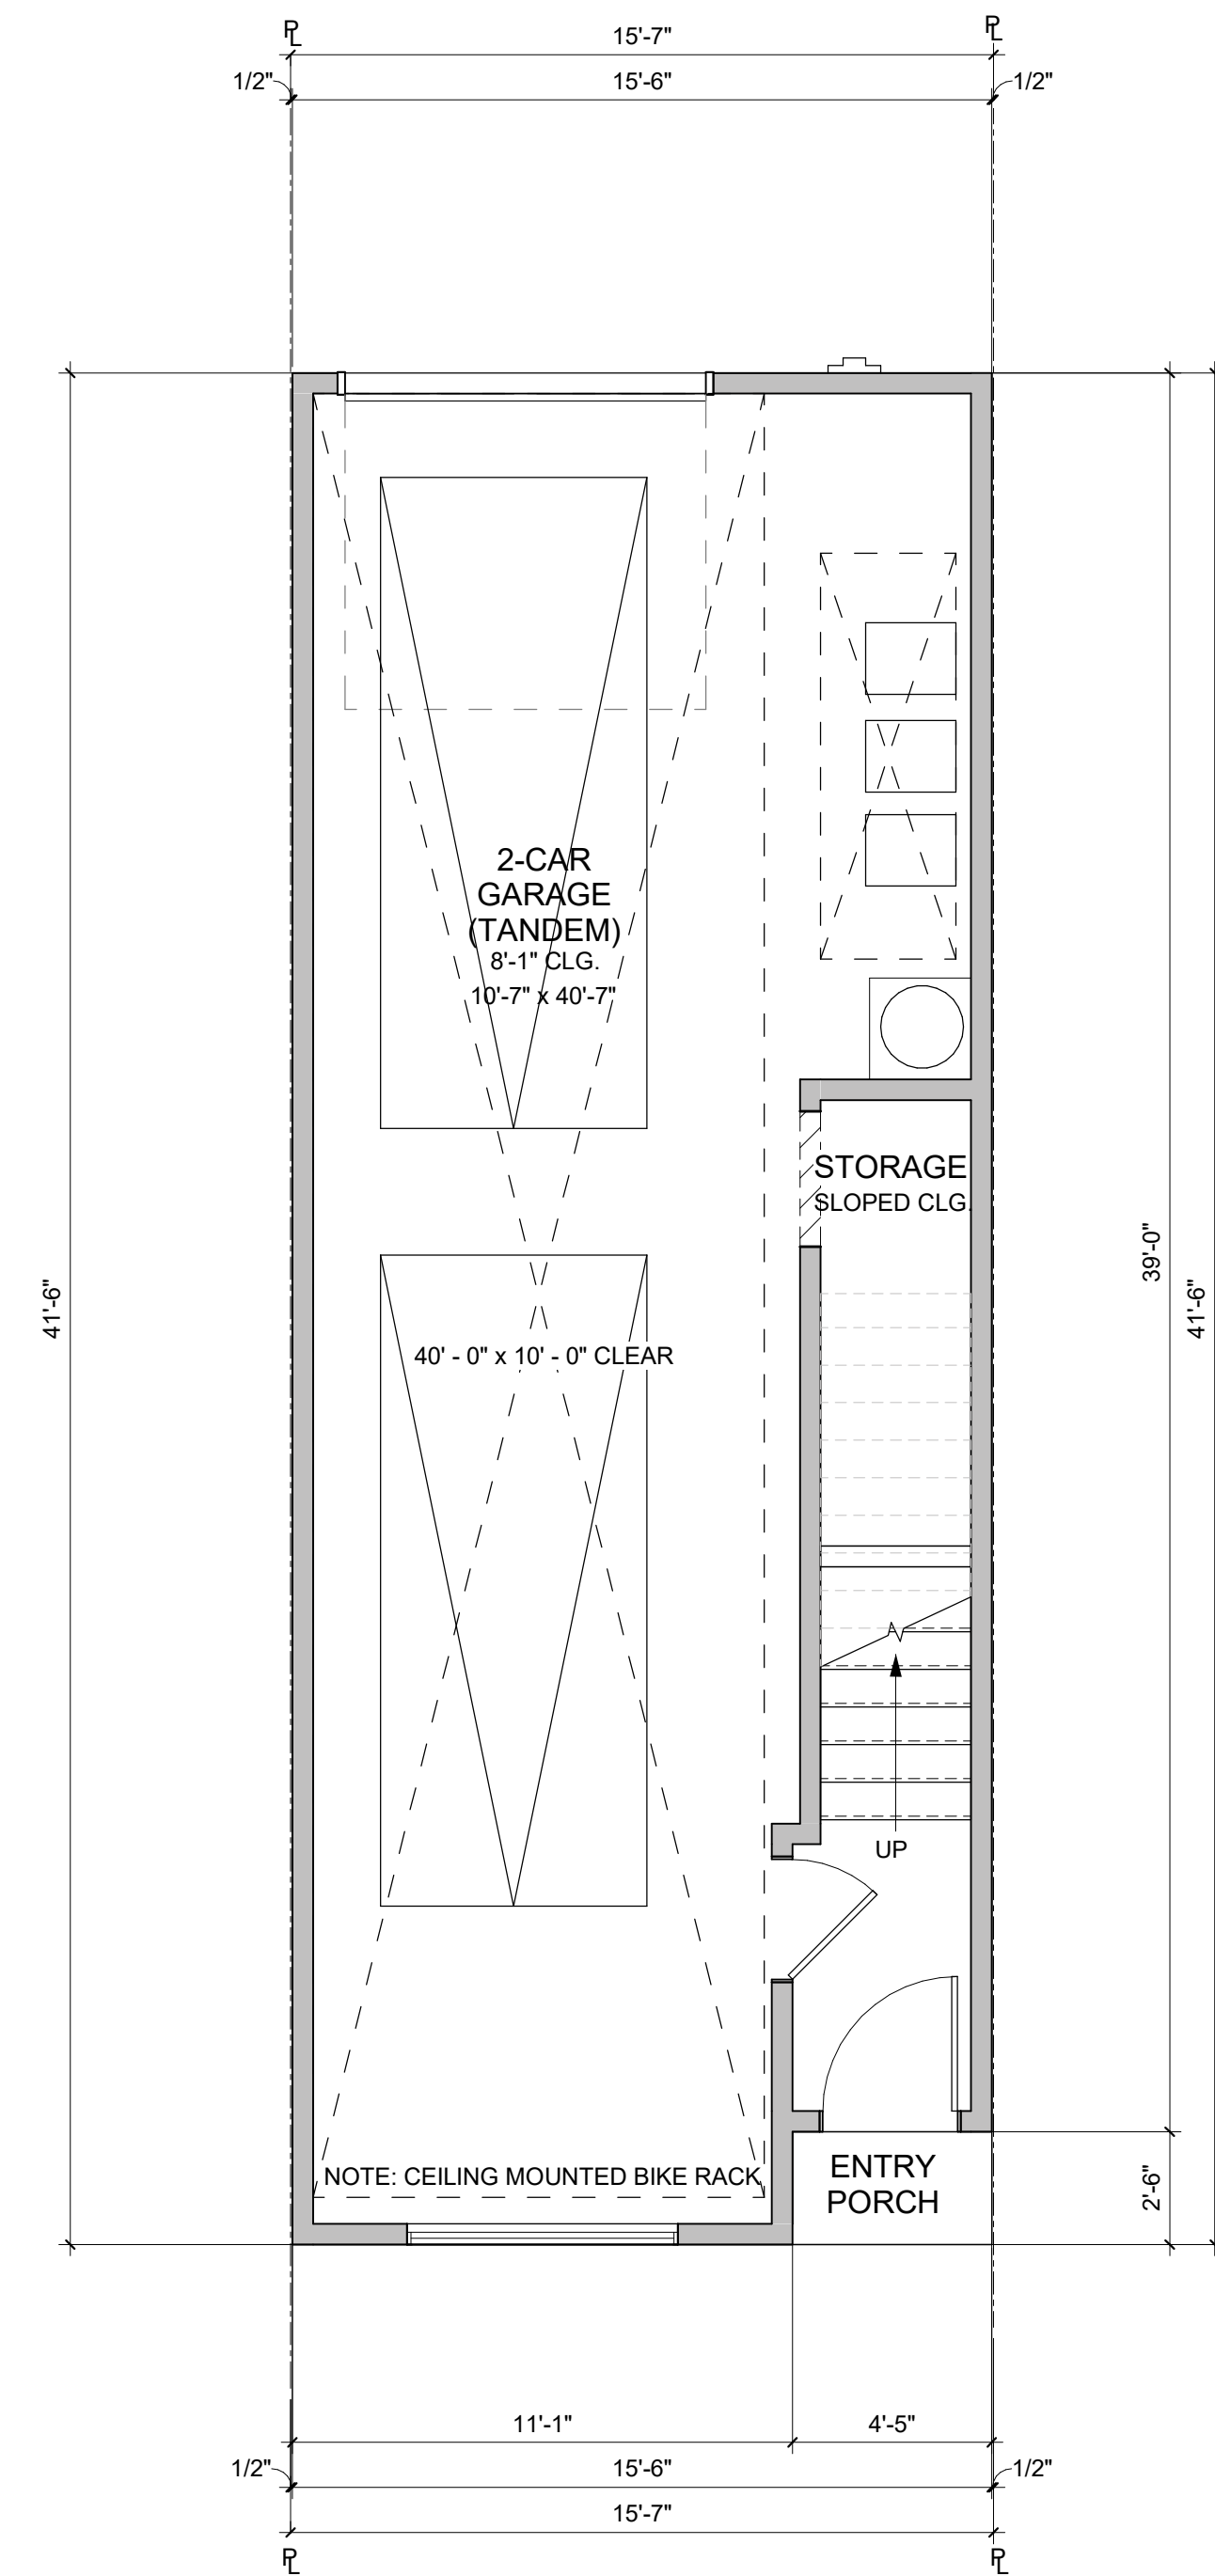

1 PLAN 2 FIRST FLOOR PLAN,
ELEVATION A
1/4" = 1'-0"




GROSS AREA	
MEASURED FROM OUTSIDE FACE OF STUD WALL	
PLAN 2 - 2 BR / 2 BA	
NAME	AREA (SF)
FIRST FLOOR	59
SECOND FLOOR	678
THIRD FLOOR	469
TOTAL LIVING AREA	1206
2-CAR TANDEM GARAGE	572
DECK	114
ENTRY PORCH	11


PLAN 2 FLOOR PLANS



JOB NO. 1447.003
DATE 05-18-22
5865 Owens Drive
Pleasanton, CA 94588
925-251-7200

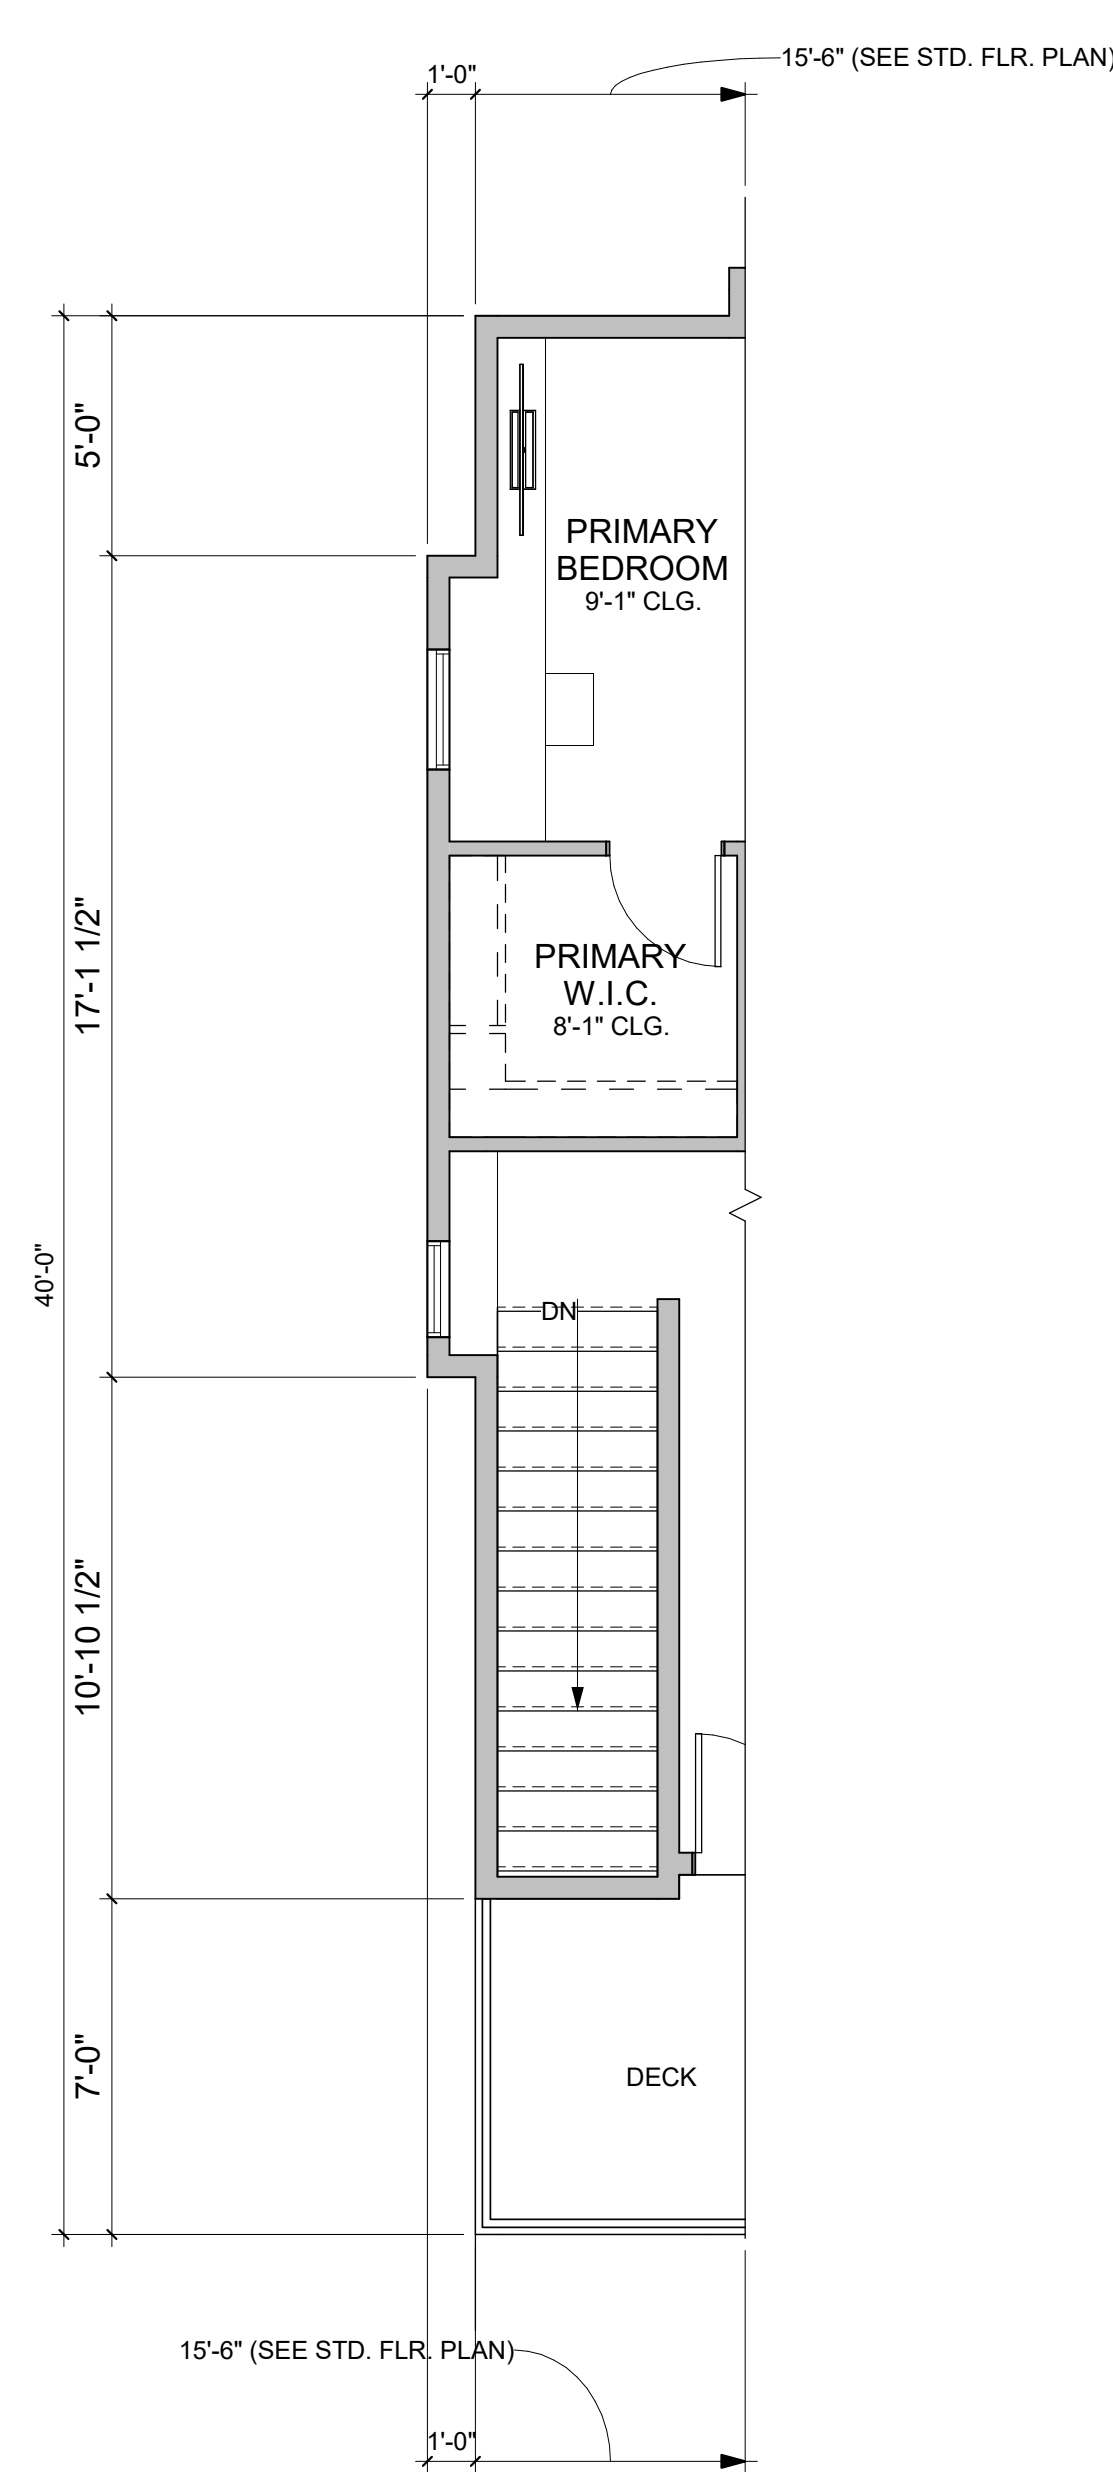

2 PLAN 2X (END UNIT VARIATION)
PARTIAL THIRD FLOOR PLAN
1/4" = 1'-0"

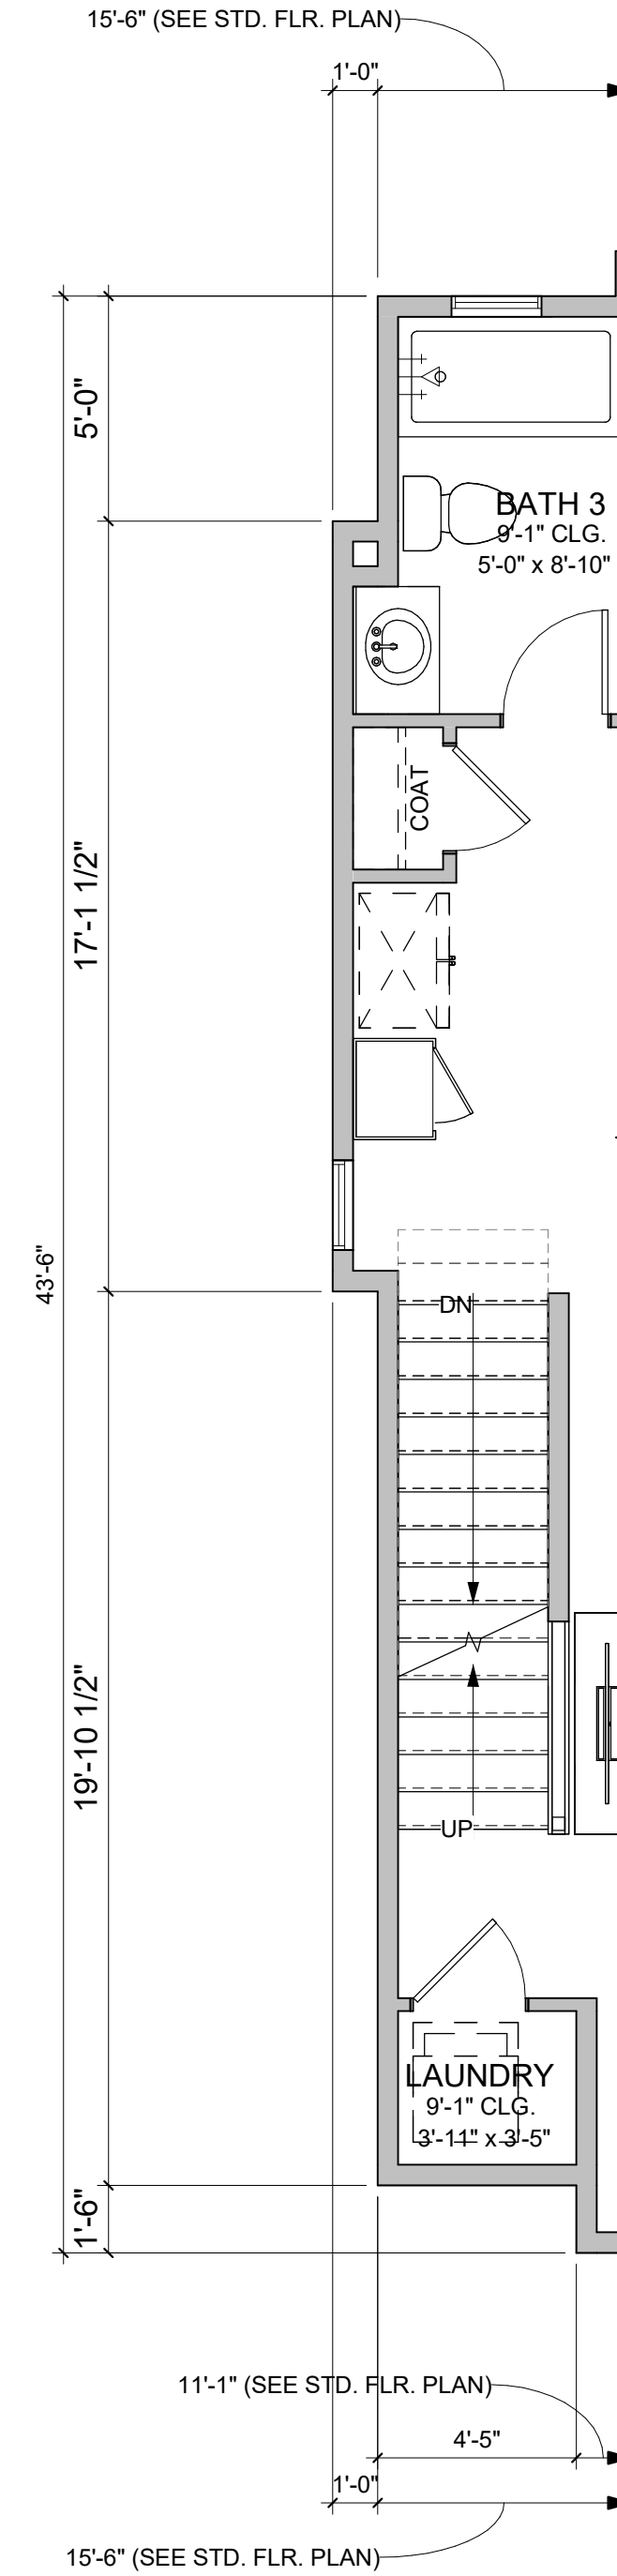


1 PLAN 2X (END UNIT VARIATION)
PARTIAL SECOND FLOOR PLAN
1/4" = 1'-0"

GROSS AREA
MEASURED FROM OUTSIDE FACE OF STUD WALL.

PLAN 2X - 2 BR / 2 BA	
NAME	AREA (SF)
FIRST FLOOR	59
SECOND FLOOR	695
THIRD FLOOR	487
TOTAL LIVING AREA	1241

2-CAR TANDEM GARAGE	572
DECK	114
ENTRY PORCH	11


PLAN 2X PARTIAL FLOOR PLANS

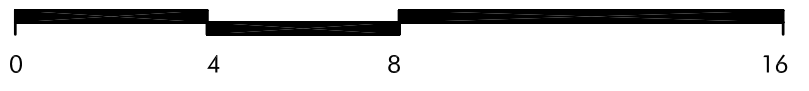

JOB NO. 1447.003
DATE 05-18-22
5865 Owens Drive
Pleasanton, CA 94588
925-251-7200



2 BUILDING 1 SECOND FLOOR PLAN, ELEVATION A
1/8" = 1'-0"

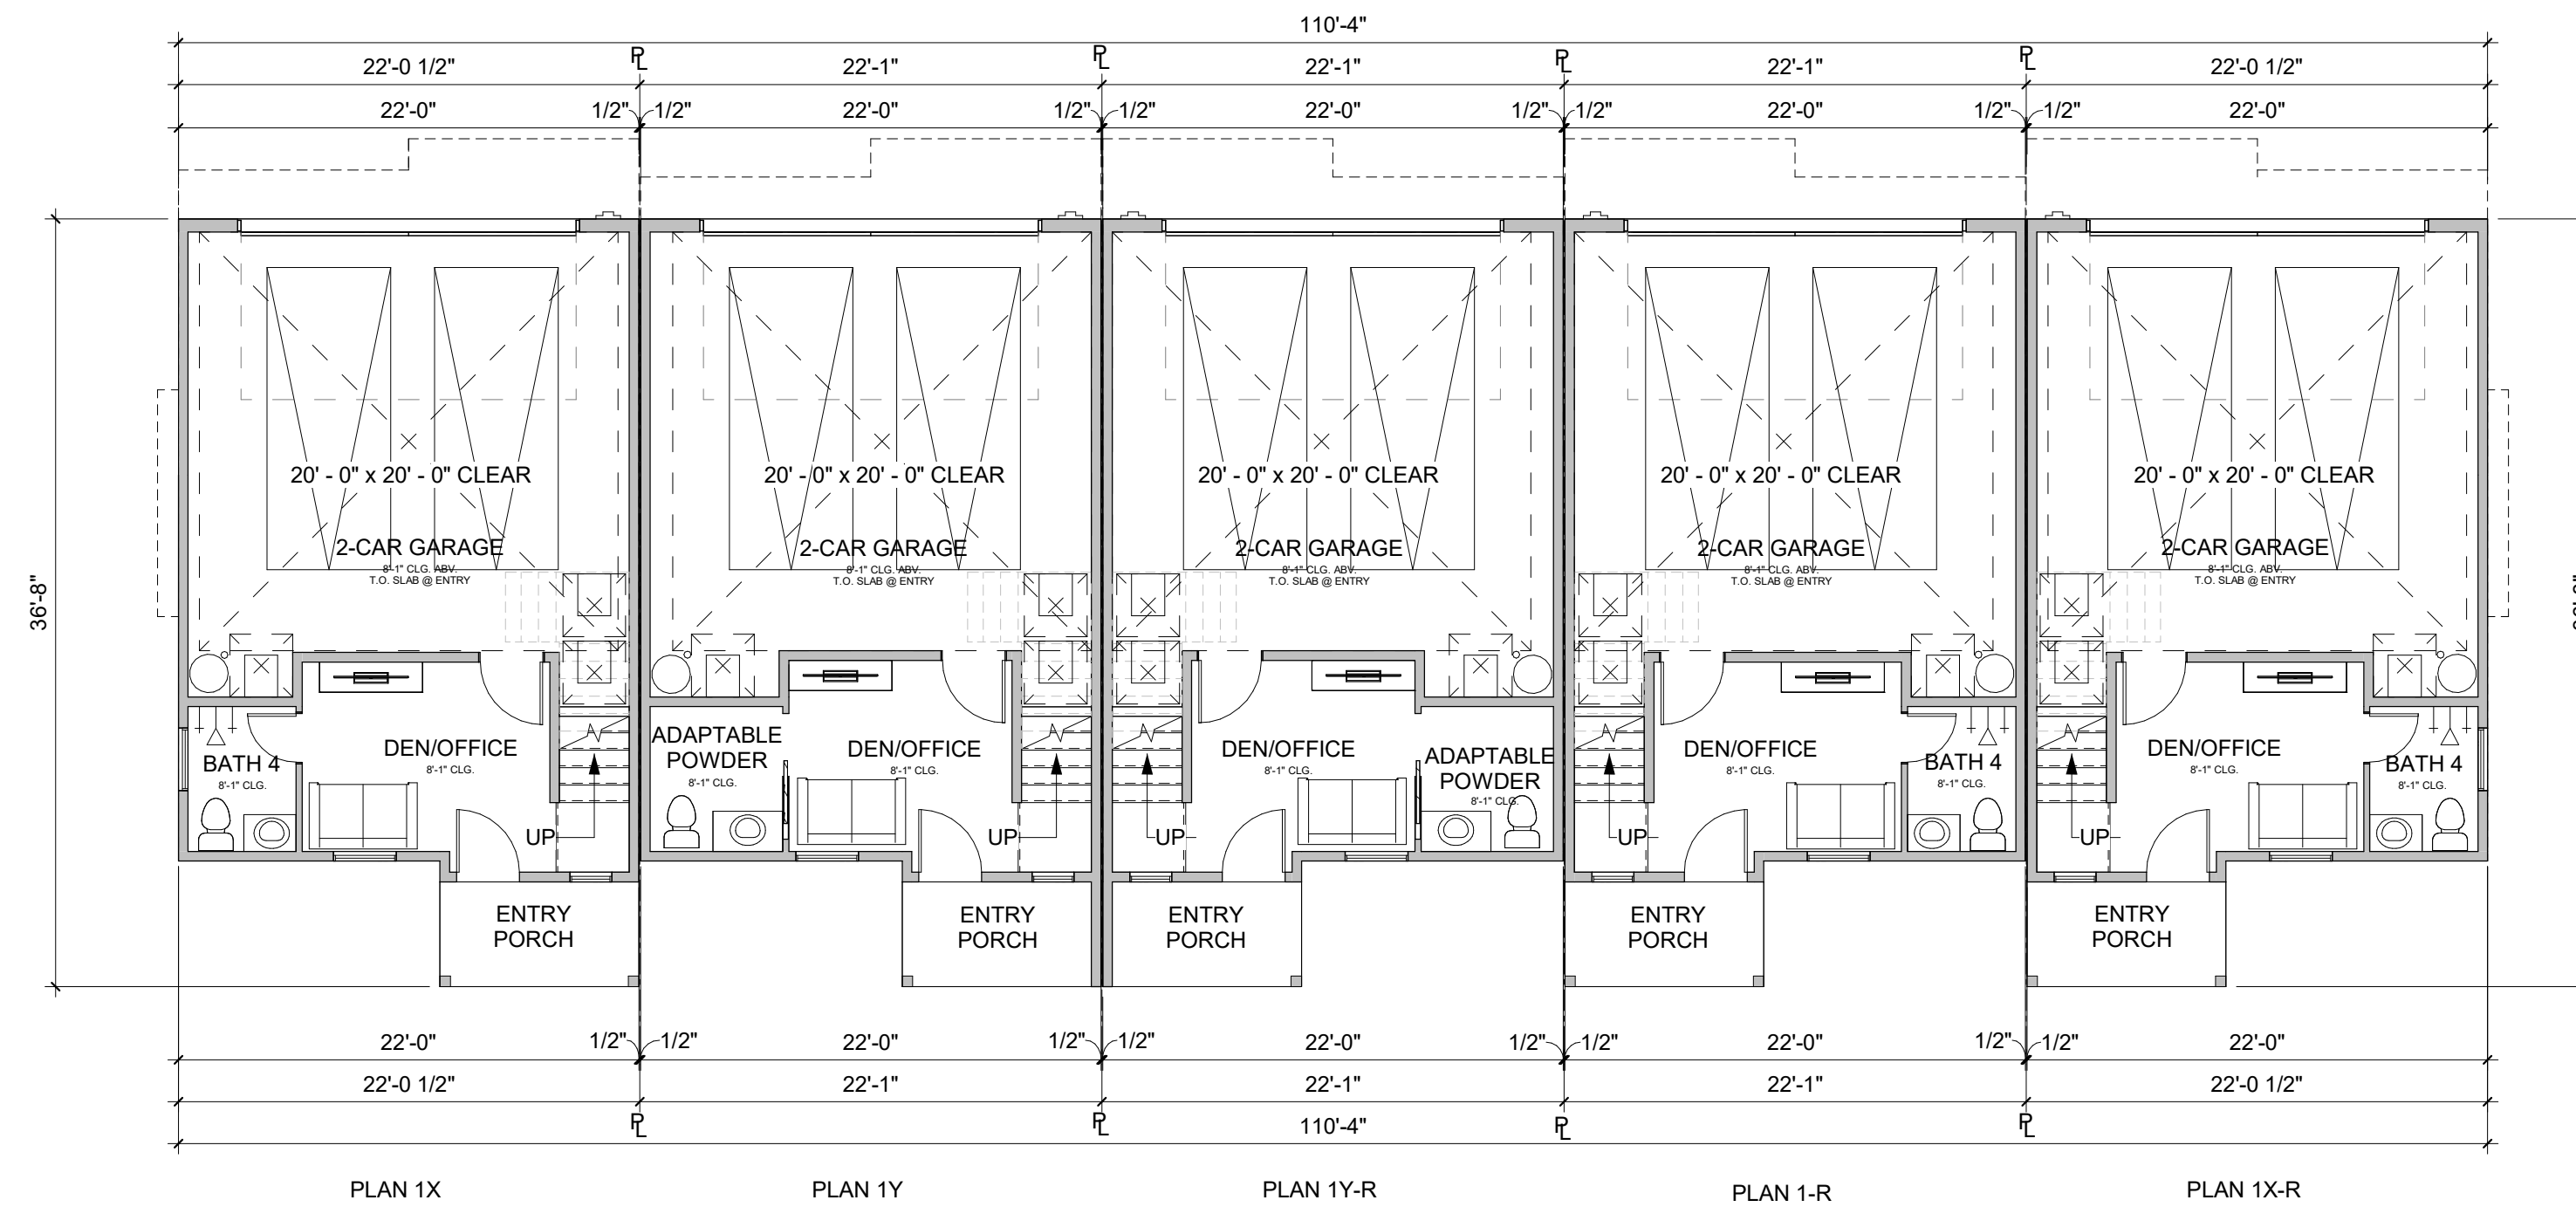


1 BUILDING 1 FIRST FLOOR PLAN, ELEVATION A
1/8" = 1'-0"


NOTE:

PLAN 1 IS THE STANDARD MID UNIT. PLAN 1Y IS THE ADPATABLE MID UNIT.

BUILDING 1 FLOOR PLANS

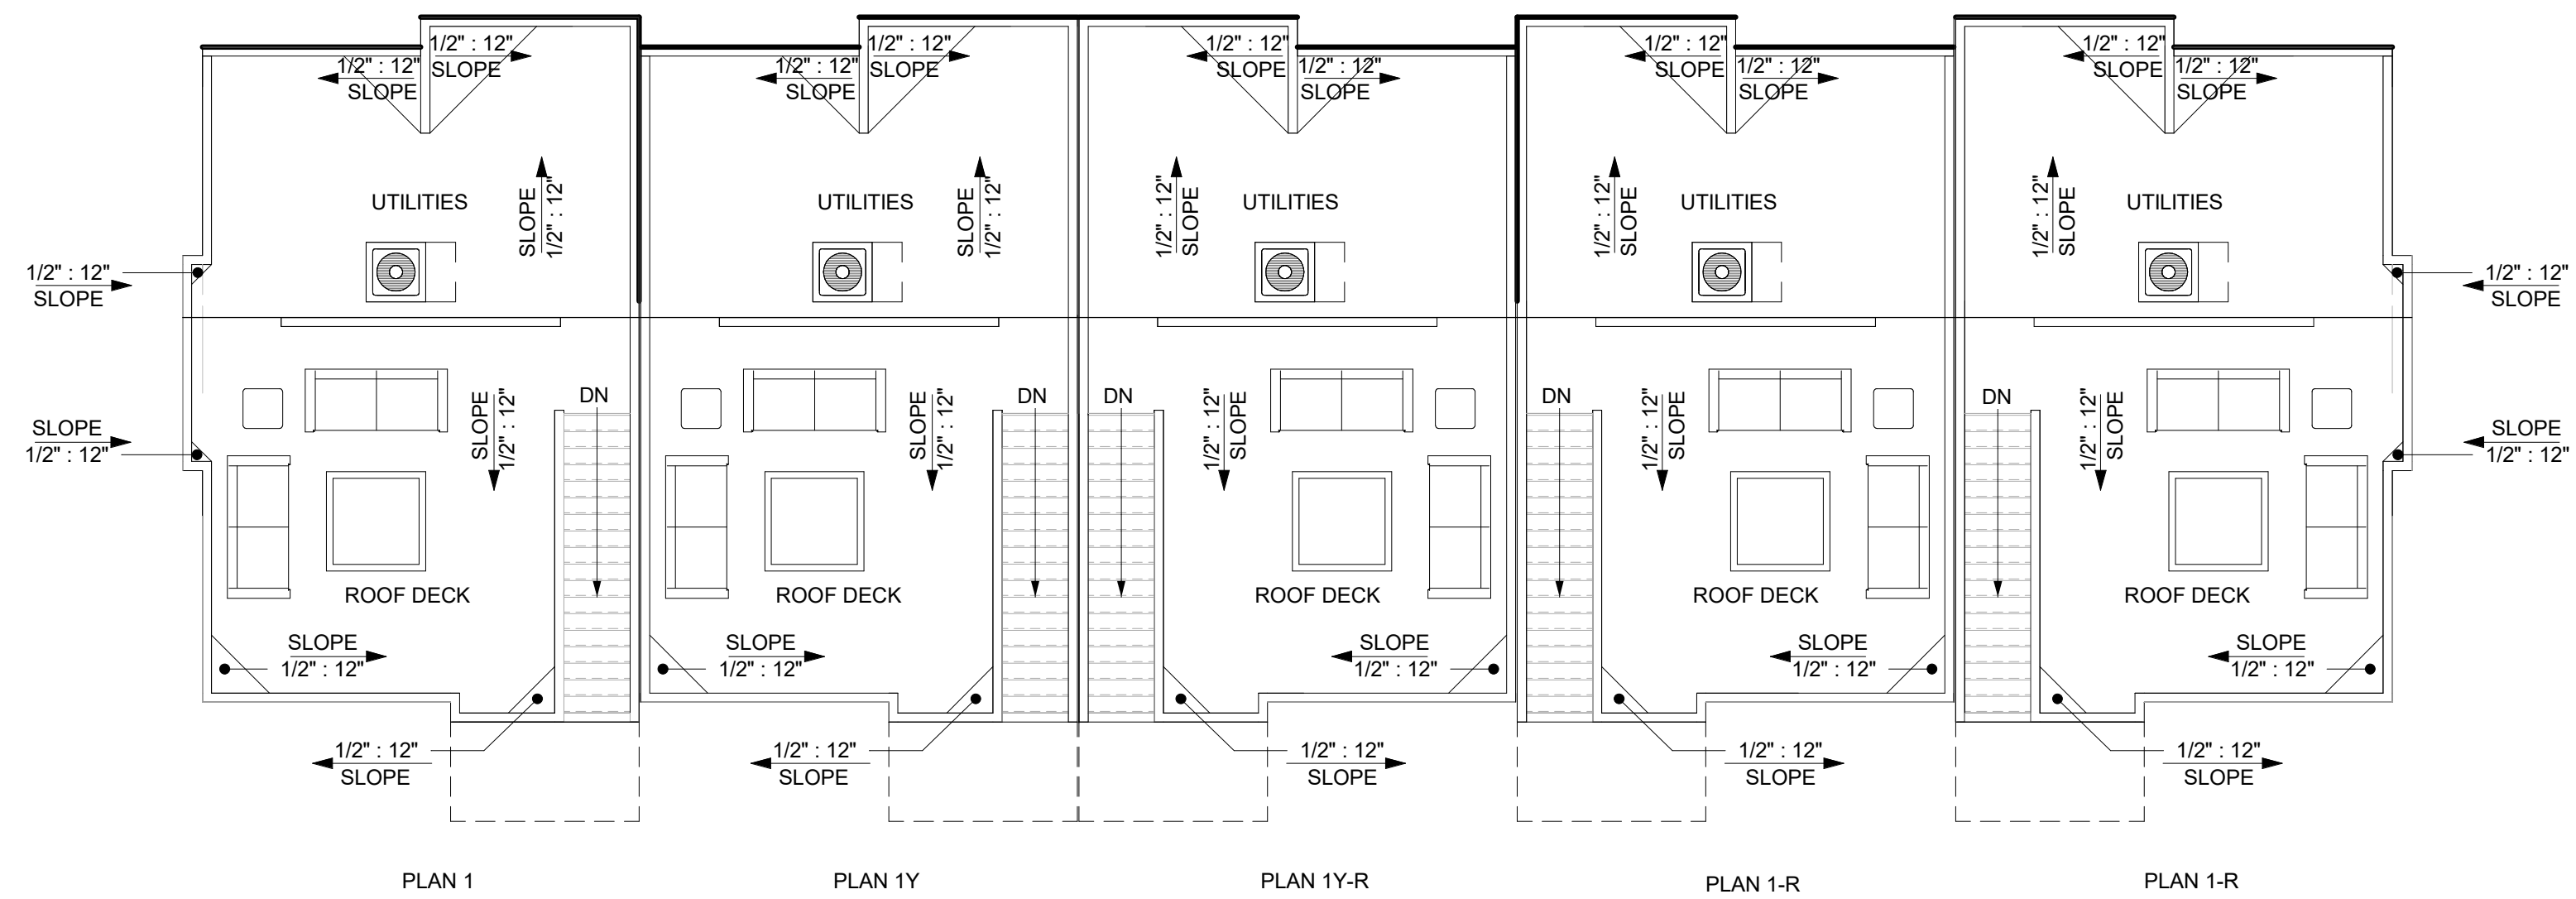

2 BUILDING 1 ROOF PLAN, ELEVATION A
1/8" = 1'-0"

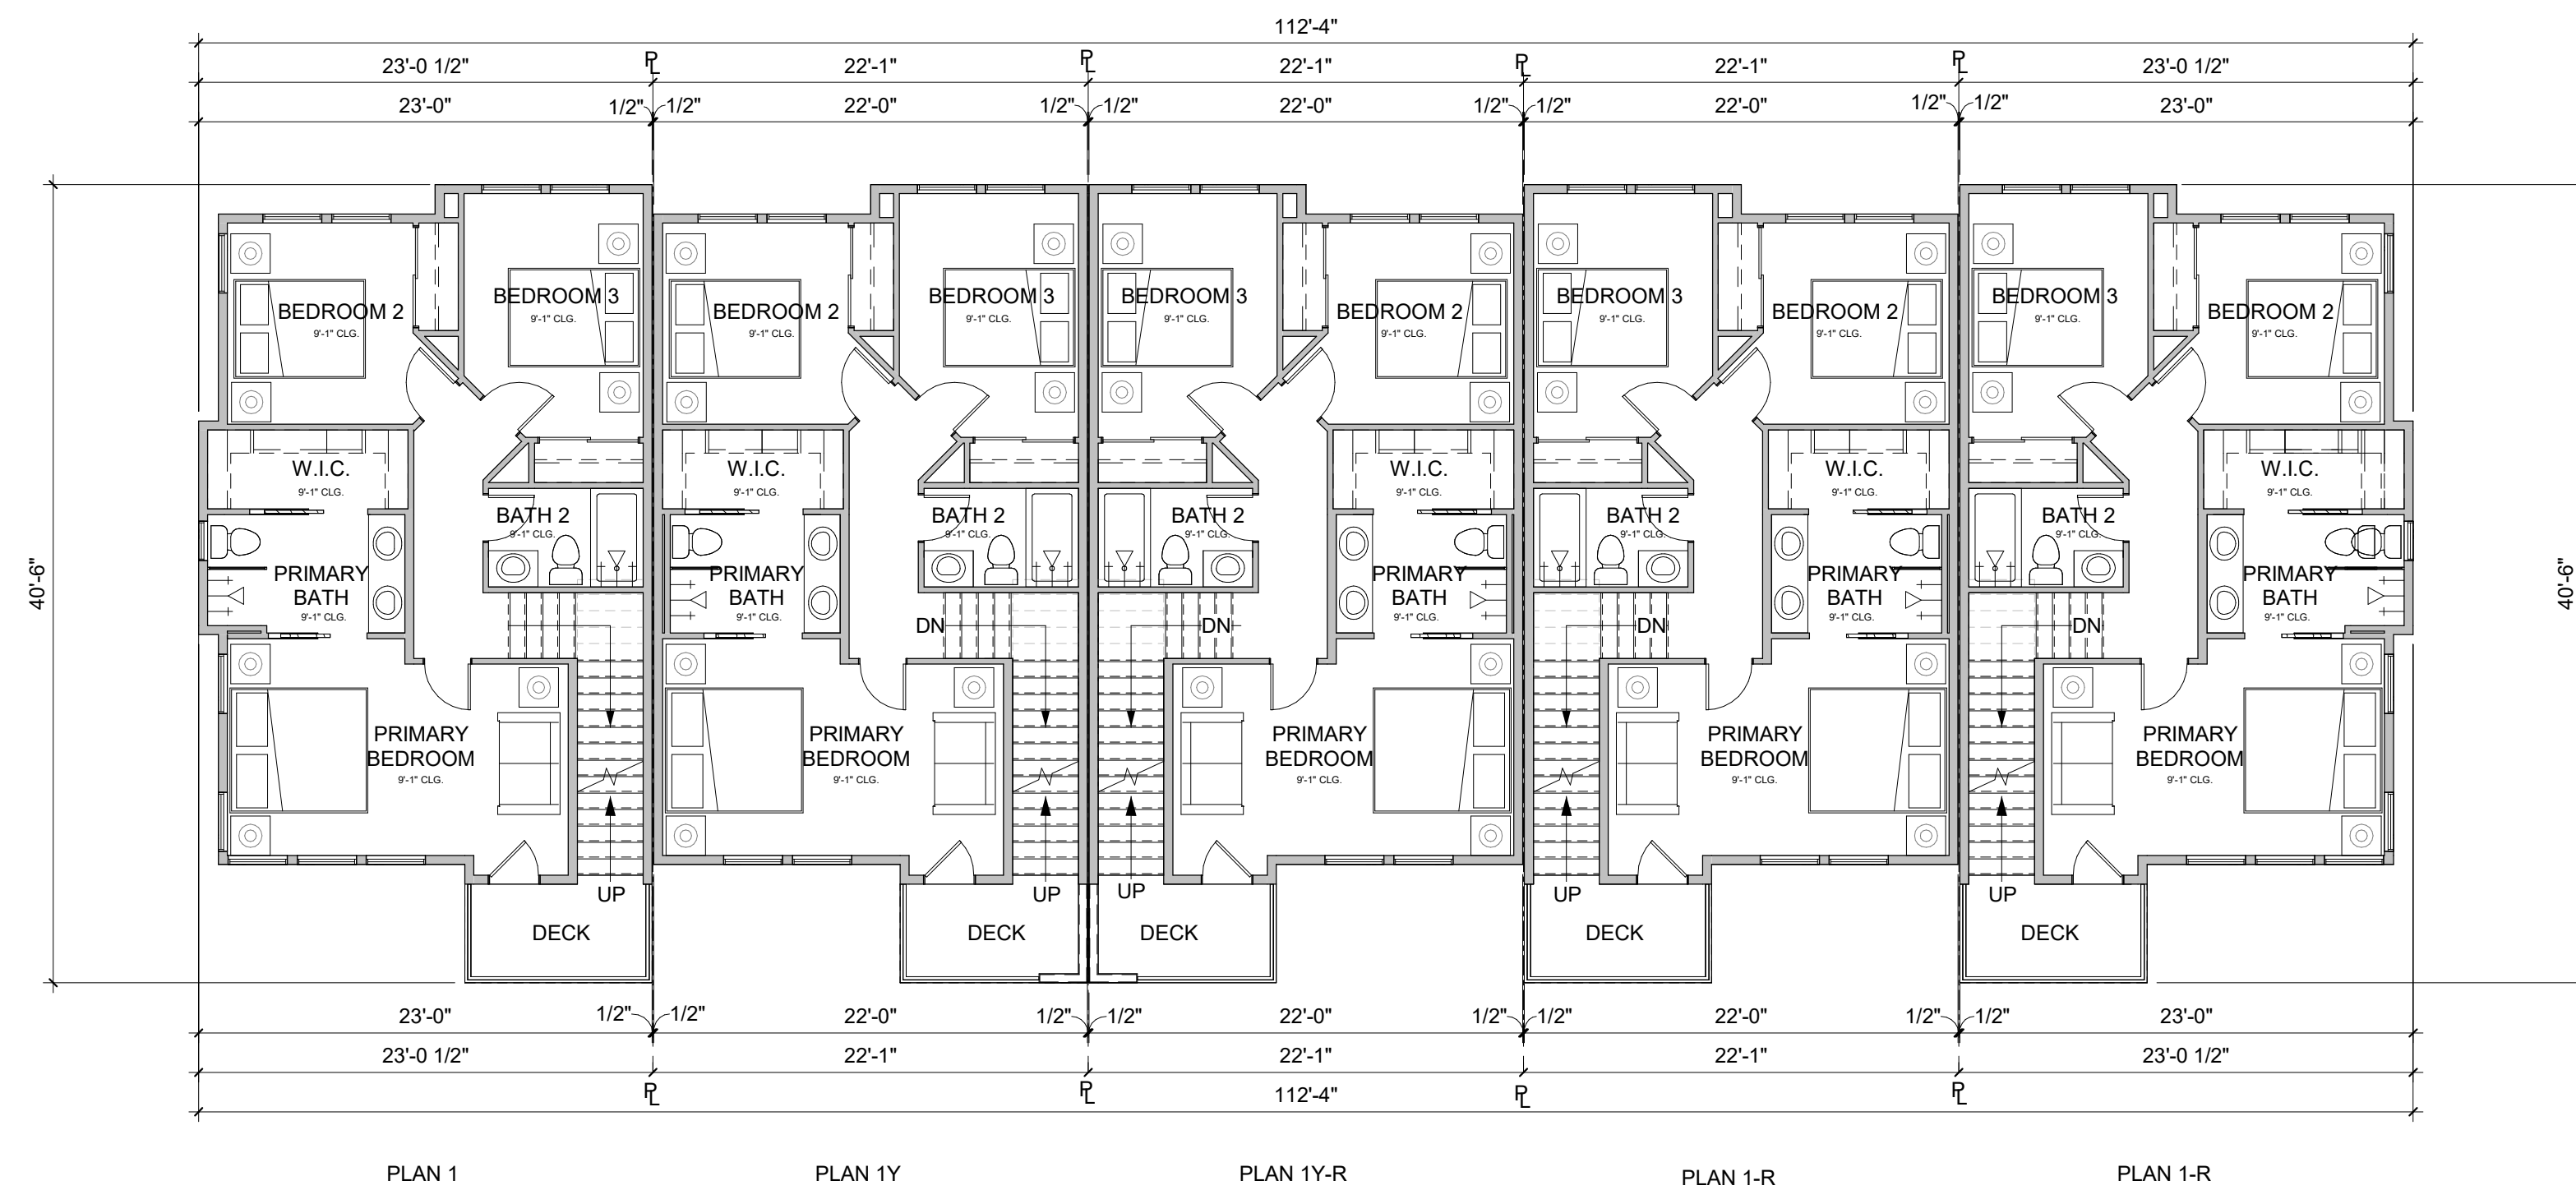

1 BUILDING 1 THIRD FLOOR PLAN, ELEVATION A
1/8" = 1'-0"

NOTE:
PLAN 1 IS THE STANDARD MID UNIT. PLAN 1Y IS THE ADPATABLE MID UNIT.

BUILDING 1 FLOOR PLAN & ROOF PLAN



BUILDING 1 - 5 PLEX - LEFT ELEVATION
SCALE: 1/8"=1'

BUILDING 1 - 5 PLEX - FRONT ELEVATION
SCALE: 1/8"=1'




BUILDING 1 - 5 PLEX - REAR ELEVATION
SCALE: 1/8"=1'


BUILDING 1 - 5 PLEX - RIGHT ELEVATION
SCALE: 1/8"=1'

NOTE:
SEE SHEETS A.3.1 FOR MORE INFORMATION ON COLORS AND MATERIALS.

BUILDING 1 ELEVATIONS

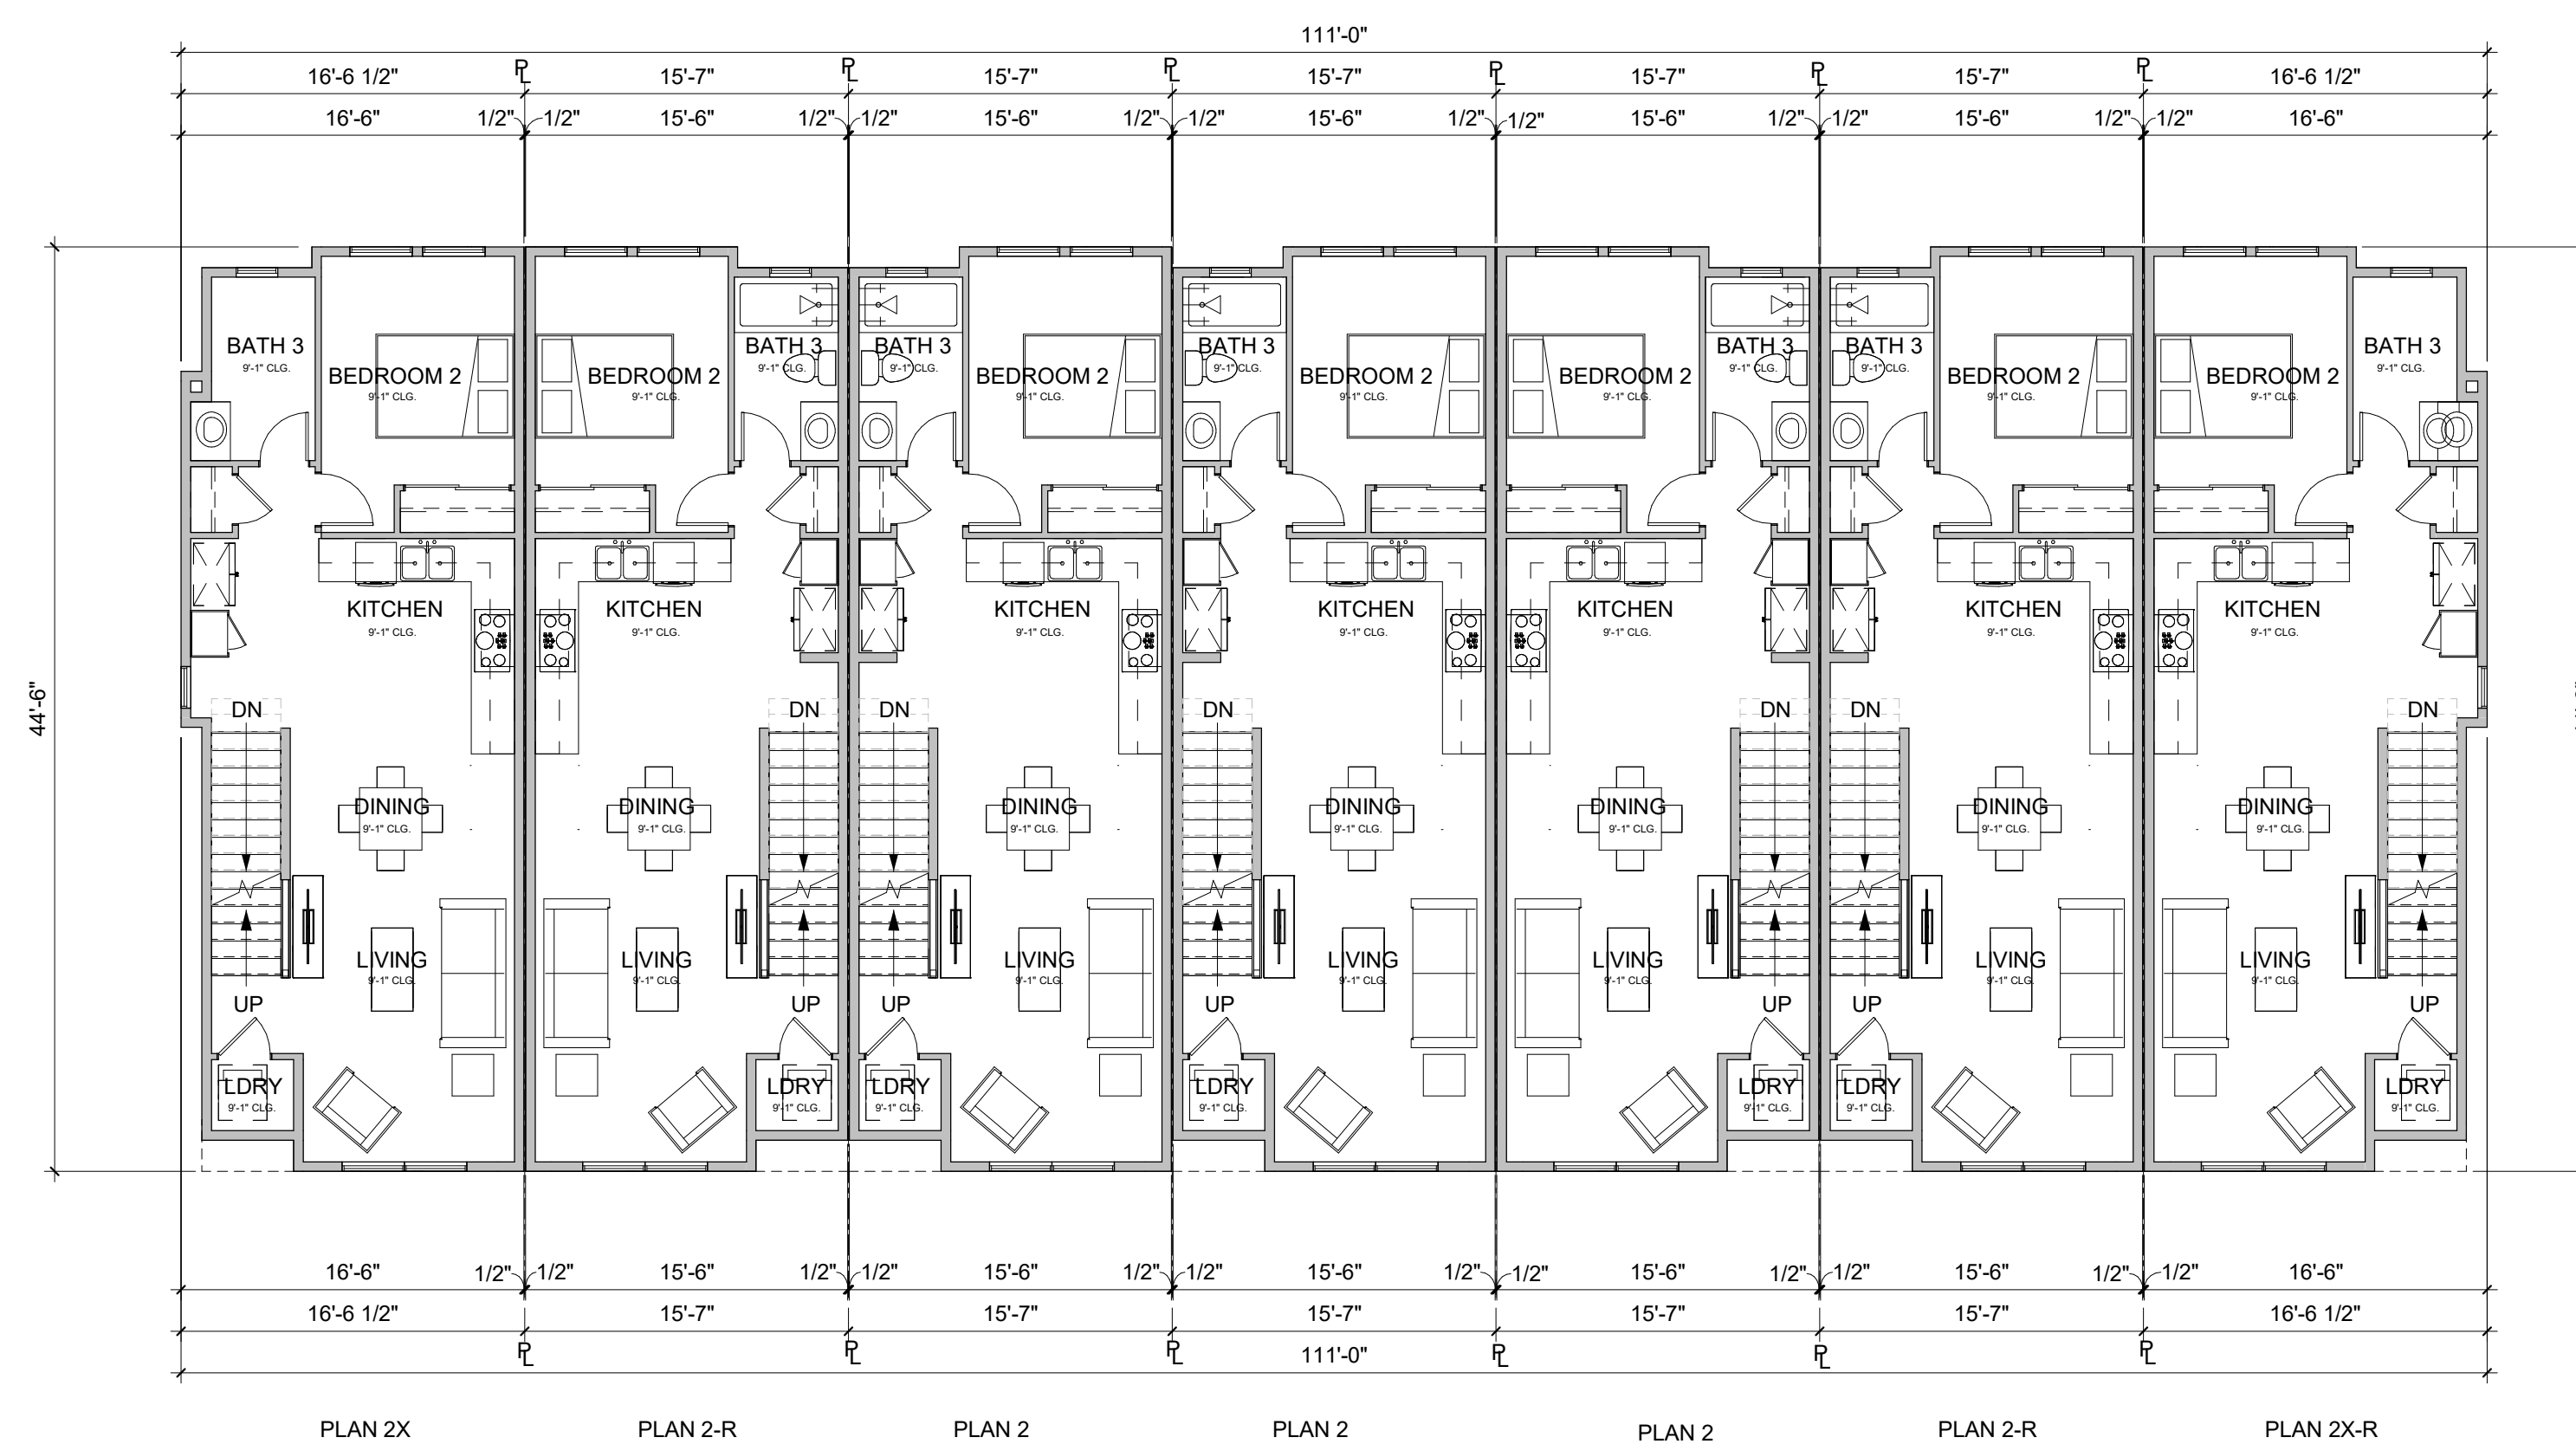


2 BUILDING 2 SECOND FLOOR PLAN, ELEVATION A
1/8" = 1'-0"

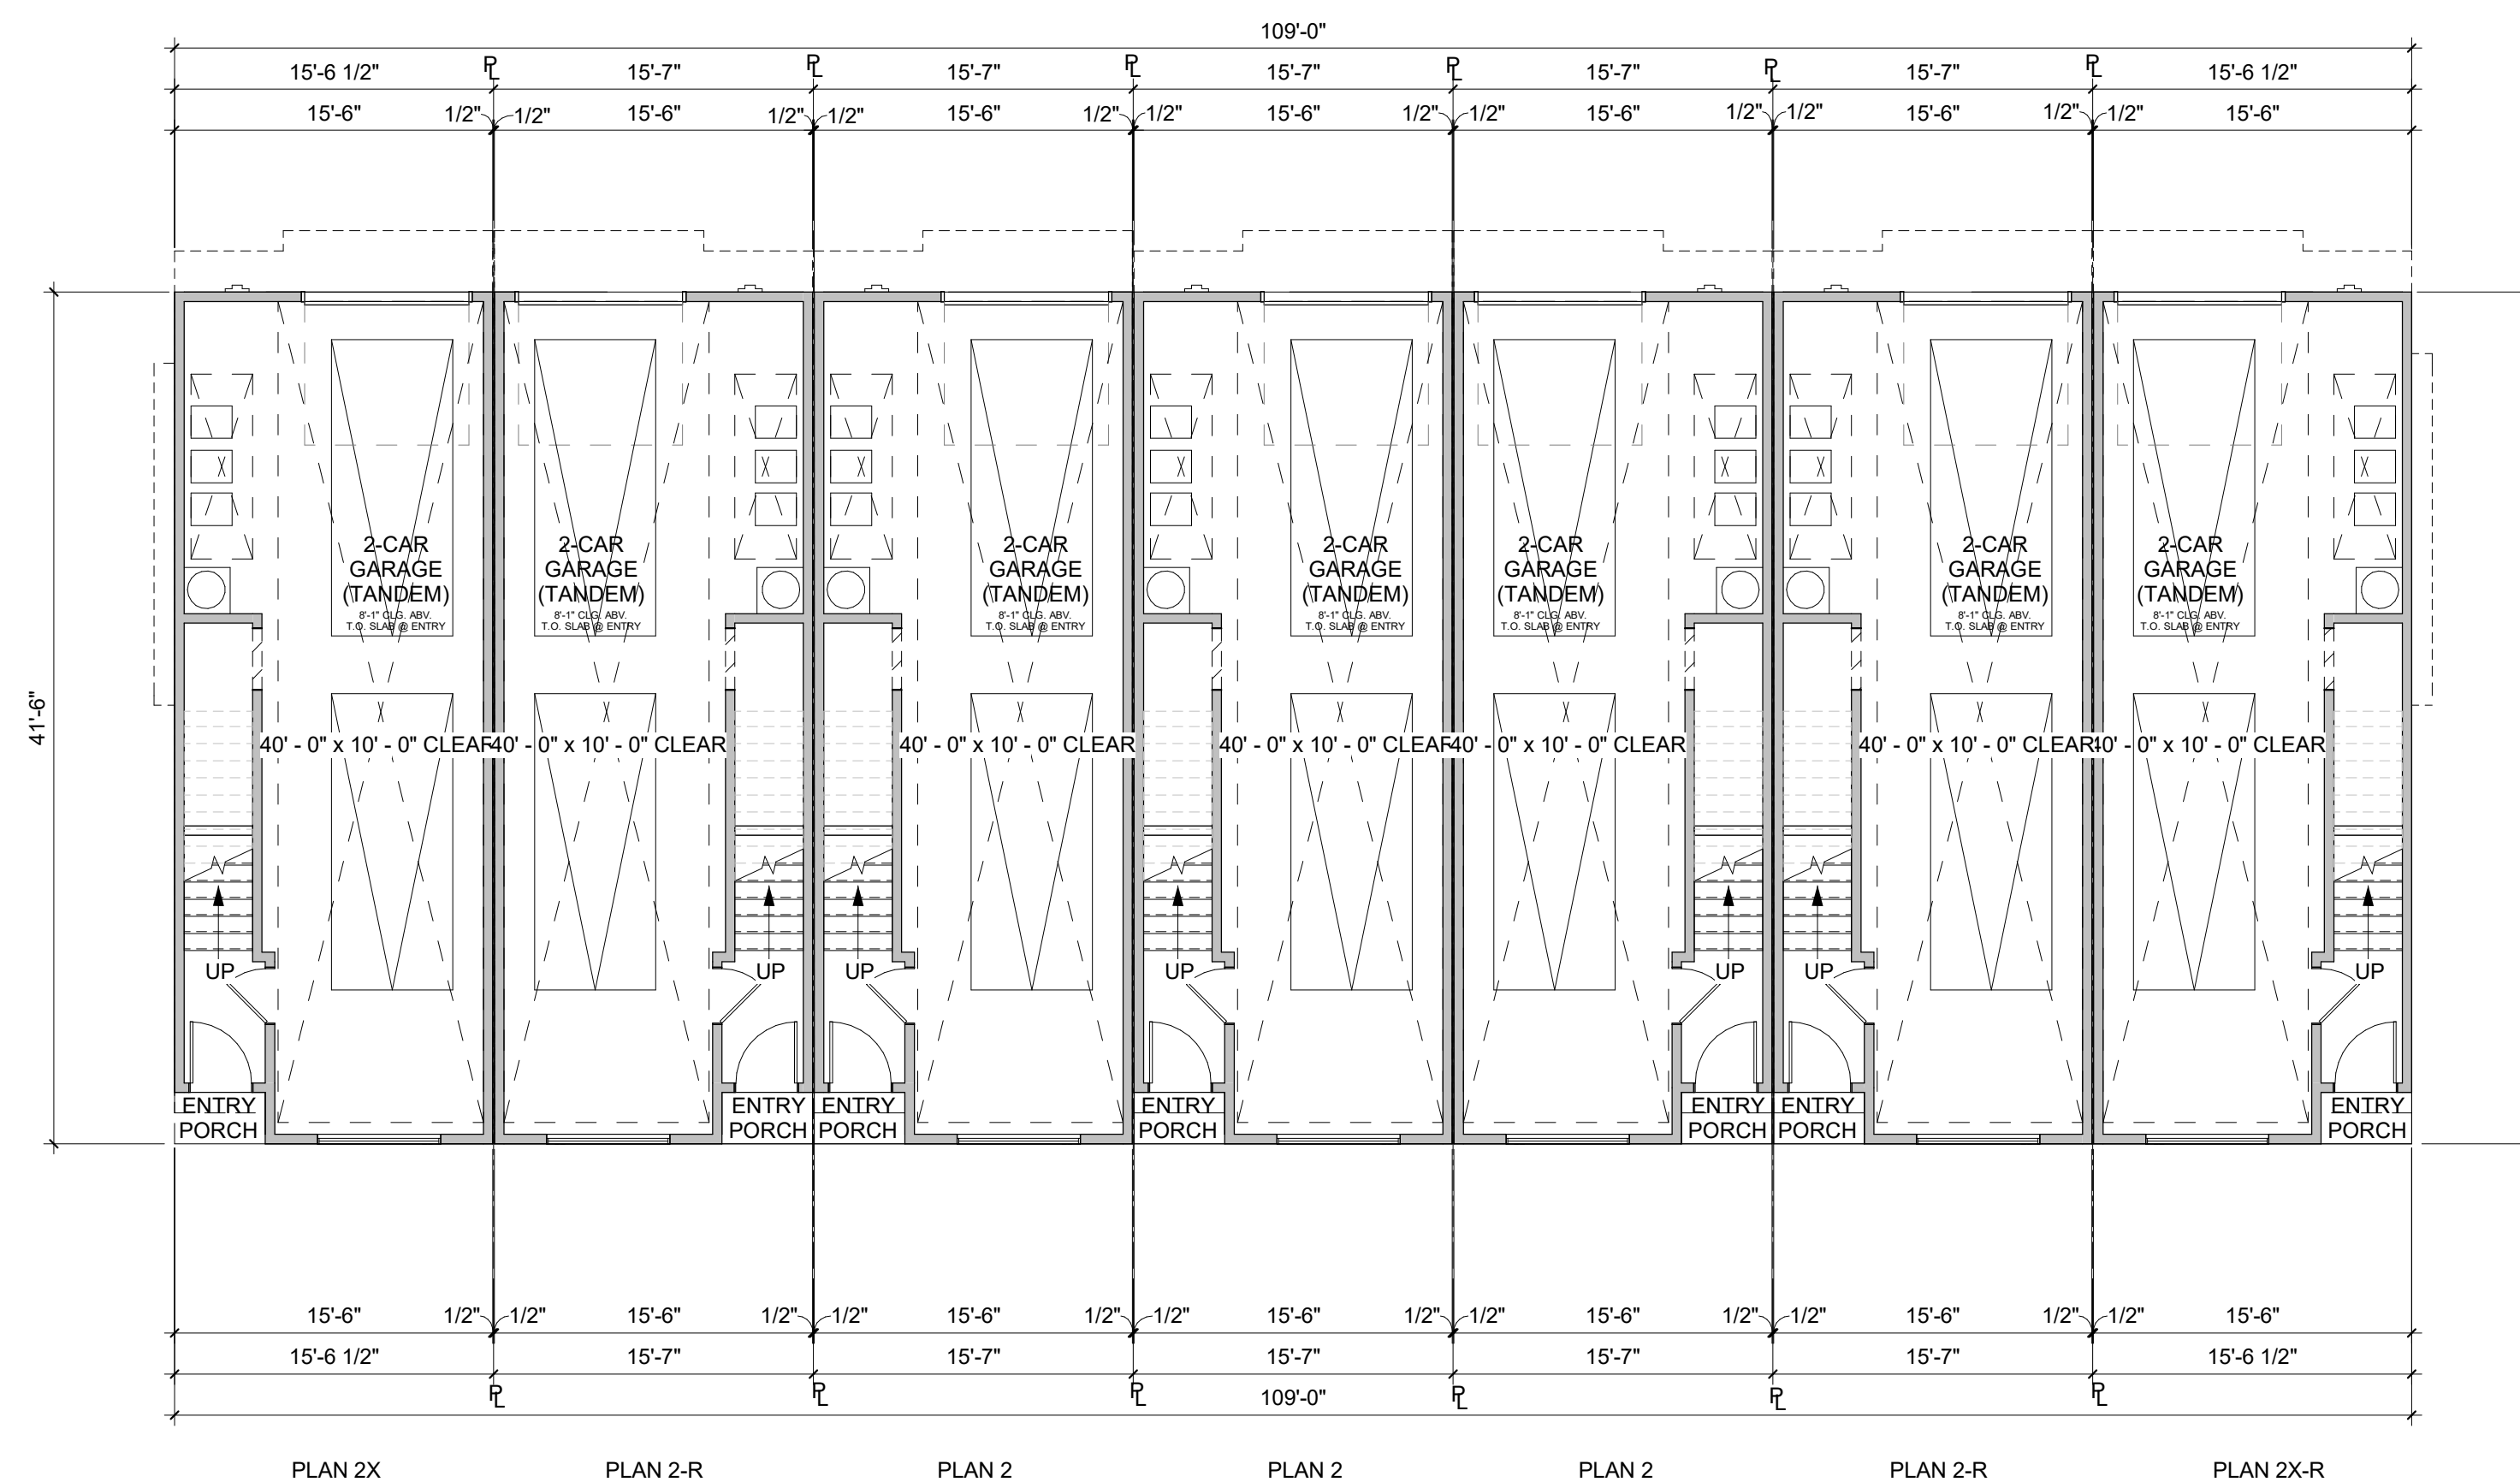


1 BUILDING 2 FIRST FLOOR PLAN, ELEVATION A
1/8" = 1'-0"

BUILDING 2 FLOOR PLANS

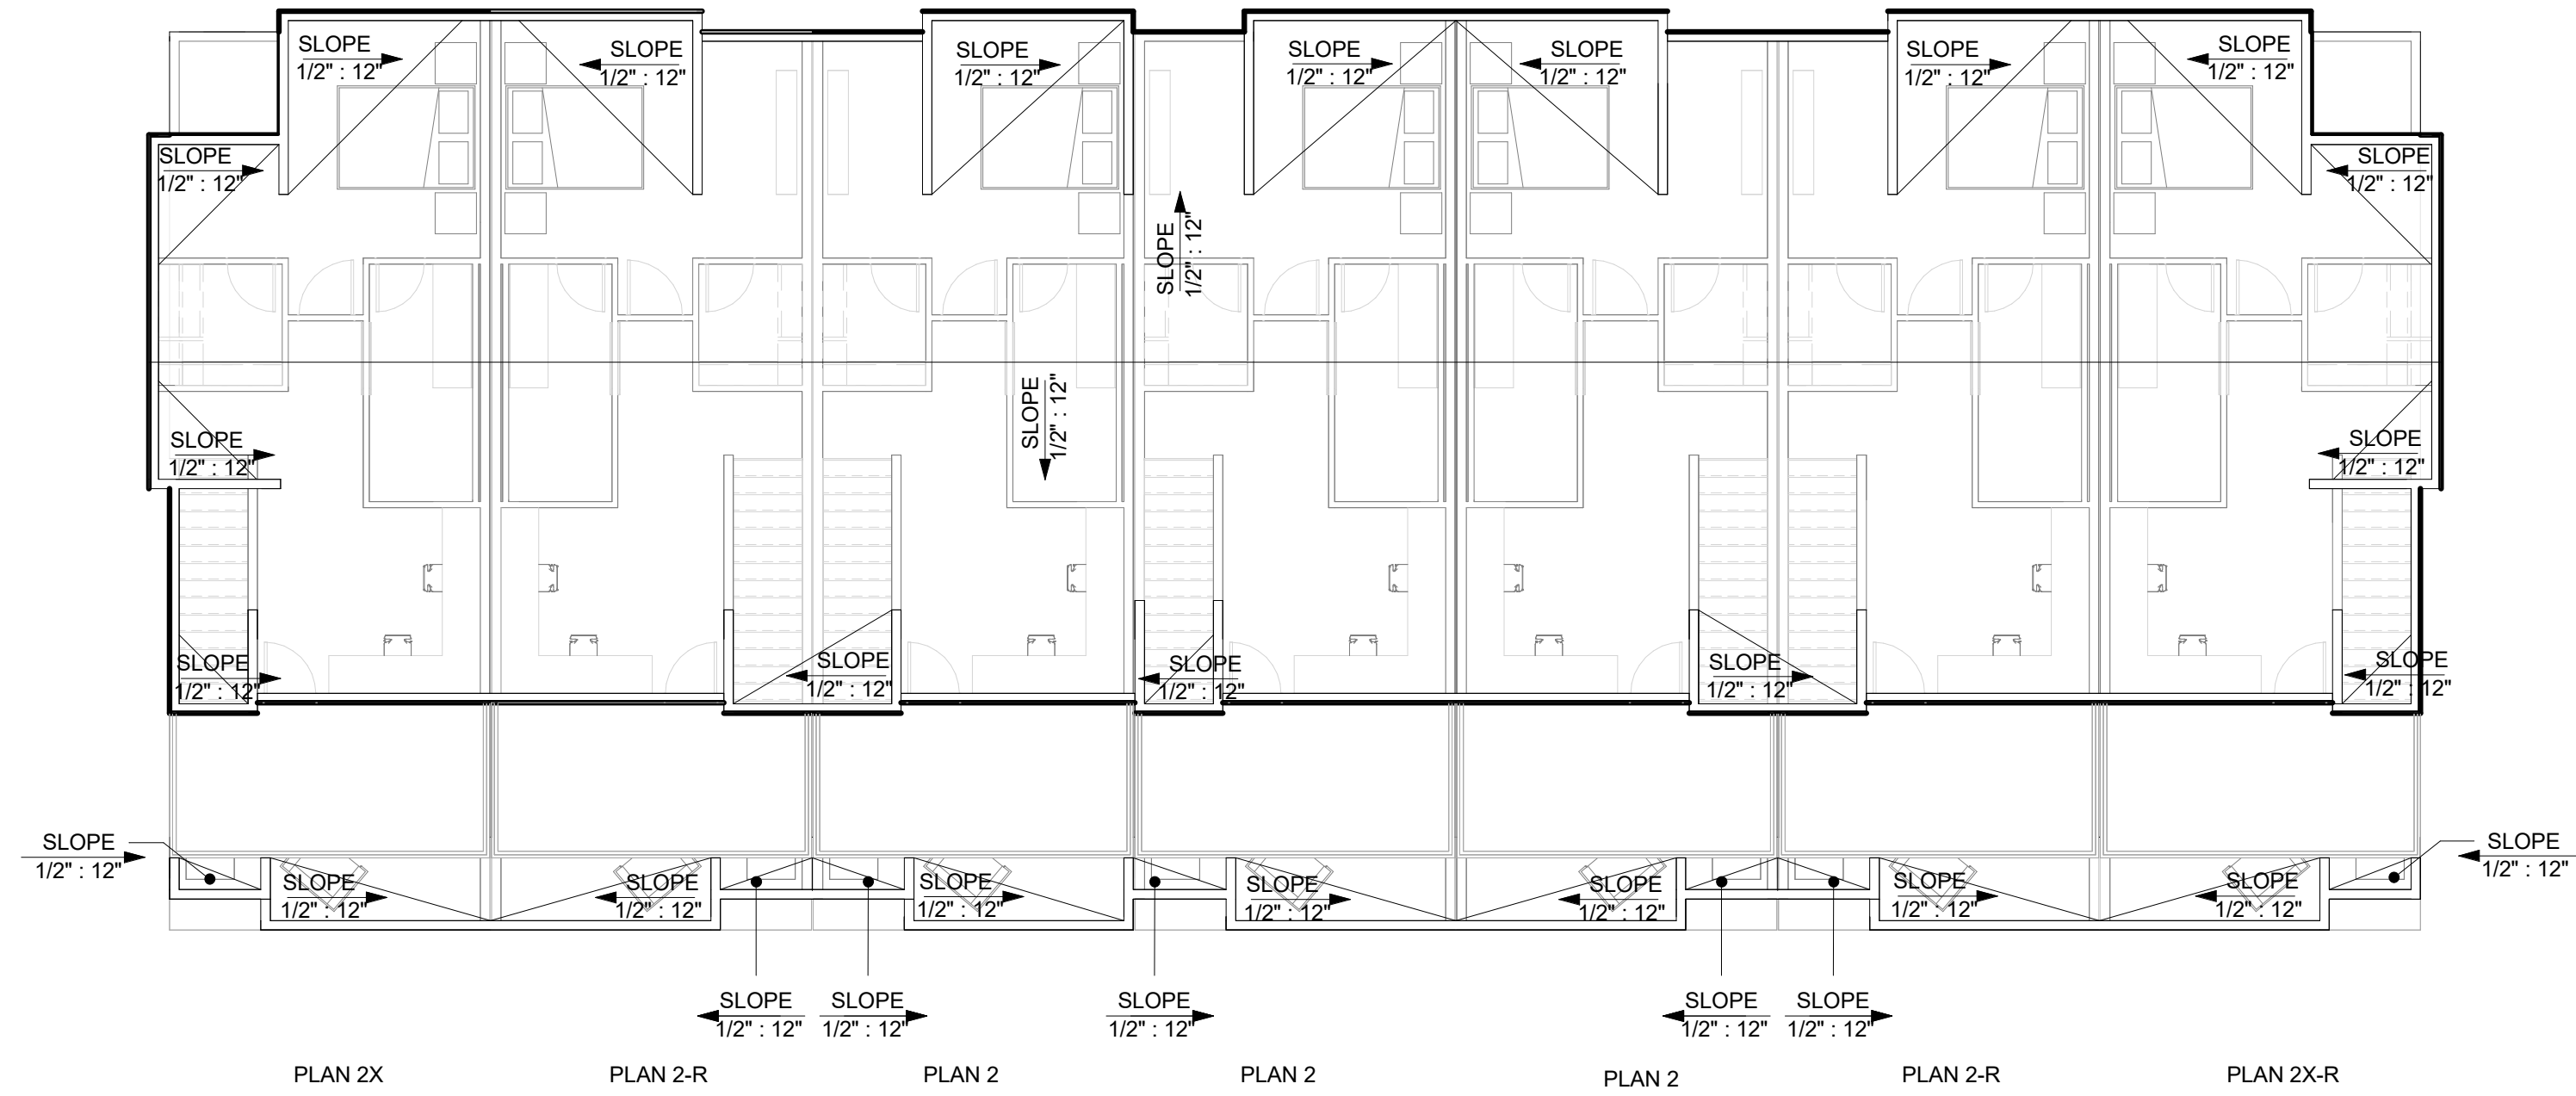

2 BUILDING 2 ROOF PLAN, ELEVATION A
1/8" = 1'-0"

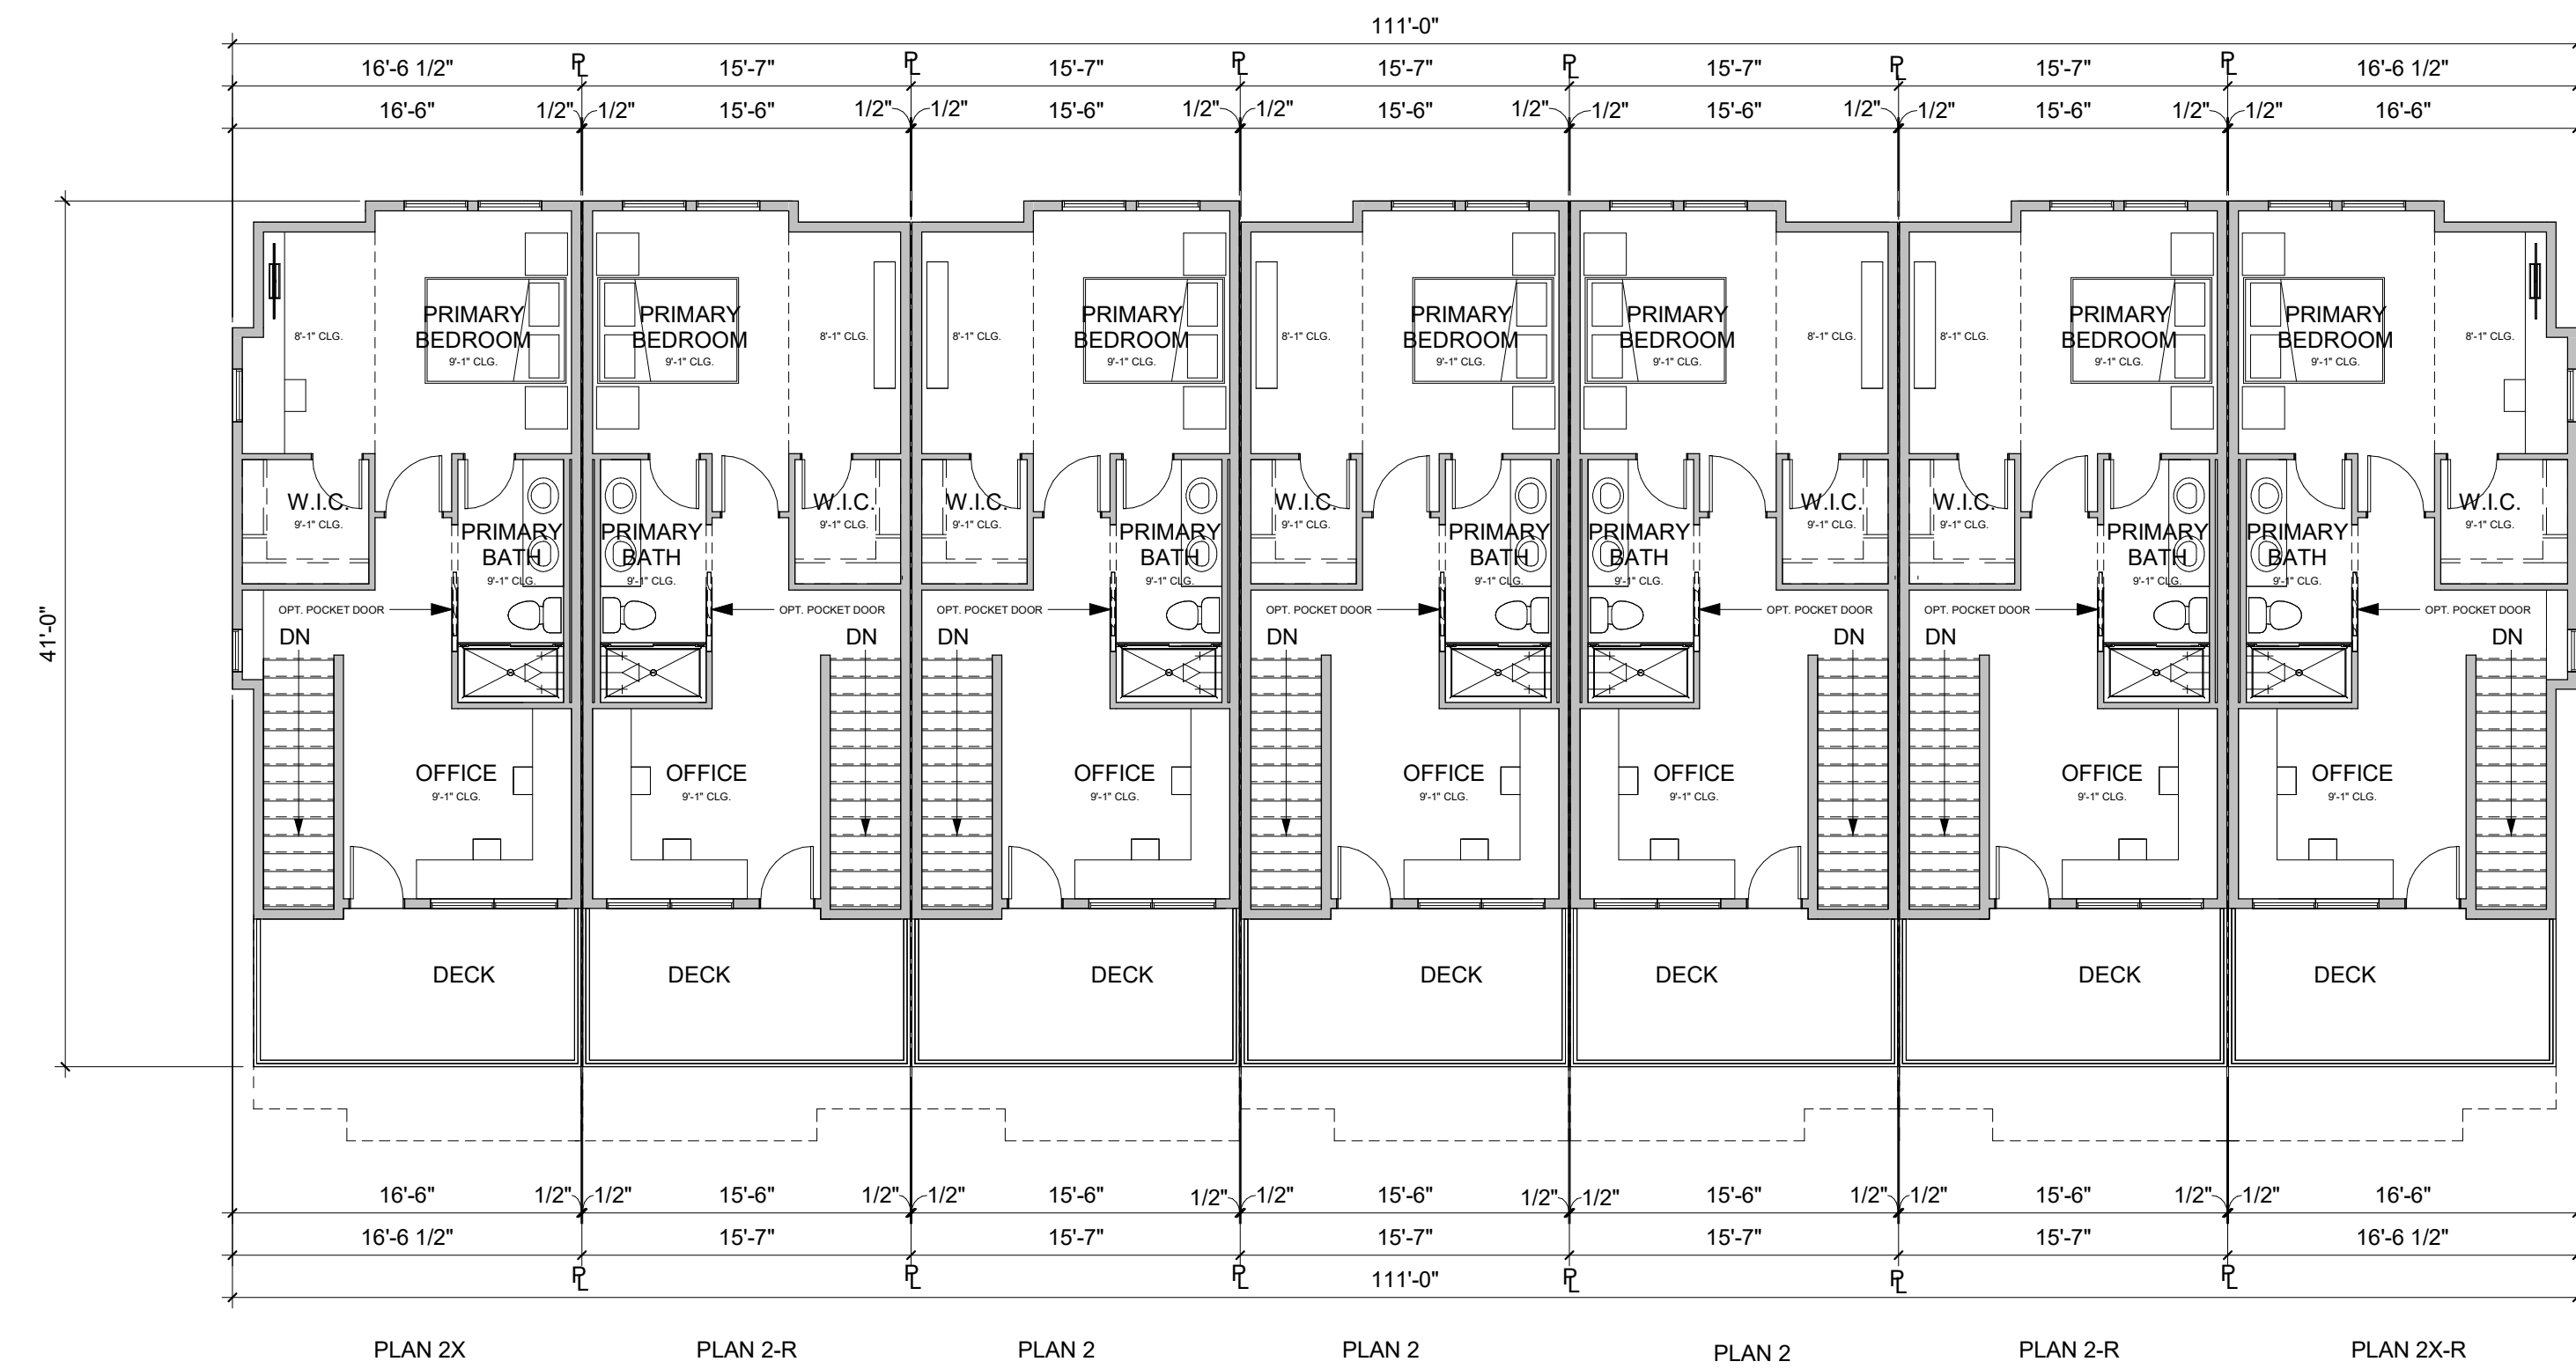


1 BUILDING 2 THIRD FLOOR PLAN, ELEVATION A
1/8" = 1'-0"

BUILDING 2 FLOOR PLAN & ROOF PLAN



BUILDING 2 - 7 PLEX - LEFT ELEVATION
SCALE: 1/8"=1'

BUILDING 2 - 7 PLEX - FRONT ELEVATION
SCALE: 1/8"=1'

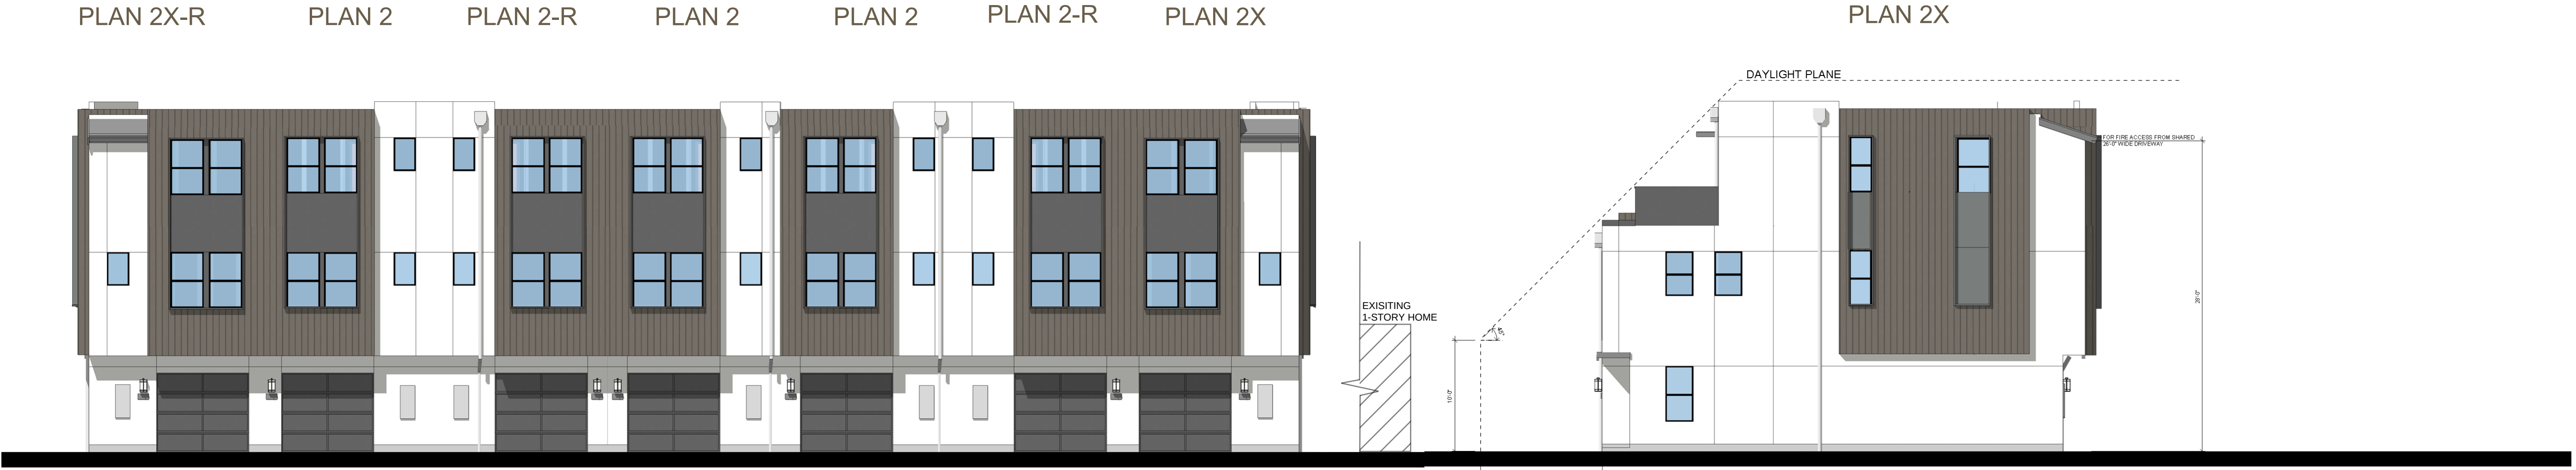

BUILDING 2 - 7 PLEX - REAR ELEVATION
SCALE: 1/8"=1'


BUILDING 2 - 7 PLEX - RIGHT ELEVATION
SCALE: 1/8"=1'

NOTE:
SEE SHEETS A3.2 FOR MORE INFORMATION ON COLORS AND MATERIALS.


BUILDING 2 ELEVATIONS

LEGEND

- VEHICLE
- PEDESTRIAN
- BICYCLE

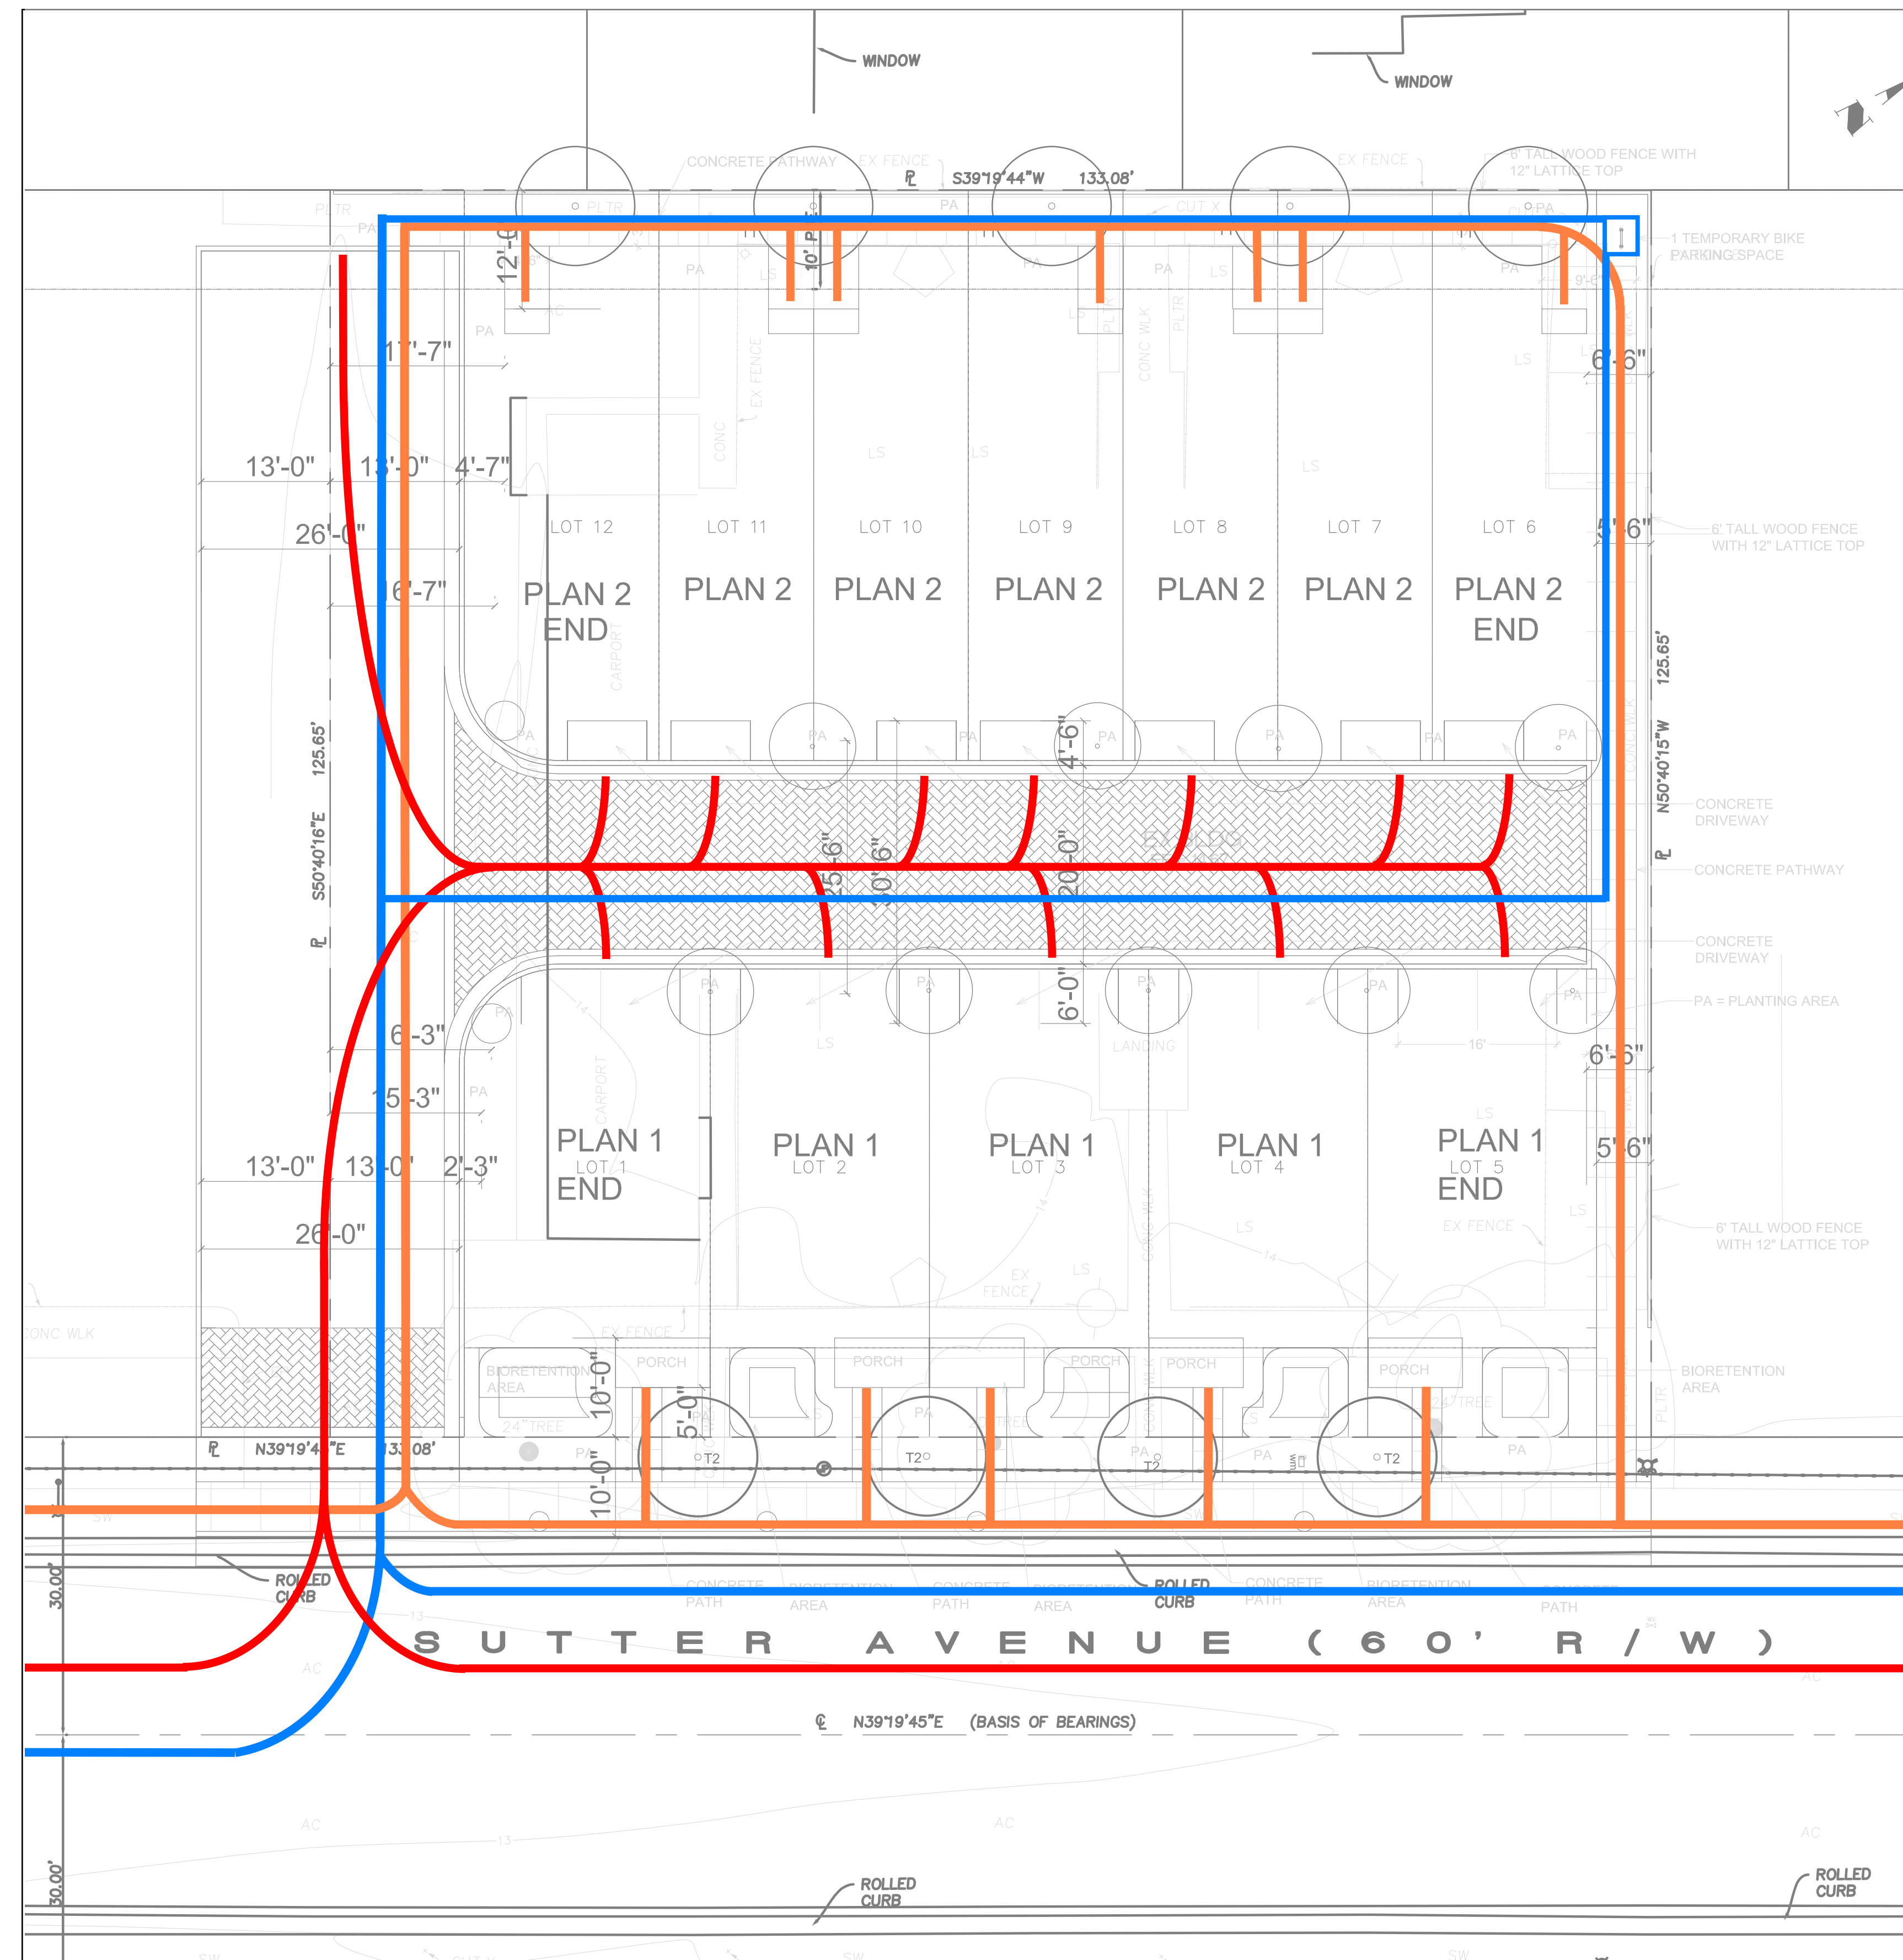


CIRCULATION DIAGRAM

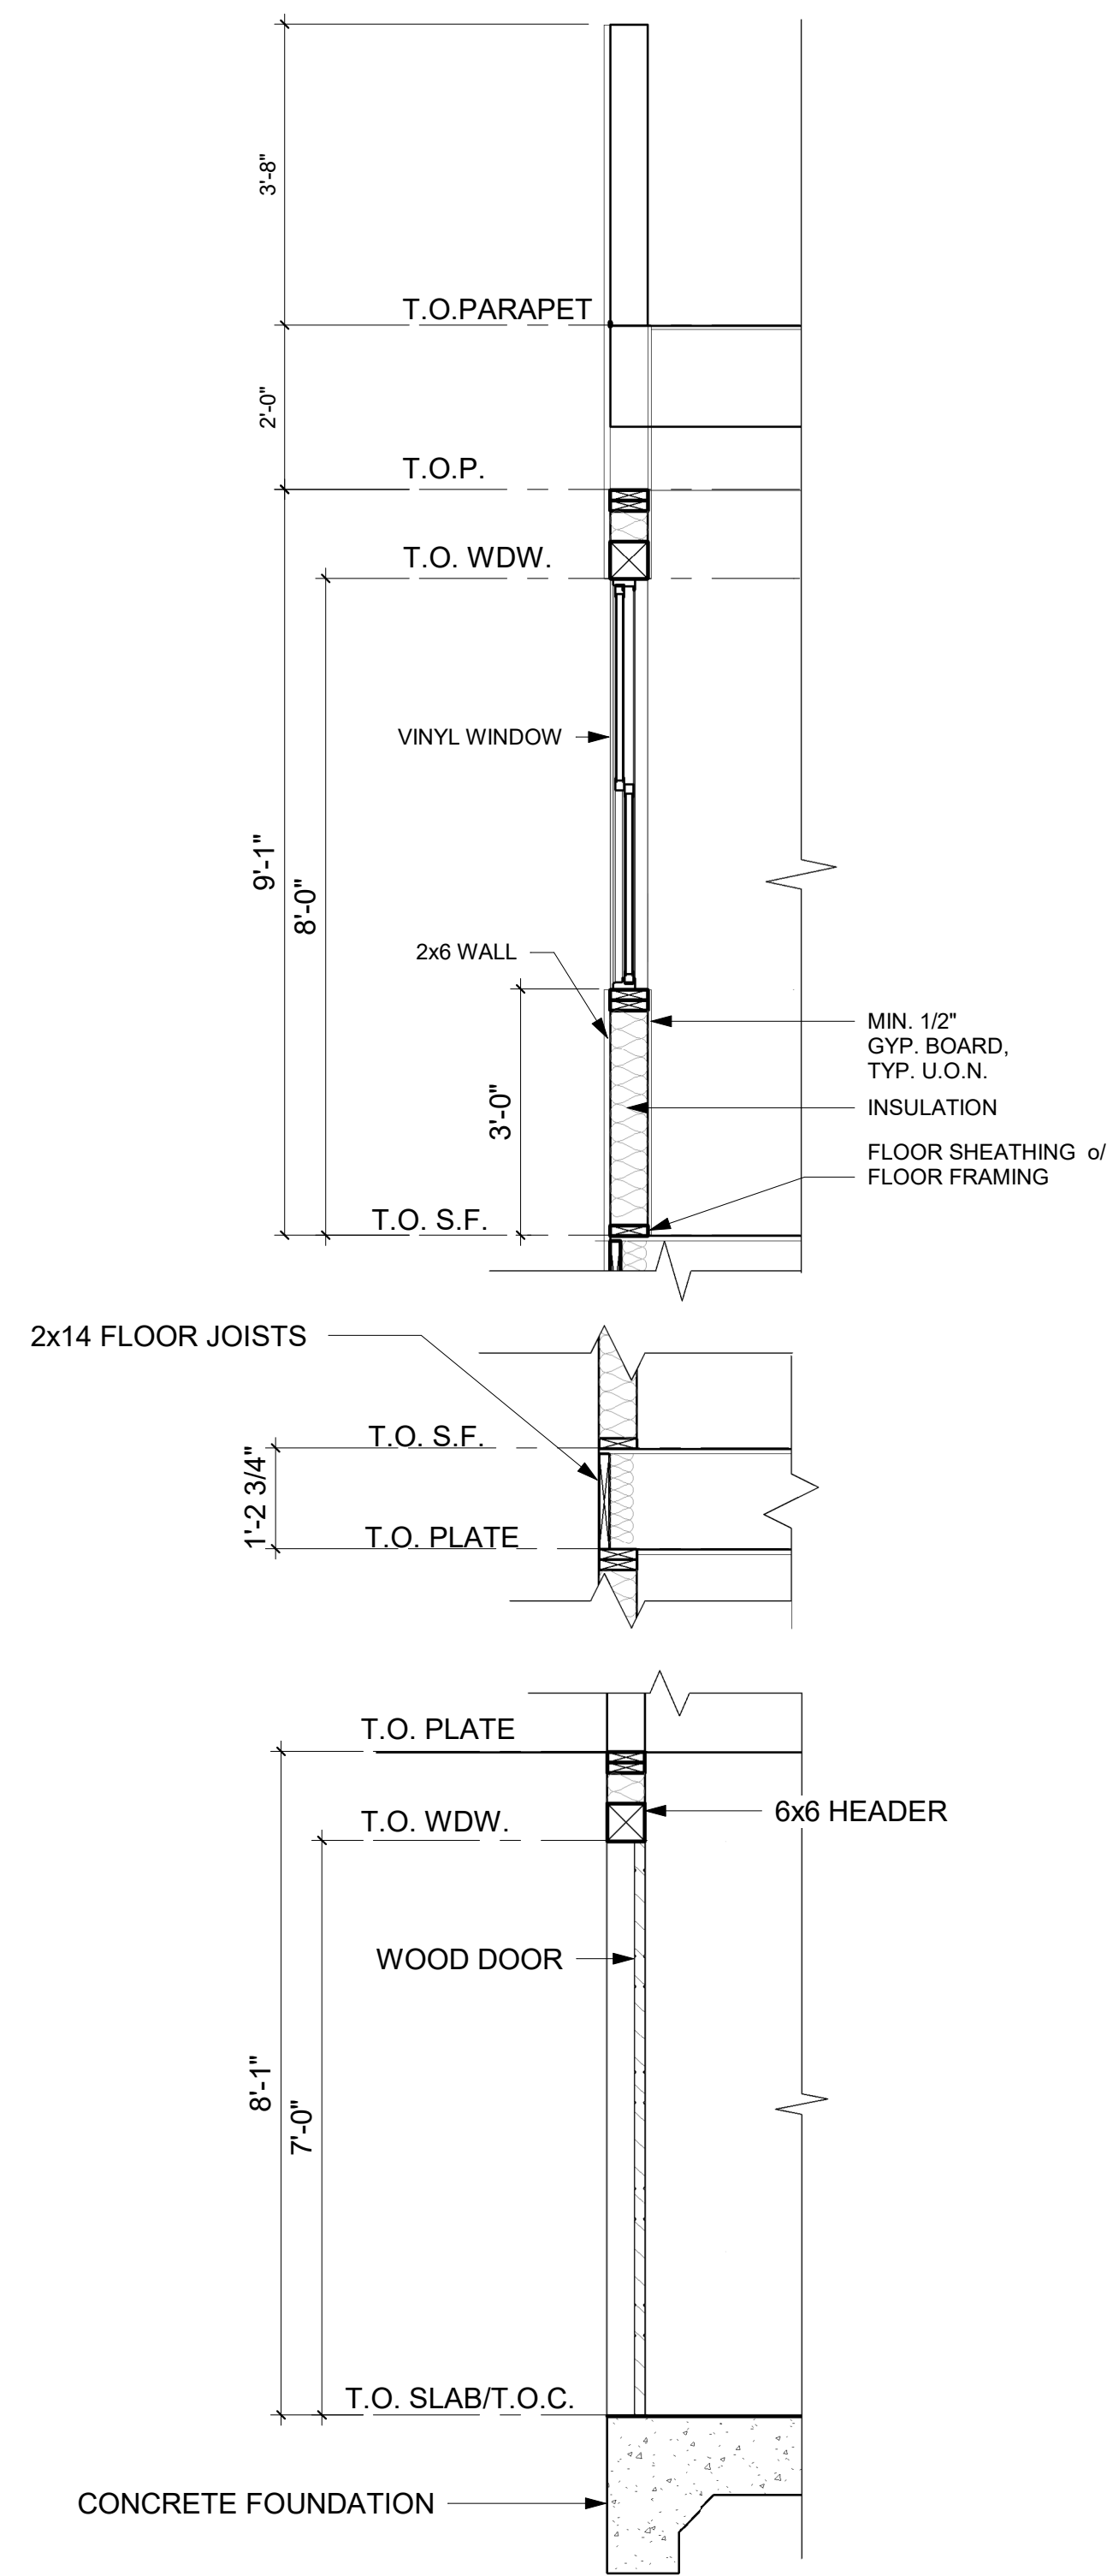

1 **TYPICAL EXTERIOR WALL SECTION**
1/2" = 1'-0"

TYPICAL EXTERIOR WALL SECTION

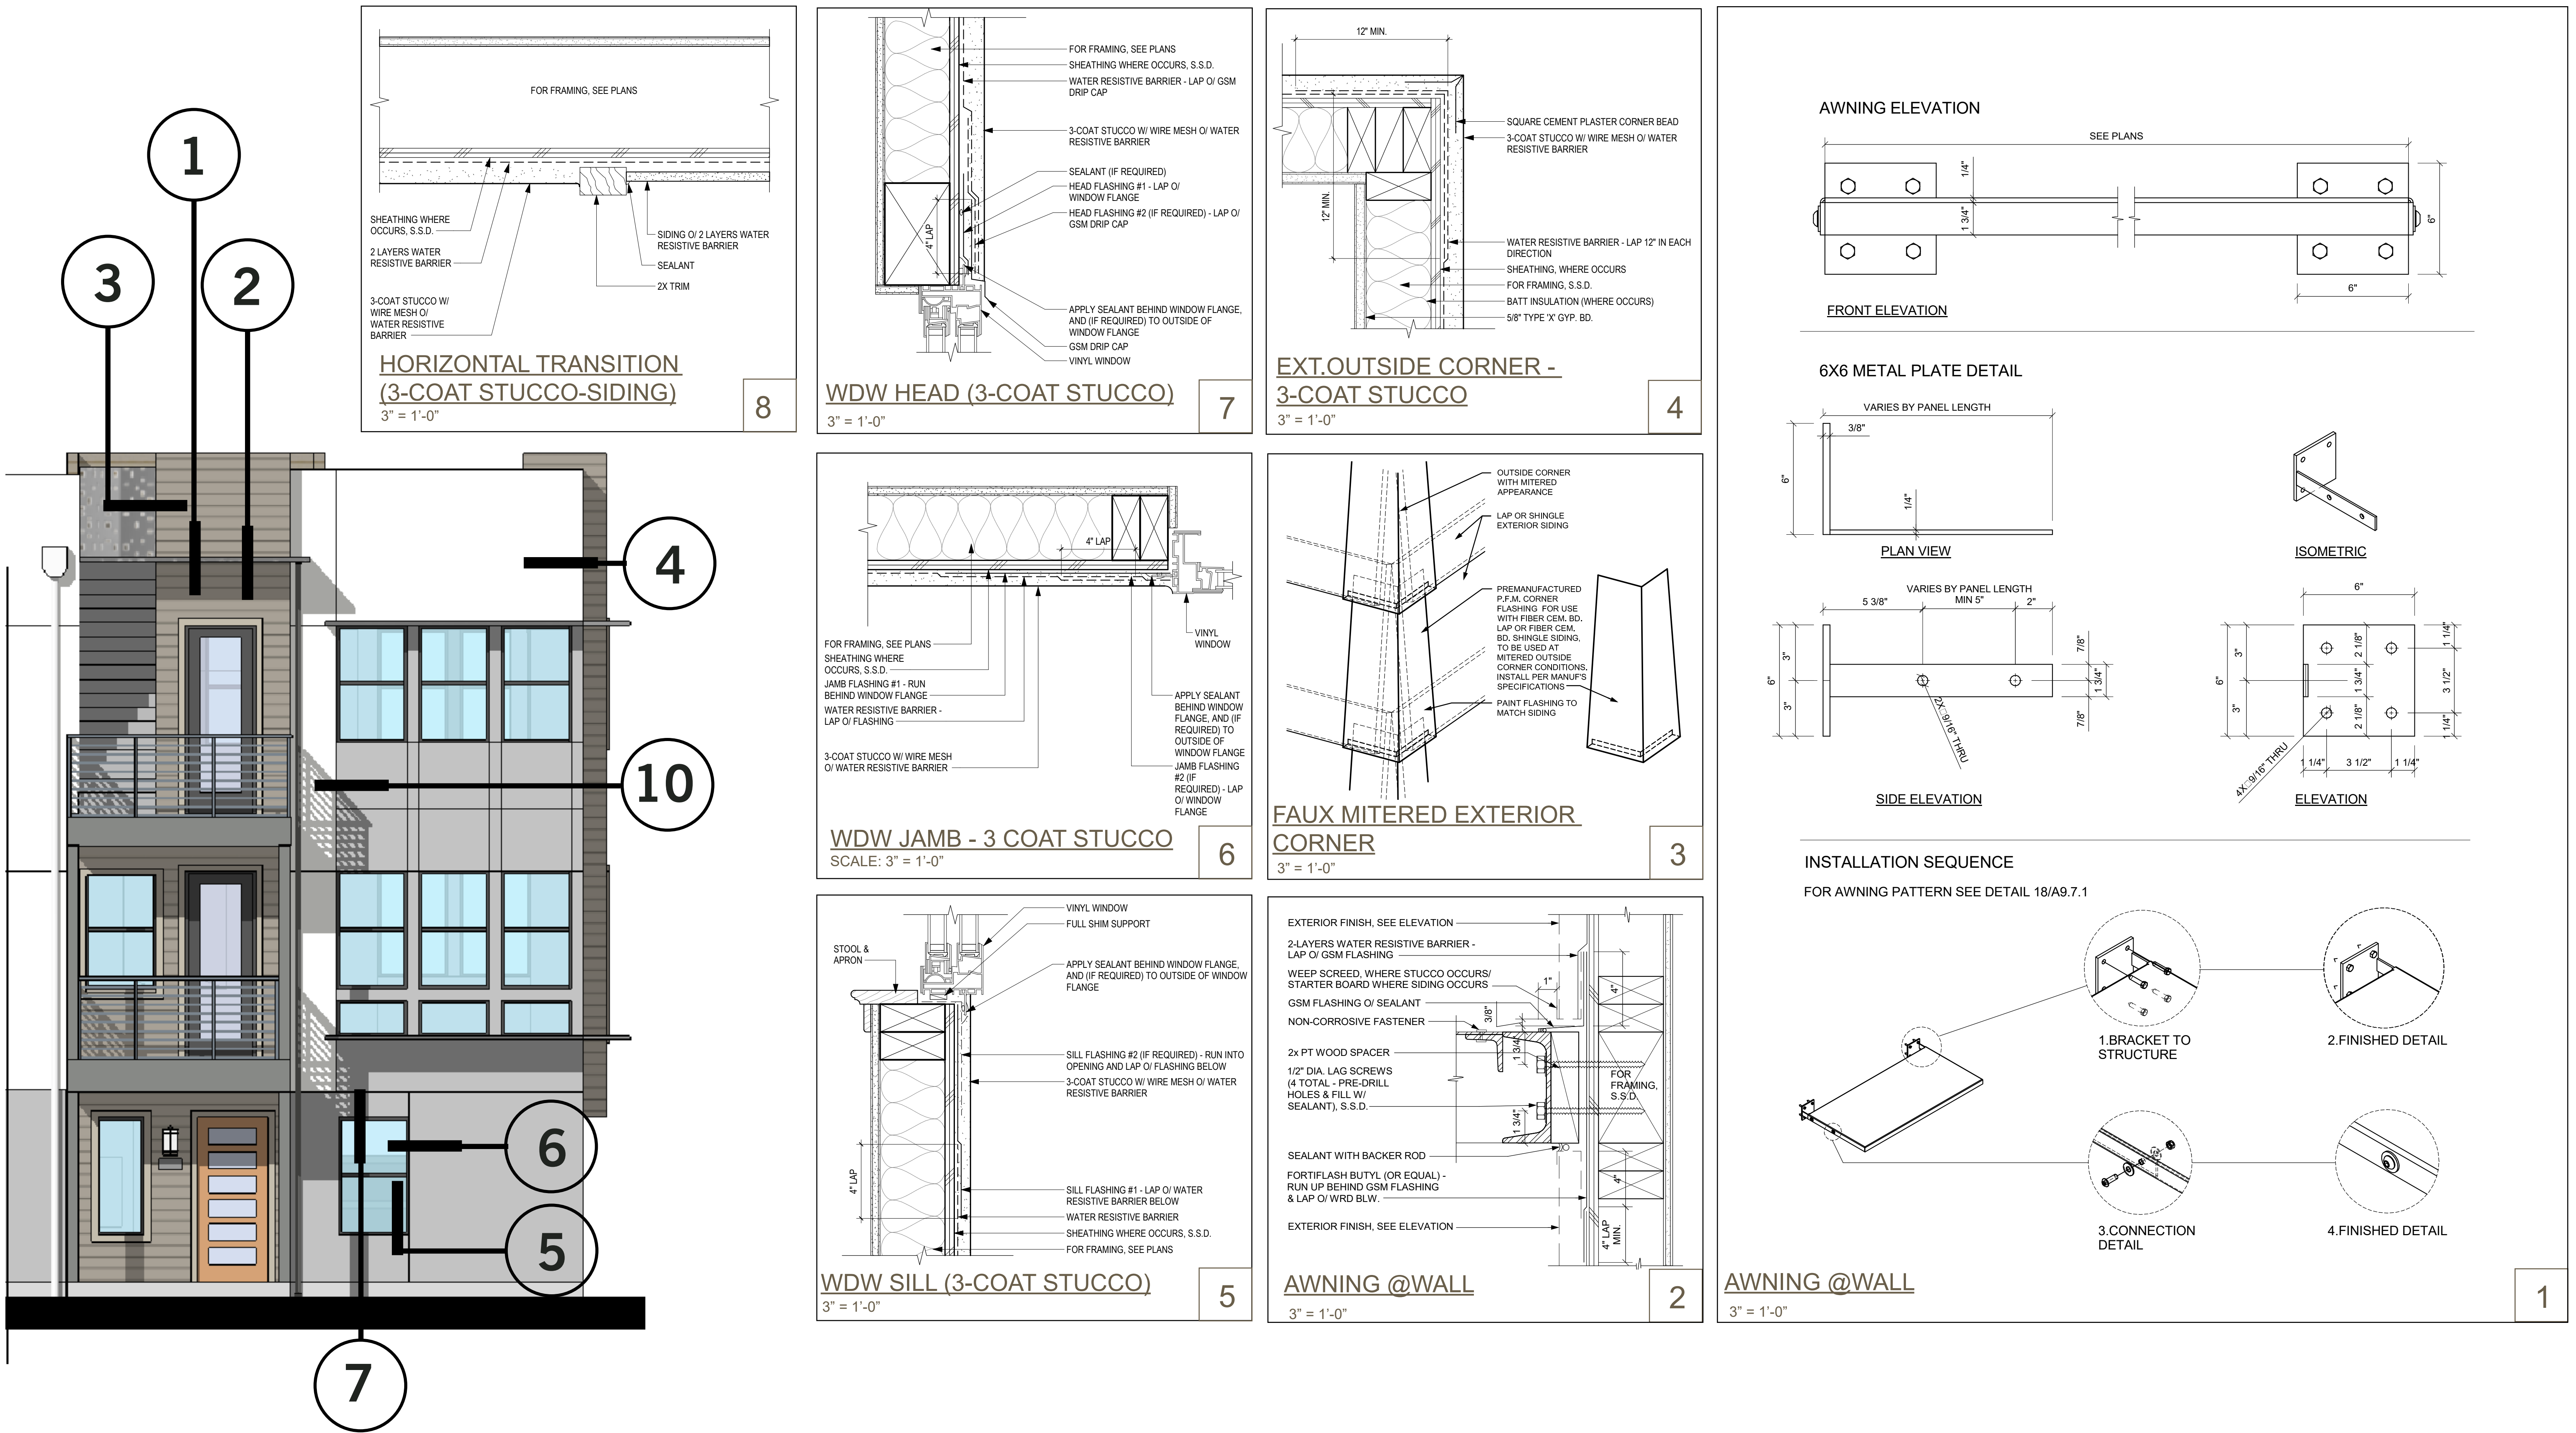

TYPICAL DETAILS

COLORS

1 BODY COLOR 1
STUCCO
PURE WHITE
SW7005
by Sherwin Williams or equal




2 BODY COLOR 2
SIDING
LIBRARY PEWTER
SW0038
by Sherwin Williams or equal




3 ACCENT COLOR 1
STUCCO & CEMENTITIOUS
PANELS
GRIZZLE GRAY
SW7068
by Sherwin Williams or equal



4 ACCENT COLOR 2
ENTRY DOORS
SMOKEY TOPAZ
SW6117
by Sherwin Williams or equal

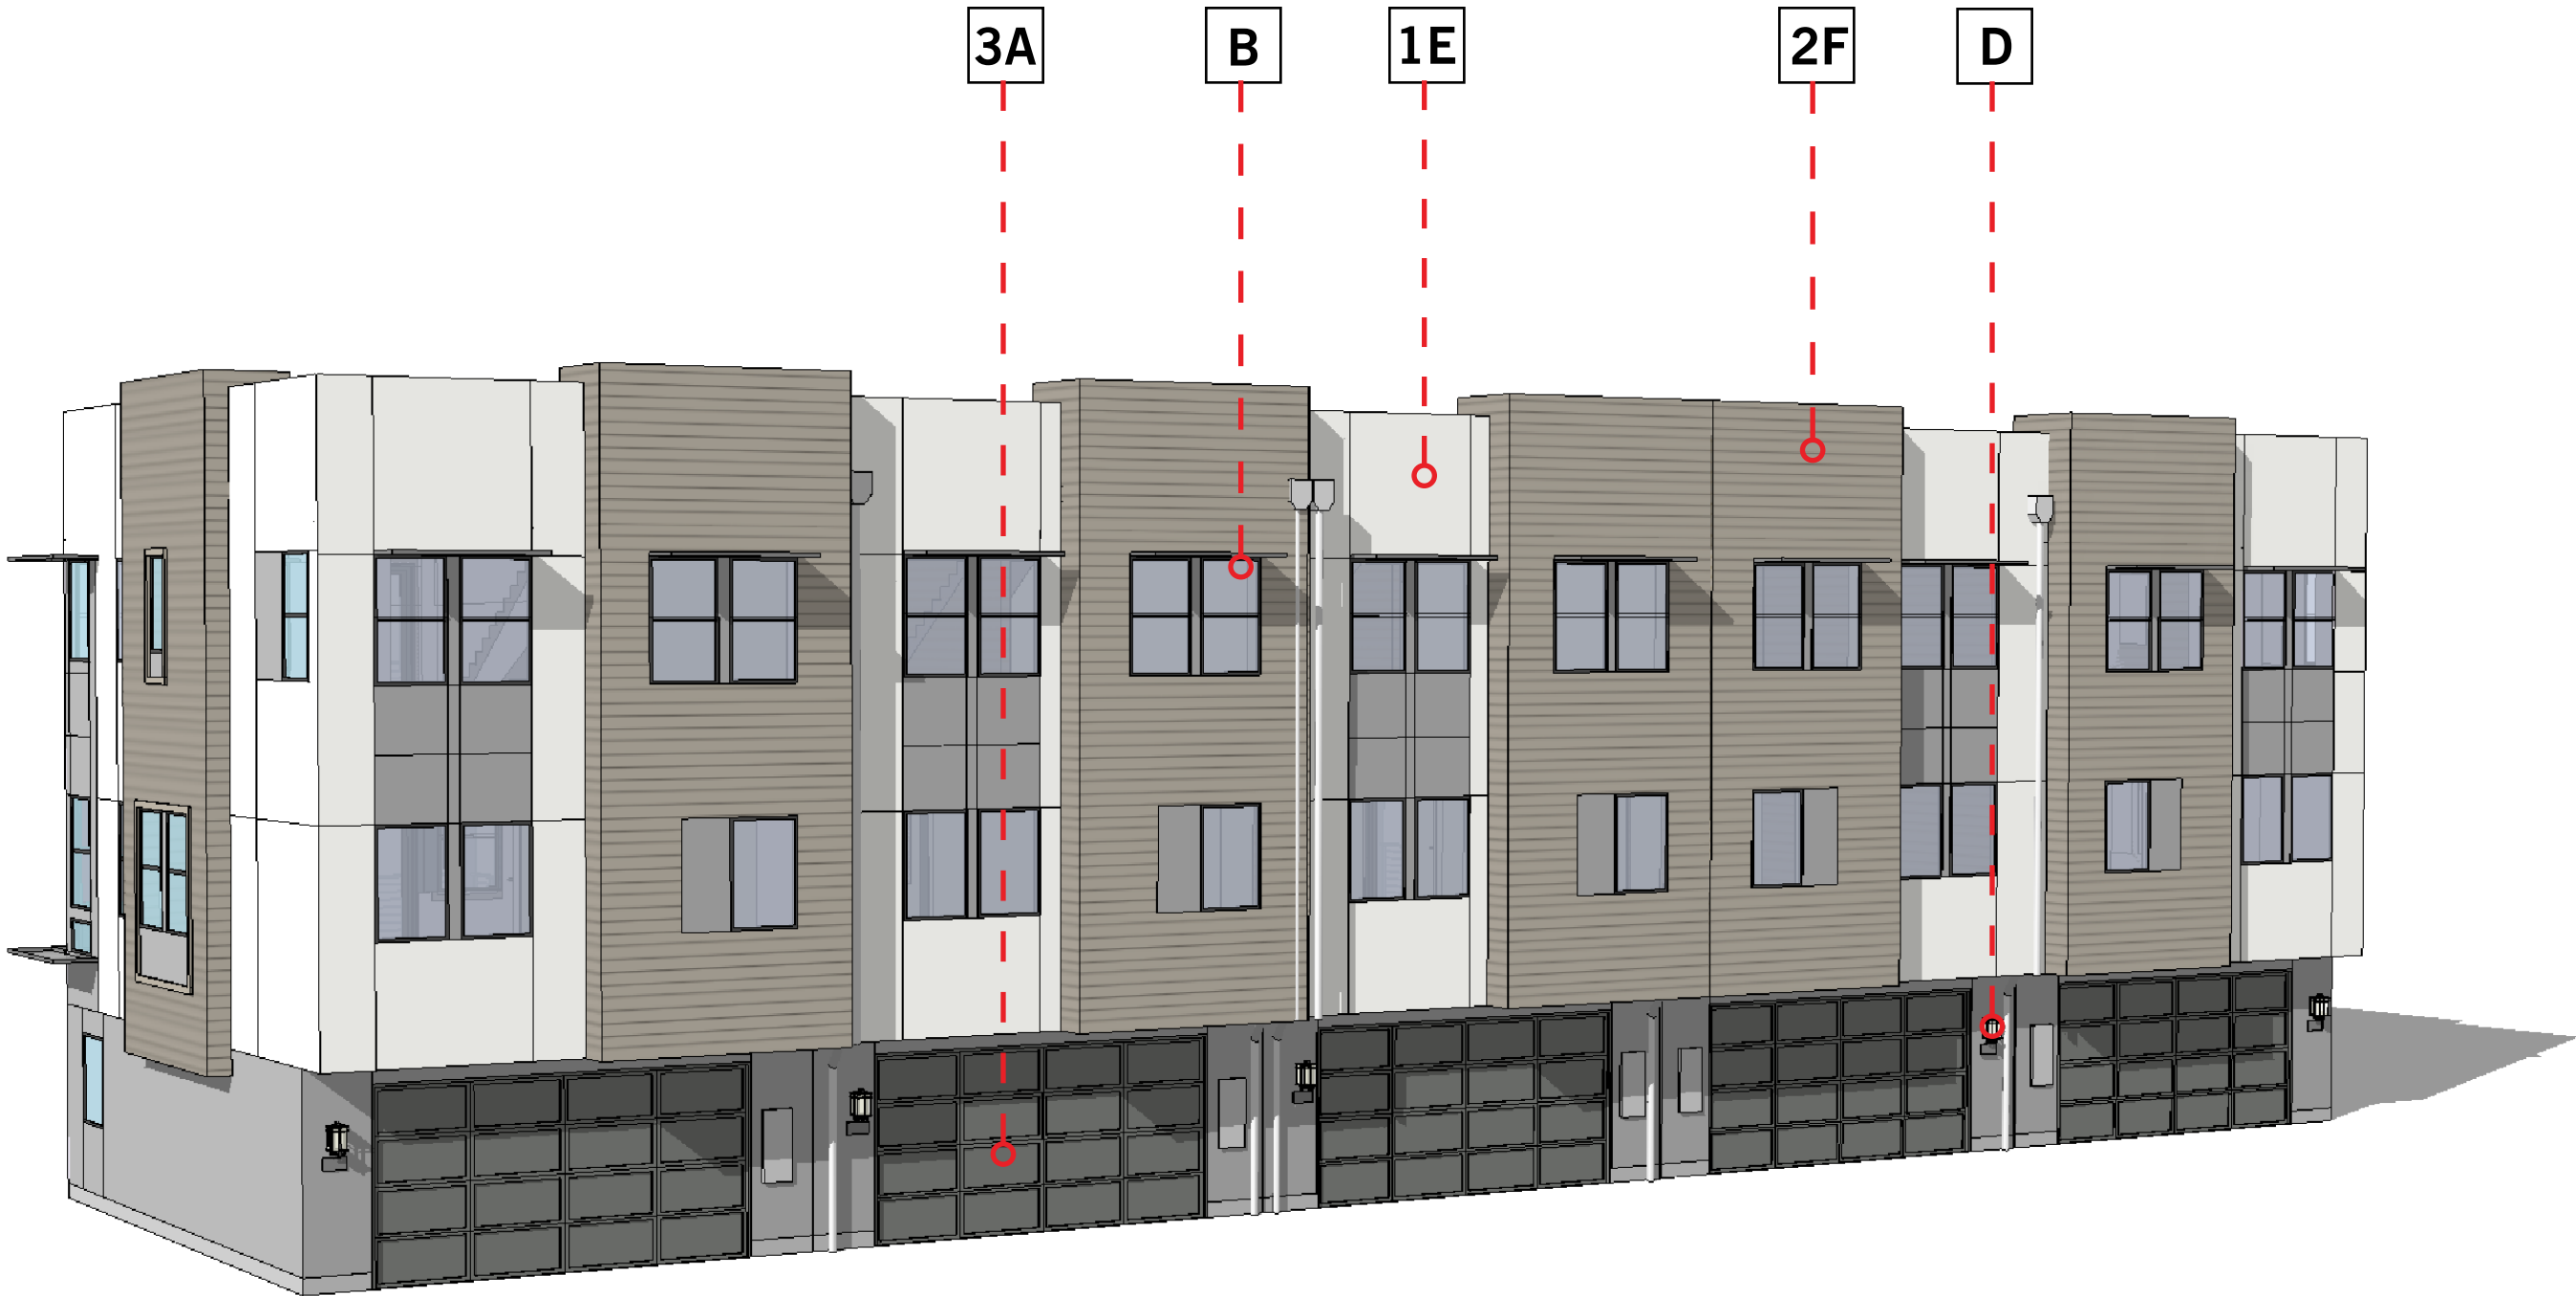

B BUILDING 1, REAR PERSPECTIVE

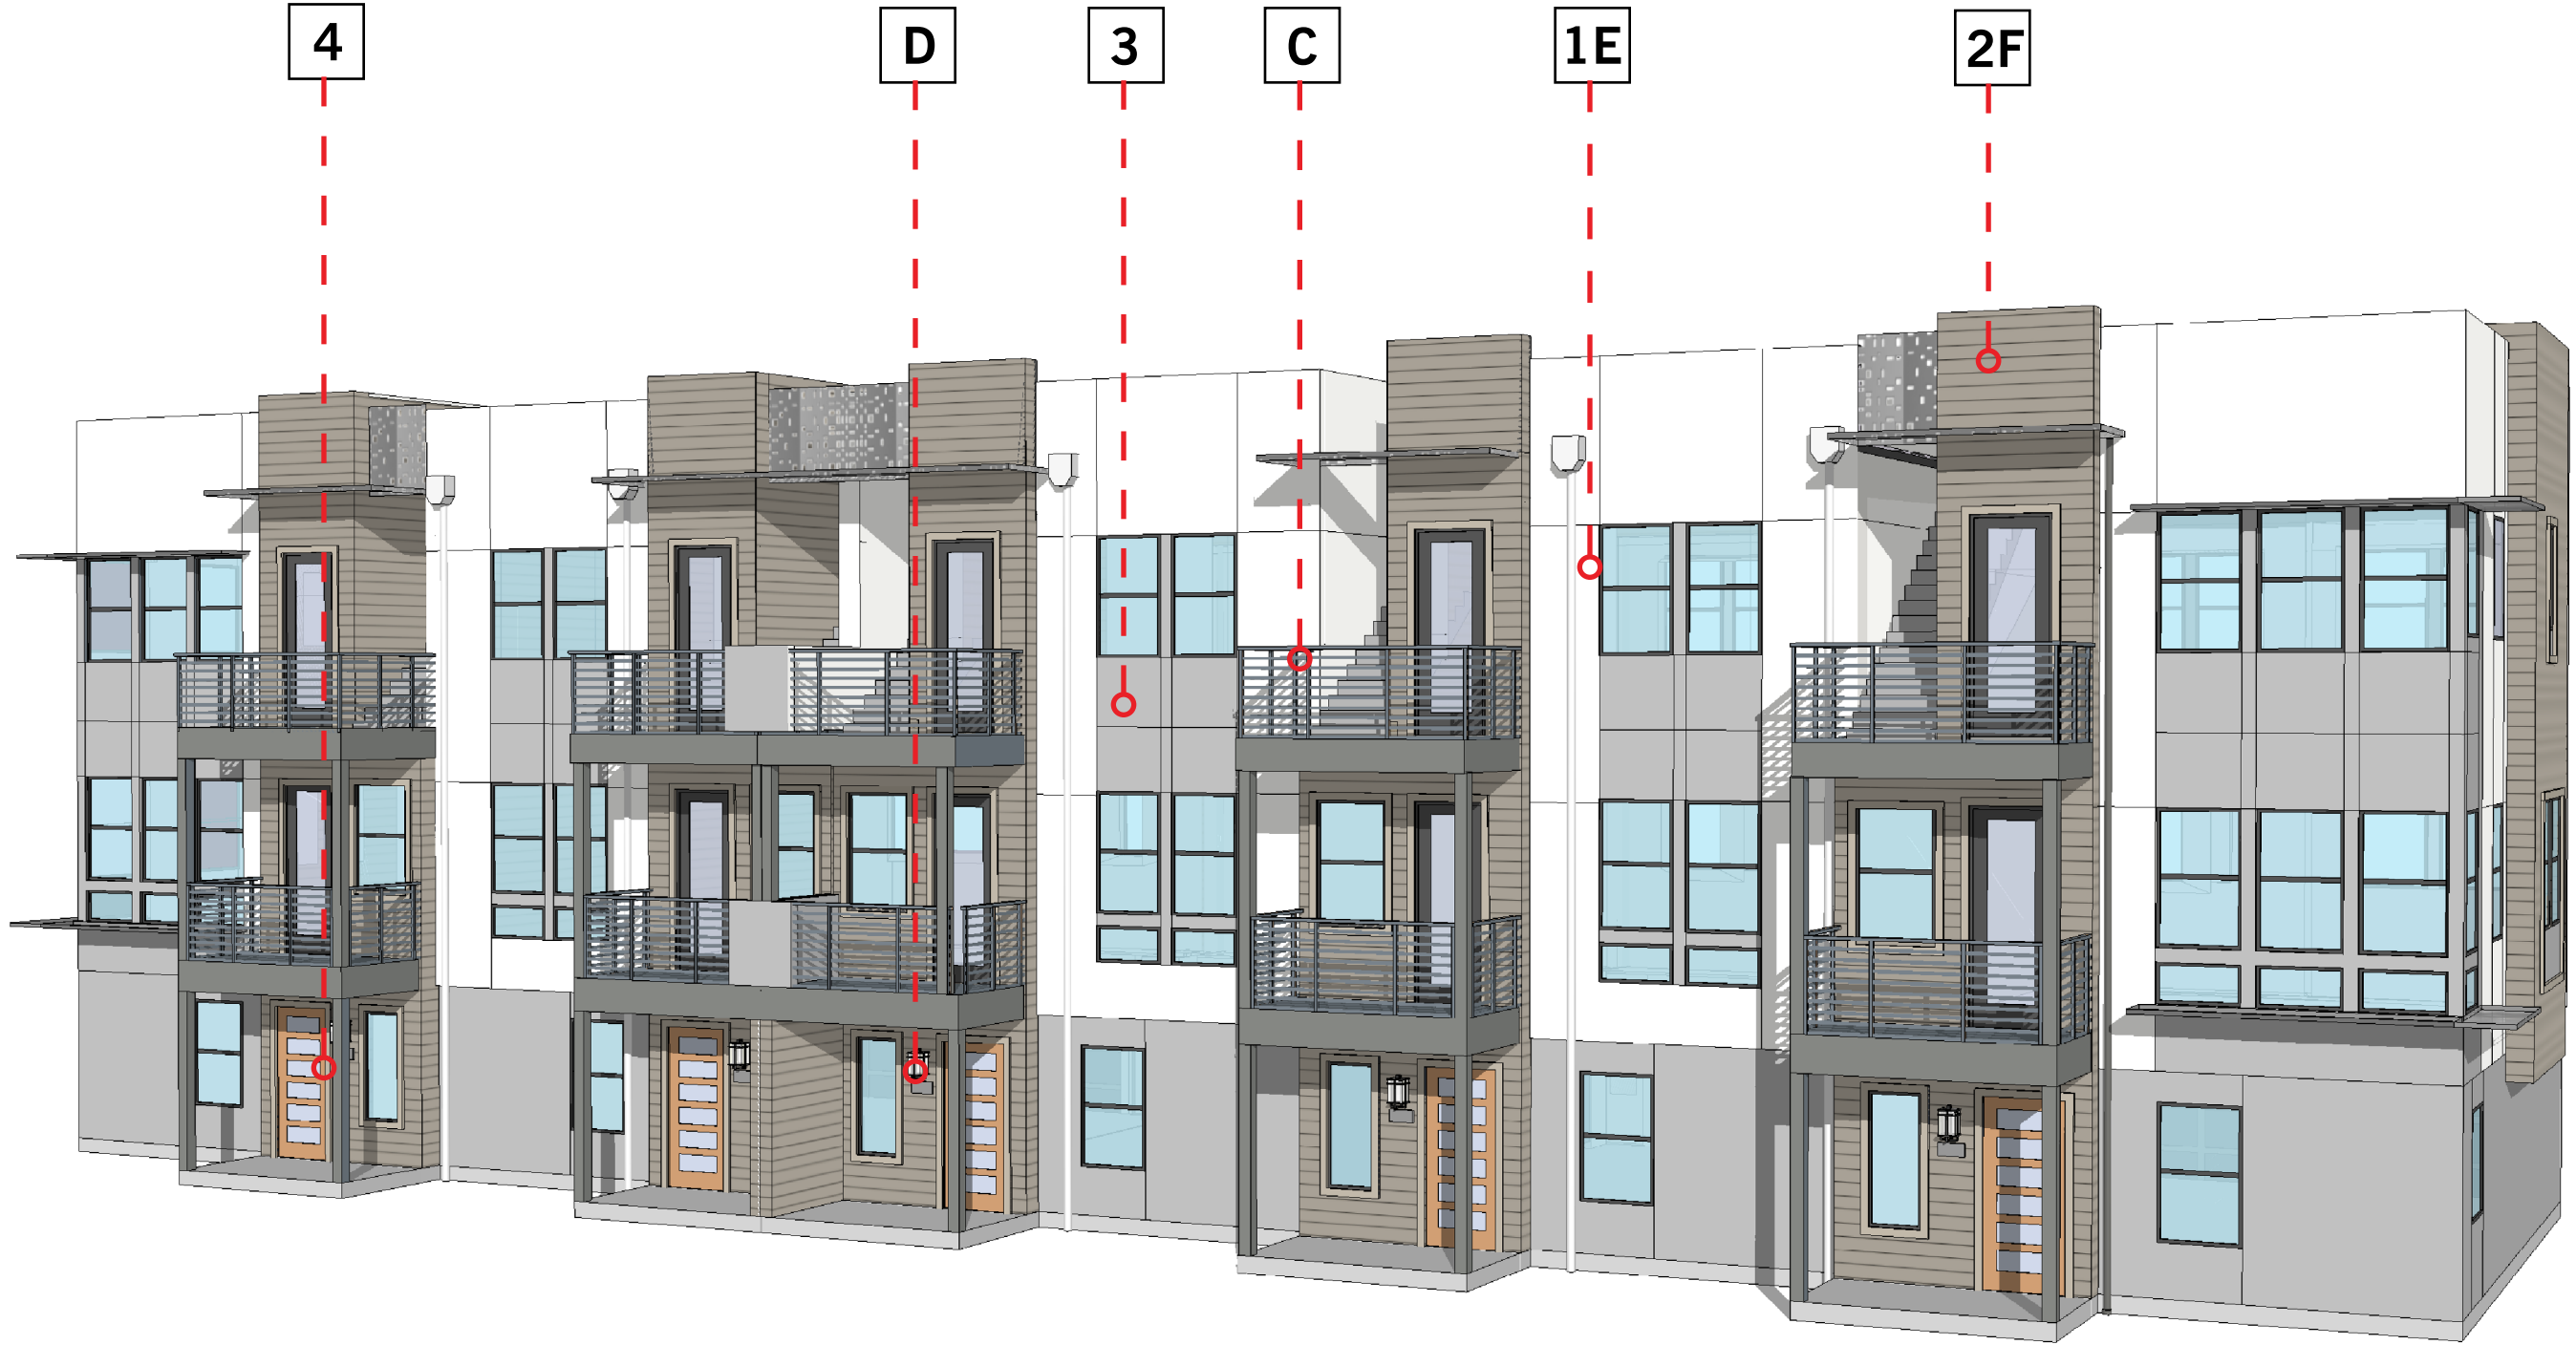

A BUILDING 1, FRONT PERSPECTIVE

NOTE:
PAINT COLORS AND PHOTO IMAGES
OF MATERIALS SEEN ON SCREEN MAY
NOT ACCURATELY REPRESENT COLORS
AND TEXTURES. REFER TO ACTUAL
MATERIALS FOR COLOR.

MATERIALS

A GARAGE DOOR
Contemporary




B VINYL WINDOW
Dark Bronze Frame



C METAL RAILING



D LIGHT FIXTURE
Black Finish

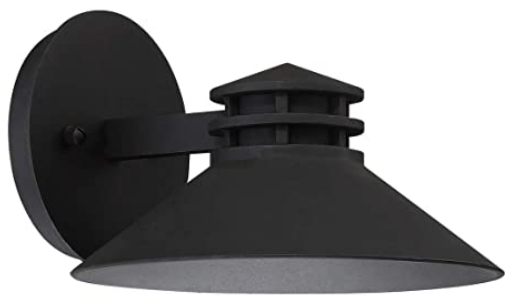

E STUCCO
Light sand finish



F CEMENTITIOUS LAP
SIDING
7.25" Siding w/ 6" Exposure



COLORS AND MATERIALS BOARD - COLOR SCHEME 1

COLORS

1 BODY COLOR 1
STUCCO
PURE WHITE
SW7005
by Sherwin Williams or equal



2 BODY COLOR 2
SIDING
THUNDER GRAY
SW7645
by Sherwin Williams or equal



3 ACCENT COLOR 1
STUCCO & CEMENTITIOUS
PANELS
ROYCROFT PEWTER
SW2848
by Sherwin Williams or equal



4 ACCENT COLOR 2
ENTRY DOORS
ROYCROFT COPPER RED
SW2839
by Sherwin Williams or equal



B BUILDING 2, REAR PERSPECTIVE



A BUILDING 2, FRONT PERSPECTIVE

NOTE:
PAINT COLORS AND PHOTO IMAGES
OF MATERIALS SEEN ON SCREEN MAY
NOT ACCURATELY REPRESENT COLORS
AND TEXTURES. REFER TO ACTUAL
MATERIALS FOR COLOR.

MATERIALS

A GARAGE DOOR
Contemporary




B VINYL WINDOW
Dark Bronze Frame



C METAL RAILING



D LIGHT FIXTURE
Black Finish

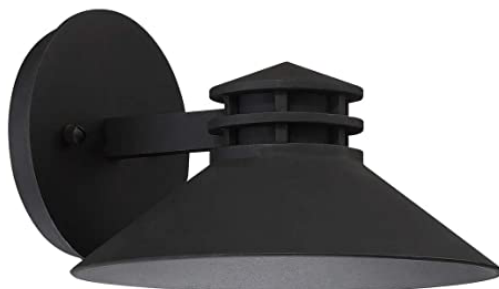

E STUCCO
Light sand finish




F CEMENTITIOUS LAP
SIDING
7.25" Siding w/ 6" Exposure



COLORS AND MATERIALS BOARD - COLOR SCHEME 2

DRAWING NAME: \\BKF-SJ\vol4\2022\220187_739_Sutter_Palo_Alto\ENG-L\Planning\Sheets\1.0_739SA-EX.dwg
PLOT DATE: 04-29-22 PLOTTED BY: hoan

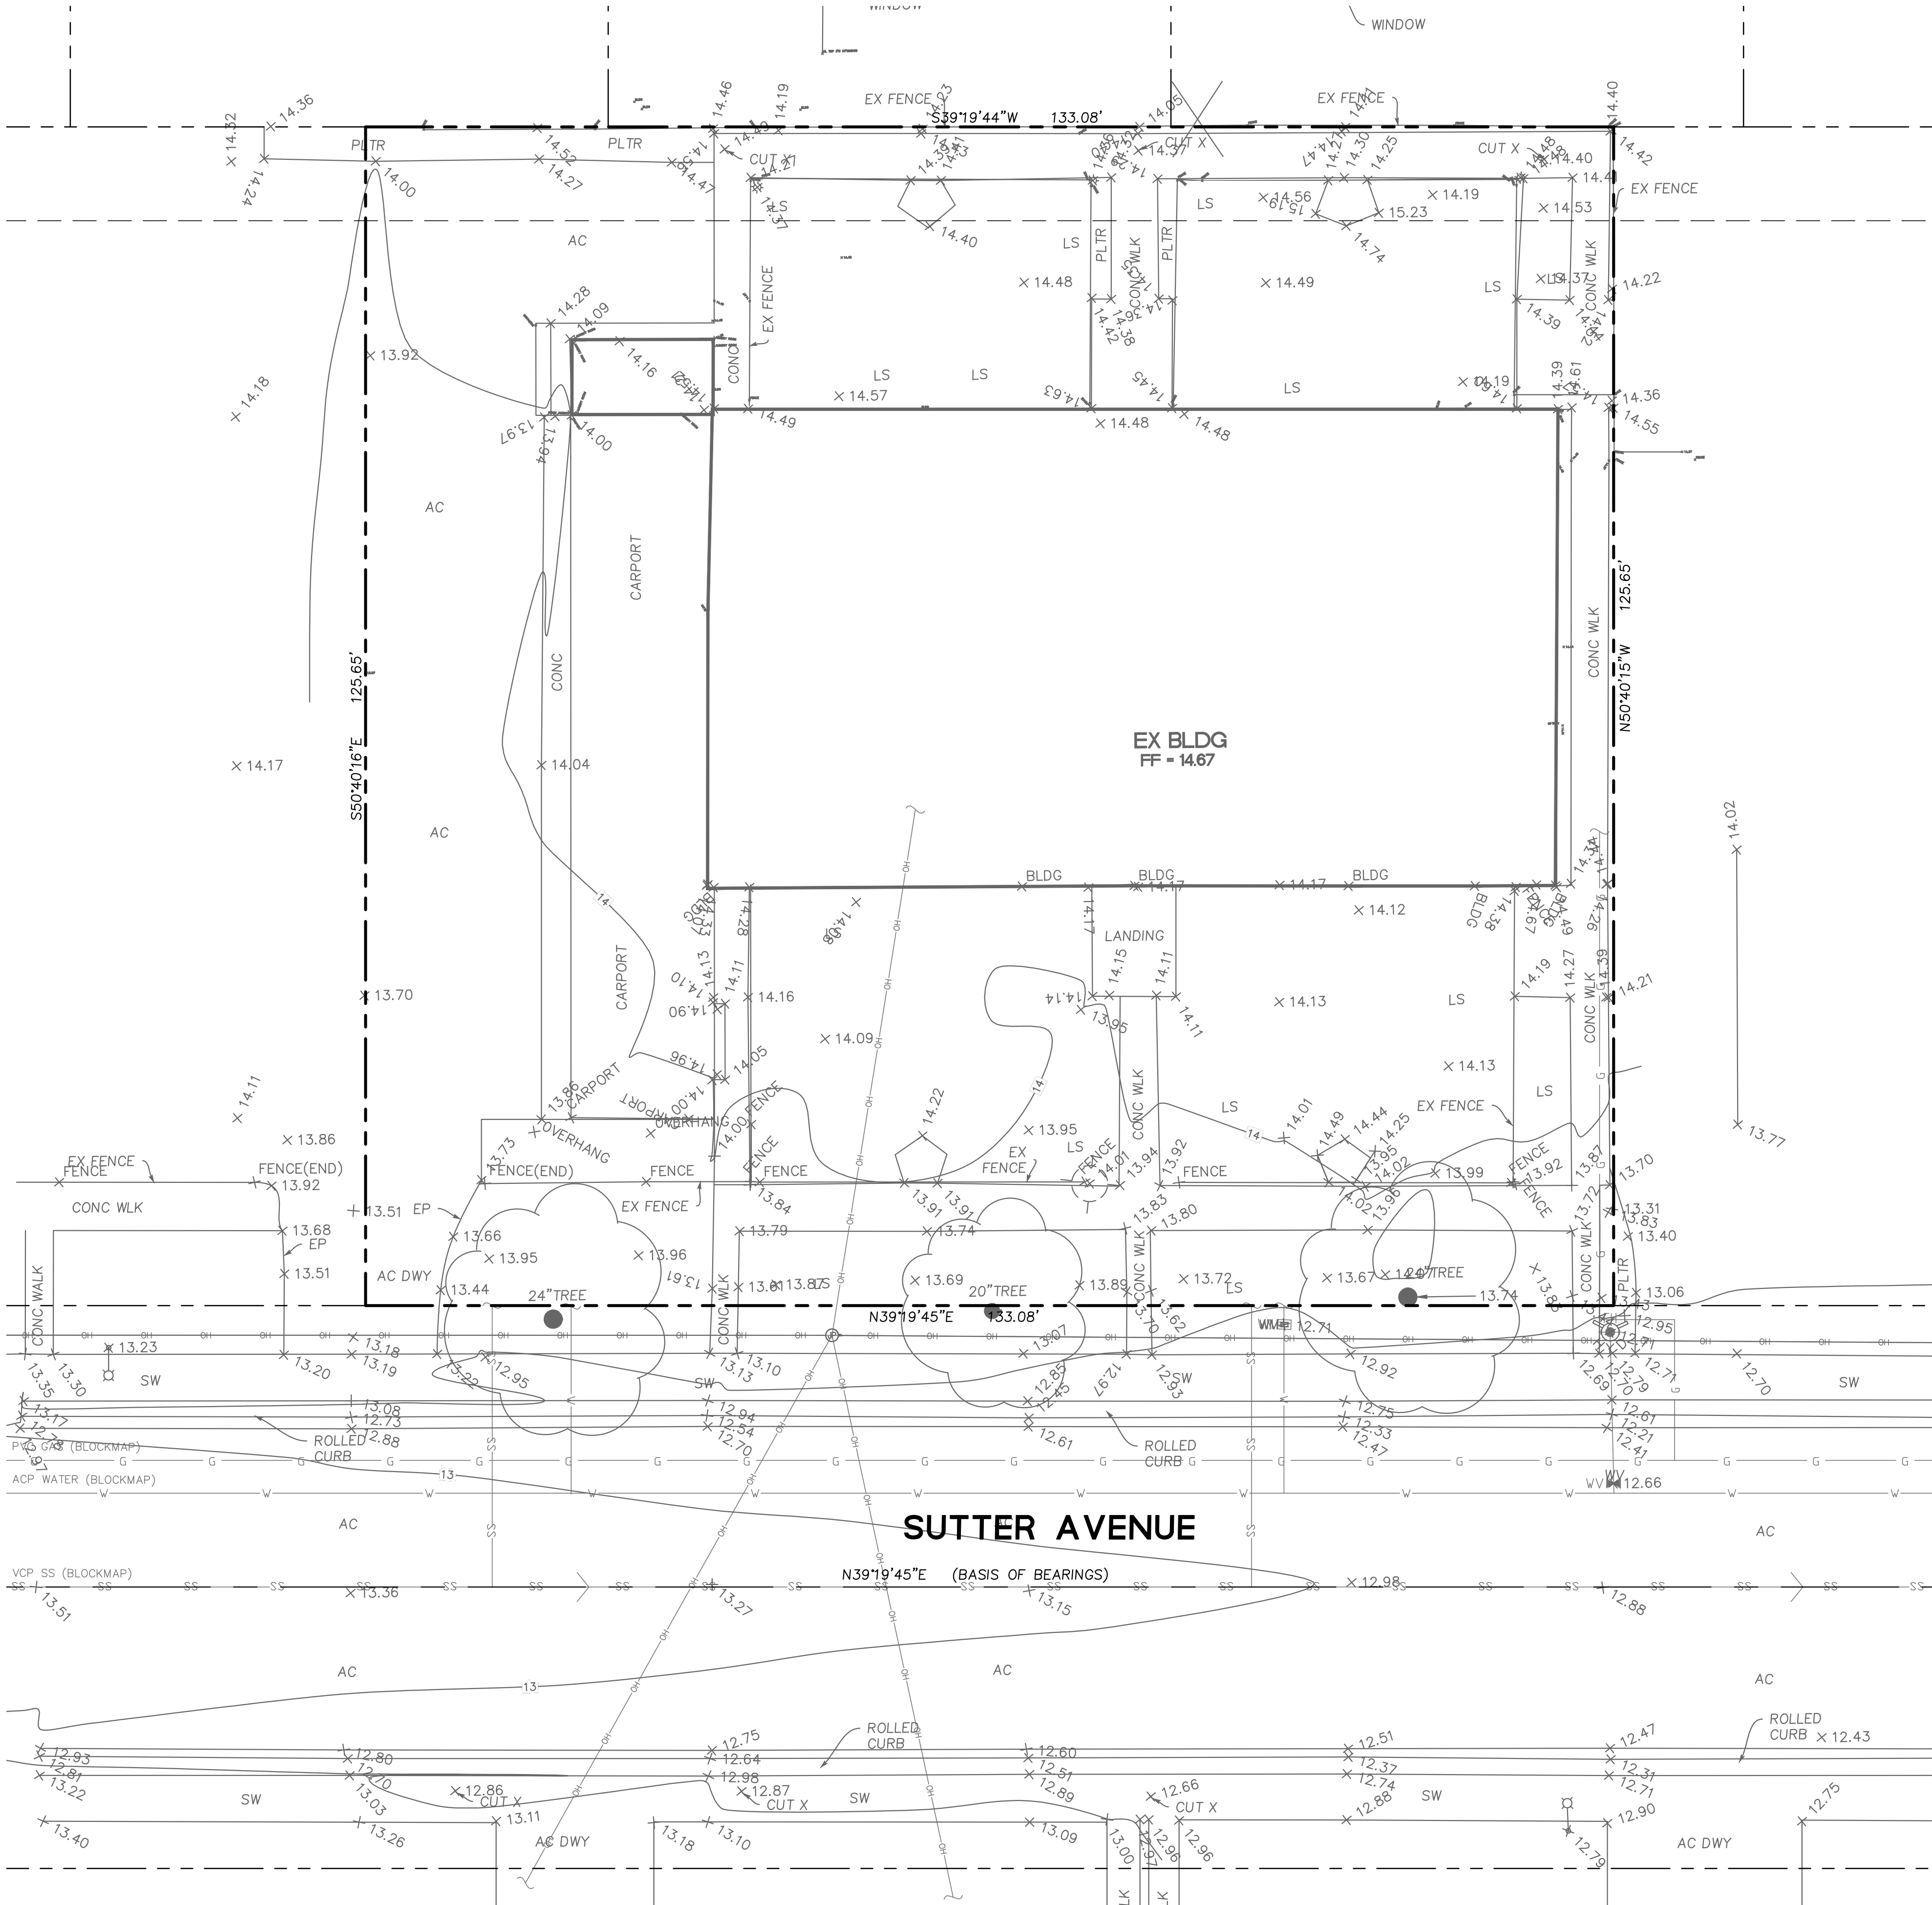


LEGEND

- BOUNDARY LINE
LOT LINE
EASEMENT LINE
ROADWAY CENTER LINE
BUILDING WALL LINE
FENCE LINE
DRIVEWAY
SIDEWALK
OVERHEAD LINE
COMMUNICATION LINE
ELECTRICAL LINE
GAS LINE
STORM DRAIN LINE
SANITARY SEWER LINE
WATER LINE
ELEVATION
BOLLARD
COMMUNICATION BOX
ELECTRIC BOX
FIRE HYDRANT
GAS METER
GUY WIRE
JOINT POLE
SANITARY SEWER CLEANOUT
SANITARY SEWER MANHOLE
STORM DRAIN CATCH BASIN
STORM DRAIN DROP INLET
STORM DRAIN MANHOLE
STREET LIGHT BOX
SURVEY IRON PIPE
SURVEY STREET MONUMENT
TRAFFIC SIGNAL
TRAFFIC SIGNAL BOX
UNKNOWN MANHOLE
WATER METER
WATER VALVE






SURVEY NOTES

- BASIS OF BEARINGS:**
THE BEARINGS SHOWN ON THIS MAP ARE BASED ON THE GPS OBSERVATION.
- BENCHMARK:**
THIS WORK WAS REFERENCED TO THE FOLLOWING BENCHMARK:
SCVWD BM 053
ELEVATION = 15.76 FEET, NORTH AMERICAN VERTICAL DATUM OF 1988 (NAV88 DATUM)
- GENERAL NOTES:**
- TOPOGRAPHIC SURVEY WAS CONDUCTED BY LC ENGINEERING.
 - DATE OF FIELD SURVEY: 05/17/21
 - ALL DISTANCES AND DIMENSIONS ARE SHOWN IN FEET AND DECIMALS THEREOF.
 - THE TYPES, LOCATIONS, AND SIZES OF EXISTING UNDERGROUND UTILITIES AS SHOWN ON THIS TOPOGRAPHIC SURVEY ARE BASED ON AS-BUILT MAPS, GIS MAPS, AND OTHER UTILITY INFORMATION FROM DIFFERENT SOURCES. ONLY ACTUAL EXCAVATION WILL REVEAL THE TYPES, EXTENT, SIZES, LOCATIONS AND DEPTHS OF SUCH UNDERGROUND UTILITIES. A REASONABLE EFFORT HAS BEEN MADE TO DELINEATE ALL KNOWN UNDERGROUND UTILITIES. CONTRACTOR SHALL ASSUME RESPONSIBILITY FOR ALL EXISTING UTILITIES NOT SHOWN ON THESE DRAWINGS.

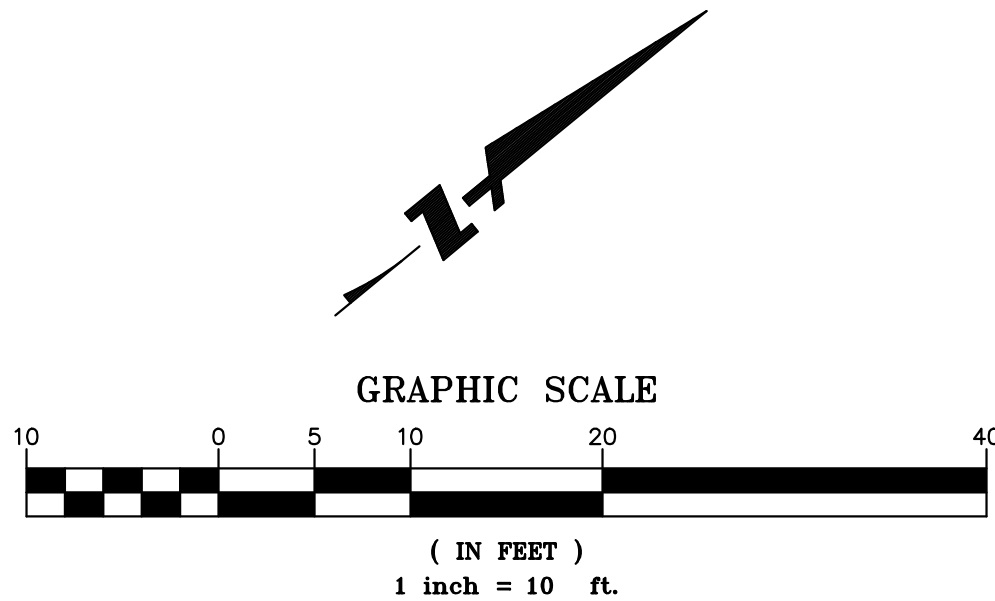




- | | |
|----------------------|--|
| BOUNDARY LINE | |
| LOT LINE | |
| EASEMENT LINE | |
| BIORETENTION BASIN | |
| AC PAVEMENT | |
| AC OVERLAY | |
| CONCRETE DRIVEWAY | |
| PERVIOUS PAVER | |
| DRIVEWAY | |
| ROLLED CURB & GUTTER | |
| VERTICAL CURB | |
| PRIVATE FENCE | |

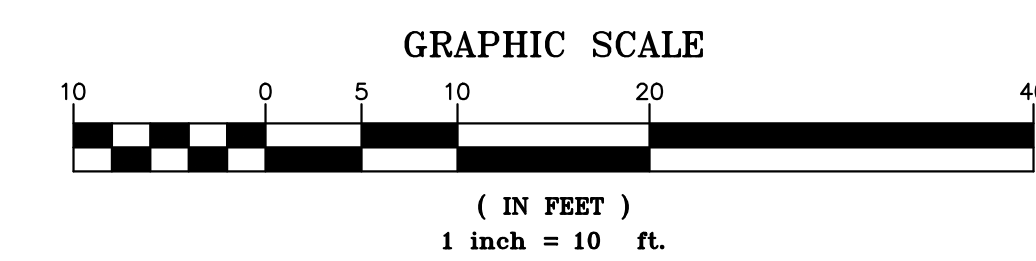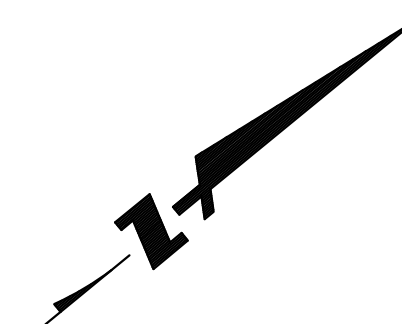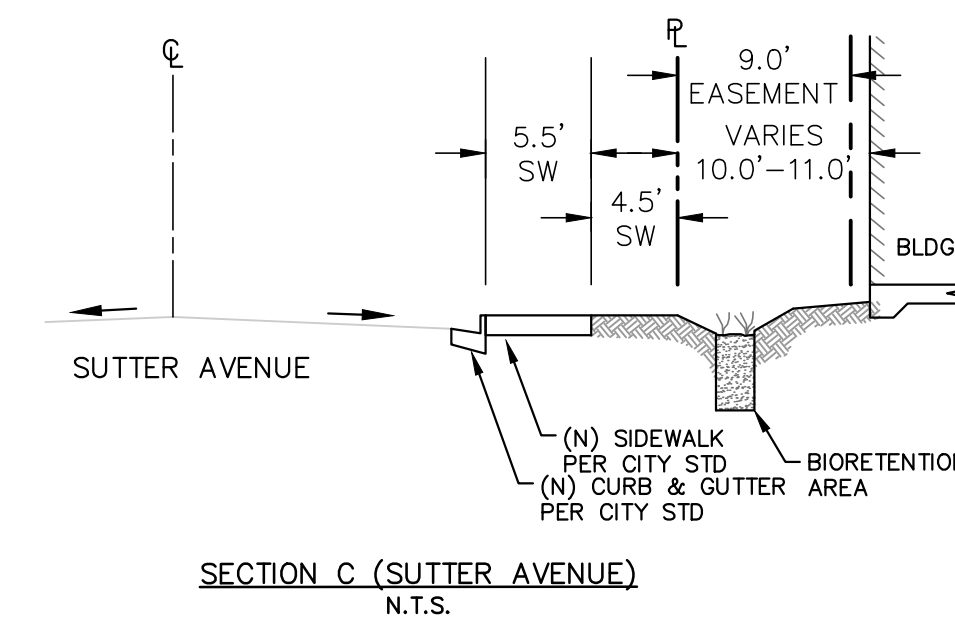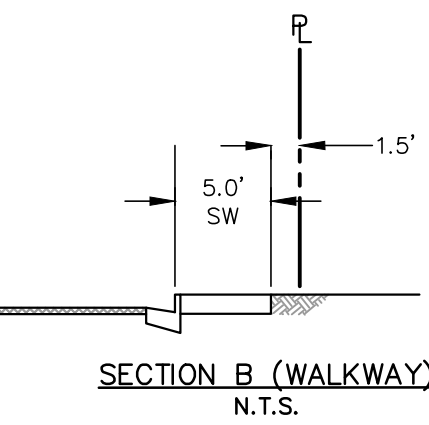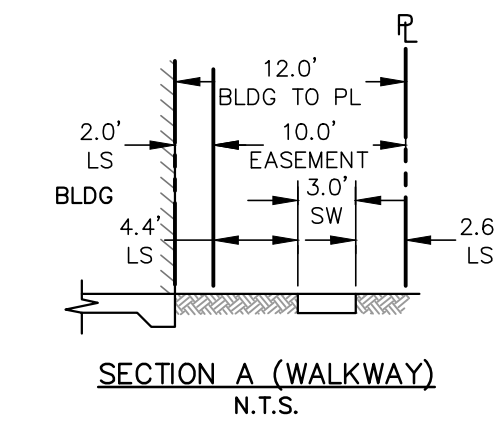

**RESIDENTIAL DEVELOPMENT
739 SUTTER AVENUE
PRELIMINARY SITE AND GRADING PLAN WITH CROSS SECTIONS**
PALO ALTO SANTA CLARA CALIFORNIA


Drawing Number:		
Date	4/29/22	
Scale	AS SHOWN	
Design	JH	
Drawn	JH	
Approved	PK	
Job No	20220187	
Revisions		

DRAWING NAME: \\BKF-SJ\vol4\2022\220187_739_Sutter_Palo_Alto\ENG-L\Planning\Sheets\3.0_739SA-UT.dwg
PLOT DATE: 04-29-22 PLOTTED BY: hoan

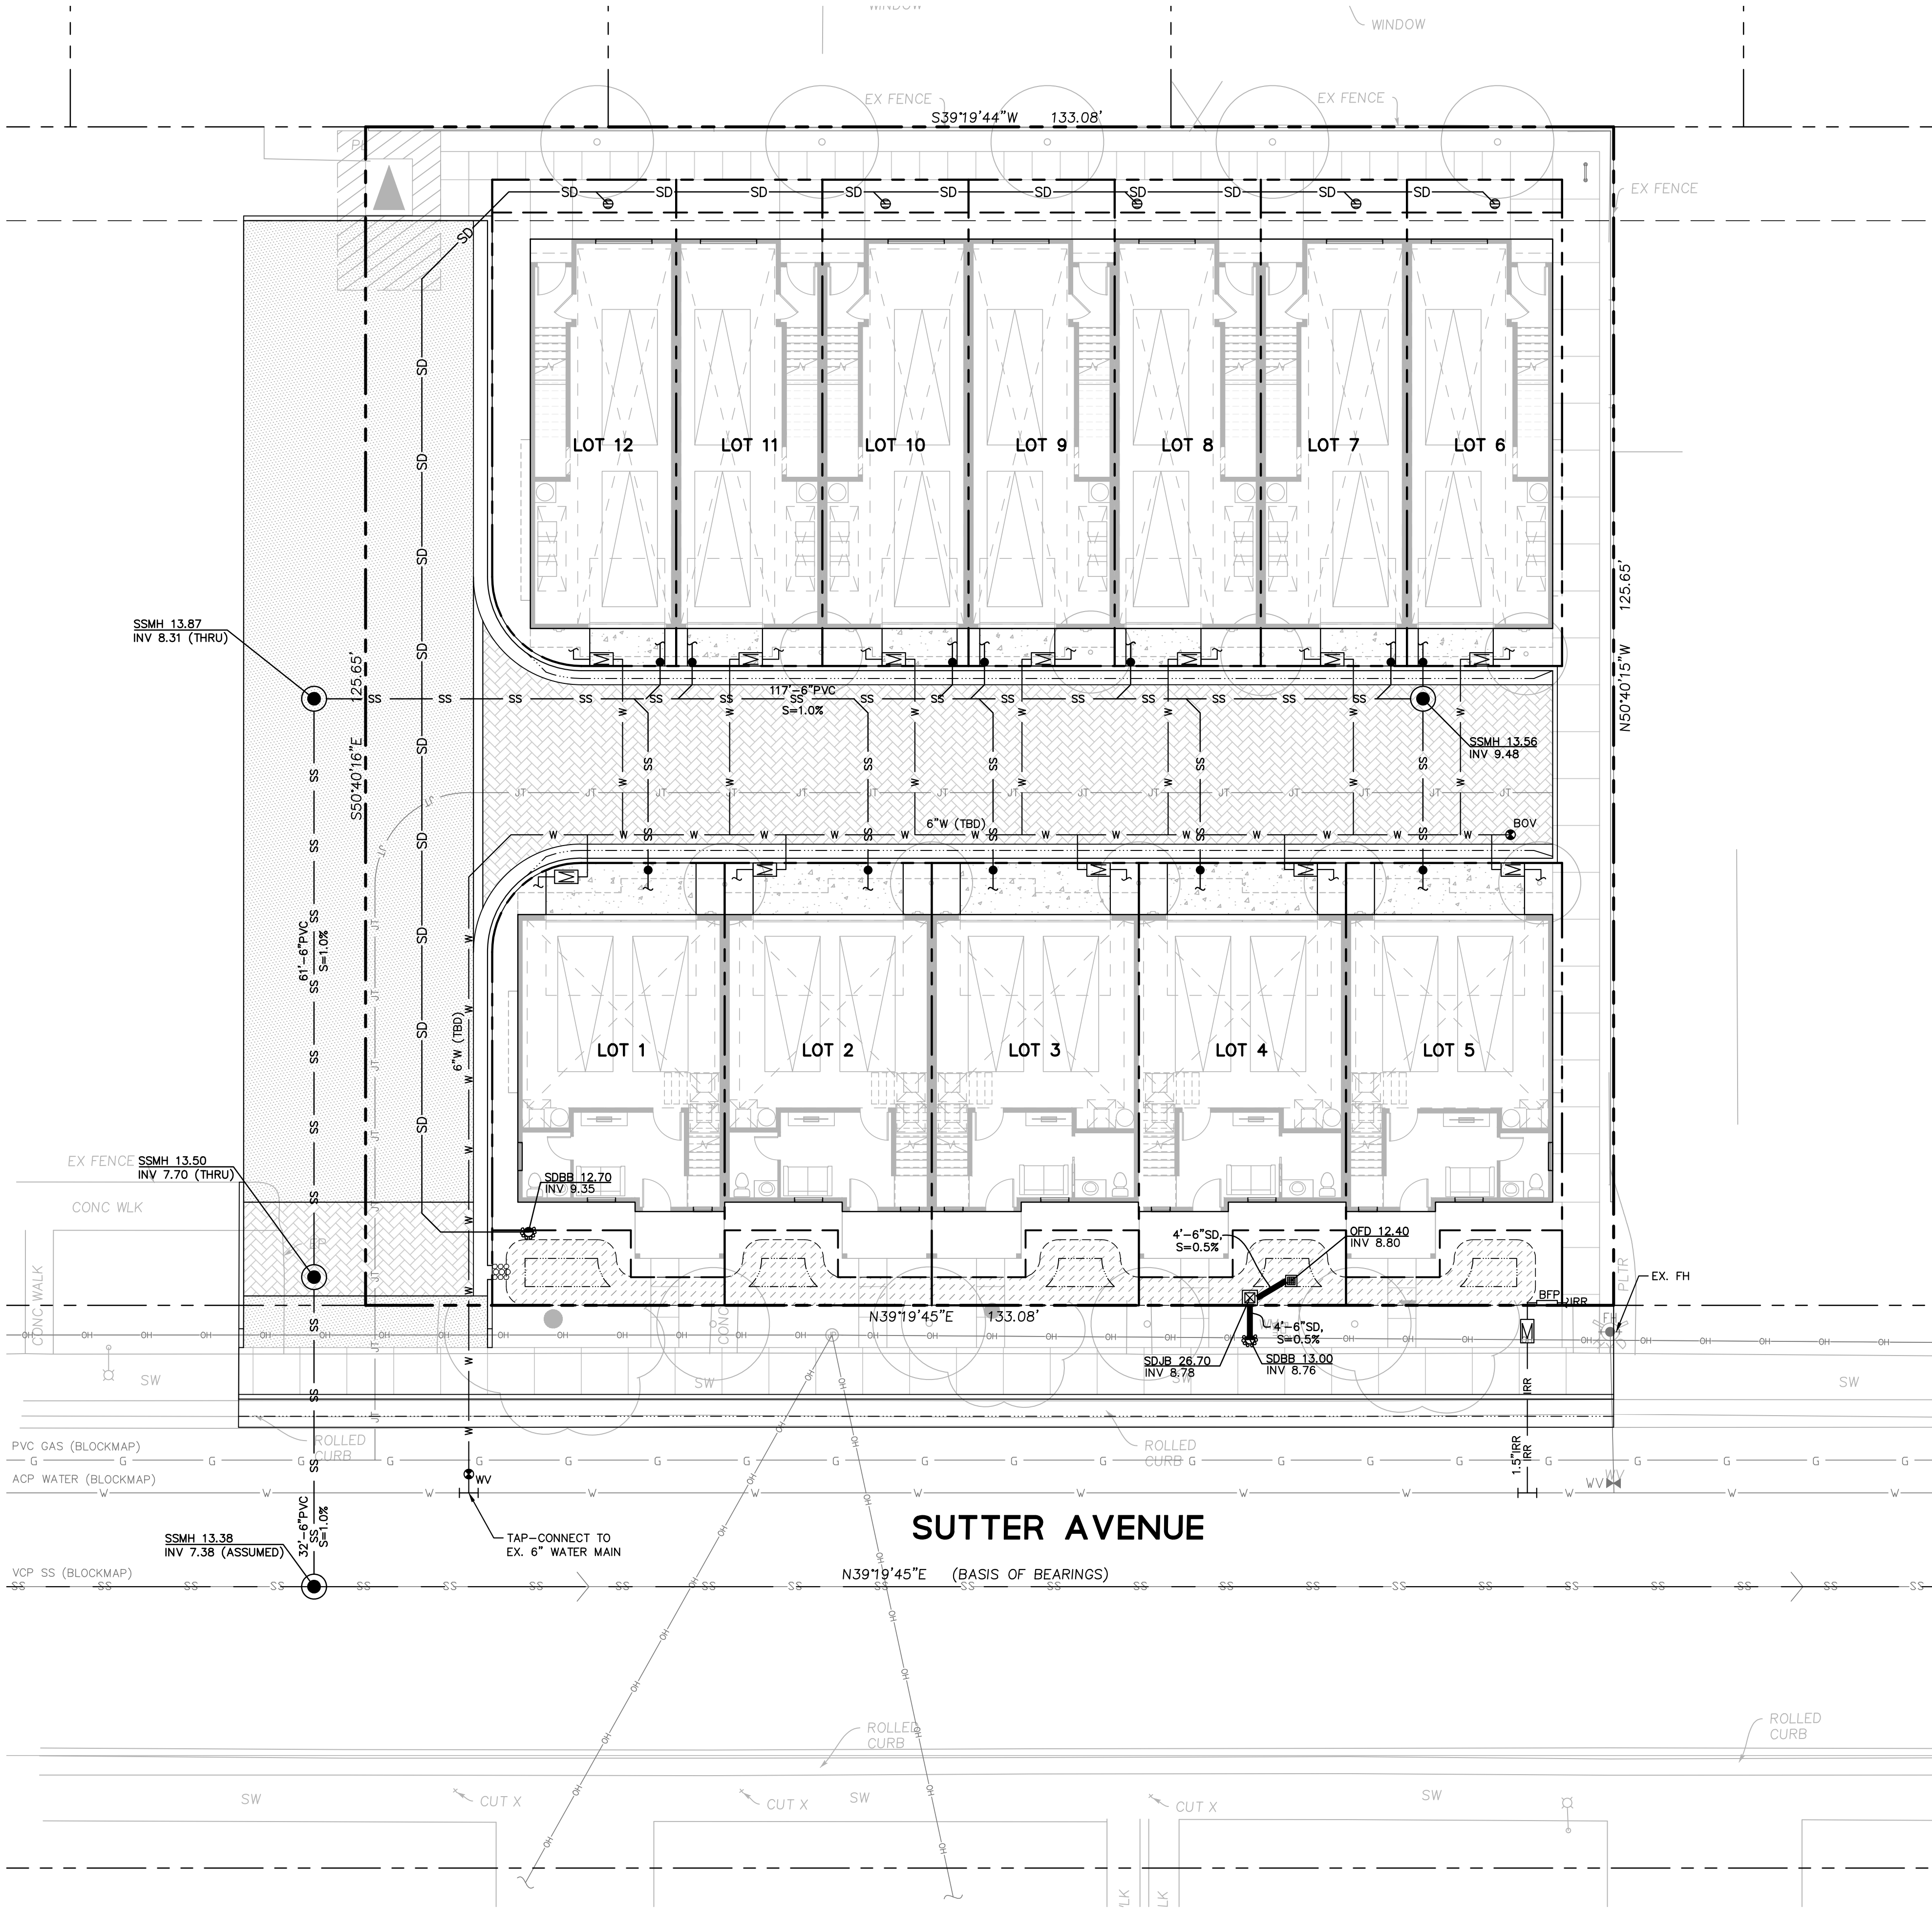


LEGEND

- BOUNDARY LINE
LOT LINE
EASEMENT LINE
ROADWAY CENTER LINE
- ELEVATION
DOMESTIC WATER LINE
JOINT TRENCH LINE
SANITARY SEWER LINE
STORM DRAIN (DIRECTION)
STORM DRAIN (PERFORATED)
STORM DRAIN (TREATED)
STORM DRAIN (UNTREATED)
STORM DRAIN AREA DRAIN
STORM DRAIN BUBBLER BOX
STORM DRAIN CLEANOUT
STORM DRAIN CATCH BASIN
STORM DRAIN DROP INLET
STORM DRAIN JUNCTION BOX
STORM DRAIN MANHOLE
STORM DRAIN OVERFLOW DRAIN
SANITARY SEWER MANHOLE
BACKFLOW PREVENTER
WATER METER
BLOW OFF VALVE
WATER VALVE
- ABOVE-GRADE TRANSFORMER
(FOR REFERENCE ONLY)

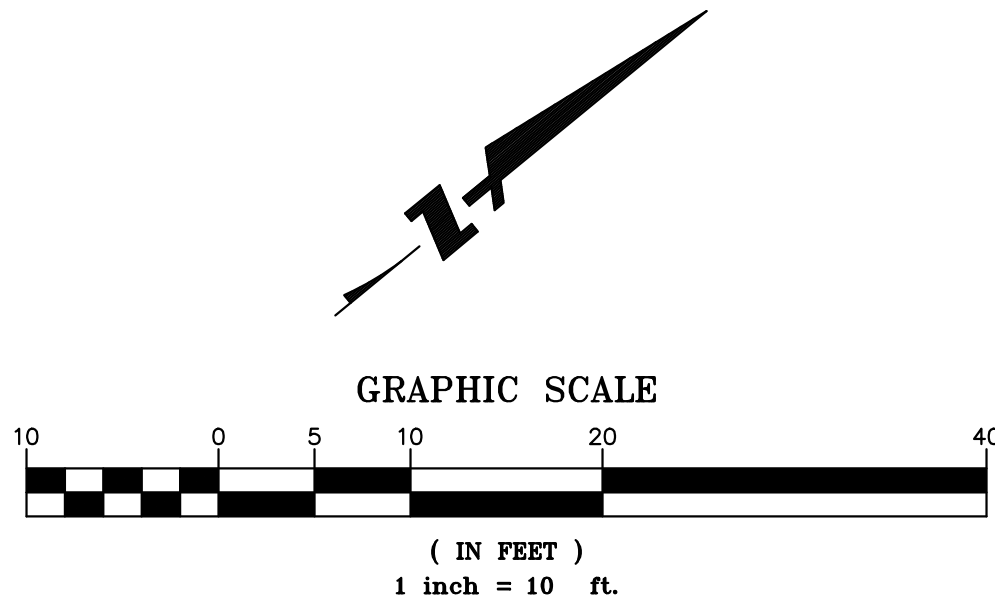

Revisions	
No.	Date
1	4/29/22
2	AS SHOWN
3	Design JH
4	Drawn JH
5	Approved PK
6	Job No 20220187
Drawing Number:	
C3.0	
3	OF 5


DRAWING NAME: \\BKF-SJ\vol4\2022\220187_739_Sutter_Palo_Alto\ENG-L\Planning\Sheets\4.0_739SA-SW.dwg
PLOT DATE: 04-29-22 PLOTTED BY: hoan

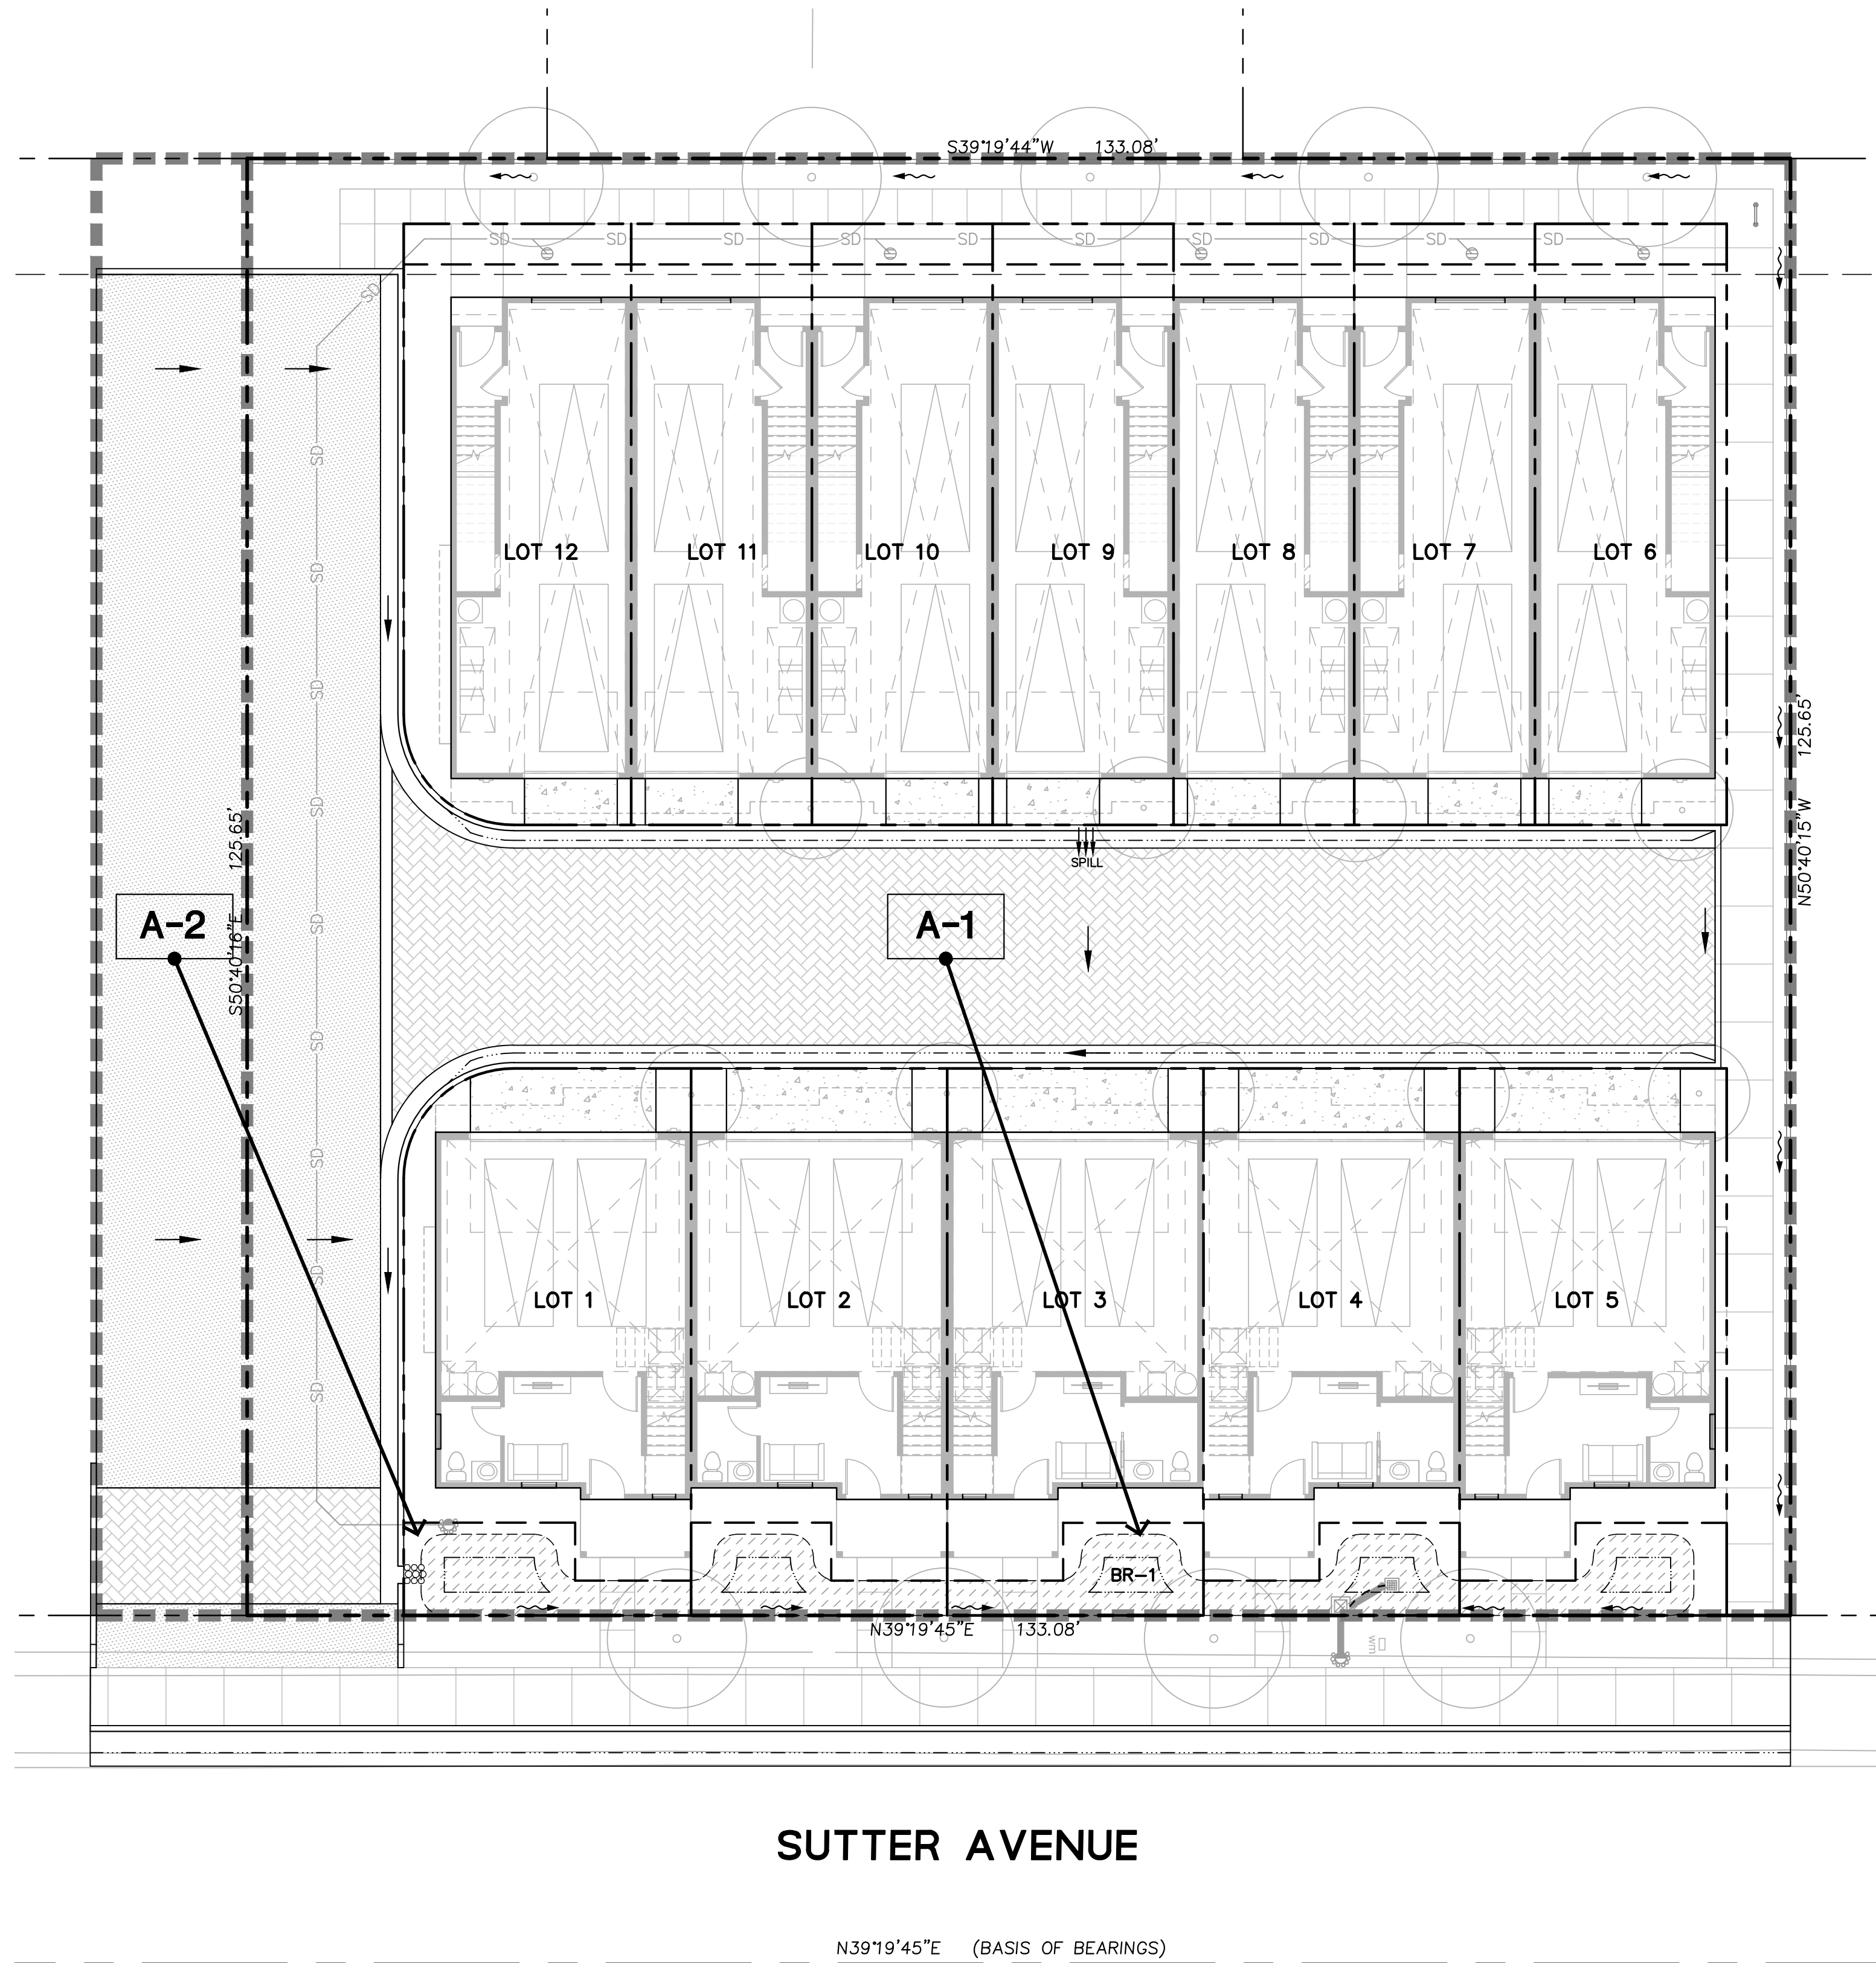

SUTTER AVENUE

N39°19'45"E (BASIS OF BEARINGS)


TREATMENT CONTROL MEASURE SUMMARY													
DRAINAGE AREAS	DRAINAGE AREA SIZE (SQ. FT.)	PERVIOUS SURFACE (SQ. FT.)	TYPE OF PERVIOUS SURFACE	IMPERVIOUS SURFACE (SQ. FT.)	IMPERVIOUS SURFACE TYPE (SQ. FT.)			SIZING CALCULATION	PONDING DEPTH (IN)	TREATMENT REQUIRED (SQ. FT.)	TREATMENT PROVIDED (SQ. FT.)	PROPOSED TREATMENT CONTROLS	NOTES
					ROOF (C=0.90)	CONCRETE (C=0.90)	PAVING (C=0.90)						
A-1	16,720	5,474	LANDSCAPE (C=0.30)	11,246	7,955	2,088	1,203	4% RULE	6	450	515	BR-1 BIORETENTION BASIN 1	
A-2	1,634	130	LANDSCAPE (C=0.30)	1,504	0	0	1,504	4% RULE	6	60			
													IN-LIEU

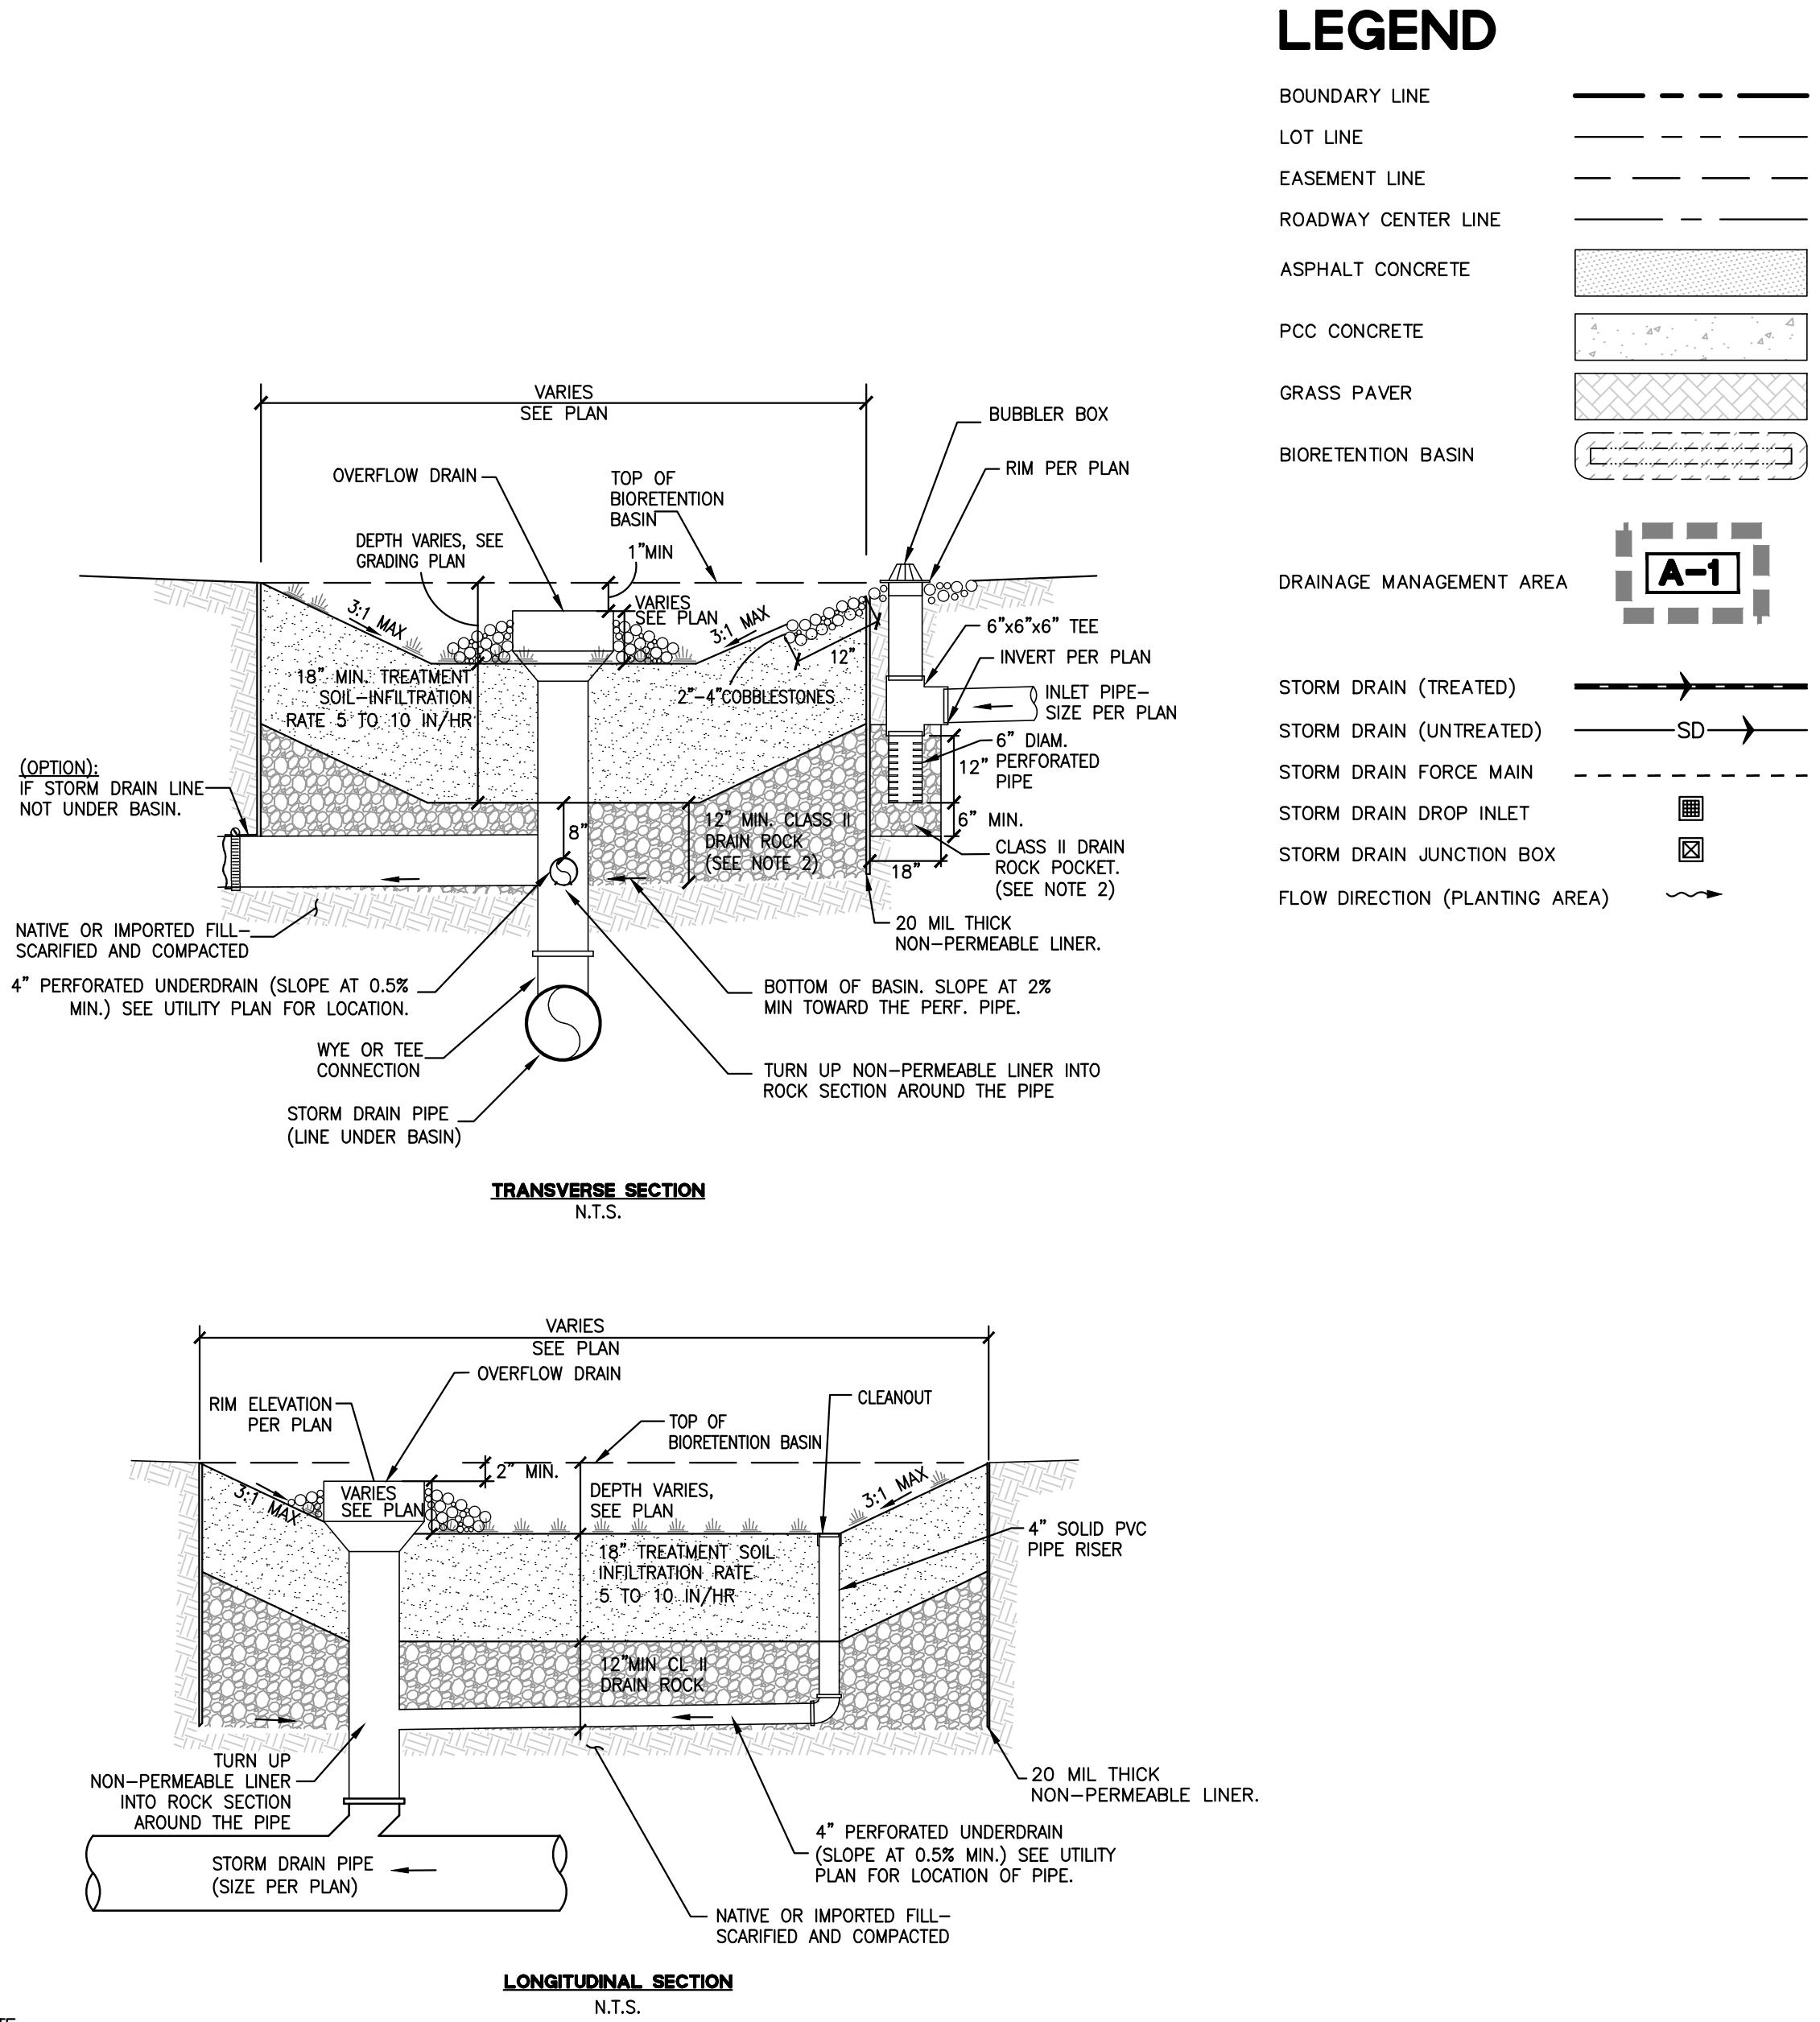


- NOTE:
- BACKFILL BIORETENTION ONLY WITH PERMEABLE PLANTING MATERIAL AND DRAIN ROCK AS SPECIFIED IN THIS DETAIL. ABSOLUTELY NO NATIVE MATERIAL SHALL BE USED FOR BACKFILL. CONTRACTOR MUST COORDINATE WITH CIVIL ENGINEER PRIOR TO CONSTRUCTION.
 - DRAIN ROCK TO BE CLASS 2 PERMEABLE MATERIAL PER CALTRANS STANDARD SPECIFICATIONS, SECTION 68-2.02F.
 - PERFORATED PIPE SHALL BE SOLVENT WELD PVC SDR 35 (OR APPROVED EQUAL) WITH PERFORATIONS FACED DOWN. LOCATION OF THE PIPE VARIES, SEE PLAN.
 - FOR ANY HORIZONTAL LINER PENETRATIONS, RADIAL-CUT THE LINER FOR PIPE. MASTIC AND SEAL WITH PIPE CLAMP TO INSURE WATER-TIGHT SEAL.

LEGEND

- BOUNDARY LINE
LOT LINE
EASEMENT LINE
ROADWAY CENTER LINE
ASPHALT CONCRETE
PCC CONCRETE
GRASS PAVER
BIORETENTION BASIN
DRAINAGE MANAGEMENT AREA
STORM DRAIN (TREATED)
STORM DRAIN (UNTREATED)
STORM DRAIN FORCE MAIN
STORM DRAIN DROP INLET
STORM DRAIN JUNCTION BOX
FLOW DIRECTION (PLANTING AREA)

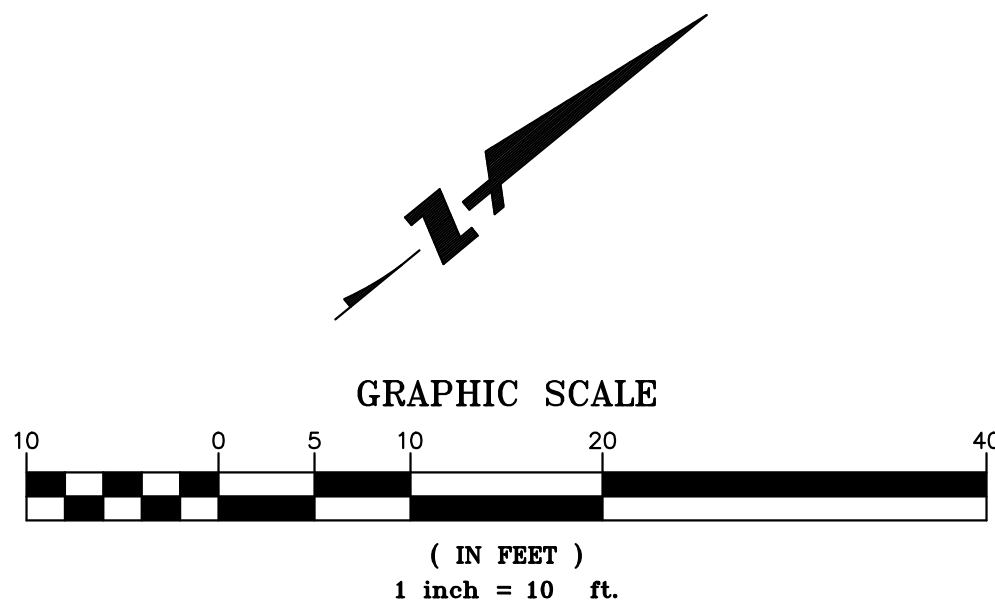


Revisions		No.	
Date	4/29/22		
Scale	AS SHOWN		
Design	JH		
Drawn	JH		
Approved	PK		
Job No	20220187		
Drawing Number:			
C4.0			
4	OF	5	

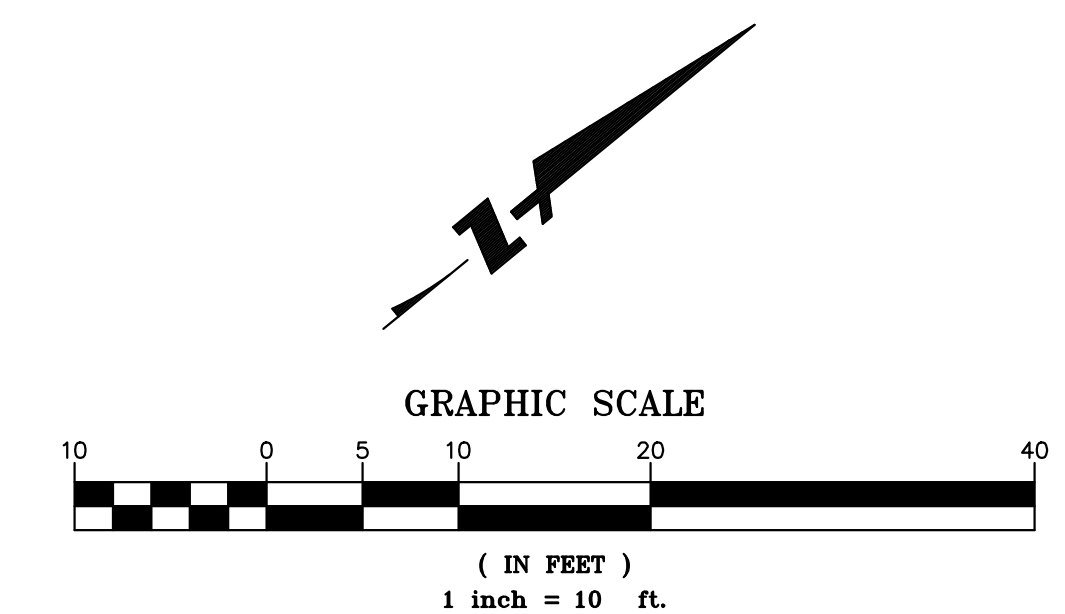

- GENERAL NOTES:**
1. IT IS THE RESPONSIBILITY OF THE CONTRACTOR TO FIELD VERIFY EXISTING CONDITIONS, THE LOCATION OF ALL TREES WITHIN THE LIMIT OF WORK, UTILITIES, AND ALL SITE ELEMENTS PRIOR TO BEGINNING THE WORK.
 2. PERFORM ALL WORK IN CONFORMANCE WITH REQUIREMENTS AND OTHER APPLICABLE CODES, ORDINANCES AND REGULATIONS. OBSERVE ALL SETBACKS SHOWN ON THE PLANS AND AS OTHERWISE MAY BE REQUIRED.
 3. THE LANDSCAPE ARCHITECT AND THE OWNER SHALL BE ADVISED 48 HOURS IN ADVANCE FOR PERFORMANCE OF SITE OBSERVATIONS.

EXISTING TREE SURVEY			
SYMBOL	BOTANICAL NAME - COMMON NAME	SIZE (DBH)	NOTE
①	Acer sp. - Maple	24"	REMOVE
②	Acer sp. - Maple	18.4"	REMOVE
③	Acer sp. - Maple	19.6"	REMOVE

TOTAL EXISTING TREE TO BE REMOVED: 3

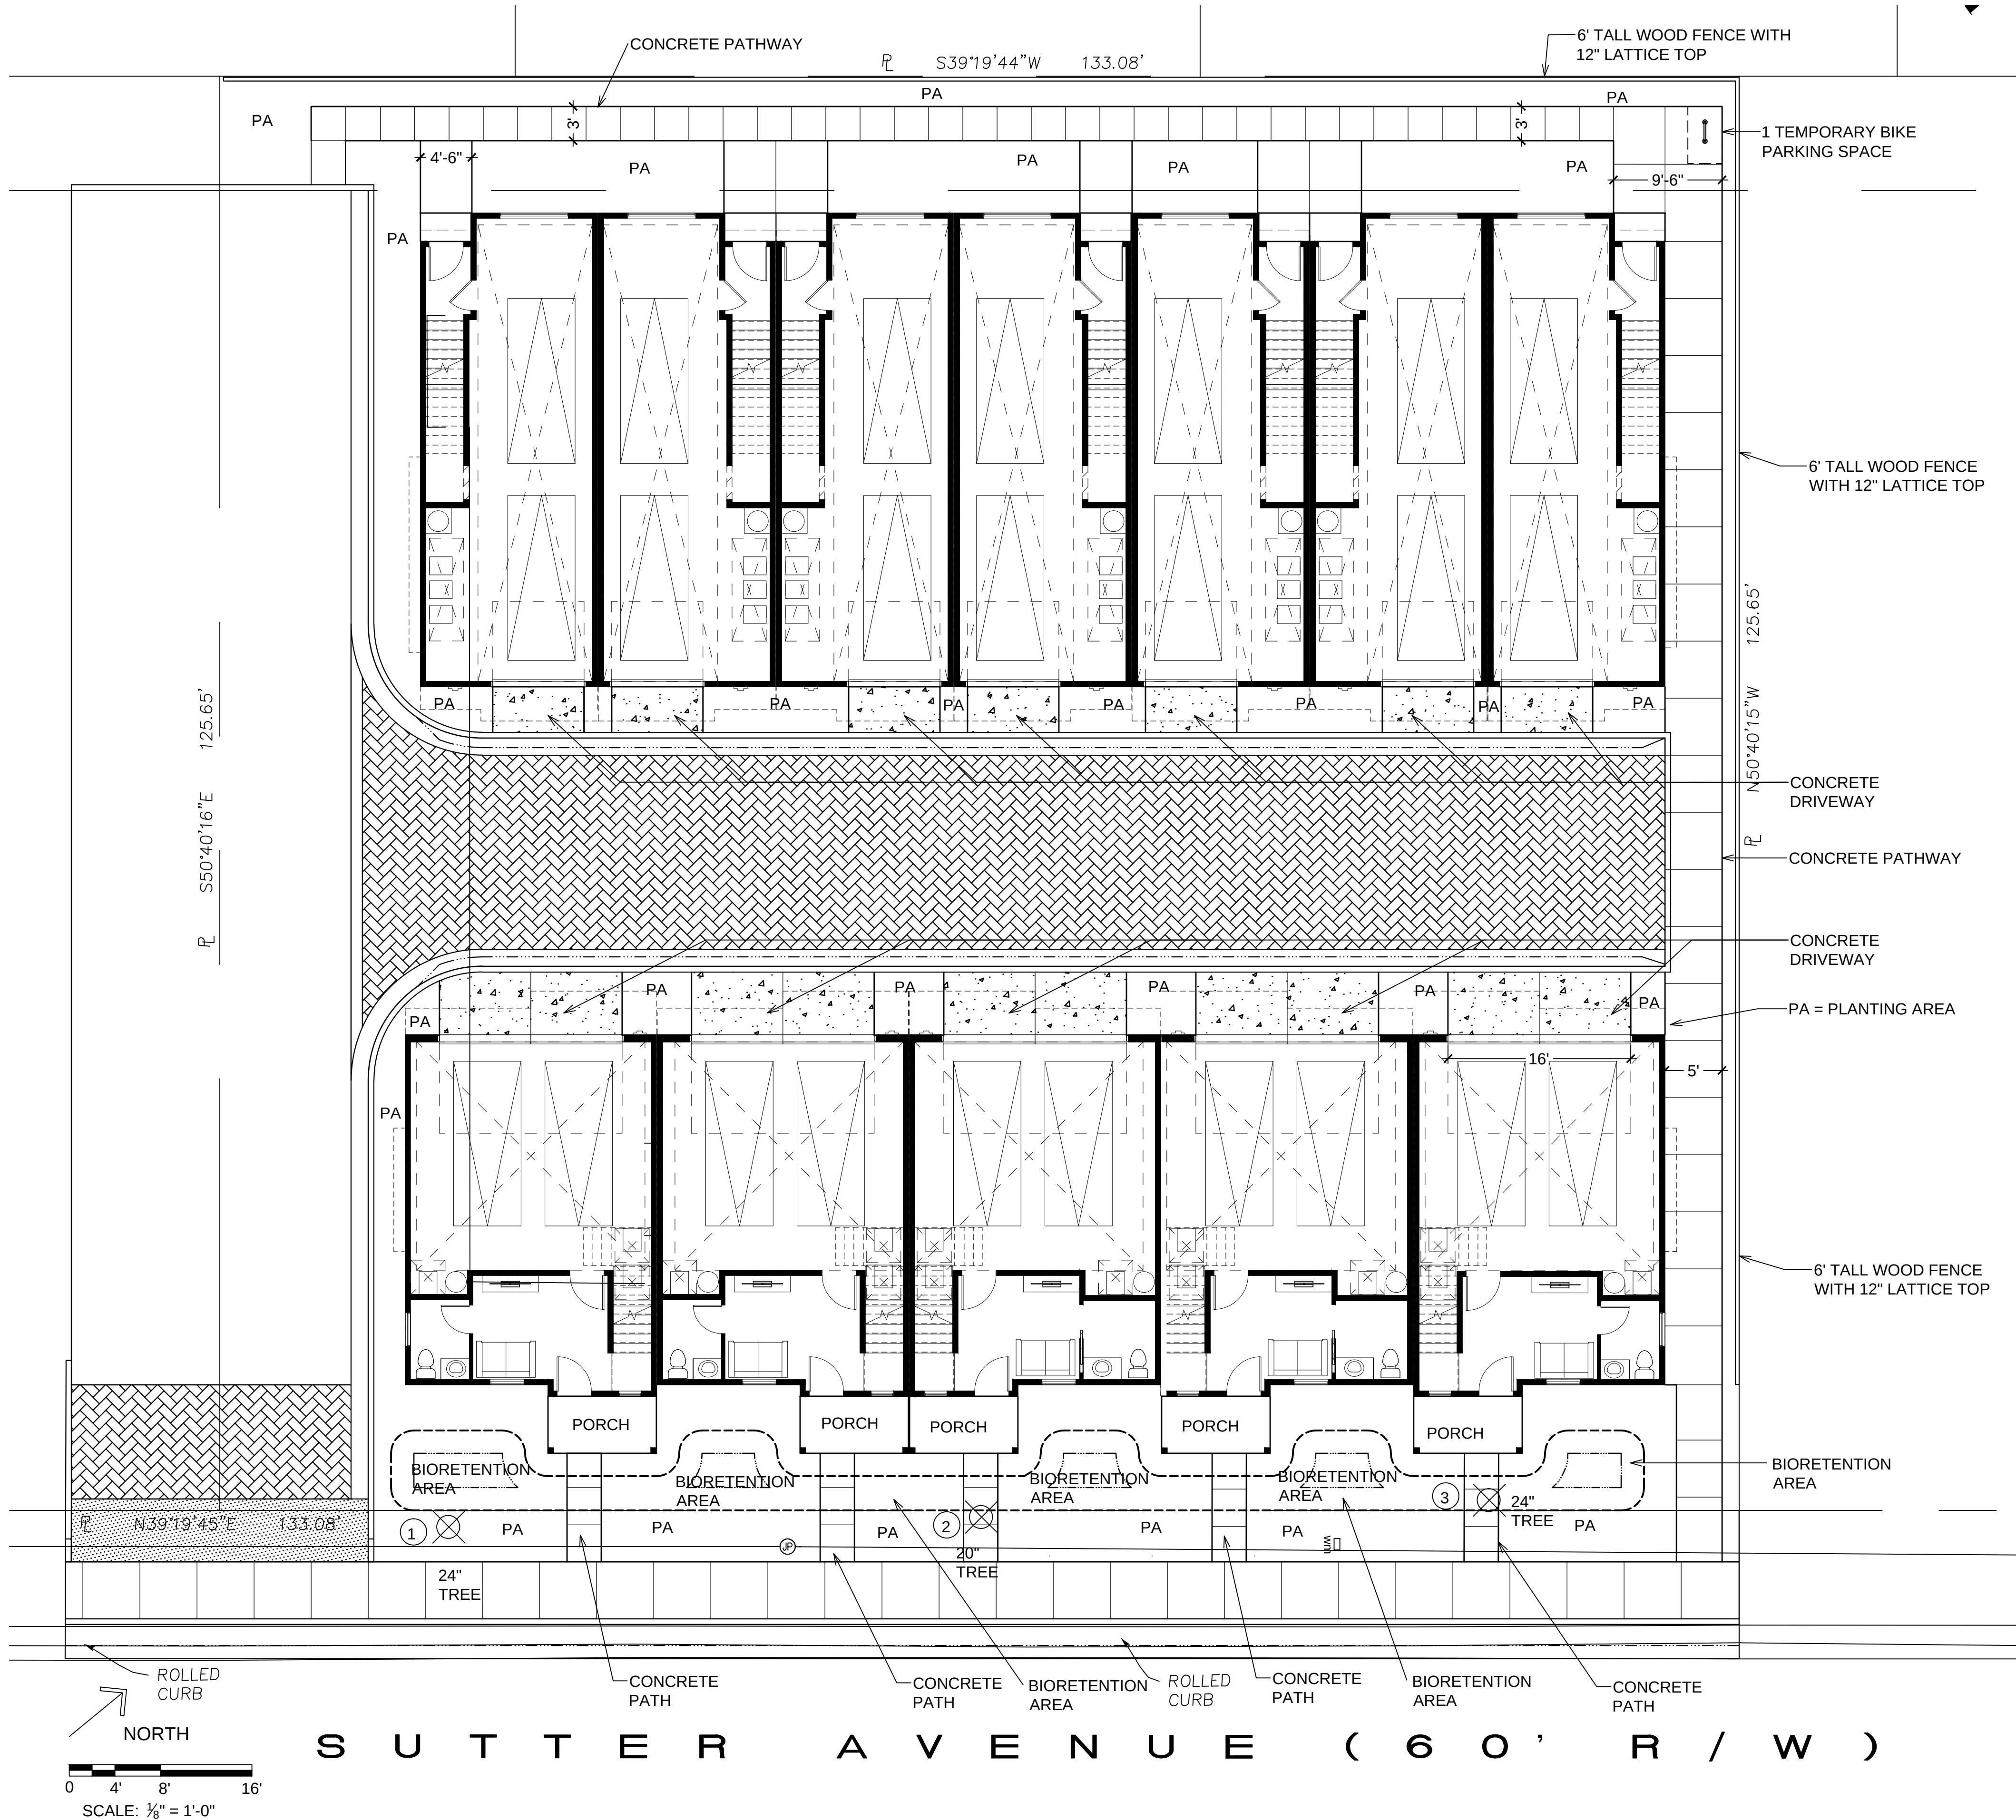

PROJECT INFORMATION

PROJECT ADDRESS: 739 SUTTER AVE.
PALO ALTO, CA 94303

TOTAL LANDSCAPE AREA: 2996 SF
PROJECT TYPE: RESIDENTIAL NEW LANDSCAPE,
WATER SUPPLY TYPE: POTABLE WATER

I AGREE TO COMPLY WITH THE REQUIREMENTS
OF THE WATER EFFICIENT LANDSCAPE
ORDINANCE AND SUBMIT A COMPLETE
LANDSCAPE DOCUMENTATION PACKAGE.

DATE:

LANDSCAPE DESIGN PLAN (TITLE 23, CHAPTER 2.7):

RECIRCULATING WATER SYSTEMS SHALL BE USED FOR WATER FEATURES

A MINIMUM 3-INCH LAYER OF MULCH SHALL BE APPLIED ON ALL EXPOSED SOIL
SURFACES OF PLANTING AREAS EXCEPT TURF AREAS, CREEPING OR ROOTING
GROUNDCOVERS, OR DIRECT SEEDING APPLICATIONS WHERE MULCH IS
CONTRAINDICATED.

FOR SOIL LESS THAN 6% ORGANIC MATTER IN THE TOP 6 INCHES OF SOIL,
COMPOST AT A RATE OF A MINIMUM OF FOUR CUBIC YARDS PER 1,000 SQUARE
FEET OF PERMEABLE AREA SHALL BE INCORPORATED TO A DEPTH OF SIX
INCHES IN TO THE SOIL.

REQUIRED STATEMENTS AND CERTIFICATION (TITLE 23, CHAPTER 2.7)

I HAVE COMPLIED WITH THE CRITERIA OF THE ORDINANCE AND APPLIED THEM
FOR THE EFFICIENT USE OF WATER IN THE LANDSCAPE DESIGN PLANS.


A DIAGRAM OF THE IRRIGATION PLAN SHOWING HYDROZONES SHALL BE KEPT
WITH THE IRRIGATION CONTROLLER FOR SUBSEQUENT MANAGEMENT
PURPOSES.

A CERTIFICATE OF COMPLETION SHALL BE FILLED OUT AND CERTIFIED BY
EITHER THE DESIGNER OF THE LANDSCAPE PLANS, IRRIGATION PLANS, OR THE
LICENSED LANDSCAPE CONTRACTOR FOR THE PROJECT.

AN IRRIGATION AUDIT REPORT SHALL BE COMPLETED AT THE TIME OF FINAL
INSPECTION.

CONSTRUCTION LAYOUT NOTES:

1. THE LAYOUT PLAN IS DIAGRAMMATIC ONLY, SHOULD A DISCREPANCY EXIST BETWEEN THE PLAN AND ACTUAL SITE CONDITIONS, THE LANDSCAPE ARCHITECT SHALL BE NOTIFIED IMMEDIATELY, IN WRITING, PRIOR TO COMMENCEMENT OF ANY WORK. THE CONTRACTOR IS RESPONSIBLE FOR:
 - A. VERIFYING AND CONFORMING TO SETBACKS AND OTHER INDICATED DIMENSIONS.
 - B. LAYOUT OF ALL MAJOR COMPONENTS PRIOR TO STARTING CONSTRUCTION.
 - C. COOPERATING WITH LANDSCAPE ARCHITECT AND OWNER IN RESOLVING ANY DISCREPANCIES AND MAKING ADJUSTMENTS TO AVOID ADDITIONAL COSTS TO THE OWNER.
2. THE LANDSCAPE ARCHITECT SHALL APPROVE ALL STAKE UP AND FORM WORK PRIOR TO INSTALLATION.
3. ALL CURVES SHALL BE SMOOTH AND CONTINUOUS AND ALL ANGLES SHALL BE 90°, UNLESS OTHERWISE NOTED.
4. WRITTEN DIMENSIONS SHALL PREVAIL. DO NOT SCALE DRAWINGS, UNLESS OTHERWISE NOTED.
5. ALL RADIUS POINT DISCREPANCIES ARE $\pm 1'$. ADJUSTMENTS IN THE FIELD MAYBE NECESSARY FOR SMOOTH, EVEN LINES AND LAYOUT POINTS.
6. ALL DIMENSIONS START AT REFERENCE LINES, FACE OF BUILDING, DESIGNATED RADIUS POINTS, UNLESS OTHERWISE NOTED.
7. CONTRACTOR SHALL INSTALL EXPANSION JOINTS WITH MASTIC BETWEEN ANY BUILDING AND PAVING CONNECTIONS, AND BETWEEN EXISTING PAVING AND NEW PAVING.
8. CONTRACTOR TO COORDINATE SLEEVING (IRRIGATION, LIGHTING, DRAINAGE, ETC.) WITH OTHER CONTRACTORS

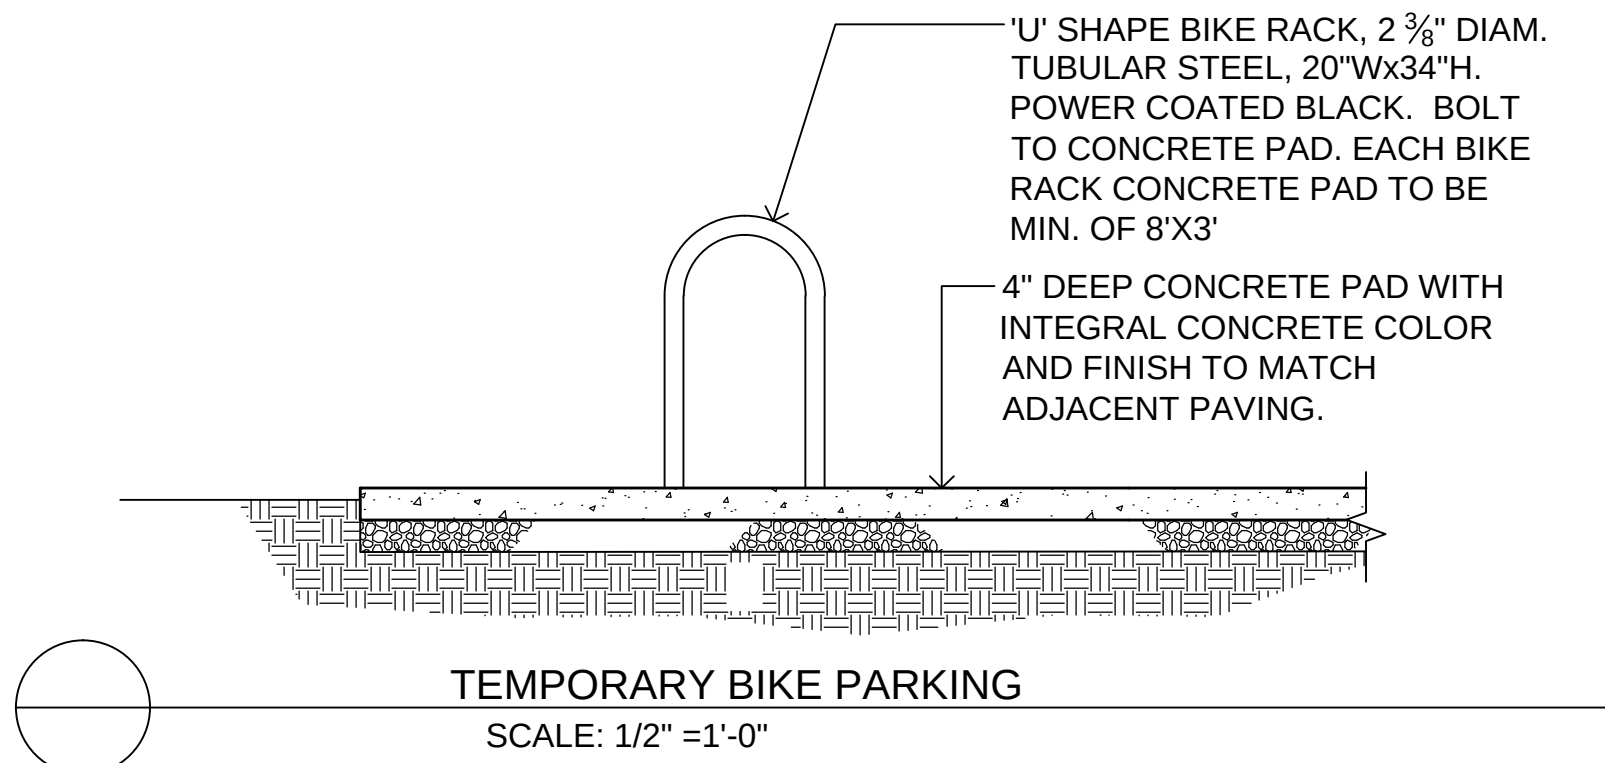

SHEET INDEX

- L-1.0 LANDSCAPE CONSTRUCTION PLAN
- L-2.0 LANDSCAPE IRRIGATION PLAN
- L-3.0 LANDSCAPE PLANTING PLAN
- L-3.1 IRRIGATION AND PLANTING DETAILS
- L-4.0 HYDROZONE MAP AND WELO WORKSHEET

ANYI
LANDSCAPE STUDIO

2647 ROYAL ANN DRIVE
UNION CITY, CA 94587
anyihuang@gmail.com
650-533-0107

REVISION DATE NO.

LANDSCAPE CONSTRUCTION PLAN

SHEET TITLE:

PROJECT ADDRESS:
739 SUTTER AVE.
PALO ALTO, CA 94303

DATE:
4/28/2022

SCALE:
1/8" = 1'-0"

DRAWN BY:
AH

PROJECT #
22008

SHEET
L - 1.0

TOTAL SHEETS: 5

REVISION DATE	N
---------------	---

[illegible]

LANDSCAPE IRRIGATION PLAN



PROJECT ADDRESS:
739 SUTTER AVE.
PALO ALTO, CA 94303

DATE:
4/28/2022


SCALE:
1/8" = 1'-0'

DRAWN BY:
AH


PROJECT #
22008

SHEET

L - 2.0

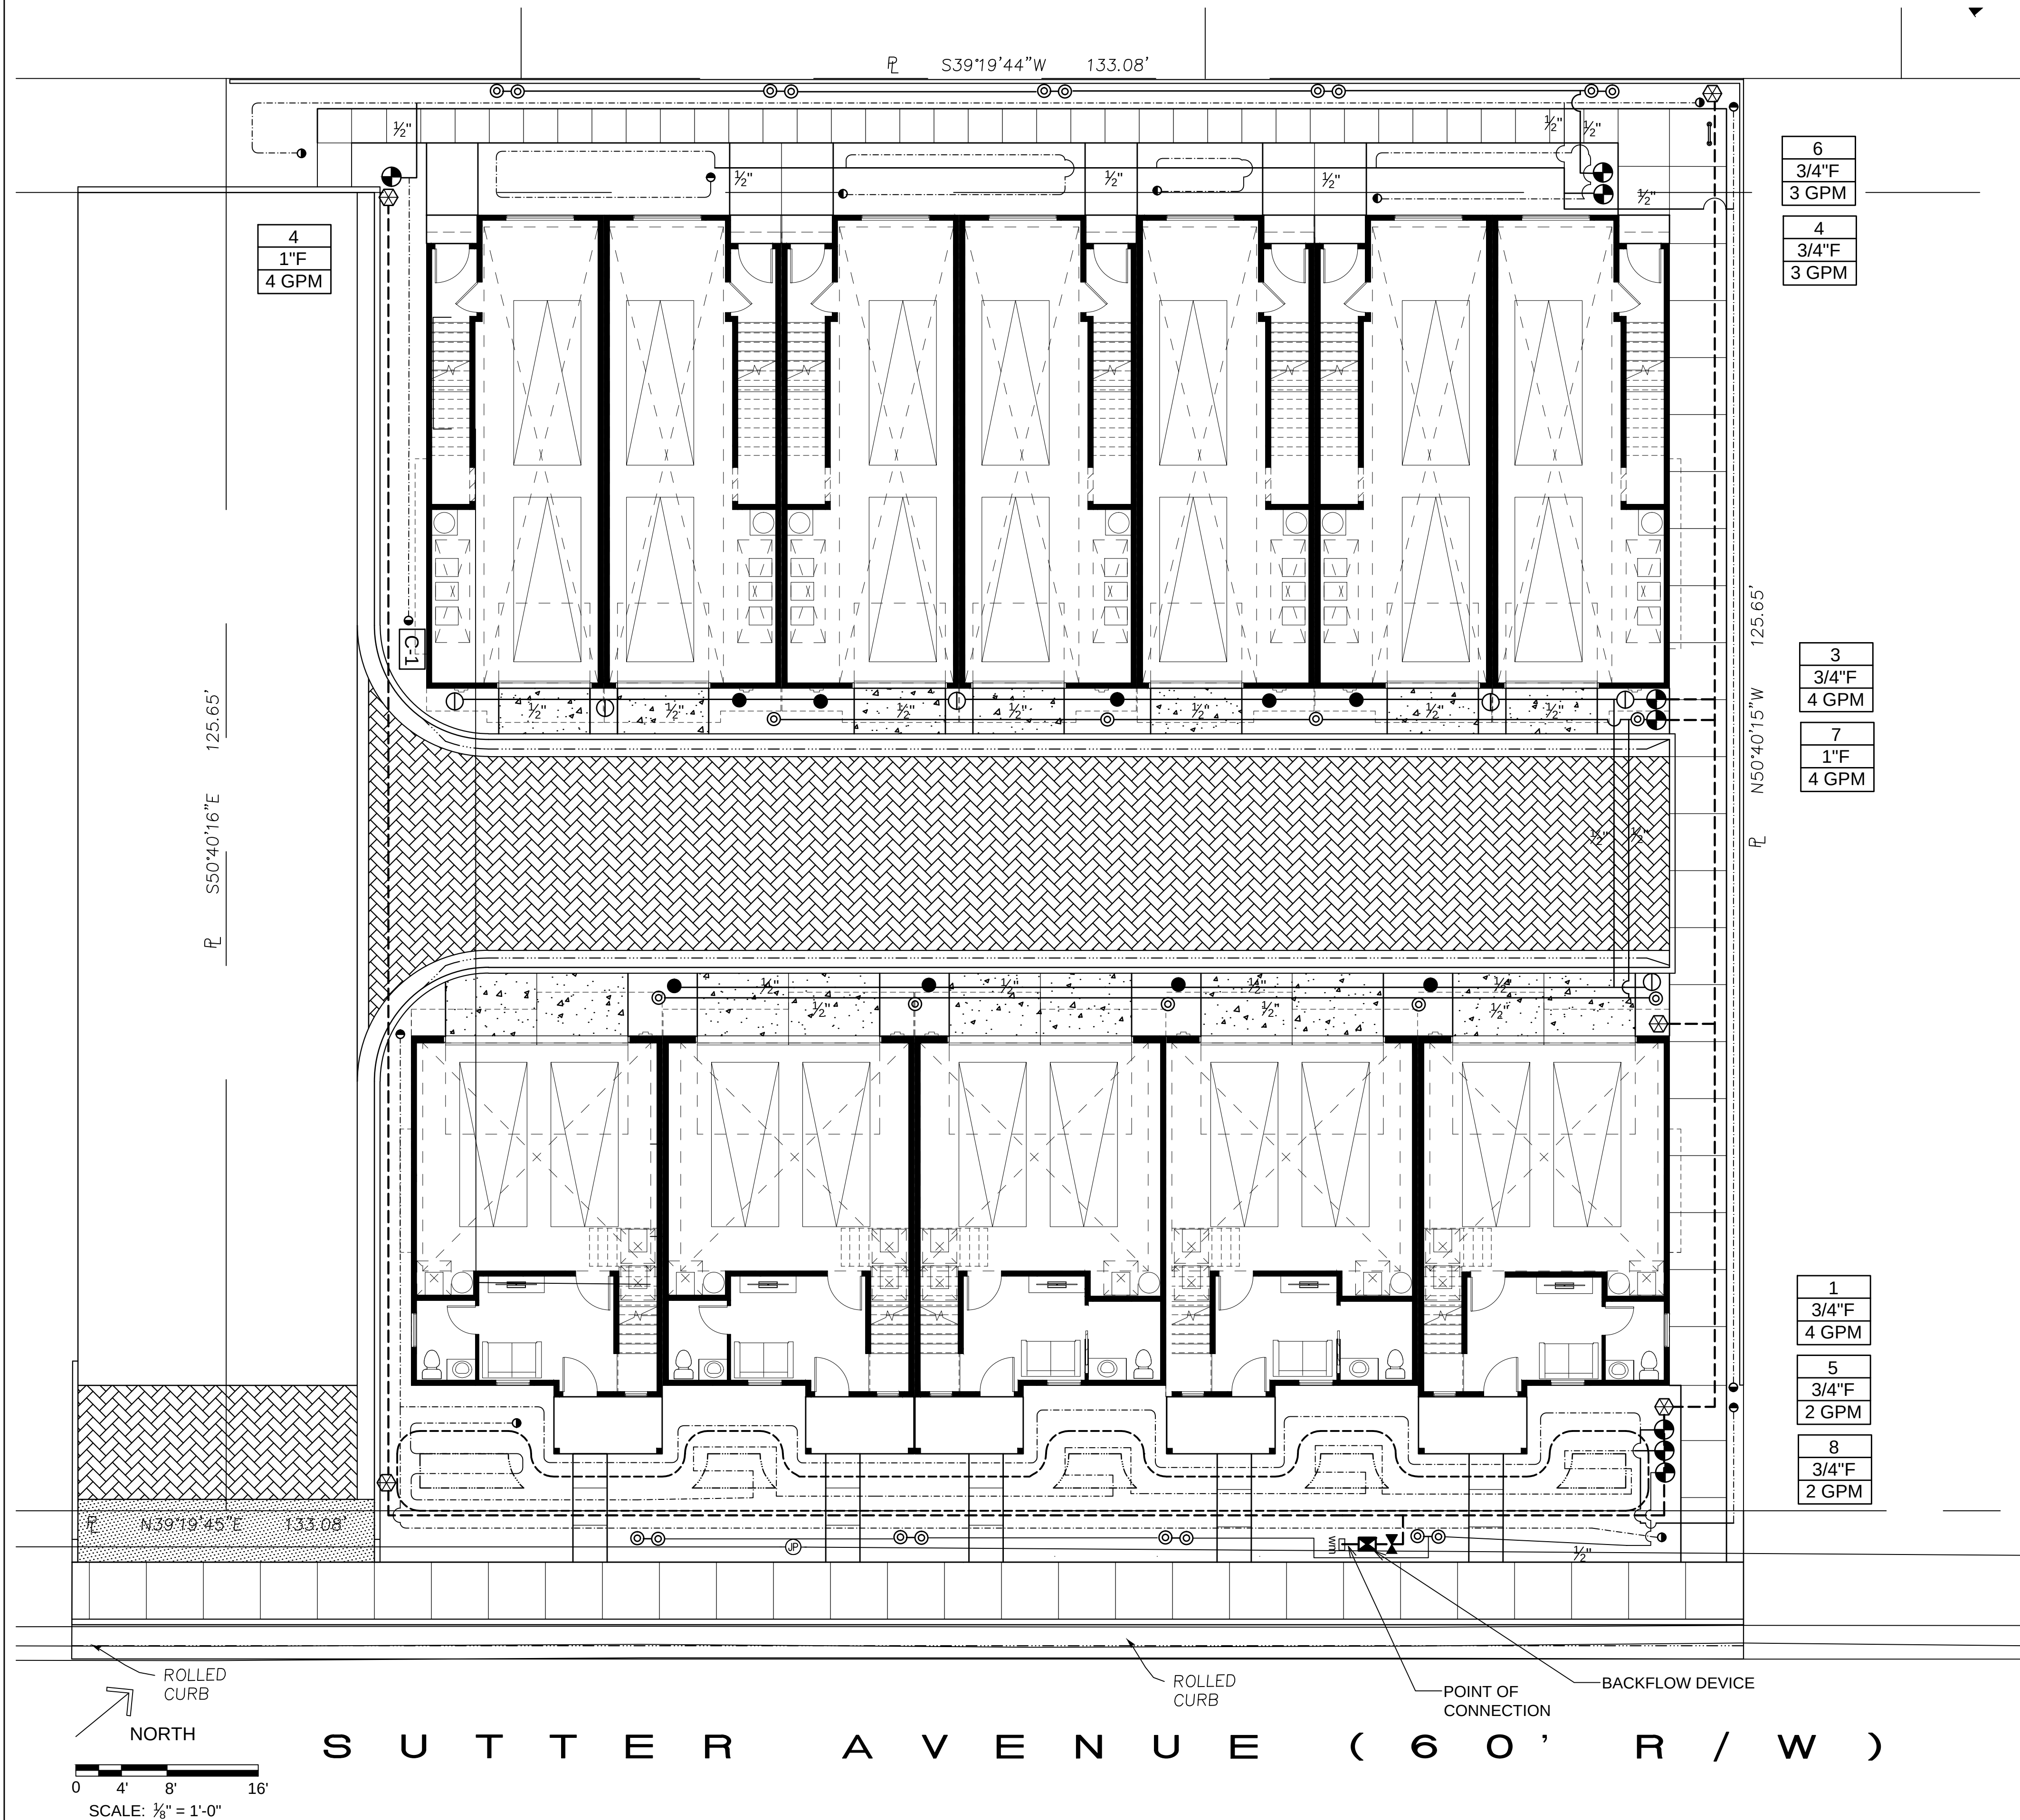TOTAL SHEETS: 5

IRRIGATION LEGEND

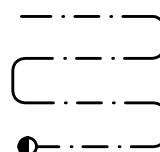SYMBOL	DESCRIPTION			
	½" POLYETHYLENE DISTRIBUTION TUBING (RAINBIRD XT-700). SECURE IN PLACE WITH GALVANIZED TIE-DOWN STAKE EVERY 4', UNDER MULCH. USE RAINBIRD XERI-BUG EMITTERS XB-05PC (0.5 GPH) FOR 1 GALLON PLANTS, XB-10PC (1 GPH) FOR 5 GALLON PLANTS. INSTALL ½" TUBING WITH STAKE AND DIFFUSER BUG CAP TO EACH PLANT. INSTALL FLUSH CAP (RAINBIRD MDCFCAP) AT THE END OF XT-700 TUBING.			
 OCTA  QUADRA	JAIN OCTA-BUBBLER AND QUADRA-BUBBLER WITH INTERCHANGEABLE COLOR-CODED FLOW CONTROL INSERT. INSTALL HEAD ON SCH. 80 RISER. INSTALL BUG CAP AND STAKES FOR TUBINGS. PLUG UNUSED PORT WITH PORT PLUG BA-PP-0B. 2 GPH BLUE FLOW-CONTROL DEVICE FOR 1-GALLON PLANT 6 GPH BLACK FLOW-CONTROL DEVICE FOR 5-GALLON PLANT.			
	RAIN BIRD 18" DEEP ROOT WATERING TUBE WITH .25 GPM BUBBLER AND GRATE. RWS-B-1401.			
-----	1" DIAMETER SCHEDULE 40 PVC IRRIGATION MAIN LINE, BURY 18" DEEP.			
 1/2"	CLASS 200 PVC LATERAL LINE, SIZE PIPE AS NOTED. BURY 12" MINIMUM.			
	FEBCO 825Y BACKFLOW PREVENTER, 1" SIZE, INSTALL ON COPPER RISER, 12" ABOVE FINISH GRADE.			
	RAINBIRD XCZ-075 PRF (LFV-075 VALVE WITH 3/4" PRESSURE-REGULATING RBY FILTER, 30 PSI)			
	RAINBIRD XCZ-100-PRF (100-DV VALVE WITH 1" PRESSURE-REGULATING RBY FILTER, 40 PSI)			
<table border="1"><tr><td>1</td></tr><tr><td>1"F</td></tr><tr><td>4 GPM</td></tr></table>	1	1"F	4 GPM	← STATION NUMBER ← VALVE SIZE, F = FILTER ← FLOW RATE (GALLON PER MINUTE)
1				
1"F				
4 GPM				
	3/4" BRASS QUICK COUPLER VALVE WITH VINYL TOP ON DOUBLE SWING JOINT. PROVIDE OWNER WITH 2 SETS OF KEY			
	BRASS GATE VALVE, LINE SIZE. LOCATE IN VALVE BOX			
	HUNTER i-CORE 600-M CONTROLLER, ADD ONE EXPANSION MODULE. INSTALL ON ICC-PED GRAY METAL PEDESTAL.			

NOTES:

1. CONTRACTOR TO TEST WATER SUPPLY FOR AVAILABILITY OF 35 GPM AND VERIFY MINIMUM STATIC WATER PRESSURE OF 55 PSI AT POINT OF CONNECTION.
2. TEST PIPES FOR LEAKS BEFORE BACKFILL.
3. INSTALL 4" PVC SLEEVE 18" UNDER PAVING, TYPICAL FOR ALL IRRIGATION PIPES. USE SEPARATE 2" PVC SLEEVE FOR ELECTRICAL WIRES TO CONTROLLER.

IRRIGATION DESIGN PLAN (TITLE 23, CHAPTER 2.7)


PRESSURE REGULATING DEVICES ARE REQUIRED IF WATER PRESSURE IS BELOW OR EXCEEDS THE RECOMMENDED PRESSURE OF THE SPECIFIED IRRIGATION DEVICES.

CHECK VALVES OR ANTI-DRAIN VALVES ARE REQUIRED ON ALL SPRINKLER HEADS WHERE LOW POINT DRAINAGE COULD OCCUR.

IRRIGATION SCHEDULE NOTE:

1. ALL HYDROZONES ARE CONTROLLED BY AN ET/WEATHER BASED IRRIGATION CONTROLLER THAT MAKES REAL TIME ADJUSTMENT TO THE IRRIGATION PROGRAM RUN-TIMES AND FREQUENCY BASED ON HOURLY WEATHER INFORMATION.
2. IRRIGATION SHALL BE LIMITED TO THE HOURS OF 8 PM TO 10 AM.

I HAVE COMPLIED WITH THE CRITERIA OF THE ORDINANCE AND APPLIED THEM ACCORDINGLY FOR THE EFFICIENT USE OF WATER IN THE IRRIGATION DESIGN PLAN.

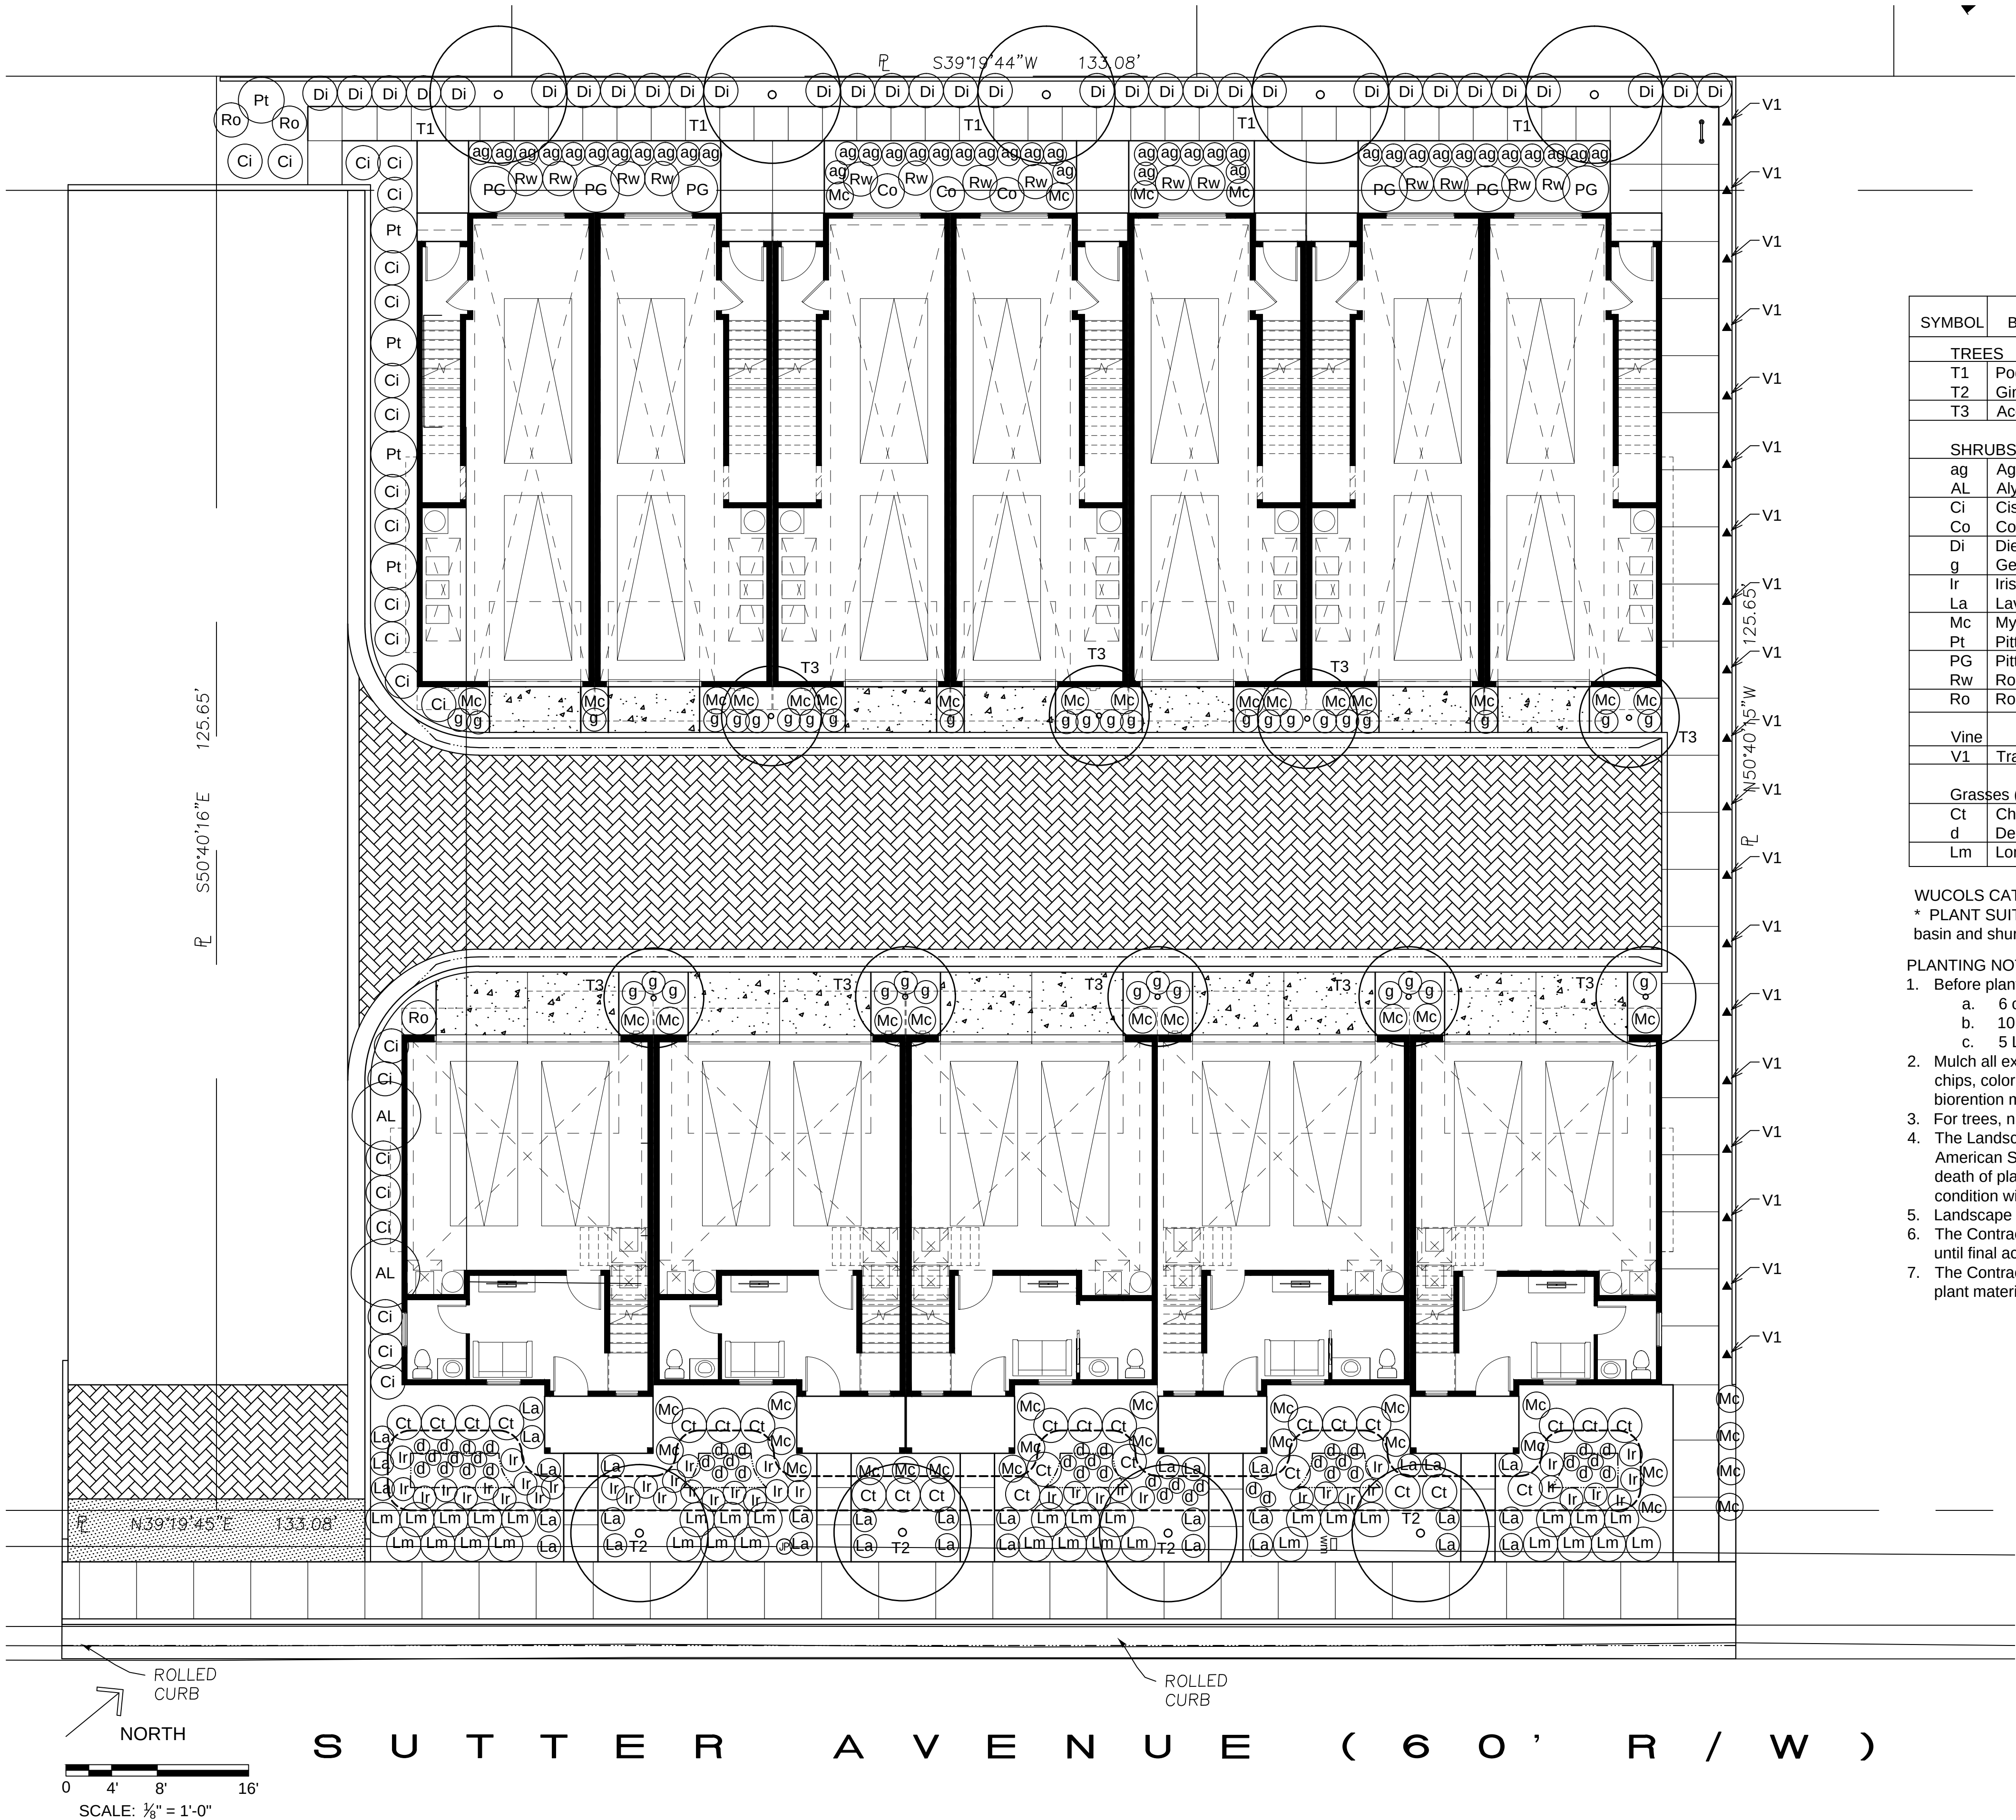

PLANTING LIST							
SYMBOL	BOTANICAL NAME - COMMON NAME	QTY	SIZE	WUCOLS	NOTES	Mature Size (HxW)	SPACING
TREES							
T1	Podocarpus greggii - Fern Pine	5	24" box	M	standard	40' X 25'	24'
T2	Ginkgo biloba 'Fairmount' - Fairmount Maidenhair Tree	4	24" box	M	standard	45' X 15'	23'
T3	Acer palmatum 'Bloodgood' - Red Maple	9	24" box	M	natural	20' X 15'	-
SHRUBS							
ag	Agapanthus 'Peter Pan' - Lily-of-the-Nile	41	1 gallon	M		2'x2'	
AL	Alyogyne huegelii 'Santa Cruz' - Blue Hibiscus	2	5 gallon	L		6' x 5'	
Ci	Cistus purpureus - Orchid Rockrose	23	5 gallon	L		4' x 4'	
Co	Coleonema p. 'Sunset Gold' - Pink Breath of Heaven	3	5 gallon	M		2' x 4'	
Di	Dietes bicolor - Yellow Fortnight Lily	32	5 gallon	L		3' x 3'	
g	Geranium 'Biokovo' - Cranesbill	36	1 gallon	M		1' x 2'	
Ir	Iris douglasiana 'Blue' - Blue Douglas Iris	41	1 gallon	L	*	2'x3'	
La	Lavandula stoechas 'Otto Quast' - Spanish Lavender	33	1 gallon	L		2'x2'	
Mc	Myrtus communis 'Compacta' - Myrtle	54	5 gallon	L		2'x2'	
Pt	Pittosporum tenuifolium - Kohuhu	5	5 gallon	M		8' x 5'	
PG	Pittosporum tenuifolium 'Golf Ball' - Golf Ball Kohuhu	6	5 gallon	M		3' x 4'	
Rw	Rosa 'Iceberg' - Iceberg Rose	14	5 gallon	M		3' x 3'	
Ro	Rosmarinus officinalis 'Tuscan Blue' - Rosemary	3	5 gallon	L		5' x 2'	
Vine							
V1	Trachelospermum jasminoides - Star Jasmine	19	5 gallon	M		-	
Grasses (Ornamental)							
Ct	Chondropetalum tectorum - Cape Reed	26	5 gallon	L	*	3' x 3'	
d	Deschampsia cespitosa - Tufted Hairgrass	42	1 gallon	L	*	2'x3'	
Lm	Lomandra longifolium 'Breeze' - Dwarf Mat Rush	33	1 gallon	L	*	3' x 3'	

WUCOLS CATEGORIES OF WATER NEEDS: VL = VERY LOW, L = LOW WATER USE, M = MODERATE WATER USE
* PLANT SUITABLE FOR BIORETENTION AREA FROM PLANT LIST FOR STORMWATER MEASURES. Grasses shall be planted in basin and shrubs in the bank of bioretention area. (C3 Technical Guidance Manual)

- PLANTING NOTE:
- Before planting till the following materials into the top 6" of soil (for each 1,000 S.F.):
 - 6 cubic yards green waste compost
 - 10 LB fertilizer (N16/P6/K8) w/ 2% iron
 - 5 LB sulfate of ammonia
 - Mulch all exposed soil surfaces of the planting areas, except within bioretention areas, with a 3" thick layer of medium recycled wood chips, color 'Dark Brown'. In bioretention areas mulch planting area with a 3" thick layer of non-floatable mulch such as organic bioretention mulch from Zanker Landscape Materials.
 - For trees, nursery stakes shall be removed at the time of planting. Stake each tree using 2 lodge poles and rubber tree ties.
 - The Landscape Architect and the Owner reserve the right to reject any or all plant material, if such material does not meet the American Standards for Nursery Stock (ANSI). Plant materials shall be guaranteed against latent defects, injuries, pests, diseases or death of plants due to improper planting. The Contractor shall promptly replace plants that have died or are not in a vigorous, healthy condition with plants of the same kind and size as originally specified at no expense to the Owner.
 - Landscape Architect to approve plant locations prior to planting.
 - The Contractor shall be responsible to continuously maintain grades, plant material, and irrigation through the maintenance period until final acceptance of the work by the Owner.
 - The Contractor shall be responsible for the adequate protection of the improvements. Damaged areas, such as sprinkler heads or plant materials, shall be replaced or repaired at no additional expense to the Owner.

I HAVE COMPLIED WITH THE CRITERIA OF THE ORDINANCE AND APPLIED THEM FOR THE EFFICIENT USE OF WATER IN THE LANDSCAPE DESIGN PLANS.

ANYI
LANDSCAPE STUDIO

2647 ROYAL ANN DRIVE
UNION CITY, CA 94587
anyihuang@gmail.com
650-533-0107

REVISION DATE	NO.

LANDSCAPE PLANTING PLAN

PROJECT ADDRESS:
739 SUTTER AVE.
PALO ALTO, CA 94303

DATE:
4/28/2022

SCALE:
1/8" = 1'-0"

DRAWN BY:
AH

PROJECT #
22008

SHEET
L - 3.0

TOTAL SHEETS: 5

LICENSED LANDSCAPE ARCHITECT
ANYI HUANG
5/30/2023
4/28/2022
STATE OF CALIFORNIA

SHEET TITLE:
LANDSCAPE PLANTING PLAN

REVISION DATE	NO.

SHEET TITLE:

HYDROZONE MAP AND WELO WORKSHEET



PROJECT ADDRESS:
739 SUTTER AVE.
PALO ALTO, CA 94303

DATE:
4/28/2022


SCALE:
1/8" = 1'-0"

DRAWN BY:
AH

PROJECT #
22008


SHEET
L - 4.0

TOTAL SHEETS: 5

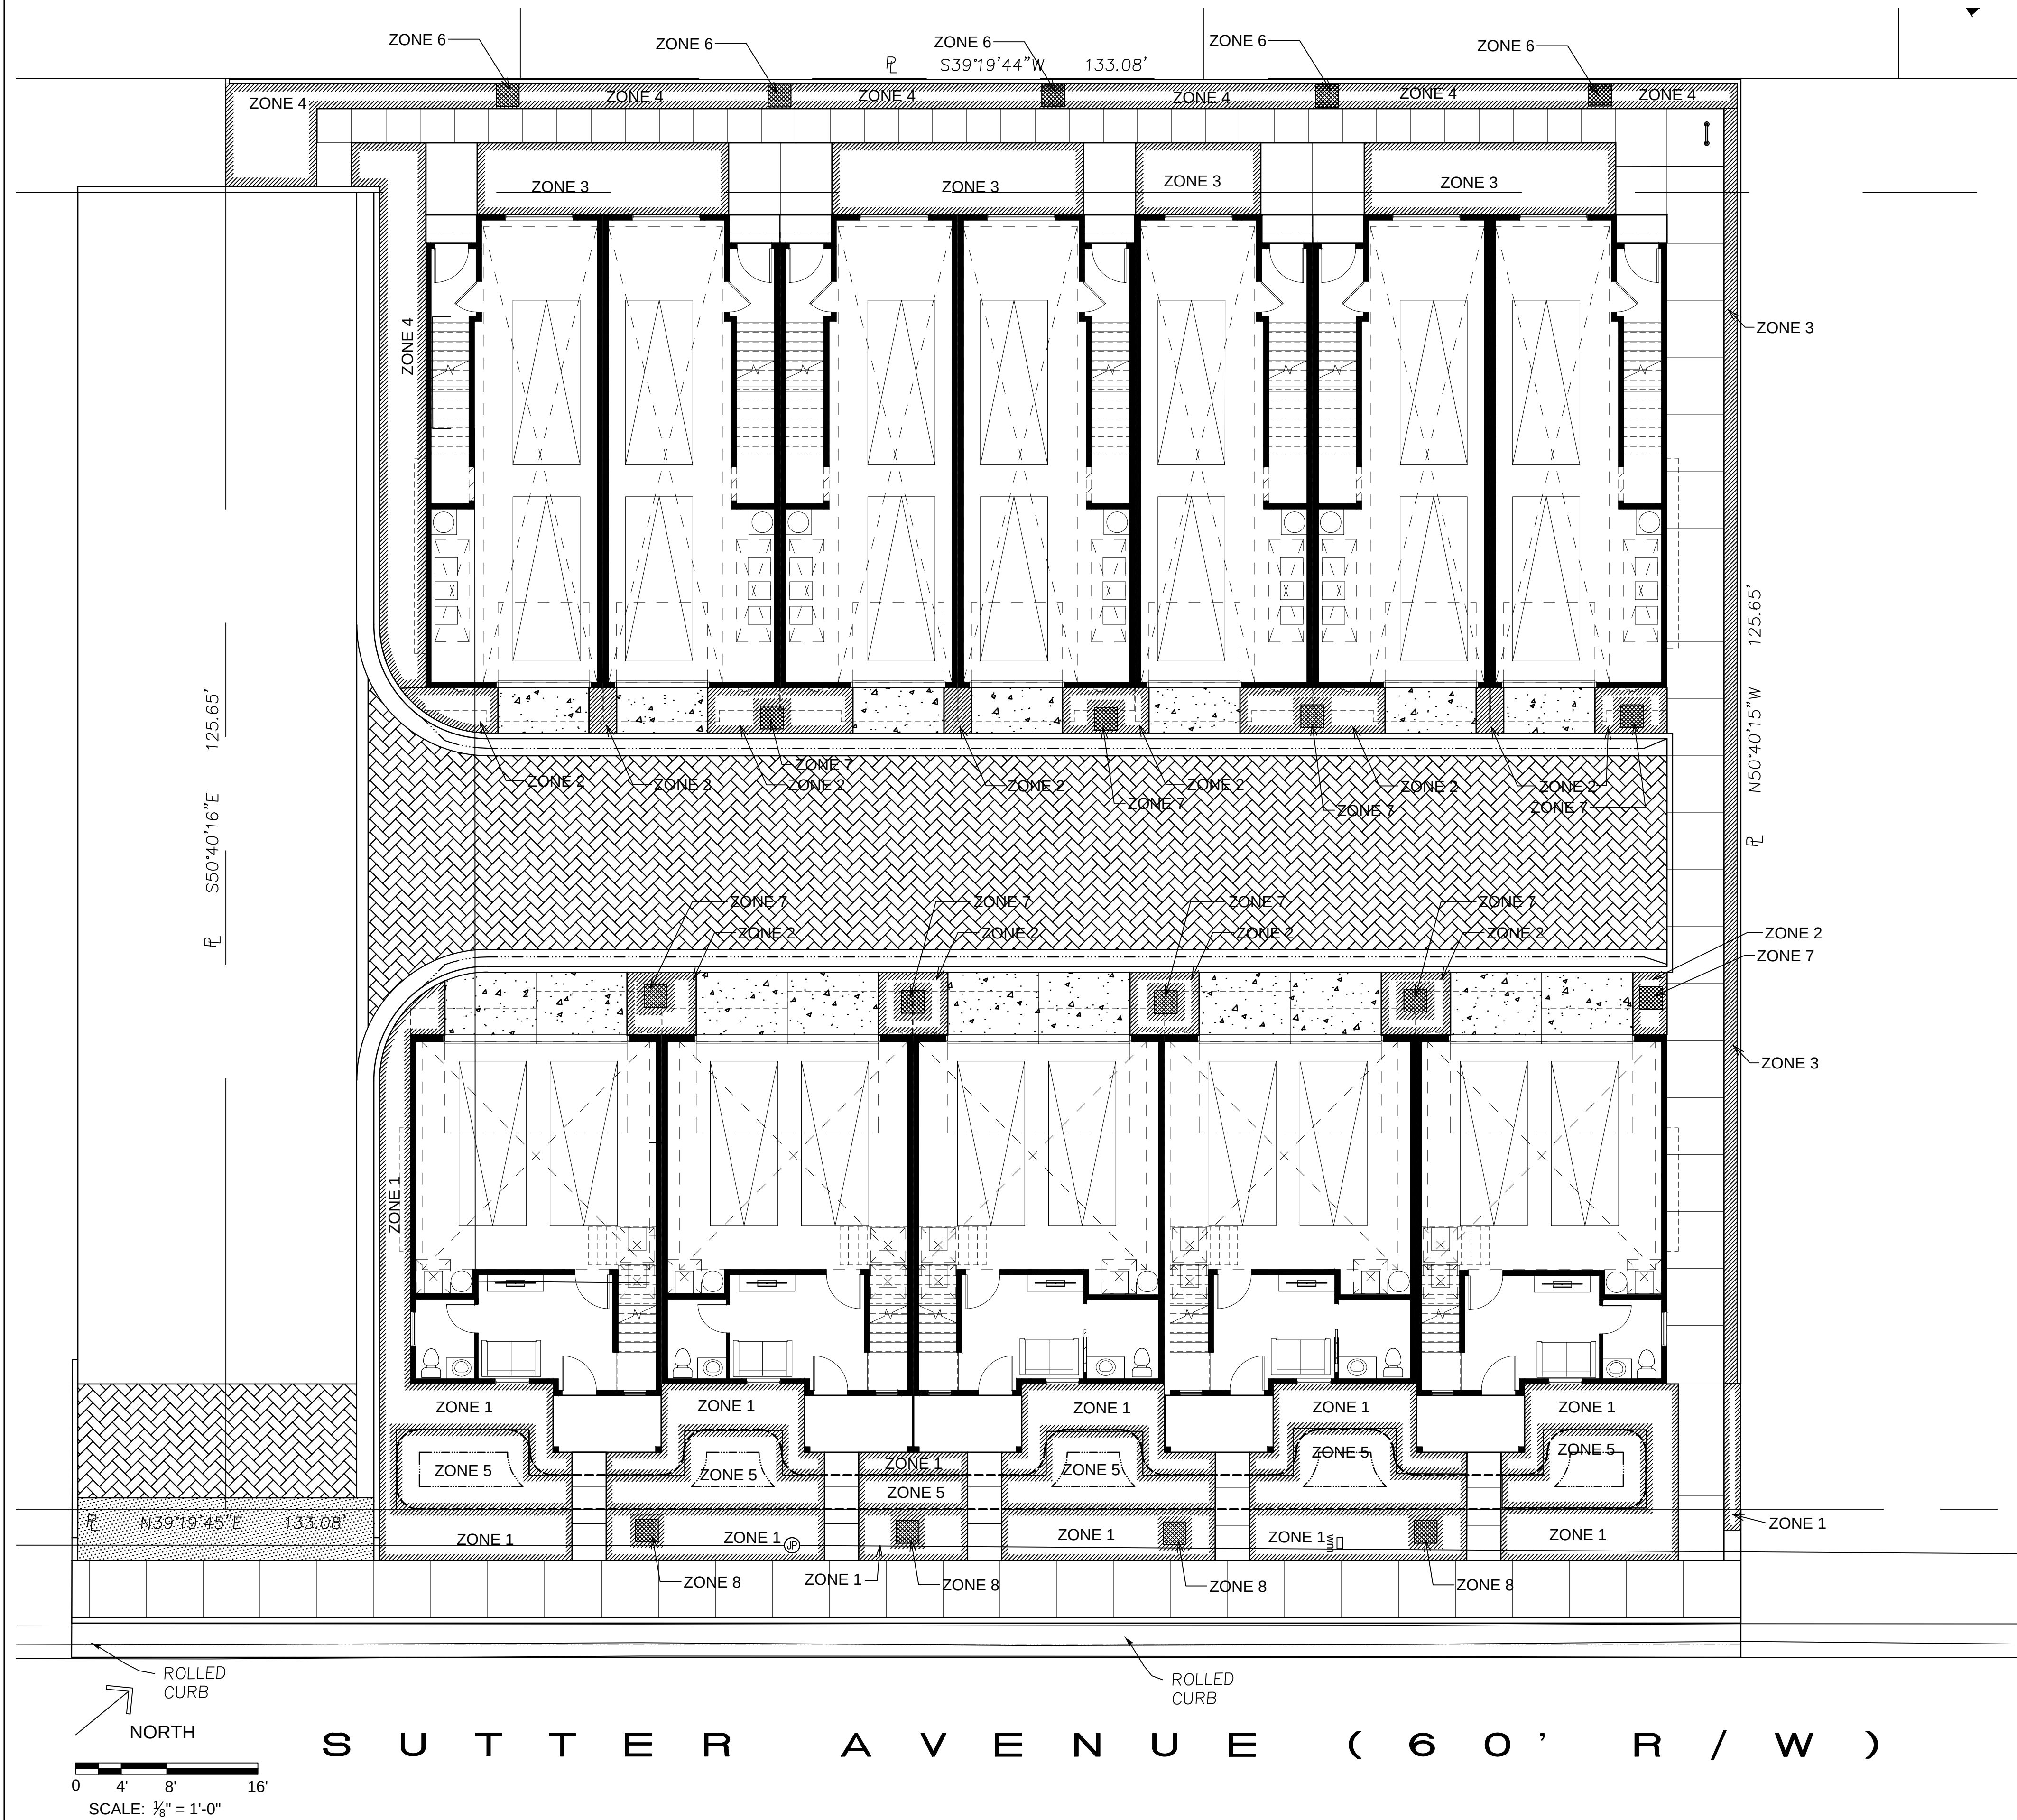

WATER EFFICIENT LANDSCAPE WORKSHEET							
Reference Evapotranspiration (ETo)				47			
Hydrozone # /Planting Description	Plant Factor (PF)	Irrigation Method	Irrigation Efficiency (IE)	ETAF (PF/IE)	Landscape Area (sq. ft.)	ETAF x Area	Estimated Total Waer Use (ETWU)
Regular Landscape Areas							
1 / low water use	0.3	drip	0.81	0.37	986	365.19	10641.50
2 / moderate water use	0.5	drip	0.81	0.62	361	222.84	6493.54
3 / moderate water use	0.5	drip	0.81	0.62	620	382.72	11152.35
4 / low water use	0.3	drip	0.81	0.37	487	180.37	5255.99
5 / low water use	0.3	drip	0.81	0.37	470	174.07	5072.52
6 / moderate water use tree	0.5	drip	0.81	0.62	20	12.35	359.75
7 / moderate water use tree	0.5	drip	0.81	0.62	36	22.22	647.56
8 / tree water use tree	0.3	drip	0.81	0.37	16	5.93	172.68
				Totals	2996	1365.68	
Special Landscape Areas							
				1	0	0.00	
				Totals	0	0.00	
		ETWU Total					39795.89
		Maximum Allowed Water Allowance (MAWA)					48016.89
Hydrozone #/Planting Description							
Eg		Irrigation Method		Irrigation Efficiency		ETWU (Annual Gallons Required) = Eto X 0.62 x ETAF x Area	
1.) front Law n		overhead spray		0.75 for spray head		w here 0.62 is a	
2.) low Water use plantings		or drip		0.81 for drip		conversion factor that	
3.) medium w ater use planting						converts acre-inches per	
MAWA (Annual Gallons Allowed) = (Eto)(0.62)[(ETAF x LA) + ((1-ETAF) x SLA)]						acre per year to gallons	
						per square foot per year	
w here 0.62 is a conversion factor that converts acre-inches per acre per year to gallons per square feet, SLA is the total special landscape area in square feet, and ETAF is .55 for residential areas and 0.45 for non-residential areas.							
ETAF Calculations							
Regular Landscape Areas							
Total ETAF X Area	1365.68						
Total Area	2996.00						
Average ETAF	0.46						
Average ETAF for Regular Landscape Areas must be 0.55 or below for residential areas, and 0.45 or below for non-residential areas							
All Landscape Areas							
Total ETAF x Area	1365.68						
Total Area	2996.00						
Sitewide ETAF	0.46						

Average ETAF for Regular Landscape Areas must be 0.55 or below for residential areas, and 0.45 or below for non-residential areas

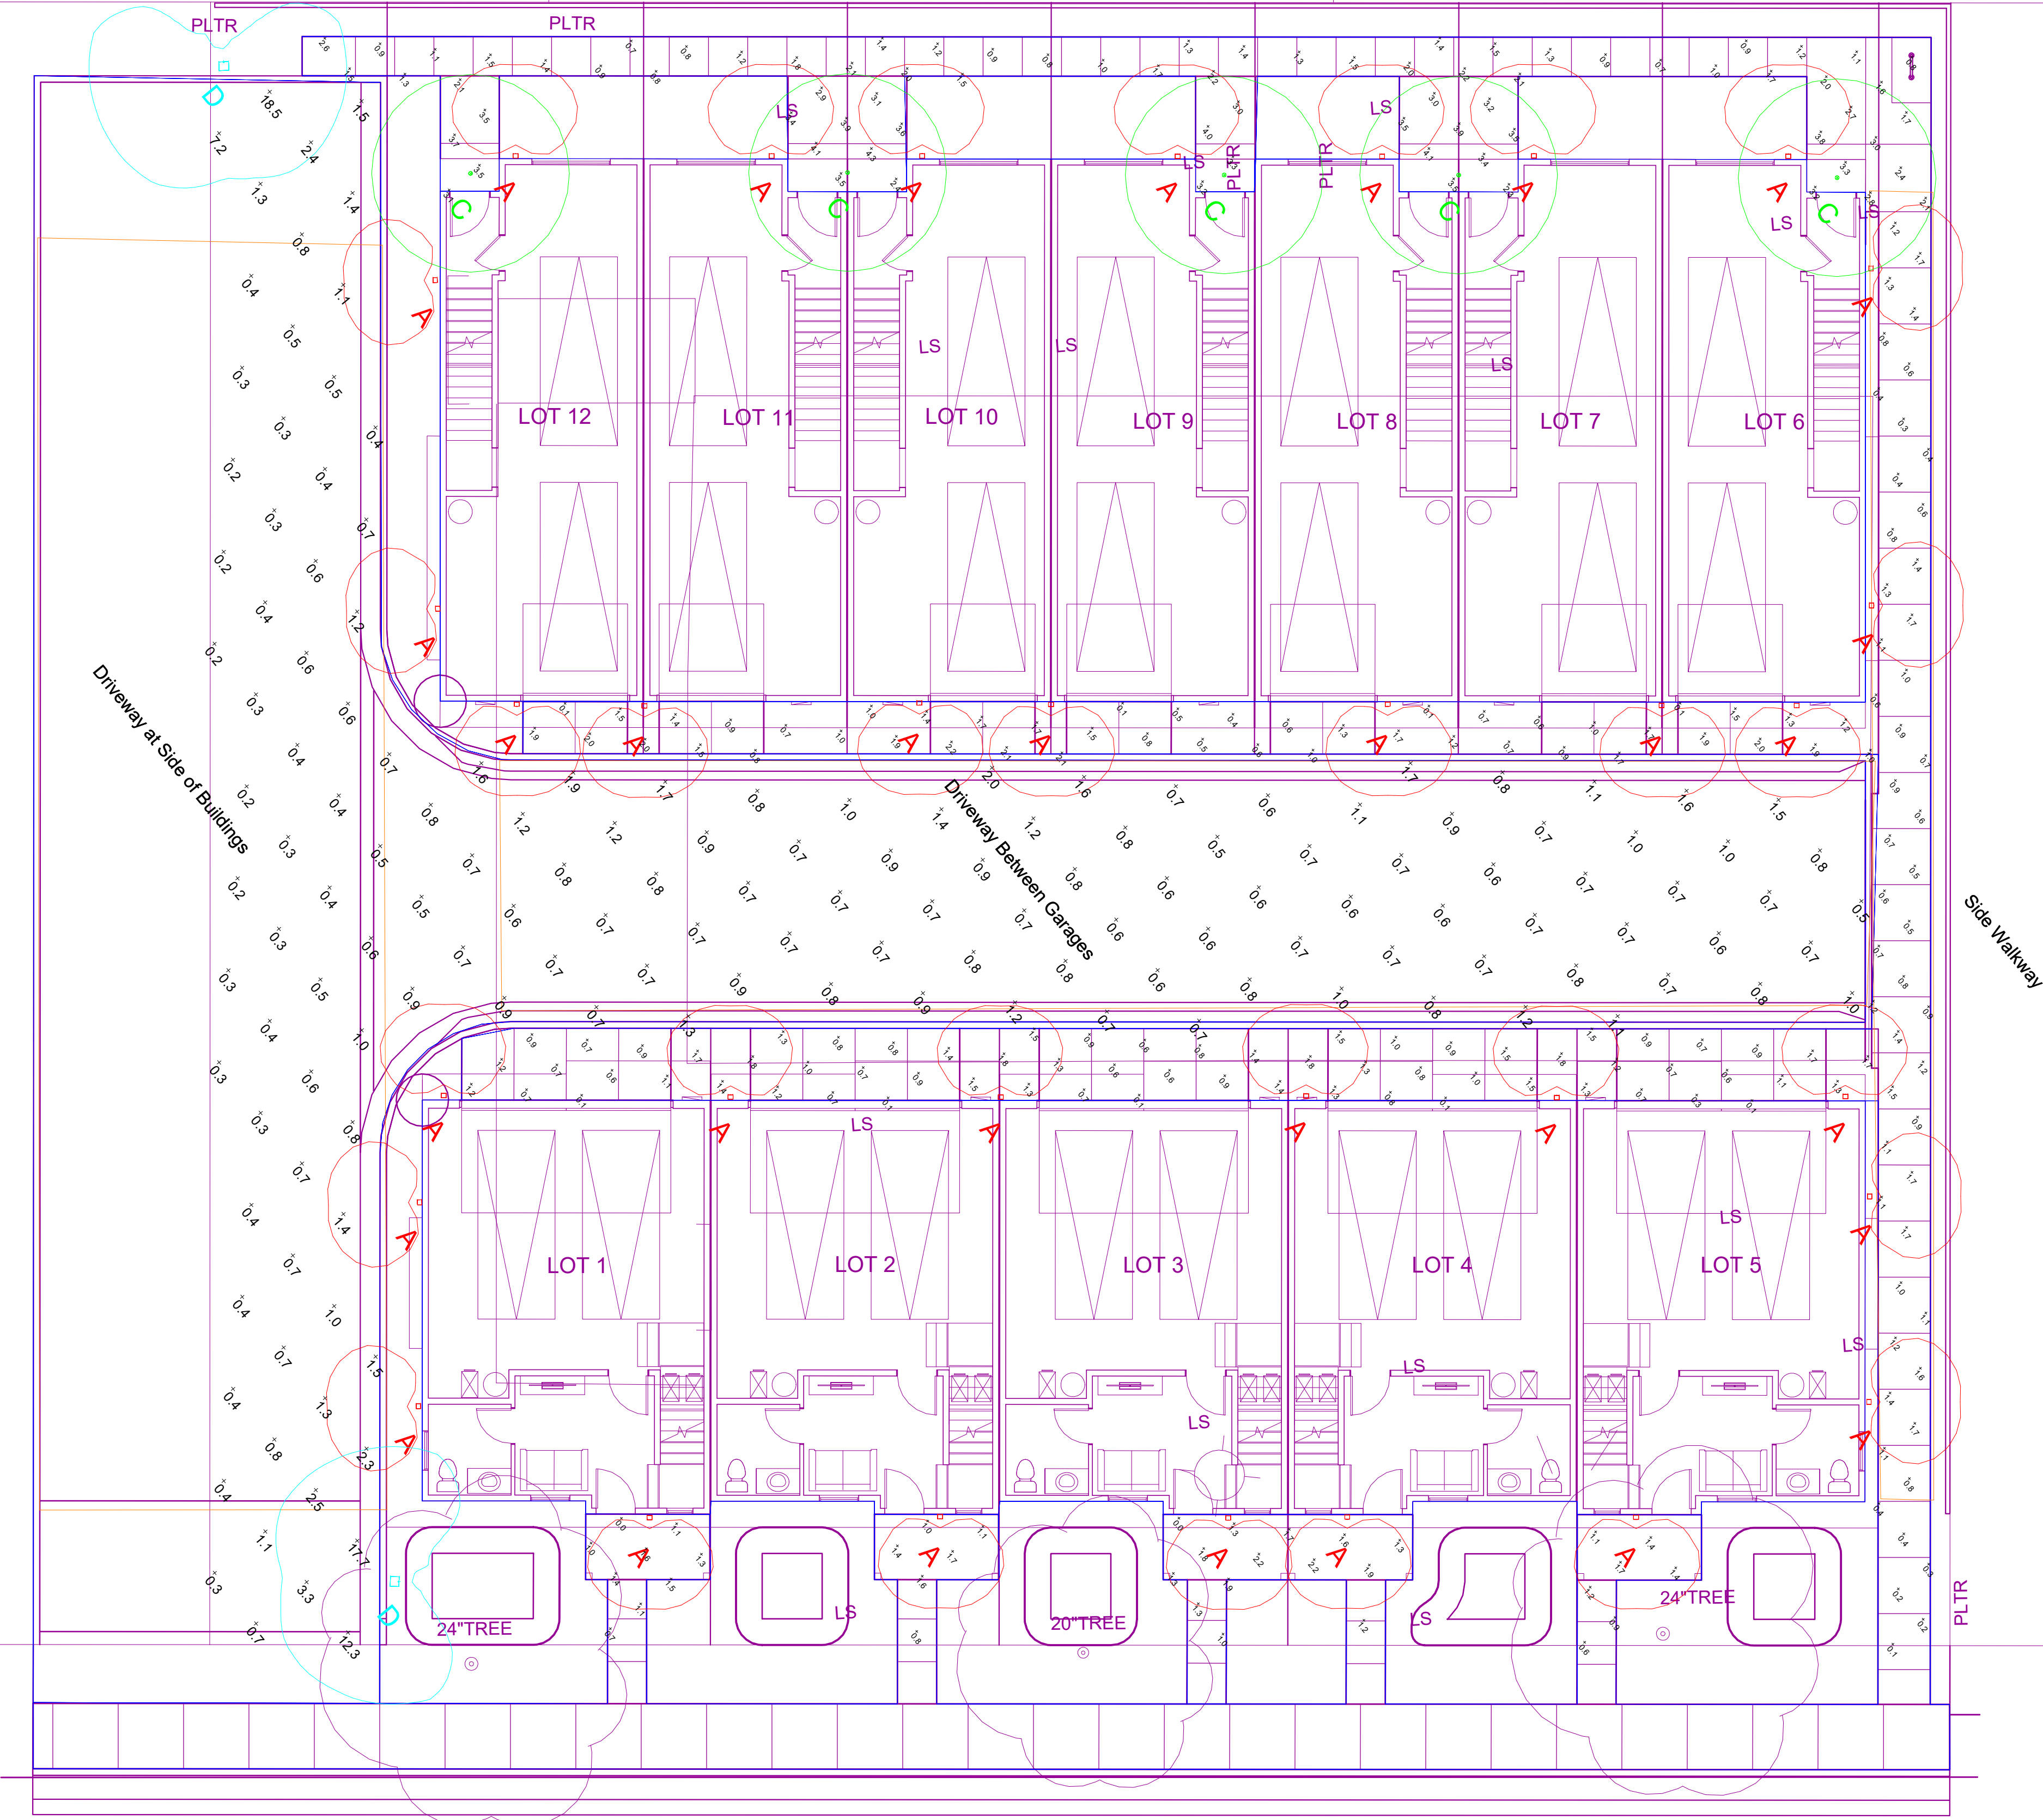

Luminaire Schedule										
Symbol	Qty	Tag	Description	LLF	Luminaire Lumens	Luminaire Watts	Total Watts	Filename	Mounting Height	BUG Rating
	33	A	AFX Lighting Scone SEW512 scone	0.850	767	19.0882	629.911	SEW5121500Lxx_IES_Repaired.IES	6	N.A.
	5	C	DMF Lighting DRD2M07930GAT-DRD2TRJDSWH	0.850	642	9.5	47.5	DRD2M07930GAT-DRD2TRJDSWH.Ies	8	B0-U1-G0
	2	D	FC Lighting FCBT690-UNV-36-35K-19L	0.850	1915	25.616	51.232	F002680FCBT6904K.IES	3.5	B1-U1-G1

Calculation Summary								
Label	CalcType	Units	Grid Z	Avg	Max	Min	Avg/Min	Max/Min
Driveway_surface	Illuminance	Fc	0	1.16	18.5	0.2	5.80	92.50
Front Doors @ 5-Plex	Illuminance	Fc	0	1.29	2.2	0.0	N.A.	N.A.
Pedestrian_sidewalks	Illuminance	Fc	0	1.42	4.3	0.1	14.20	43.00
Driveway at Side of Buildings	Illuminance	Fc		0.62	2.5	0.2	3.10	12.50
Driveway Between Garages	Illuminance	Fc		0.87	2.0	0.5	1.74	4.00
Side Walkway	Illuminance	Fc		1.07	2.8	0.3	3.57	9.33

Note: Unless otherwise specified - the lamp lumen depreciation (LLD) for legacy sources used in these calculations is based on published mean lumen ratings by major lamp manufacturers; 0.80 LLD for pulse start metal halide; 0.90 LLD for high pressure sodium; 0.95 LLD for linear T8 and T5 fluorescent; 0.86 LLD for compact fluorescent and induction; 0.88 LLD for Cosmo and Elite lamps; 0.94 LLD for all LED sources. Unless otherwise noted - 0.90 luminaire dirt depreciation (LDD) is commonly applied. In cases where appropriate - ballast factor (BF) is applied. Additional user defined factors (UDF) may be applied if necessary to represent luminaire performance to a higher degree of accuracy. Total light loss factor (LLF) is the product of all multiplied loss factors.

LIGHTING PLAN - PHOTOMETRIC ANALYSIS - LAYOUT VERIFICATION
(ALL VALUES SHOWN ARE MAINTAINED HORIZONTAL FOOTCANDLES AT FINISHED GRADE, U.O.N.)

PRELIMINARY - NOT FOR CONSTRUCTION
NOT FOR QUOTING PURPOSES

PROJECT DESCRIPTION
739 SUTTER AVE.
PALO ALTO, CA
DRAWING NO. - 19981 GOU-R00
19981 GOU-R00

REPORT FOR:
BKJ ENGINEERS
SOLICITATION
ASSOCIATED LIGHTING REPRESENTATIVES, INC.
ERIN COLOPICO, LIC. MIES, LEED, CA (aka/aliases)
ASSOCIATED LIGHTING REPRESENTATIVES, INC.

DATE
04/28/2022

SCALE
1:8

SHEET
0 OF 1

Lighting Analysis
LUMINOUS FOOTCANDLES REPORT

AGI32
VERSION 20.0.0
AGI (C) 2022, SUITE 202, LITTLETON, CO USA 80127
10288 W CENTENNIAL ROAD, SUITE 202, LITTLETON, CO USA 80127

AGI32

AGI32

Associated Lighting Representatives, Inc.
CHANDLER, AZ
7777 PAPER LAKE
51458-3630
910-583-5445
910-583-5445

AGI32

AGI32

City of Palo Alto Tree Protection - It's Part of the Plan!

Make sure your crews and subs do the job right!

Fenced enclosures around trees are essential to protect them by keeping the foliage canopy and branching structure clear from contact by equipment, materials and activities, preserving roots and soil conditions in an intact and non-compacted state, and identifying the Tree Protection Zone (TPZ) in which no soil disturbance is permitted and activities are restricted, unless otherwise approved. **An approved tree protection report must be added to this sheet when project activity occurs within the TPZ of a regulated tree.**
For detailed information on Palo Alto's regulated trees and protection during development, review the **City Tree Technical Manual (TTM)** found at www.cityofpaloalto.org/trees/.

**TREE DISCLOSURE STATEMENT**

CITY OF PALO ALTO
Planning Division, 250 Hamilton Avenue
Palo Alto, CA 94301
(650) 329-2441
<http://www.cityofpaloalto.org>

Palo Alto Municipal Code, Chapter 8.10.040, requires disclosure and protection of certain trees located on private and public property, and that they be shown on approved site plans. A completed disclosure statement must accompany all building permit applications that include exterior work, all demolition or grading permit applications, or other development activity.

PROPERTY ADDRESS: 739 SUTTER AVE. PALO ALTO, CA 94303

Are there Regulated¹ trees on or adjacent to the property? ☒ YES ☐ NO (If no, proceed to Section 4)

[Sections 1- 4 **MUST** be completed by the applicant. Please circle and/or check where applicable.]

1. Where are the trees? Check those that apply. (Plans must be submitted showing over 4" diameter trees)

☐ On the property
☒ On adjacent property overhanging the project site
☒ In the City planter strip or right-of-way easement within 30' of property line (Street Trees)**

*Street trees require special protection by a fenced enclosure, per the attached instructions. Prior to receiving any permit, you must provide an authorized Street Tree Protection Verification form by calling Public Works Operations at 493-5953 for inspection of required type I, II or III fencing (see attached Detail #605).

2. Are there any Protected¹ or Designated¹ Trees? ☒ YES (Check where applicable) ☐ NO

☒ Protected Tree (s)
☐ Designated Tree (s)
☐ On or overhanging the property

3. Is there activity or grading within the dripline? (radius 10 times the trunk diameter) of these trees? ☒ YES ☐ NO

If Yes, a **Tree Protection Report** must be prepared by an ISA certified arborist and submitted for staff review (see TTM - Section 6.25). Attach this report to Sheet T-1, Tree Protection, its Part of the Plan!*, per Site Plan Requirements.

4. Are the Site Plan Requirements** completed? ☒ YES ☐ NO

**Protection of Regulated trees during development require the following: (1) Plans must show the measured trunk diameter and canopy dripline; (2) Plans must denote, as a bold dashed line, a fenced enclosure area out to the dripline, per Sheet T-1 and Detail #605 - <http://www.cityofpaloalto.org/trees/forms.htm> (See also TTM - Section 2.15 for area to be fenced)

1. the undersigned, agree to the conditions of this disclosure. I understand that knowingly or negligently providing false or misleading information in response to this disclosure requirement constitutes a violation of the Palo Alto Municipal Code Section 8.10.040, which can lead to criminal and/or civil legal action.

Signature: Ge Sun Print: Ge Sun Date: 6/16/22
(Prop. Owner or Agent)

FOR STAFF USE:

Protective Fencing
Sections 5-6 must be completed by staff for the issuance of any development permit (demolition, grading or building permit).

5. Protected Trees. The specified tree fencing is in place. A written statement is attached verifying that protective fencing is correctly in place around protected and/or designated trees. ☐ YES ☐ NO
(N/A if there are no protected trees, check here ☐)

6. Street Trees. A signed Public Works Street Tree Protection Verification form is attached. ☐ YES ☐ NO
(N/A if there are no street trees, check here ☐)

Regulated Trees – a) Street trees – trees on public property; b) Protected trees – Coast Live Oaks or Valley Oaks which are 11.5" in diameter or larger, Coast Redwoods which are 18" in diameter or larger, when measured 34" above natural grade; and Heritage trees are trees designated by City Council; and c) Designated Trees – commercial or non-residential property trees, which are part of an approved landscape plan.
1 Palo Alto Tree Technical Manual (TTM) contains instructions for all requirements on this form, available at <http://www.cityofpaloalto.org/planning-community/tree-technical-manual.html>

S:\Plan\Div\Arborist\Tree Protection Info\Tree Disclosure Statement Revised 08/06

For written specifications associated with illustrations below, see Public Works Specifications Section 31
Detailed specifications are found in the Palo Alto Tree Technical Manual (TTM) (www.cityofpaloalto.org/trees/)

Tree Protection Zone (TPZ) shown in gray (radius of TPZ equals 10-times the diameter of the tree or 10-feet, whichever is greater).

- Restricted activity area – see Tree Technical Manual Sec 2.15(E).
- Restricted trenching area – see Tree Technical Manual Sec 2.20(C-D), any proposed trench or form work within TPZ of a protected tree requires approval from Public Works Operations. Call 650-496-5953.

For all Ordinance Protected and Designated trees, as detailed in the site specific tree preservation report (TPR) prepared by the applicant's project arborist as diagramed on the plans.

Type I Tree Protection

Note: Ordinance Protected & Designated Trees. Issuance of a permit requires applicant's project arborist written verification Type I is installed correctly according to the plans and Tree Preservation Report

8.5x11-inch Warning Signs one each side

TPZ other 10 x Tree Diameter or 10-feet, whichever is greater

6-foot high chain-link fence, typical

Any inadvertent sidewalk or curb encroachment or trenching requires approval

Fence distance to outer branches or TPZ

Street

Sidewalk

Yard

Fencing must provide public passage while protecting all other land in TPZ

Type II Tree Protection

2-inches of Orange Plastic Fencing overlaid with 2-inch Thick Wood Slats

Any proposed trench in TPZ requires approval See TTM 2.20 C-D for instructions

Restricted use for trees in sidewalk cutout tree wells only

Note: Street Trees. Issuance of a permit requires Public Works Operations inspection and signed approval on the Street Tree Verification (STV) form provided.

Type III Tree Protection

(to be used only with approval of Public Works Operations)

Tree fencing is required and shall be erected before demolition, grading or construction begins.

Rev	By	Date
0	DWH	12/14/92
01	D.D.	08/04/04
02	D.D.	06/10/06

Scale: NTS

Tree Protection During Construction

City of Palo Alto Standard

Approved by: Dave Dockter
PE No. _____
Date 2006
Dwg No. 605

Table 2-2 Palo Alto Tree Technical Manual

CONTRACTOR & ARBORIST INSPECTION SCHEDULE

Reference: the Palo Alto Tree Technical Manual is available at www.cityofpaloalto.org/environment/

ALL CHECKED ITEMS APPLY TO THIS PROJECT:

- ☒ **Inspection of Protective Tree Fencing.** For Public Trees, the Street Tree Verification Form shall be signed by the City Arborist. For Protected Trees, the project site arborist shall provide an initial Monthly Tree Activity Report form with a photograph verifying that he has conducted a field inspection of the trees and that the correct type of protective fencing is in place around the designated tree protection zone (TPZ) prior to issuance of a demolition, grading, or building permit. (See TTM, Verification of Tree Protection, Section 1.39).
- ☒ **Pre-Construction Meeting.** Prior to commencement of construction, the applicant or contractor shall conduct a pre-construction meeting to discuss tree protection with the job site superintendent, grading operators, project site arborist, City Arborist, and, if a city maintained irrigation system is involved, the Parks Manager (Contact 650-496-6992).
- ☒ **Inspection of Rough Grading or Trenching.** Contractor shall ensure the project site arborist performs an inspection during the course of rough grading or trenching adjacent to or within the TPZ to ensure trees will not be injured by compaction, cut or fill, drainage and trenching, and if required, inspect aeration systems, tree wells, drains and special paving. The contractor shall provide the project arborist at least 24 hours advance notice of such activity.
- ☒ **Monthly Tree Activity Report Inspections.** The project site arborist shall perform a minimum monthly activity inspection to monitor and advise on conditions, tree health and retention or, immediately if there are any revisions to the approved plans or protection measures. The Tree Technical Manual Monthly Tree Activity Report format shall be used and sent to the Planning Dept. landscape review staff no later than 14 days after issuance of building permit date. Fax to (650) 329-2154. (See TTM, Monthly Tree Activity Inspection Report, Addendum 11 & section 1.17).
- ☒ **Special activity within the Tree Protection Zone.** Work in the TPZ area (see also #7 below) requires the direct onsite supervision of the project arborist (see TTM, Trenching, Excavation & Equipment, Section 2.20 C).
- ☐ **Landscape Architect Inspection.** For discretionary development projects, prior to temporary or final occupancy the applicant or contractor shall arrange for the Landscape Architect to perform an on site inspection of all plant stock, quality of the materials and planting (see TTM, Planting Quality, Section 5.20.1 A) and that the irrigation is functioning consistent with the approved construction plans. The Planning Dept. landscape review staff shall be in receipt of written verification of Landscape Architect approval prior to scheduling the final inspection, unless otherwise approved.
- ☐ **List Other** (please describe as called out in the site Tree Preservation Report, Sheet T-1, T-2, etc.)

* _____
* _____

City of Palo Alto Tree Technical Manual ADDENDUM 11

Arborist Firm Data Here

Monthly Tree Activity Report- Construction Site

Inspection Date:	Site address:	Contractor- Main Site Contact Information	#1 Job site superintendent Company, Email, Job site Office, Cell, Mail:
Inspection # _____	Palo Alto, CA		
		Also present:	* _____
Distribution:	1. City of Palo Alto 2. Others	Attn: Dave Dockter	Dave.dockter@cityofpaloalto.org 650-329-2440

Provide the requested minimum information with each report, customize as necessary. To be completed by project site arborist. Send monthly to city arborist at above address until project completion. Use additional sheets as needed.

- Assignment Activity (Demolition/grading/sewer/trenching/foundation/list relevant visits)
 - Pre-construction meeting requirement with sub-contractors
 - Inspect to verify that tree protection measures are in place
 - Determine if field adjustments, watering or plan revisions may be needed
- Field Observations (general site-wide and list by individual tree number)
 - Tree Protection Fences (TPF) are ...
 - Trenching has/will occur ...
- Action Items (list site-wide, by tree number and date to be satisfied) and Date Due
 - Tree Protection Fence (TPF) needs adjusting (tree # x, x, x)
 - Root zone buffer material (wood chips) can be installed next
 - Schedule sewer trench, foundation dig with ...
- Photographs (use often)
- Tree Location Map (mandatory 8.5 x 11 sheet)
- Recommendations, notes or monitor items for project/staff/schedule
- Past visits (list carry-over items satisfied/still outstanding)

Respectfully submitted,

Project site arborist
Consultant contact information (Include email, cell#, and mailing)
CC: _____

Enter Date CPA Monthly Tree Activity Report: Type site address here Page #1 of 1

**City of Palo Alto**
250 Hamilton Avenue, Palo Alto, CA 94301

Search: Advanced

Home > Planning & Community Environment

**Tree Technical Manual**

To purchase the Tree Technical Manual

June, 2001 First Edition

View by section:

- Table of Contents (PDF, 87KB)
- Intent and Purpose (PDF, 1.05MB)
- Introduction - Use of Manual (PDF, 1.05MB)
- Section 1.0 - Definitions (PDF, 96KB)
- Section 2.0 - Protection of Trees During Construction (PDF, 259KB)
- Section 3.0 - Removal, Replacement & Planting of Trees (PDF, 117KB)
- Section 4.0 - Hazardous Trees (PDF, 109KB)
- Section 5.0 - Tree Maintenance Guidelines (PDF, 110KB)
- Section 6.0 - Tree Reports (PDF, 84KB)

View ALL sections:

- Tree Technical Manual - Full (PDF, 1.84MB)

APPENDICES

- A: Palo Alto Municipal Code Chapter 8.10, Tree Preservation & Management Regulations
- B: Tree City - USA
- C: ISA Hazard Evaluation Form
- D: List of Inherent Failure Patterns for Selected Species (Reference source)
- E: ISA Tree Pruning Guidelines (PDF, 1.85MB)
- F: Tree Care Safety Standards, ANSI Z33.1-1994 (Reference source)
- G: Pruning Performance Standards, ANSI A300-1995 (Reference source)
- H: Tree Planting Details, Diagram 504 & 505
- I: Tree Disclosure Statement
- J: Palo Alto Standard Tree Protection Instructions

APPENDIX J

PALO ALTO STREET TREE PROTECTION INSTRUCTIONS -SECTION 3I-

3I-1 General

- Tree protection has three primary functions.** (1) to keep the foliage canopy and branching structure clear from contact by equipment, materials and activities; (2) to preserve roots and soil conditions in an intact and non-compacted state and (3) to identify the Tree Protection Zone (TPZ) in which no soil disturbance is permitted and activities are restricted, unless otherwise approved.
The Tree Protection Zone (TPZ) is a restricted area around the base of the tree with a radius of ten-times the diameter of the tree's trunk or ten feet; whichever is greater, enclosed by fencing.

3I-2 Reference Documents

- Detail 605** - Illustration of situations described below.
- Tree Technical Manual (TTM) Forms** (<http://www.cityofpaloalto.org/trees/>)
 - Trenching Restriction Zones (TTM, Section 2.20(C))
 - Arborist Reporting Protocol (TTM, Section 6.20)
 - Site Plan Requirements (TTM, Section 6.25)
 - Tree Disclosure Statement (TTM, Appendix J)
- Street Tree Verification (STV) Form** (<http://www.cityofpaloalto.org/trees/forms>)

3I-3 Execution

- Type I Tree Protection:** The fence shall enclose the entire TPZ of the tree(s) to be protected throughout the life of the construction project. In some parking areas, if fencing is located on paving or concrete that will not be demolished, then the posts may be supported by an appropriate grade level concrete base, if approved by Public Works Operations.
- Type II Tree Protection:** For trees situated within a planting strip, only the planting strip and yard side of the TPZ shall be enclosed with the required chain link protective fencing in order to keep the sidewalk and street open for public use.
- Type III Tree Protection:** To be used only with approval of Public Works Operations. Trees situated in a tree well or sidewalk planter pit, shall be wrapped with 2-inches of orange plastic fencing from the ground to the first branch and overlaid with 2-inch thick wooden slats bound securely (slats shall not be allowed to dig into the bark). During installation of the plastic fencing, caution shall be used to avoid damaging any branches. Major limbs may also require plastic fencing as directed by the City Arborist.
- Size, type and area to be fenced.** All trees to be preserved shall be protected with six (6) foot high chain link fences. Fences are to be mounted on two-inch diameter galvanized iron posts, driven into the ground to a depth of at least 2-feet at no more than 10-foot spacing. Fencing shall extend to the outer branching, unless specifically approved on the STV Form.
- Warning Signs.** A warning sign shall be weather proof and prominently displayed on each fence at 20-foot intervals. The sign shall be minimum 8.5-inches x 11-inches and clearly state in half inch tall letters: "WARNING - Tree Protection Zone - This fence shall not be removed and is subject to a fine according to PAMC Section 8.10.110".
- Duration.** Tree fencing shall be erected before demolition; grading or construction begins and remain in place until final inspection of the project, except for work specifically allowed in the TPZ. Work or soil disturbance in the TPZ requires approval by the project arborist or City Arborist (in the case of work around Street Trees). Excavations within the public right of way require a Street Work Permit from Public Works.

3I-4 During construction

- All neighbors' trees that overhang the project site shall be protected from impact of any kind.
- The applicant shall be responsible for the repair or replacement plus penalty of any publicly owned trees that are damaged during the course of construction, pursuant to Section 8.04.070 of the Palo Alto Municipal Code.
- The following tree preservation measures apply to all trees to be retained:
 - No storage of material, topsoil, vehicles or equipment shall be permitted within the TPZ.
 - The ground under and around the tree canopy area shall not be altered.
 - Trees to be retained shall be irrigated, aerated and maintained as necessary to ensure survival.

END OF SECTION

City of Palo Alto 2004 Standard Drawings and Specifications
Street Tree Verification of Protection, PWE, Section 31

Revised 08/06

**City of Palo Alto Tree Department**
Public Works Operations
PO Box 10250 Palo Alto, CA 94303
(650) 496-5953 FAX: (650) 852-0289
treeprotection@CityofPaloAlto.org

Verification of Street Tree Protection

Applicant Instructions: Complete upper portion of this form. Mail or FAX this form along with signed Tree Disclosure Statement to Public Works Dept. Public Works Tree Staff will inspect and notify applicant.

APPLICATION DATE: _____

ADDRESS/LOCATION OF STREET TREES TO BE PROTECTED: _____

APPLICANT'S NAME: _____

APPLICANT'S ADDRESS: _____

APPLICANT'S TELEPHONE & FAX NUMBERS: _____

This section to be filled out by City Tree Staff

1. The Street Trees at the above address(es) are adequately protected. The type of protection used is:	YES ☐ NO* ☐
* If NO, go to #2 below	
Inspected by: _____	
Date of inspection: _____	
2. The Street Trees at the above address are NOT adequately protected. The following modifications are required:	
Indicate how the required modifications were communicated to the applicant.	
Subsequent inspection	
Street trees at above address were found to be adequately protected:	YES ☐ NO* ☐
* If NO, indicate in "Notes" below the disposition of case.	
Inspected by: _____	
Date of inspection: _____	
Notes: List City street trees by species, site, condition and type of tree protection installed. Also note if pictures were taken. Use back of sheet if necessary.	
Return approved sheet to Applicant for demolition or building permit issuance.	

S:\PRO\DWG\Tree\DESIGN\TreeProced

5/17/06

---WARNING---

Tree Protection Zone

This fencing shall not be removed without City Arborist approval (650-496-5953)

Removal without permission is subject to a \$500 fine per day*

***Palo Alto Municipal Code Section 8.10.110**

City of Palo Alto Tree Protection Instructions are located at <http://www.city.palo-alto.ca.us/trees/technical-manual.html>

SPECIAL INSPECTIONS

PLANNING DEPARTMENT

TREE PROTECTION INSPECTIONS MANDATORY

PAMC 8.10 PROTECTED TREES. CONTRACTOR SHALL ENSURE PROJECT SITE ARBORIST IS PERFORMING REQUIRED TREE INSPECTION AND SITE MONITORING. PROVIDE WRITTEN MONTHLY TREE ACTIVITY REPORTS TO THE PLANNING DEPARTMENT LANDSCAPE REVIEW STAFF BEGINNING 14 DAYS AFTER BUILDING PERMIT ISSUANCE.

BUILDING PERMIT DATE: _____

DATE OF 1ST TREE ACTIVITY REPORT: _____

CITY STAFF: _____

REPORTING DETAILS OF THE MONTHLY TREE ACTIVITY REPORT SHALL CONFORM TO SHEET T-1 FORMAT. VERIFY THAT ALL TREE PROTECTION MEASURES ARE IMPLEMENTED AND WILL INCLUDE ALL CONTRACTOR ACTIVITY, SCHEDULED OR UNSCHEDULED, WITHIN A TREE PROTECTION ROOT ZONE. NON-COMPLIANCE IS SUBJECT TO VIOLATION OF PAMC 8.10.080. REFERENCE: PALO ALTO TREE TECHNICAL MANUAL, SECTION 2.00 AND ADDENDUM 11.

Apply Tree Protection Report on sheet(s) T-2

Use additional "T" sheets as needed

T-1



All other tree-related reports shall be added to the space provided on this sheet (adding as needed)
Include this sheet(s) on Project Sheet Index or Legend Page.
A copy of T-1 can be downloaded at
<http://www.cityofpaloalto.org/civica/filebank/blobload.asp?BlobID=6460>

Special Tree Protection Instruction Sheet
City of Palo Alto



T-1

Project
Data