


NO PART OF THIS DOCUMENT MAY BE REPRODUCED IN ANY FORM INCLUDING PHOTOCOPY, RECORDING OR ANY INFORMATION RETRIEVABLE AND STORAGE SYSTEM, WITHOUT PERMISSION IN WRITING FROM SANDIS.

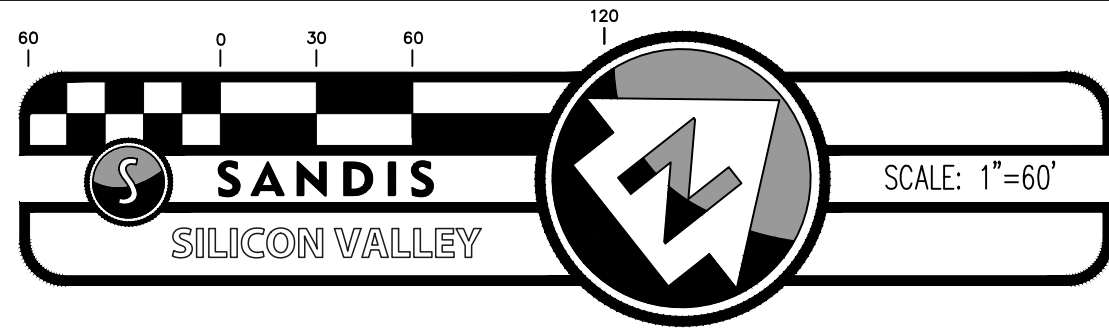

TENTATIVE MAP


FOR THREE LOT MERGER

PALO ALTO COUNTY OF SANTA CLARA

JUNE 27, 2019

LEGEND

	BUILDING LINE
	BUILDING OVERHANG
	CENTERLINE
	CURB LINE
	EASEMENT LINE
	FENCE LINE
	PROPERTY LINE
	EXISTING LOT LINE TO BE REMOVED
	GAS LINE
	COMMUNICATION LINE
	OVERHEAD ELECTRIC LINE
	UNDERGROUND ELECTRIC LINE
	WATER LINE
	SANITARY SEWER LINE
	STORM DRAIN LINE

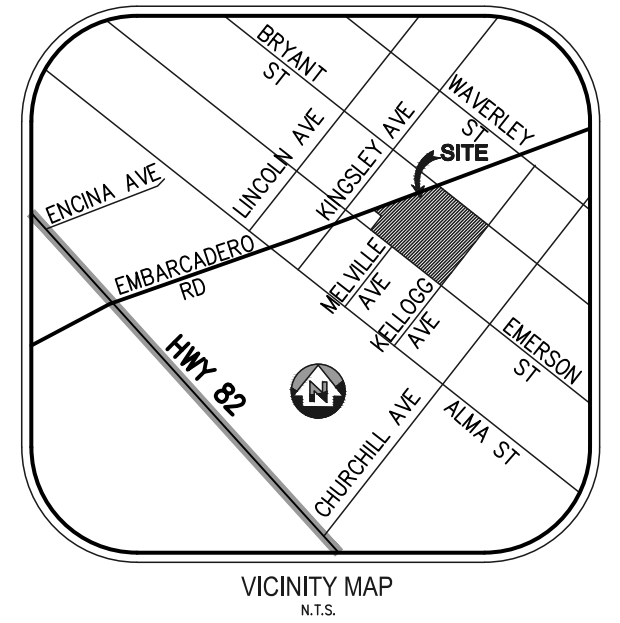

PARCEL AREAS		
PARCEL#	SQ. FT.	ACRE
PARCEL "A"	7,500	0.17
PARCEL 1	10,500	0.24
PARCEL 2	268,783	6.17
TOTAL AREA	286,783	6.58


SURVEYOR'S STATEMENT

THIS MAP WAS PREPARED BY ME OR UNDER MY DIRECTION AND IS BASED UPON A FIELD SURVEY IN CONFORMANCE WITH THE REQUIREMENTS OF THE SUBDIVISION MAP AND LOCAL ORDINANCE AT THE REQUEST OF CASTILLEJA SCHOOL IN JUNE OF 2017.

DATE: JUNE 27, 2019

BY:

DAVID W. BETHAM, P.L.S.
CALIFORNIA REG. NO. 7047

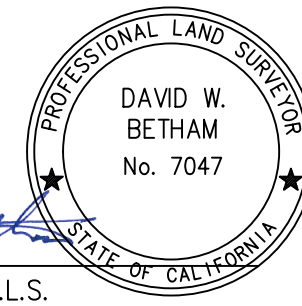

OWNER AND SUBDIVIDER

CASTILLEJA SCHOOL FOUNDATION, A CALIFORNIA CORPORATION
1310 BRYANT STREET, PALO ALTO, CA 94301

PROPOSED EASEMENTS

25' PUBLIC UTILITY AND SURFACE EASEMENT ON PAGE 4 & 5.
15' PUBLIC UTILITY EASEMENT ON PAGE 4

ZONING

R-1 (10000), CITY OF PALO ALTO

MERGER NOTES:

THIS PRELIMINARY MAP ILLUSTRATES THE MERGING OF PARCELS 124-12-033 AND 124-12-031 TO BECOME PART OF 124-12-034.

FLOOD ZONE DESIGNATION

THE SUBJECT PROPERTY IS DETERMINED TO BE IN ZONE X (OTHER FLOOD AREAS), WHICH INCLUDE AREAS OF 0.2% ANNUAL CHANCE FLOOD; AREAS OF 1% ANNUAL CHANCE FLOOD WITH AVERAGE DEPTHS OF LESS THAN 1 FOOT OR WITH DRAINAGE AREAS LESS THAN 1 SQUARE MILE; AND AREAS PROTECTED BY LEVEES FROM 1% ANNUAL CHANCE FLOOD AS PER FEDERAL EMERGENCY MANAGEMENT AGENCY FLOOD INSURANCE RATE MAP PANEL 0017 H, MAP NUMBER 06085C0017H, DATED MAY 18, 2009.

BASIS OF BEARINGS

THE BEARING NORTH 51°42'00" WEST OF BRYANT STREET AS SHOWN ON THE "MAP OF THE SEALE ADDITION TO THE TOWN OF PALO ALTO" FILED IN BOOK F-3 OF MAPS AT PAGE 63, SANTA CLARA COUNTY RECORDS, WAS USED AS BASIS OF BEARINGS FOR THIS MAP.

BENCHMARK

THE ELEVATION REFERENCE FOR THIS SURVEY IS A CITY OF PALO ALTO BENCHMARK, BM ID 2103, AT THE INTERSECTION OF EMERSON AND KELLOGG, DESCRIBED AS CHISELED SQUARE LOCATED IN THE NORTHWEST CORNER OF KELLOGG AND THE NORTHEAST PART OF THE RETENTION. (ORIGINALLY NGVD 29, ADJUSTED TO NAVD 88)

ELEV=41.010 FEET (NAVD 88 DATUM)

NOTES:

- ALL DISTANCES AND DIMENSIONS ARE SHOWN IN FEET AND DECIMALS THEREOF.
- DATES OF FIELD SURVEY: 12/27/2016-01/24/17
- THERE WILL BE NO IMPACT TO EXISTING STREETS.
- THERE WILL BE NO CHANGES TO ZONING.
- THERE ARE NO WATER WELLS.
- PROTECTED OAKS ARE SUBJECT TO THE CITY TREE ORDINANCE, PAMC 8.10.

EASEMENTS FROM TITLE REPORT

FIRST AMERICAN TITLE INSURANCE COMPANY		ORDER NUMBER: 4102-4883938	Dated: April 9, 2015
#	EXCEPTION/EASEMENT/PURPOSE	FILE NUMBER	PLOTTED? LOCATION.
13	EASEMENT FOR PUBLIC UTILITIES	11386298	BETWEEN SOFTBALL FIELD AND SCHOOL YARD WHERE MELVILLE WOULD CONTINUE
14	EASEMENT FOR ACCESS TO INSTALL, OPERATE AND MAINTAIN PUBLIC UTILITIES	11819263	BETWEEN SOFTBALL FIELD AND SCHOOL YARD WHERE MELVILLE WOULD CONTINUE



SANDIS

CIVIL ENGINEERS
SURVEYORS
PLANNERS

1700 Winchester Boulevard, Campbell, CA 95008 | P. 408.636.0900 | F. 408.636.0999 | www.sandis.net

SILICON VALLEY TRI-VALLEY CENTRAL VALLEY SACRAMENTO EAST BAY/SF

DATE	No.	REVISION/ISSUE	DATE	BY
06-27-2019				
SCALE: 1"= 60'				
DRAWN BY: LW				
APPROVED BY: ND				
DRAWING NO: 216111				

CASTILLEJA SCHOOL
PALO ALTO
CALIFORNIA

SHEET

1


OF 7 SHEETS

NO PART OF THIS DOCUMENT MAY BE REPRODUCED IN ANY FORM INCLUDING PHOTOCOPY, RECORDING OR ANY INFORMATION RETRIEVABLE AND STORAGE SYSTEM, WITHOUT PERMISSION IN WRITING FROM SANDIS.

SDMH RIM 43.53
INV 10" IN(W) 39.83
INV 12" IN(SW) 37.91
INV 18" IN(NW) 37.78
INV 18" OUT(NE) 37.73

SSMH RIM 43.25
INV 6" IN(W) 38.10
INV 8" OUT(SE) 37.55

SDMH RIM 41.50
INV 12" IN(SW) 37.25
INV 12" OUT(NE) 37.15
SSMH RIM 41.28
INV 6" IN(SW) 36.08
INV 8" OUT(NE) 35.98

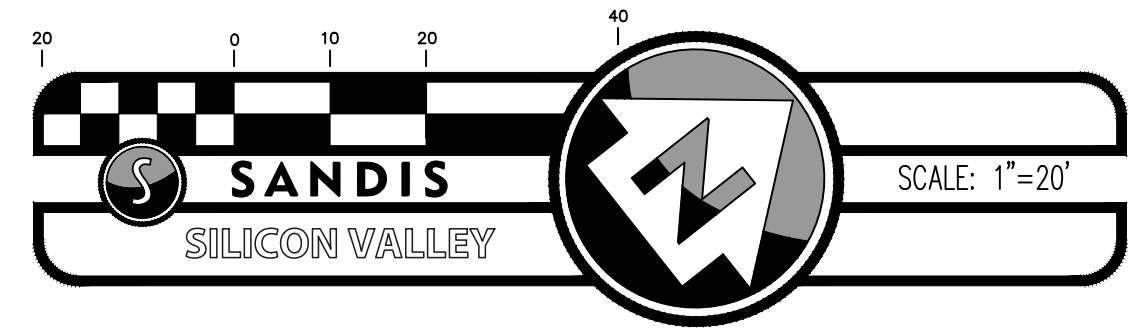

MATCHLINE - SEE SHEET 3

MATCHLINE - SEE SHEET 4



SANDIS

**CIVIL ENGINEERS
SURVEYORS
PLANNERS**

1700 Winchester Boulevard, Campbell, CA 95008 | P. 408.636.0900 | F. 408.636.0999 | www.sandis.net

SILICON VALLEY TRI-VALLEY CENTRAL VALLEY SACRAMENTO EAST BAY/SF

DATE: 06-27-2019	No.	REVISION/ISSUE	DATE	BY
SCALE: 1"= 20'				
DRAWN BY: LW				
APPROVED BY: ND				
DRAWING NO: 216111				

CASTILLEJA SCHOOL
PALO ALTO
CALIFORNIA



SHEET

2

OF 7 SHEETS

NO PART OF THIS DOCUMENT MAY BE REPRODUCED IN ANY FORM INCLUDING PHOTOCOPY, RECORDING OR ANY INFORMATION RETRIEVABLE AND STORAGE SYSTEM, WITHOUT PERMISSION IN WRITING FROM SANDIS.

MATCHLINE - SEE SHEET 2

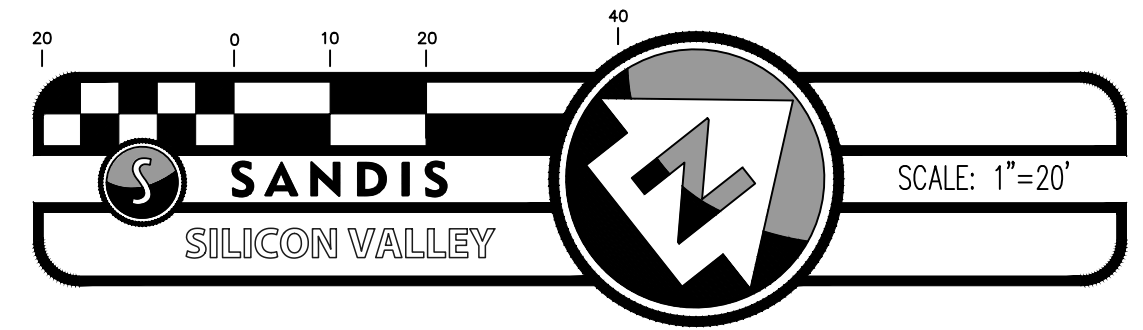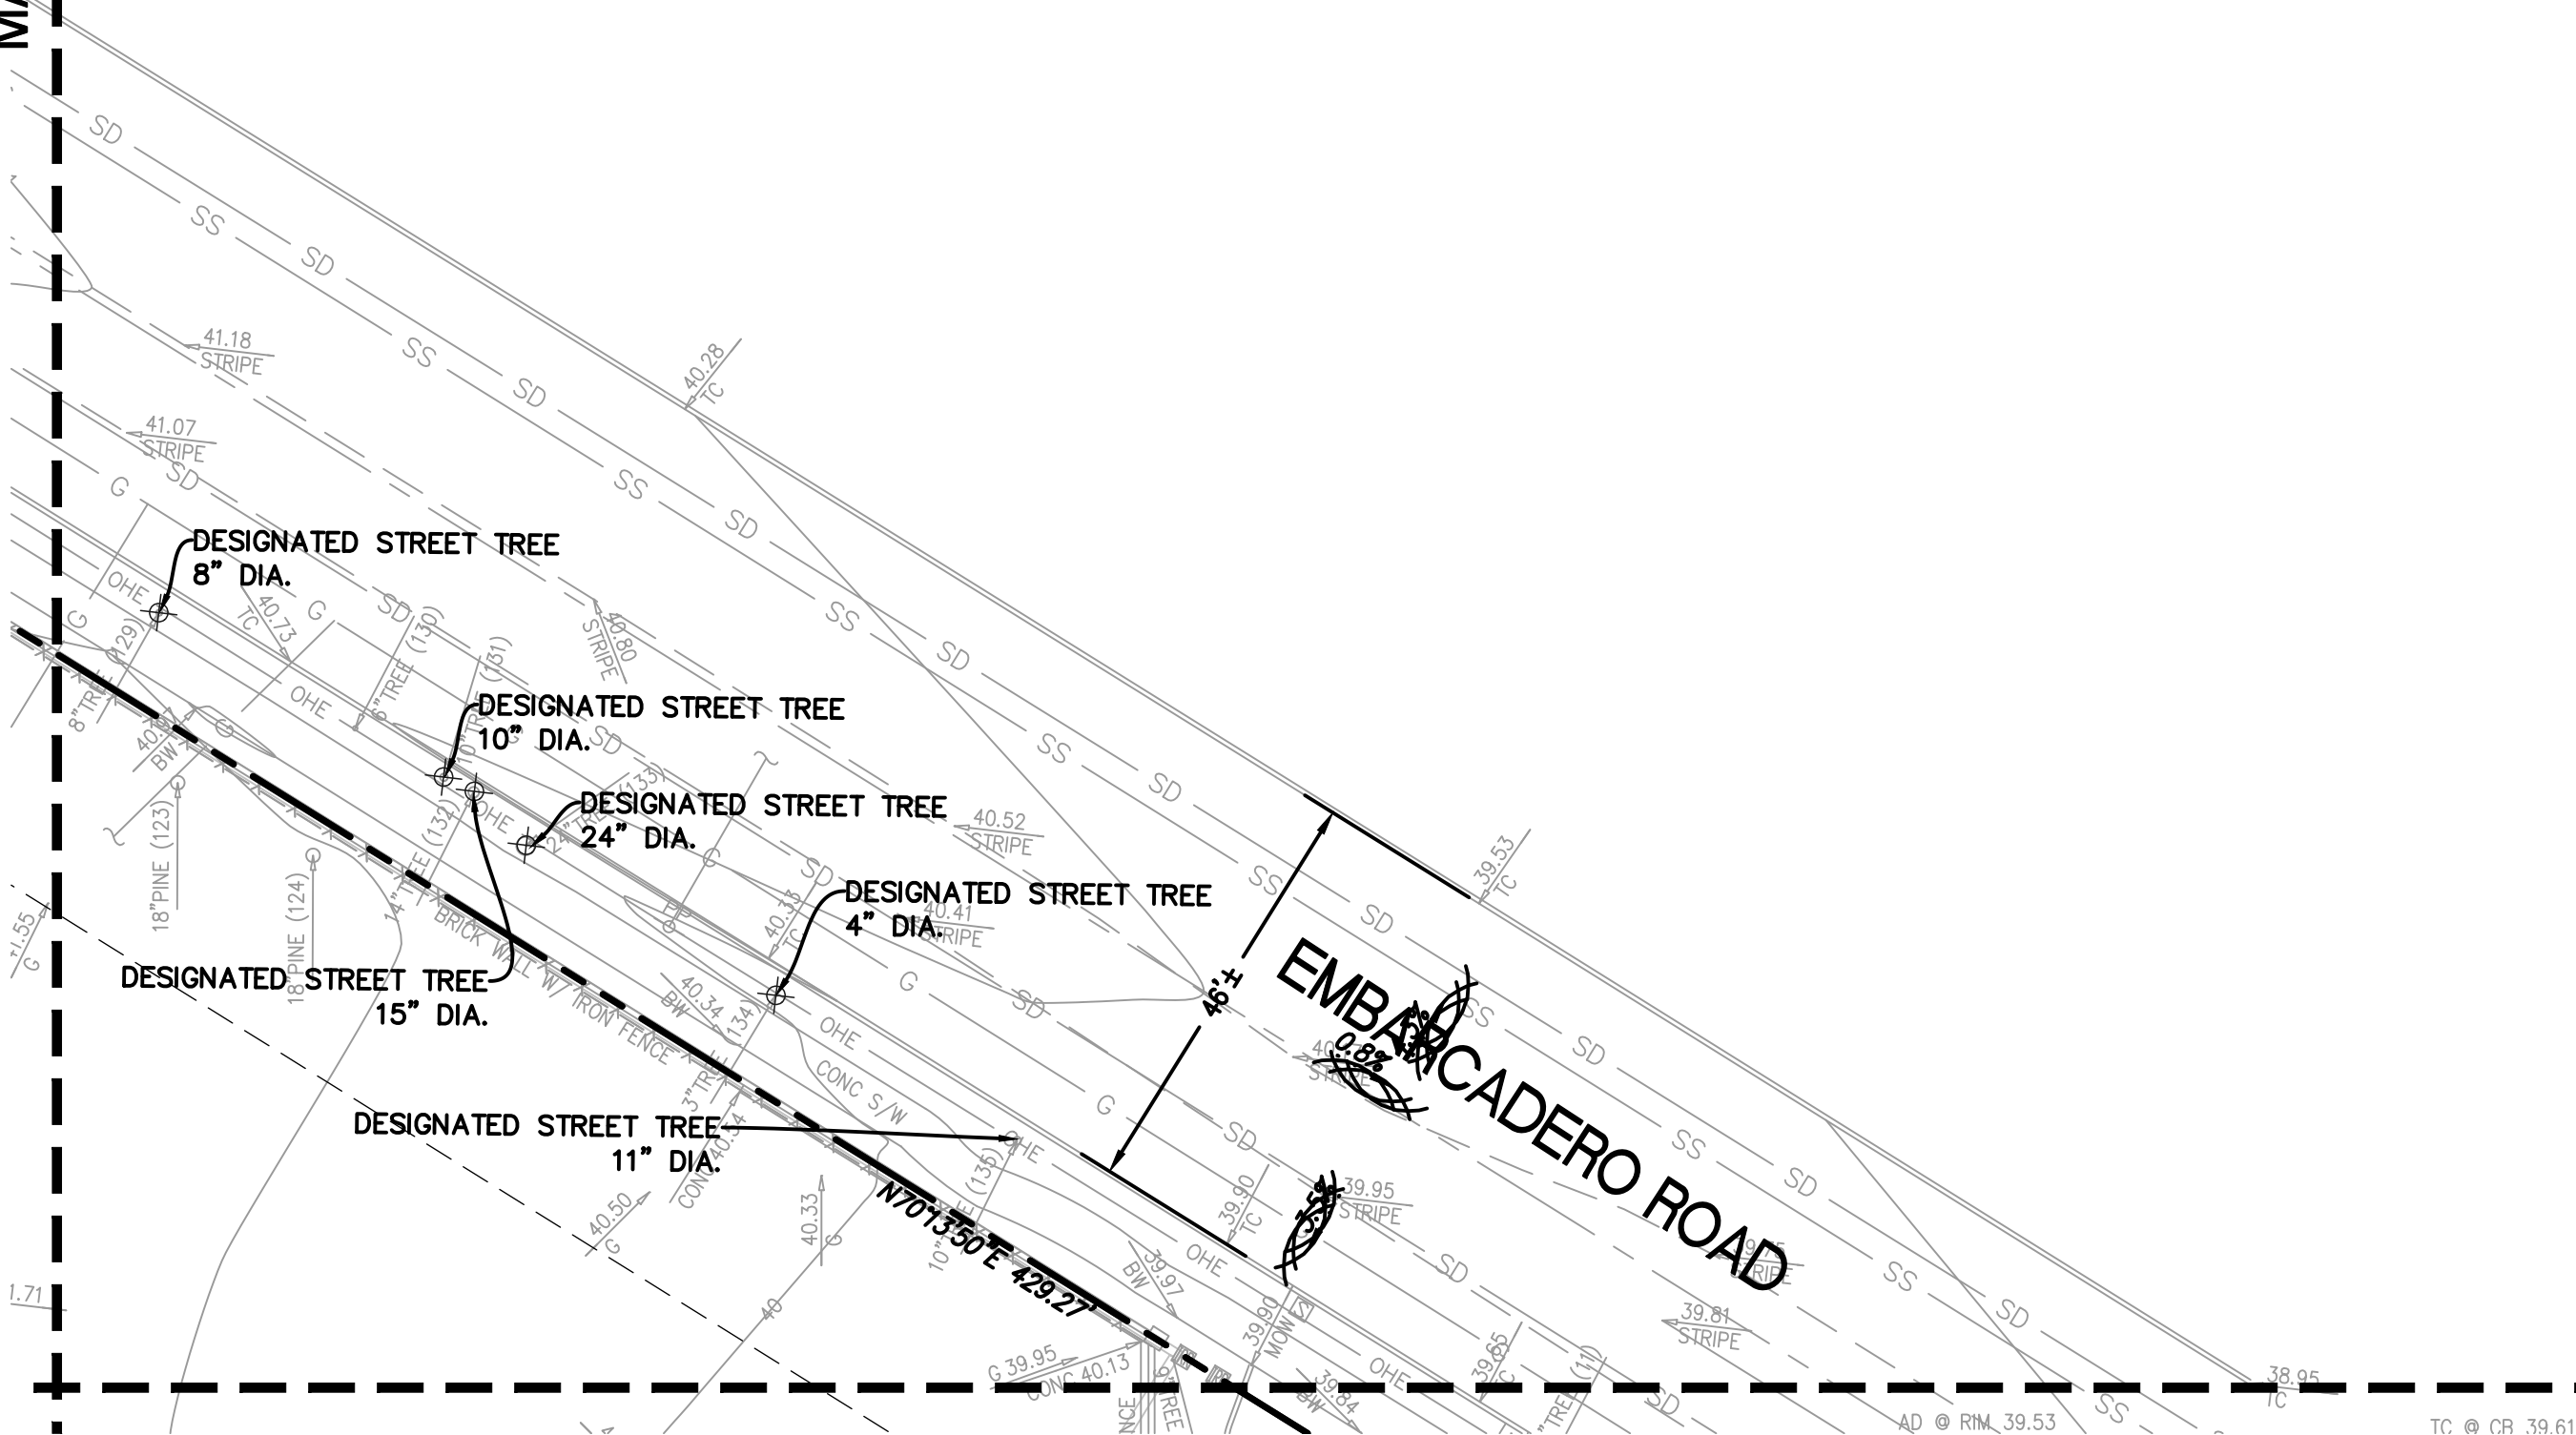

SANDIS

**CIVIL ENGINEERS
SURVEYORS
PLANNERS**

1700 Winchester Boulevard, Campbell, CA 95008 | P. 408.636.0900 | F. 408.636.0999 | www.sandis.net

SILICON VALLEY TRI-VALLEY CENTRAL VALLEY SACRAMENTO EAST BAY/SF

DATE: 06-27-2019	No.	REVISION/ISSUE	DATE	BY
SCALE: 1"= 20'				
DRAWN BY: LW				
APPROVED BY: ND				
DRAWING NO: 216111				


CASTILLEJA SCHOOL
PALO ALTO
CALIFORNIA

SHEET

3

OF 7 SHEETS

NO PART OF THIS DOCUMENT MAY BE REPRODUCED IN ANY FORM INCLUDING PHOTOCOPY, RECORDING OR ANY INFORMATION RETRIEVABLE AND STORAGE SYSTEM, WITHOUT PERMISSION IN WRITING FROM SANDIS.

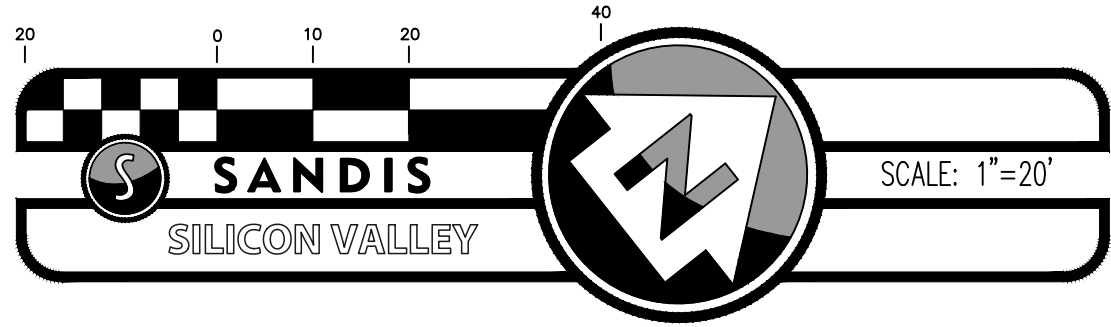

MELVILLE AVE. 36'±

EMERSON STREET

MATCHLINE - SEE SHEET 2

MATCHLINE - SEE SHEET 6

MATCHLINE - SEE SHEET 5



SANDIS

**CIVIL ENGINEERS
SURVEYORS
PLANNERS**

1700 Winchester Boulevard, Campbell, CA 95008 | P. 408.636.0900 | F. 408.636.0999 | www.sandis.net

SILICON VALLEY TRI-VALLEY CENTRAL VALLEY SACRAMENTO EAST BAY/SF

DATE	No.	REVISION/ISSUE	DATE	BY
06-27-2019				
SCALE 1"= 20'				
DRAWN BY: LW				
APPROVED BY: ND				
DRAWING NO. 216111				

CASTILLEJA SCHOOL
PALO ALTO
CALIFORNIA

SHEET

4

OF 7 SHEETS

MATCHLINE - SEE SHEET 3

20

0

10

20

40


S

SANDIS

SILICON VALLEY

SCALE: 1"=20'

NO PART OF THIS DOCUMENT MAY BE REPRODUCED IN ANY FORM INCLUDING PHOTOCOPY, RECORDING OR ANY INFORMATION RETRIEVABLE AND STORAGE SYSTEM, WITHOUT PERMISSION IN WRITING FROM SANDIS.

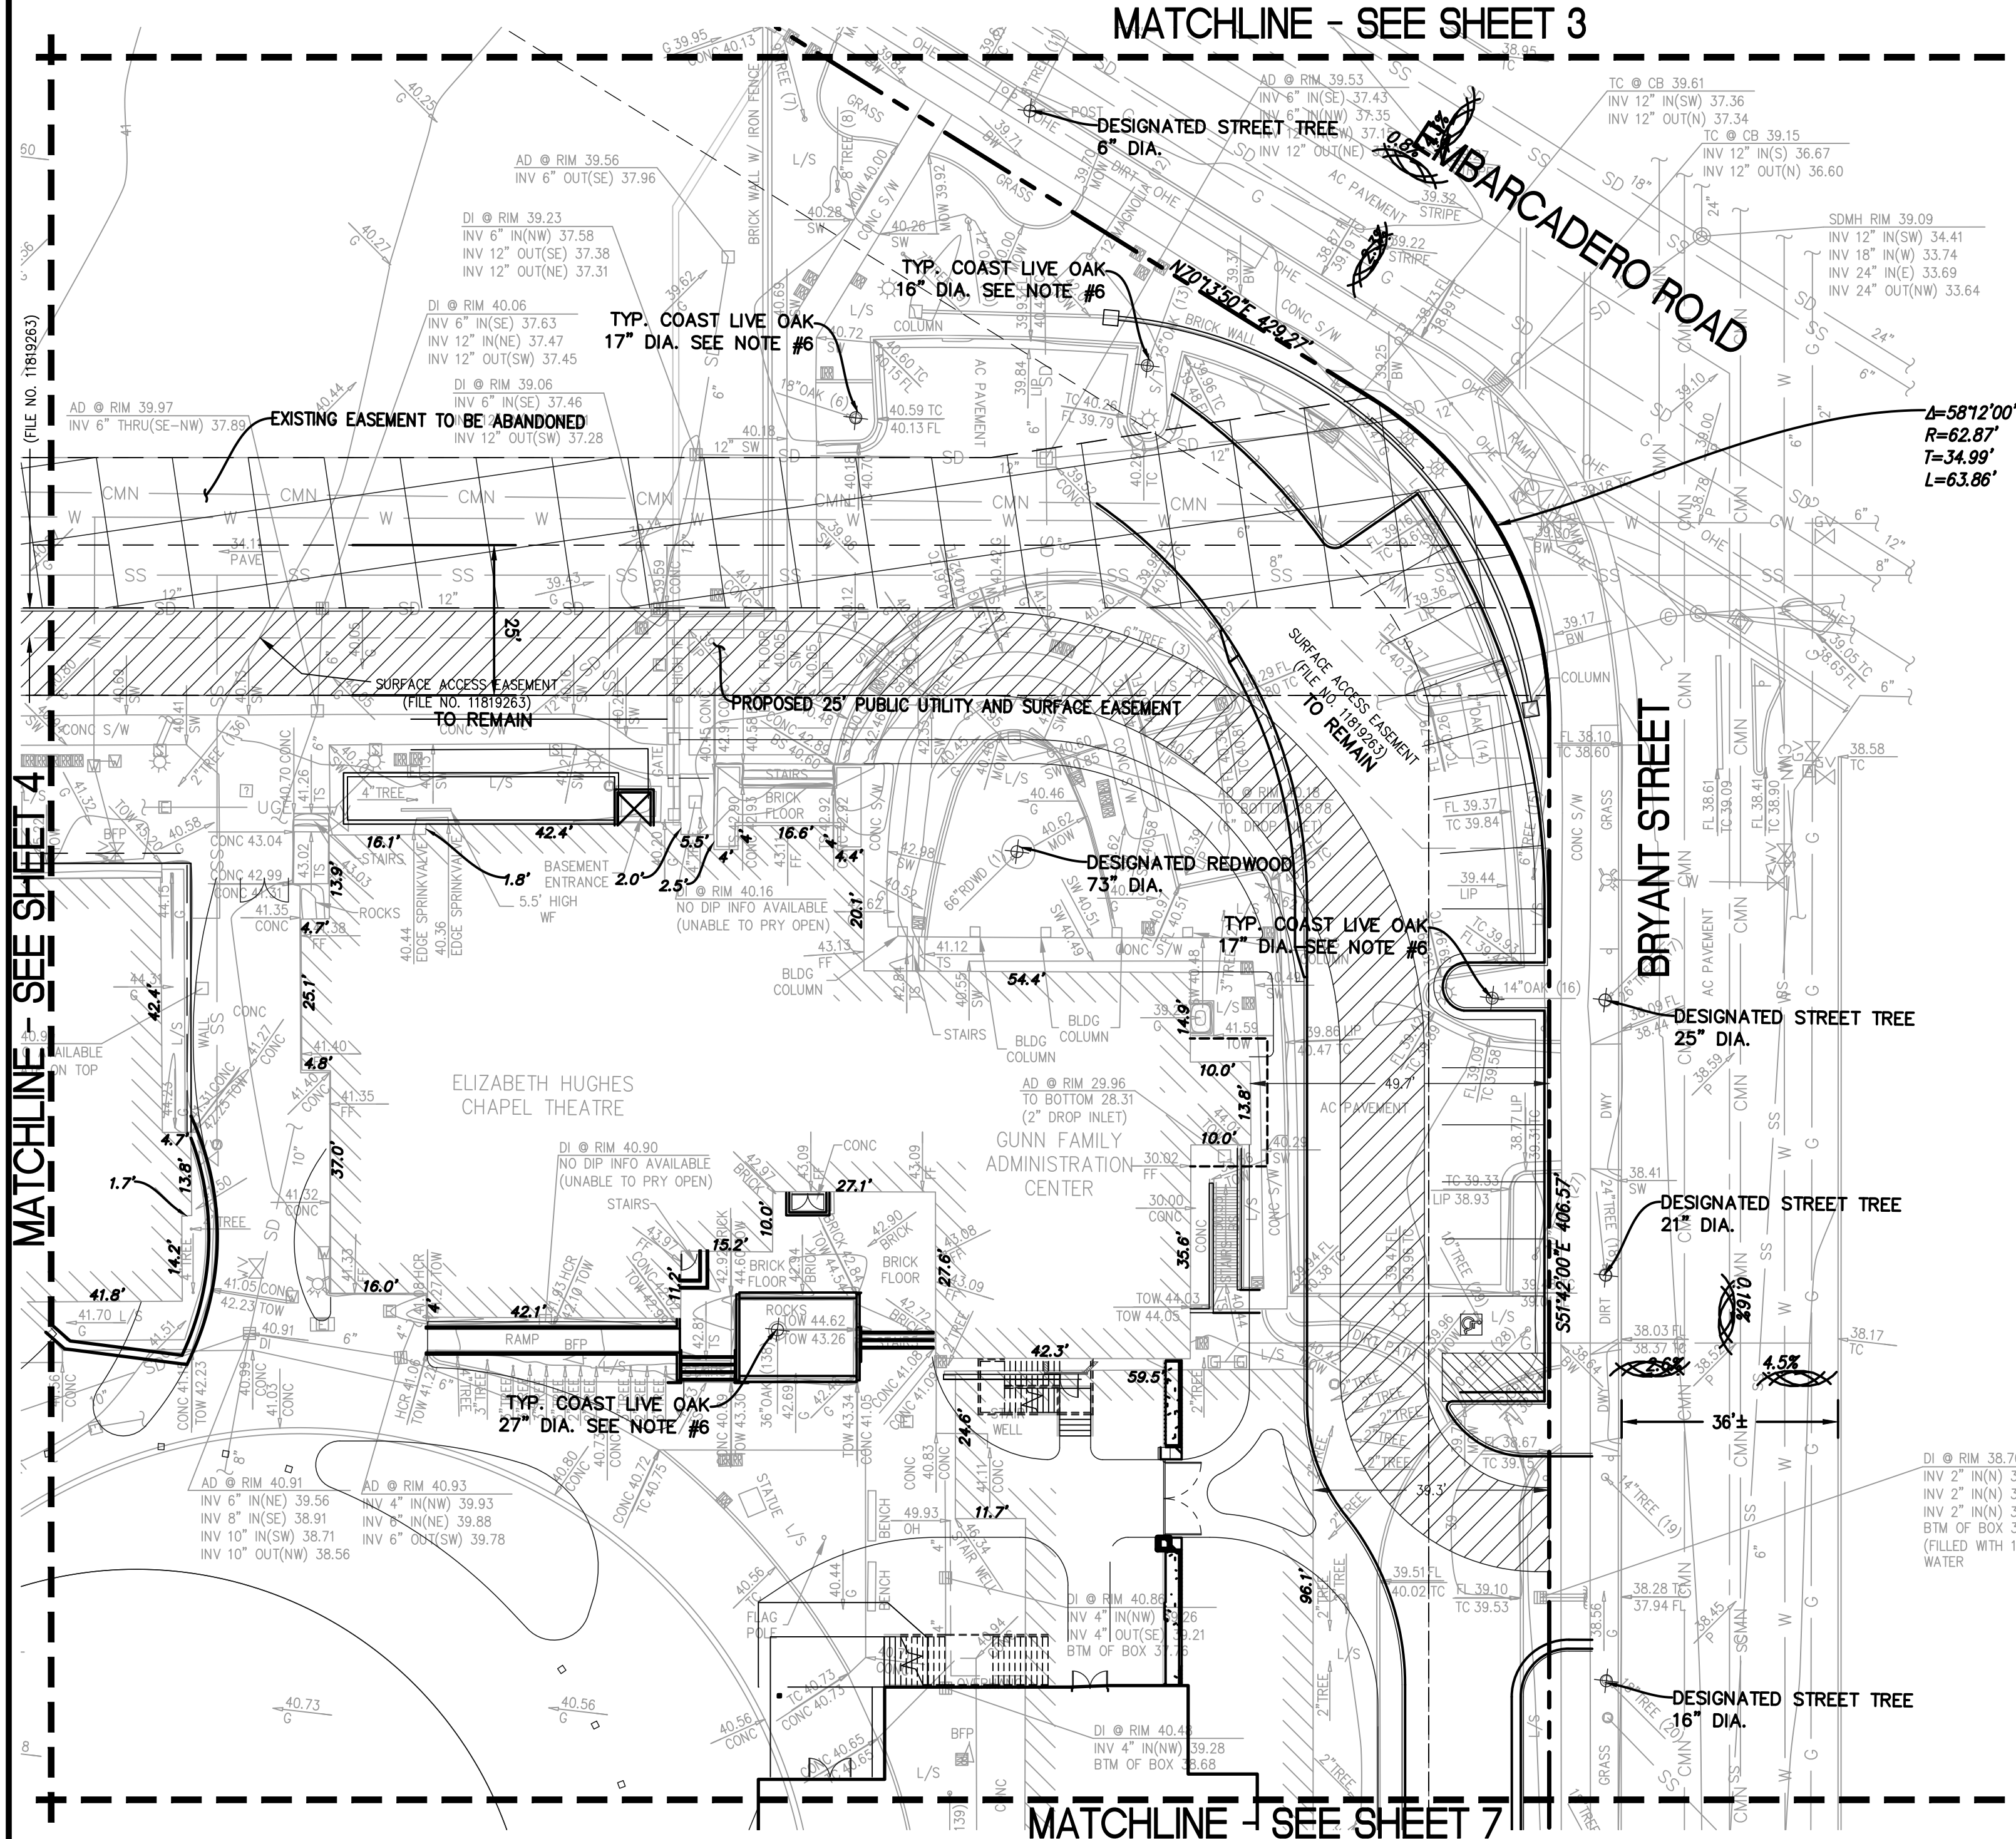

MATCHLINE - SEE SHEET 4

MATCHLINE - SEE SHEET 7



SANDIS

**CIVIL ENGINEERS
SURVEYORS
PLANNERS**

1700 Winchester Boulevard, Campbell, CA 95008 | P. 408.636.0900 | F. 408.636.0999 | www.sandis.net



SILICON VALLEY TRI-VALLEY CENTRAL VALLEY SACRAMENTO EAST BAY/SF

DATE	06-27-2019	No.		REVISION/ISSUE	DATE	BY
SCALE	1"= 20'					
DRAWN BY:	LW					
APPROVED BY:	ND					
DRAWING NO.	216111					

CASTILLEJA SCHOOL
PALO ALTO
CALIFORNIA

SHEET
5
OF 7 SHEETS

NO PART OF THIS DOCUMENT MAY BE REPRODUCED IN ANY FORM INCLUDING PHOTOCOPY, RECORDING OR ANY INFORMATION RETRIEVABLE AND STORAGE SYSTEM, WITHOUT PERMISSION IN WRITING FROM SANDIS.

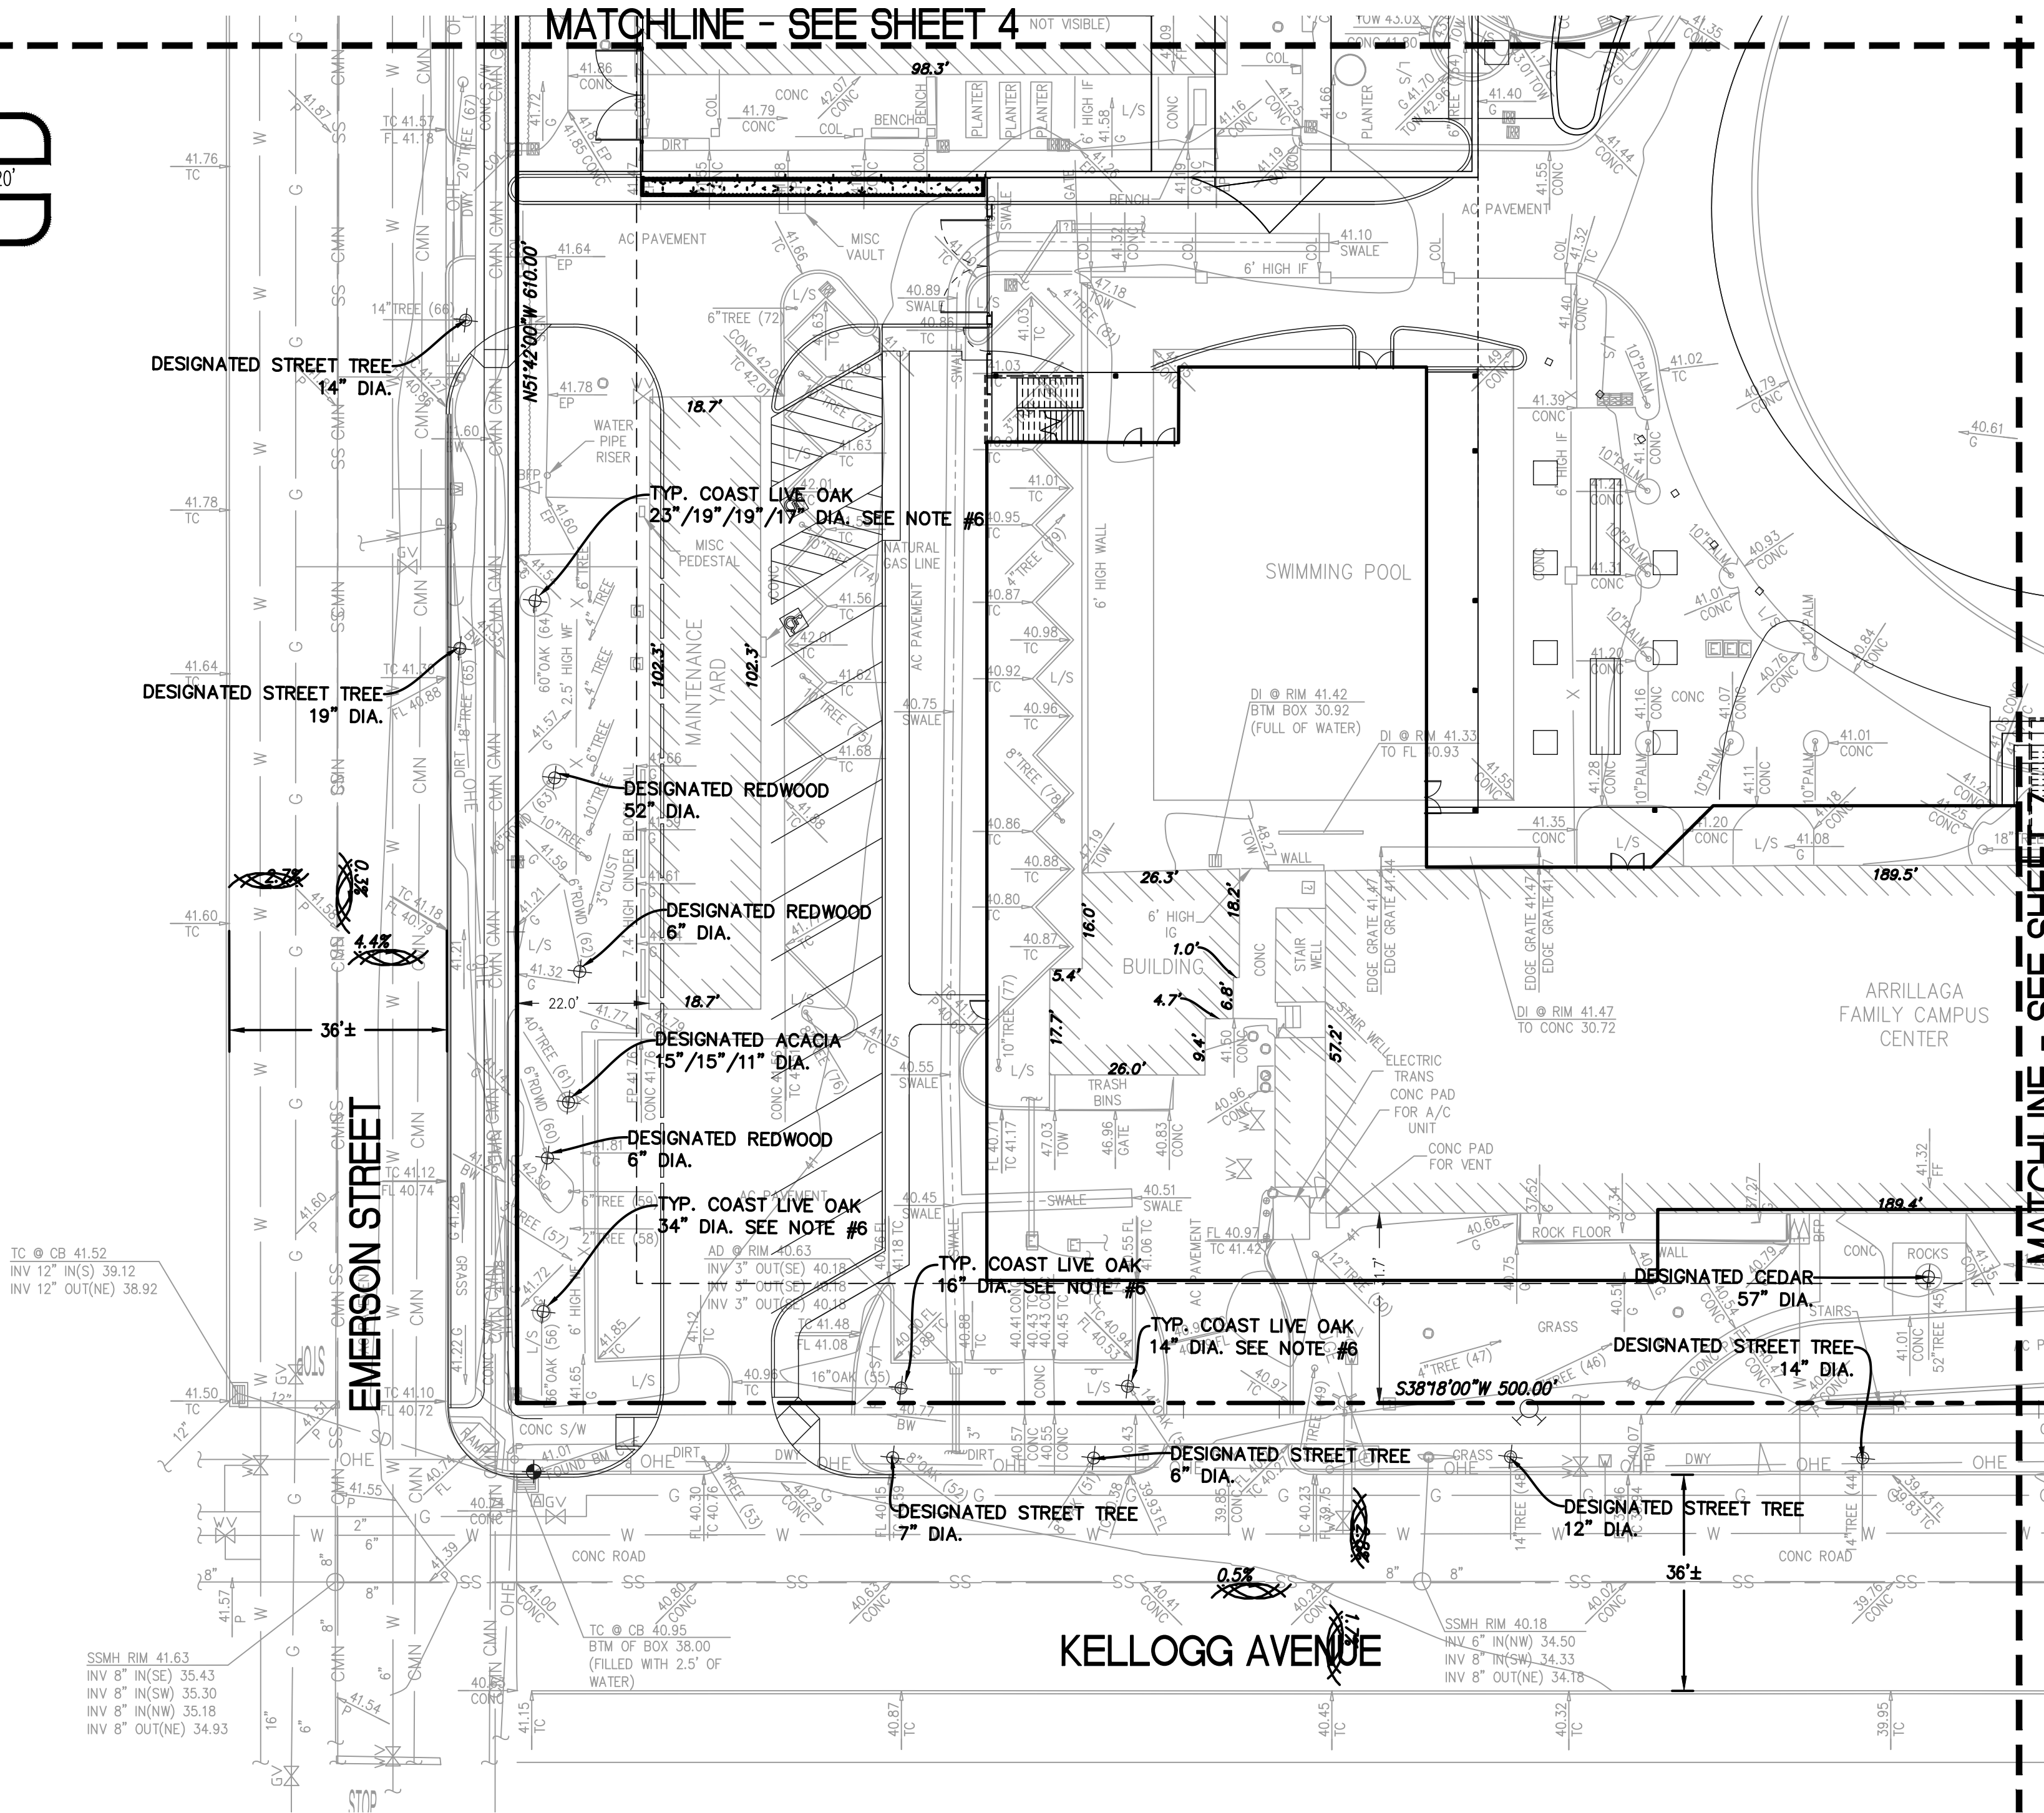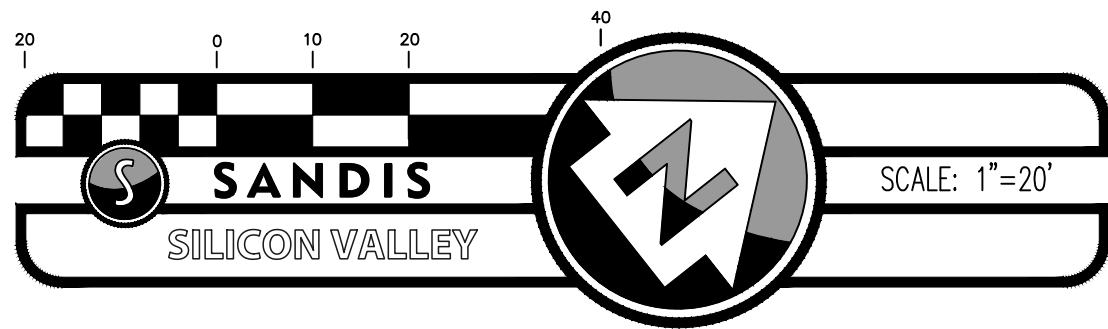

SANDIS

**CIVIL ENGINEERS
SURVEYORS
PLANNERS**

1700 Winchester Boulevard, Campbell, CA 95008 | P. 408.636.0900 | F. 408.636.0999 | www.sandis.net

SILICON VALLEY TRI-VALLEY CENTRAL VALLEY SACRAMENTO EAST BAY/SF

DATE	No.	REVISION/ISSUE	DATE	BY
06-27-2019				
SCALE 1"= 20'				
DRAWN BY: LW				
APPROVED BY: ND				
DRAWING NO. 216111				



CASTILLEJA SCHOOL
PALO ALTO
CALIFORNIA

SHEET

6

OF 7 SHEETS

NO PART OF THIS DOCUMENT MAY BE REPRODUCED IN ANY FORM INCLUDING PHOTOCOPY, RECORDING OR ANY INFORMATION RETRIEVABLE AND STORAGE SYSTEM, WITHOUT PERMISSION IN WRITING FROM SANDIS.

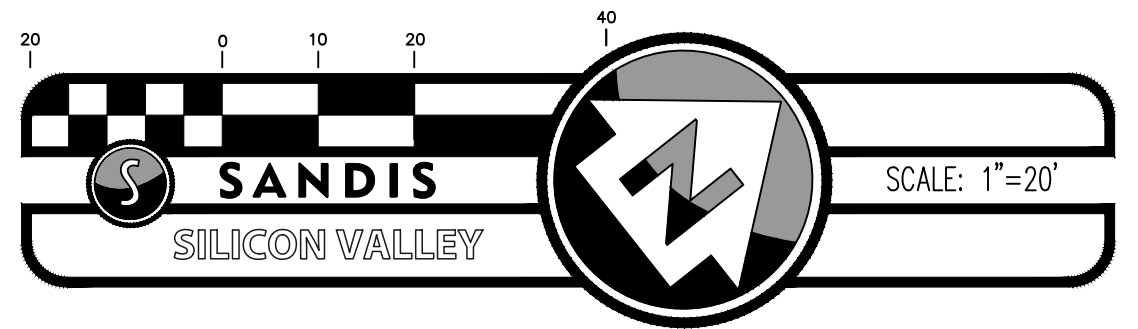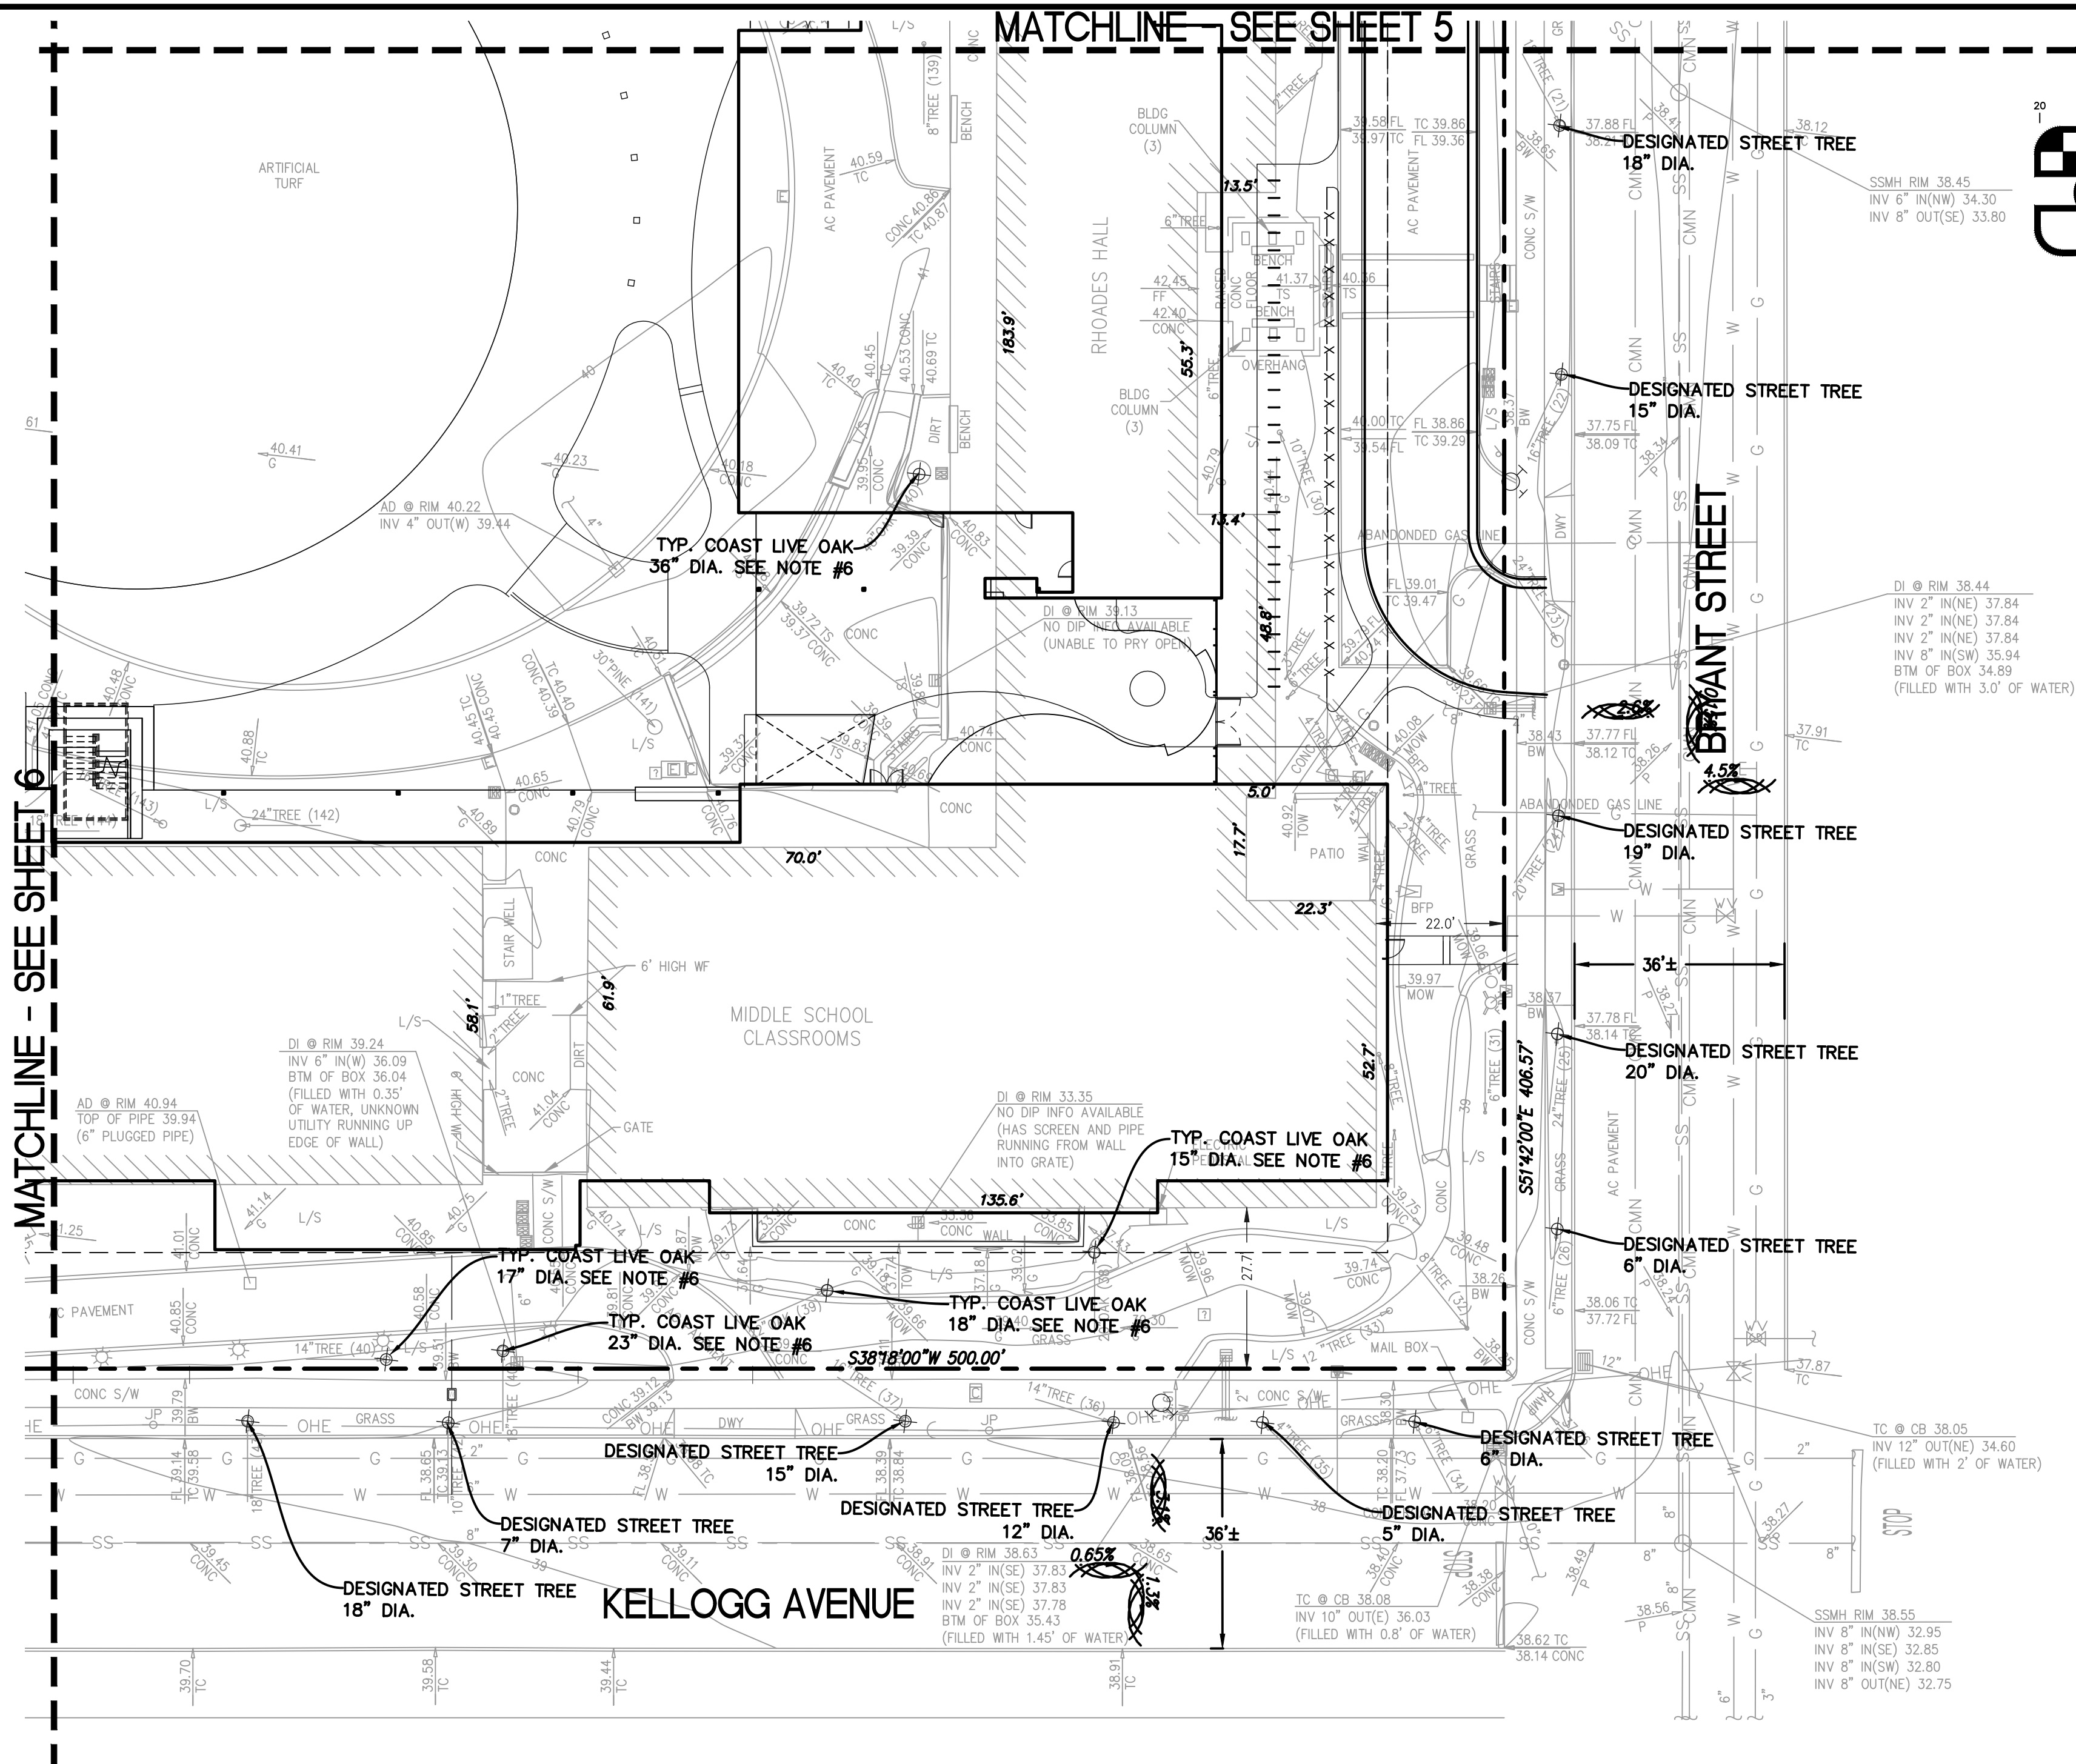

1700 Winchester Boulevard, Campbell, CA 95008 | P. 408.636.0900 | F. 408.636.0999 | www.sandis.net

CIVIL ENGINEERS
SURVEYORS
PLANNERS

SILICON VALLEY TRI-VALLEY CENTRAL VALLEY SACRAMENTO EAST BAY/SF

DATE: 06-27-2019	No.	REVISION/ISSUE	DATE	BY
SCALE: 1"= 20'				
DRAWN BY: LW				
APPROVED BY: ND				
DRAWING NO: 216111				

CASTILLEJA SCHOOL
PALO ALTO
CALIFORNIA

SHEET

7

OF 7 SHEETS