

DRAWING INDEX

GENERAL

G0 COVER SHEET
G4 SHOPPING CENTER LOCATION MAP

ARCHITECTURE

A1 CONTEXT AERIAL MAP
RH-1 RENDERING
RH-2 RENDERING
RH-3 RENDERING
RH-4 EXTERIOR ELEVATIONS
RH-5 EXTERIOR ELEVATIONS
RH-6 EXTERIOR ELEVATIONS
RH-7 EXTERIOR ELEVATIONS
RH-16 SCHEMATIC DETAILS

CIVIL

G2 E ISTING CONDITION
G3 PERMITTED CONDITIONS

PHOTOMETRICS

ES102 SITE LIGHTING LOCATIONS PLAN
LT-RH3 PHOTOMETRIC PLAN
LT-001 BLDG EE AND WB LIGHTING CUTSHEETS

PROJECT TEAM

OWNER/DEVELOPER
SIMON PROPERTIES
228 WEST WASHINGTON STREET
INDIANAPOLIS, IN 46204
(317) 263 - 7106

ARCHITECT
RH ARCHITECTURE & DESIGN
JORDAN BROWN, SVP
15 KOCH RD
(415) 924 - 1005
JBROWN4@RH.COM

SURVEYOR
BKF ENGINEERS
1730 N. FIRST STREET, SUITE 600
SAN JOSE, CA 95112
(408) 467 - 9100

CIVIL ENGINEER
MIKE MOWERY, PE
KIMLEY-HORN AND ASSOCIATES, INC
4637 CHABOT DRIVE, SUITE 300
PLEASANTON, CA 94588
(925) 398-4852

LANDSCAPE
MATTHEW MORGAN, PLA, ASLA
KIMLEY-HORN AND ASSOCIATES, INC.
10 ALMADEN BLVD, SUITE 1250
SAN JOSE, CA 95113
(408) 785 - 3518
MATTHEW.MORGAN@KIMLEY-HORN.COM

ELECTRICAL
ANTHONY BASDEN
GAUSMAN & MOORE
1700 HIGHWAY 36 WEST, SUITE 700
ROSEVILLE, MN 55113
(651) 604 - 3175
ABASDEN@GAUSMAN.COM

PROJECT INFORMATION


ADDRESS	180 EL CAMINO REAL, BUILDING B, PALO ALTO, CA 943041304
APN	142-01-009
ZONING CLASSIFICATION	(CC) COMMUNITY COMMERCIAL
PARCEL AREA	51.72 AC
SITE AREA	3.10 AC
LOT COVERAGE	
REQUIRED	N/A
PROPOSED	0.53
FAR	
REQUIRED	N/A
PROPOSED	0.63
SETBACKS (REQUIRED)	
FRONT	N/A
REAR	N/A
SIDE	N/A

PROPOSED BUILDING SUMMARY

	CONSTRUCTION TYPE	OCCUPANCY GROUP	BUILDING HEIGHT	BUILDING AREA
RESTORATION HARDWARE	TYPE IIB, UNRATED NONCOMBUSTIBLE CONSTRUCTION	"M" MERCANTILE, RETAIL CENTER - HOME FURNISHINGS AND ACCESSORIES - ONE TENANT ONLY	50'-0"	41,850 (SF)

ARCHITECTURAL REVIEW
BOARD PLANS
FOR
STANFORD SHOPPING CENTER

180 EL CAMINO REAL
BUILDING B
PALO ALTO, CA 94304

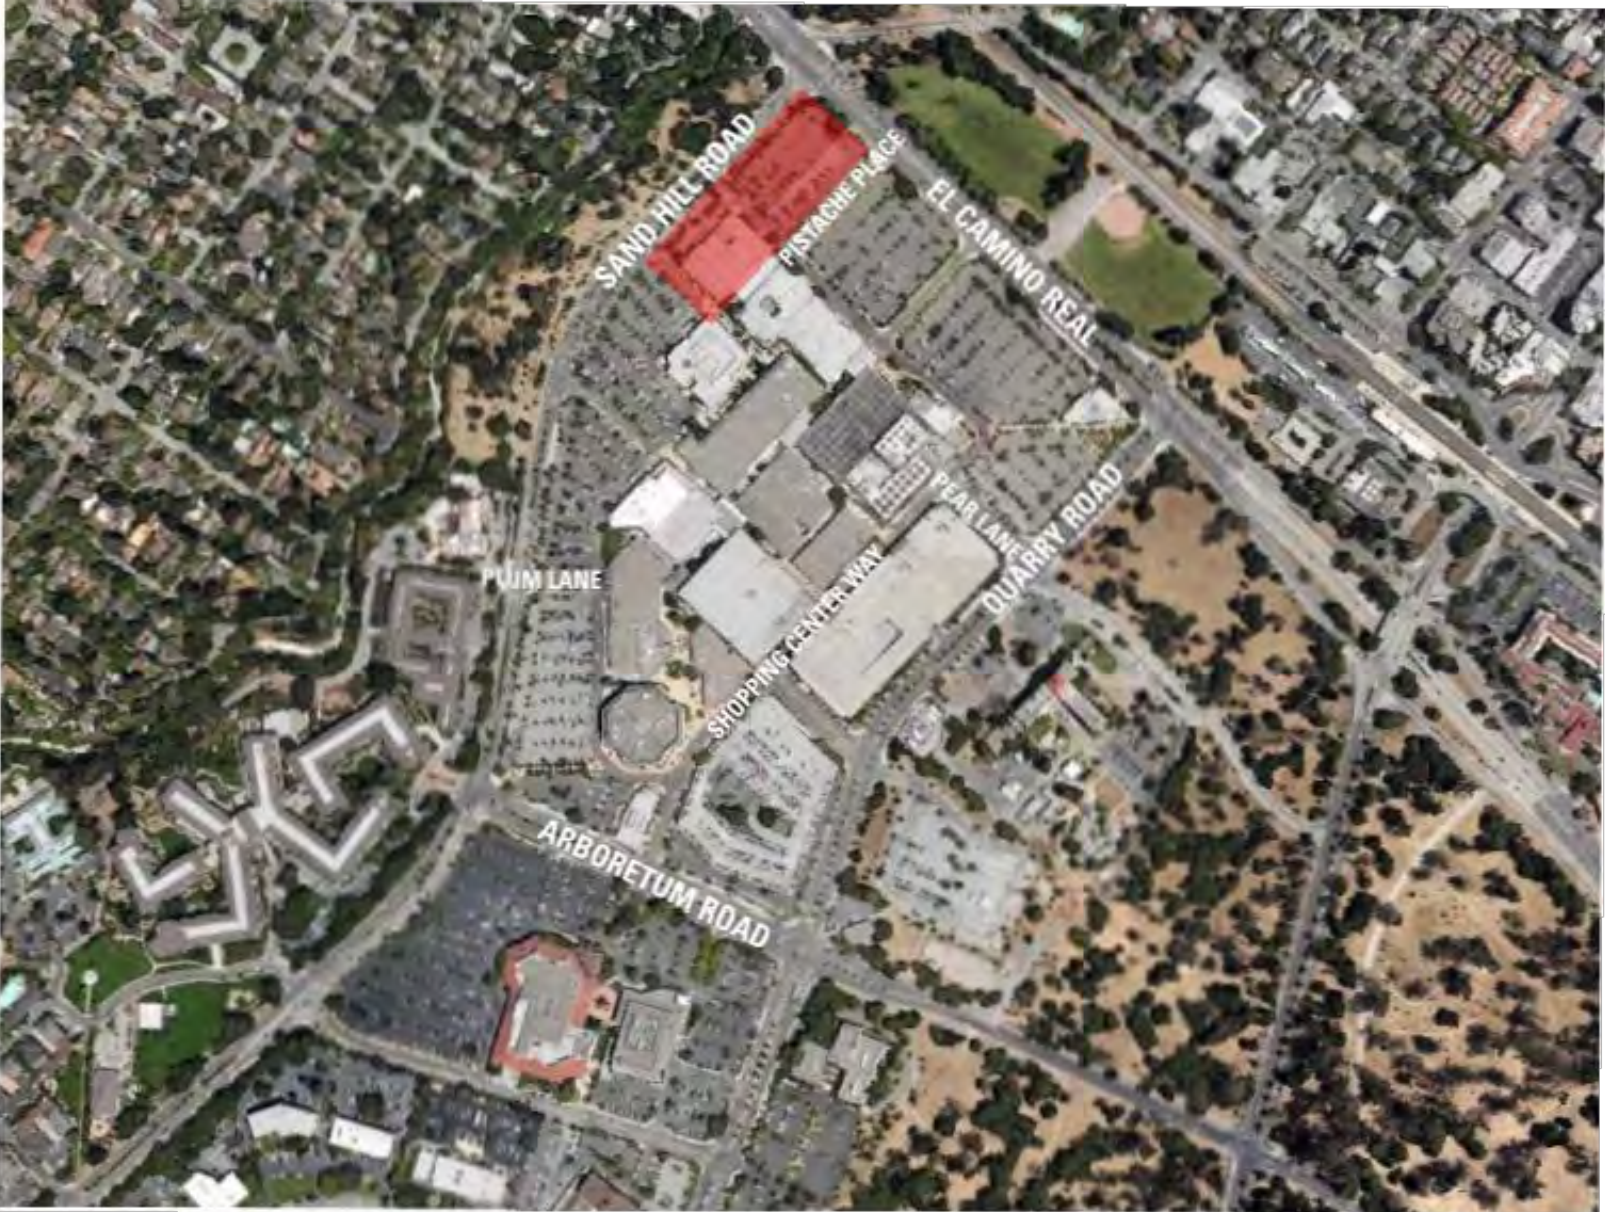

VICINITY MAP
SCALE: NTS




PARKING SUMMARY

Parking Provided by Space Type	Notes	Regular	ADA	EVSE	EV (Ready)	ADA EVSE/Ready***	x2 PK EVSE	Dedicated Parking	TOTAL
Required Parking Spaces 1/275 GFA	5212								5,212
Existing Parking Spaces	As of 3/27/2019	5,218	101	29	96				
Proposed Parking Spaces	Macys Mens Project	10	10	0	49				
Dedicated Parking - Tesla	16PLN-00040							-6	
Loss of Physical Parking Spaces	Macys Mens Project	-240							
Loss of Physical Parking Spaces	Building EE	-1							
Total Parking Spaces		4,977	111	29	153			-6	5,264
Excess number of spaces (Proposed - Required and Dedicated Spaces)									
									52

Per AB1100: EVSE & EV Ready Van accessible & accessible spaces adjacent to an accessible path of travel are counted x2 towards the parking total

TOTAL BICYCLE PARKING, SITE PARKING, EV AND ACCESSIBLE SPACE
CALCULATIONS INCLUDED IN SITE INFRASTRUCTURE BUILDING PERMIT
#2000-00181 AND ARB APPROVAL #19PLN-00110


Plotted By: Ciudad, Sarah Sheet Set: KHA Layout: G4 SHOPPING CENTER LOCATION MAP April 25, 2023 02:40:26pm K:\BAY_LDEV\197145004 - Simon - Stanford Bldg EE - MCM\03 CADD\PlanSheets\RH ARB Sheets\G4 Shopping Center Map.dwg
This document, together with the concepts and designs presented herein, is intended only for the specific purpose and client for which it was prepared. Reuse of and improper reliance on this document without written authorization and adaptation by Kimley-Horn and Associates, Inc. shall be without liability to Kimley-Horn and Associates, Inc.

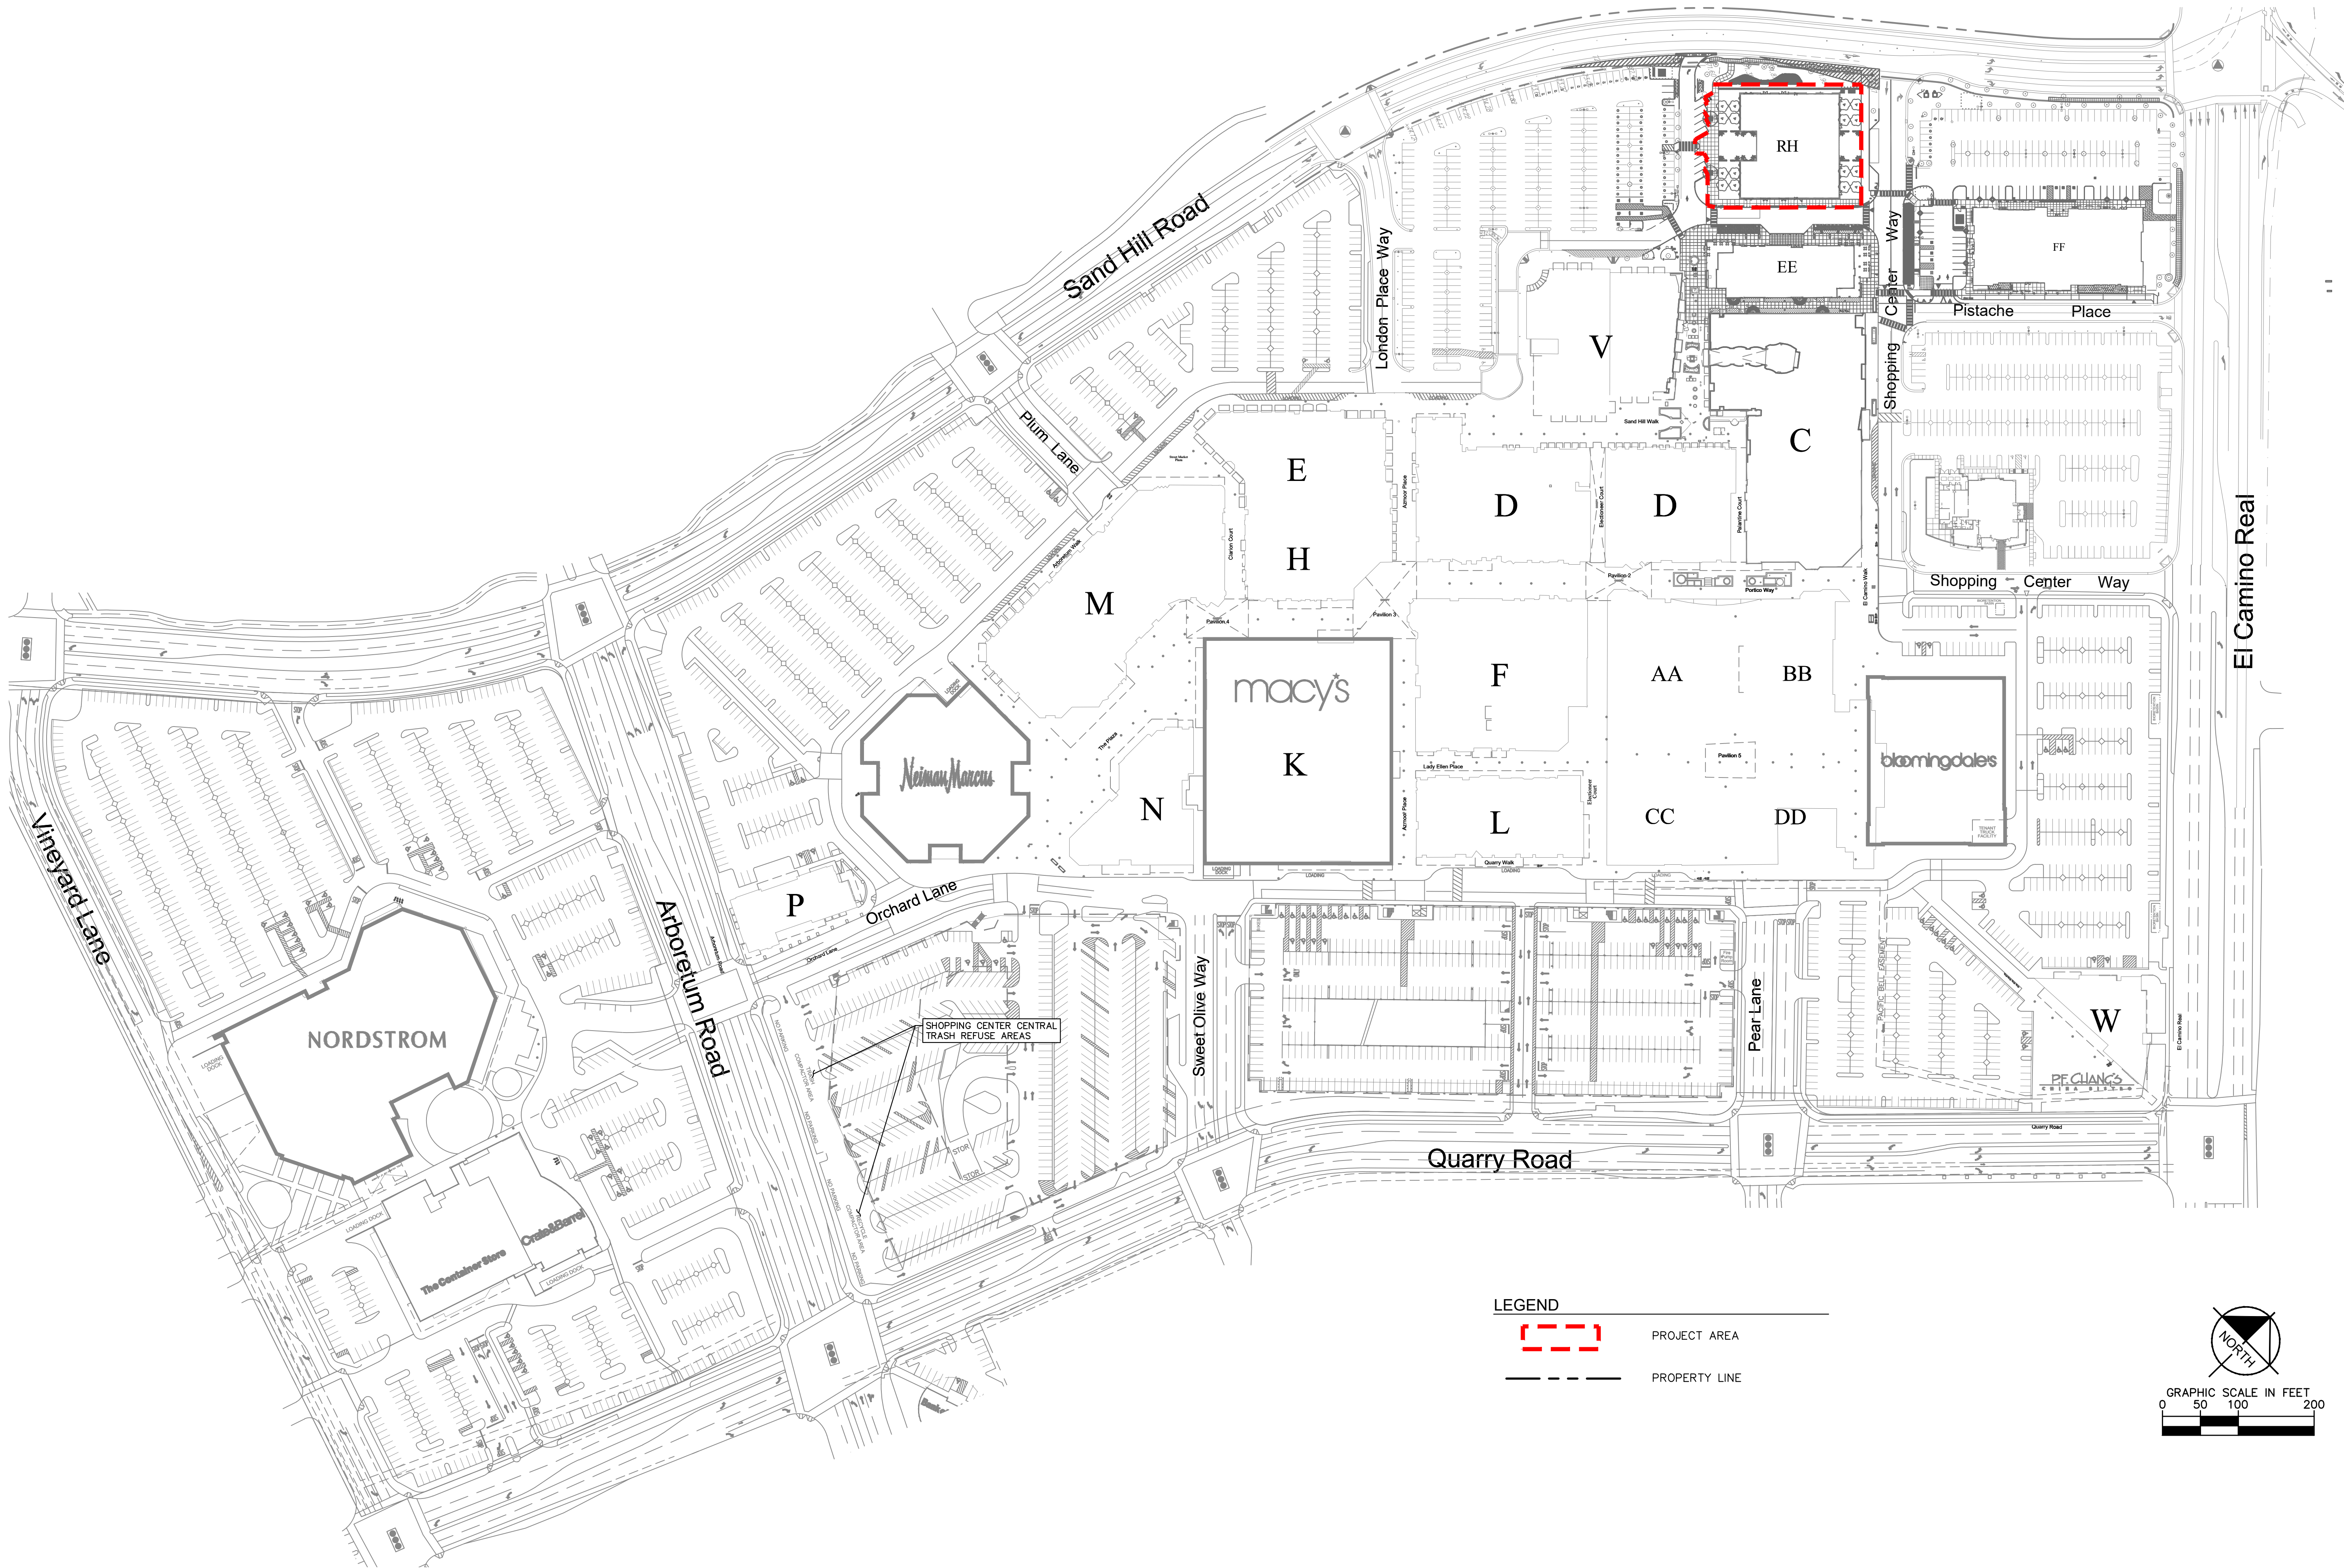

No.	REVISIONS	DATE	BY

Kimley»Horn

4637 CHABOT DRIVE, SUITE 300
PLEASANTON, CA 94588
PHONE: 925-398-4840
WWW.KIMLEY-HORN.COM
© 2019 KIMLEY-HORN AND ASSOCIATES, INC.

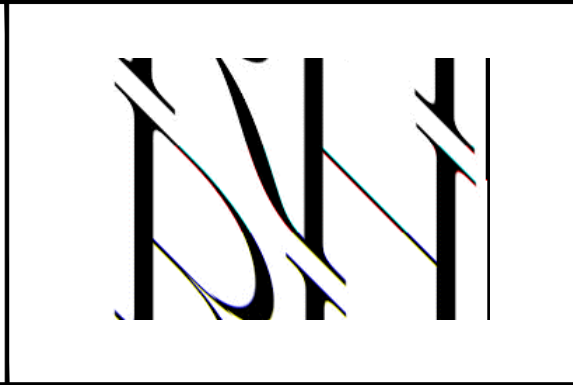

STANFORD
SHOPPING CENTER
PREPARED FOR
RH, Inc.

CITY OF PALO ALTO
CALIFORNIA

SHOPPING CENTER
LOCATION MAP

PLANNING APPLICATION NO.
DATE DATE: 11/07/2023

SHEET NUMBER

G4













2 WEST ELEVATION (ORIGINAL DESIGN) **SIGNAGE IS NOT PART OF ARB REVIEW.
SCALE: 1/8" = 1'-0"



1 WEST ELEVATION (PROPOSED DESIGN) **SIGNAGE IS NOT PART OF ARB REVIEW.
SCALE: 1/8" = 1'-0"

STU-1	LIGHT CREAM PROPRIETARY 5 COAT VENETIAN PLASTER PRODUCT BY RICK MARS
MT - 1	PAINTED METAL CUSTOM METALLIC PAINT BY CREATIVE PAINTS SAN FRANCISCO
S-1	BIANCONE ITALIAN LIMESTONE



2 NORTH ELEVATION
SCALE: 3/32" = 1'-0"



1 NORTH ELEVATION (PROPOSED DESIGN) **SIGNAGE IS NOT PART OF ARB REVIEW.
SCALE: 1/8" = 1'-0"

STU-1	LIGHT CREAM PROPRIETARY 5 COAT VENETIAN PLASTER PRODUCT BY RICK MARS
MT - 1	PAINTED METAL CUSTOM METALLIC PAINT BY CREATIVE PAINTS SAN FRANCISCO
S-1	BIANCONE ITALIAN LIMESTONE



2 EAST ELEVATION (ORIGINAL DESIGN) **SIGNAGE IS NOT PART OF ARB REVIEW.
SCALE: 1/8" = 1'-0"



1 EAST ELEVATION (PROPOSED DESIGN) **SIGNAGE IS NOT PART OF ARB REVIEW.
SCALE: 1/8" = 1'-0"

STU-1	LIGHT CREAM PROPRIETARY 5 COAT VENETIAN PLASTER PRODUCT BY RICK MARS
MT-1	PAINTED METAL CUSTOM METALLIC PAINT BY CREATIVE PAINTS SAN FRANCISCO
S-1	BIANCONE ITALIAN LIMESTONE



2 SOUTH ELEVATION (ORIGINAL DESIGN) **SIGNAGE IS NOT PART OF ARB REVIEW.
SCALE: 1/8" = 1'-0"




1 SOUTH ELEVATION (PROPOSED DESIGN) **SIGNAGE IS NOT PART OF ARB REVIEW.
SCALE: 1/8" = 1'-0"


STU-1	LIGHT CREAM PROPRIETARY 5 COAT VENETIAN PLASTER PRODUCT BY RICK MARS
MT-1	PAINTED METAL CUSTOM METALLIC PAINT BY CREATIVE PAINTS SAN FRANCISCO
S-1	BIANCONE ITALIAN LIMESTONE

ORIGINAL DESIGN





PROPOSED DESIGN

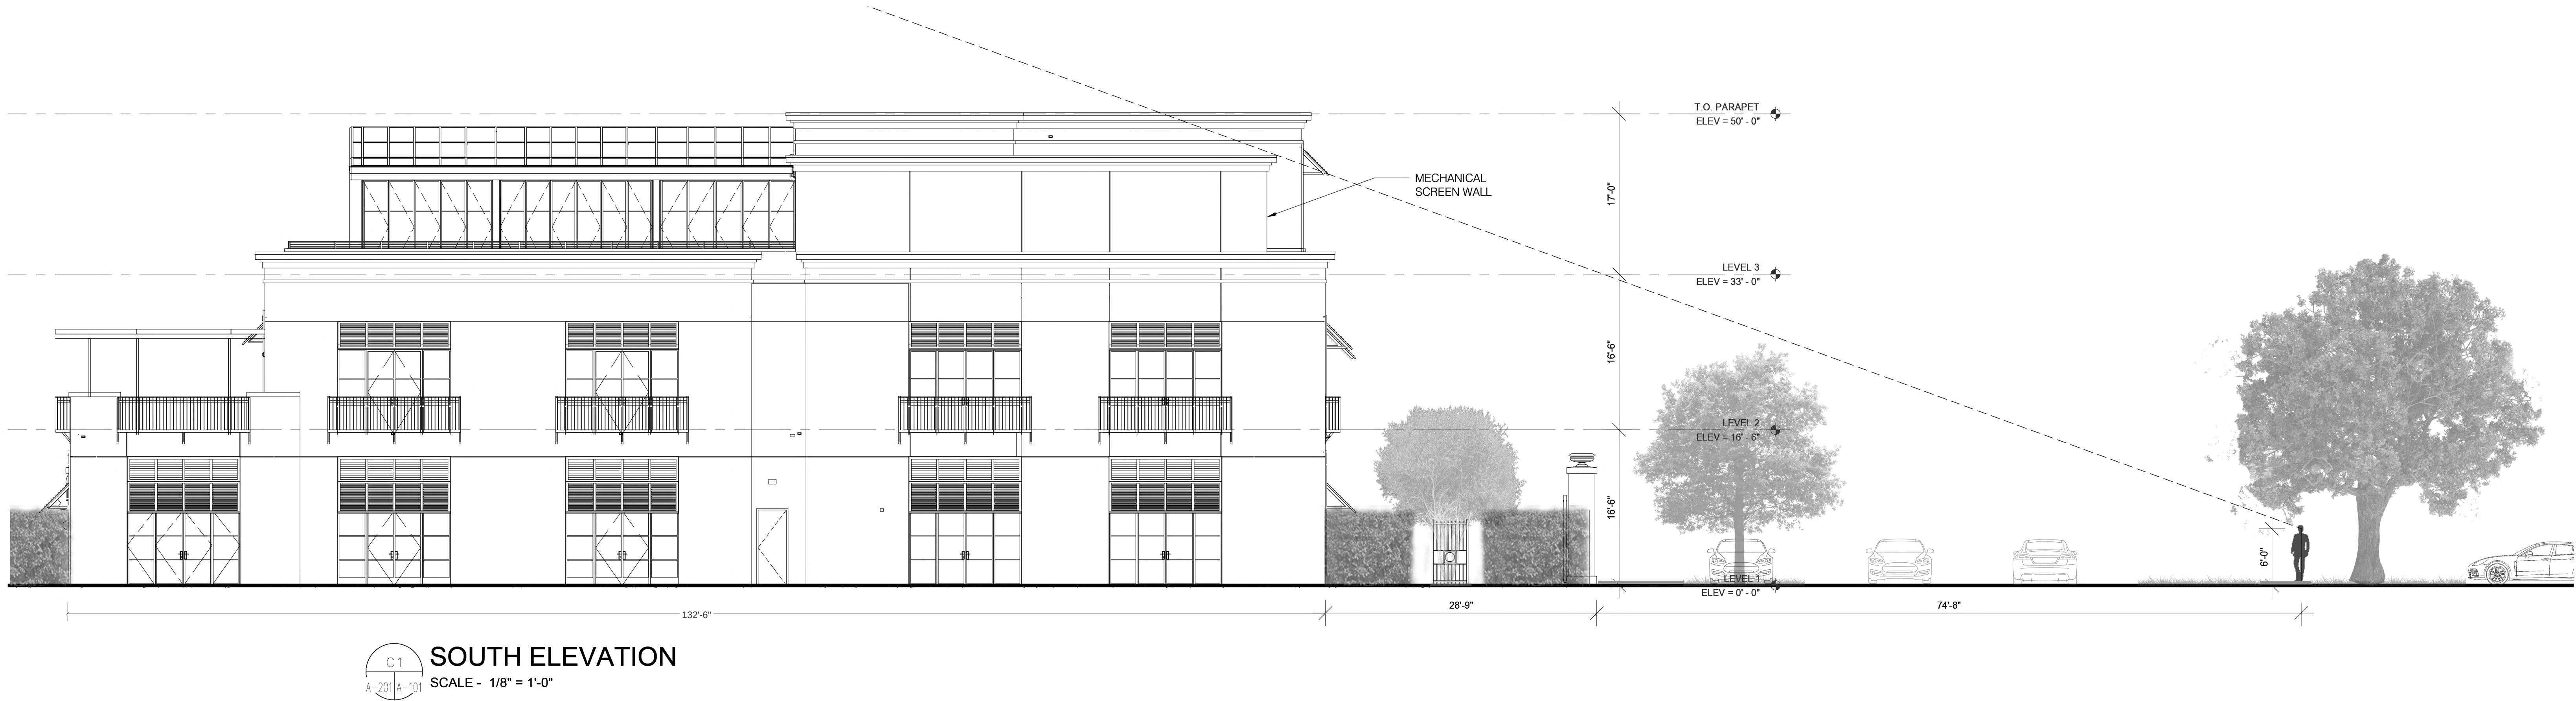

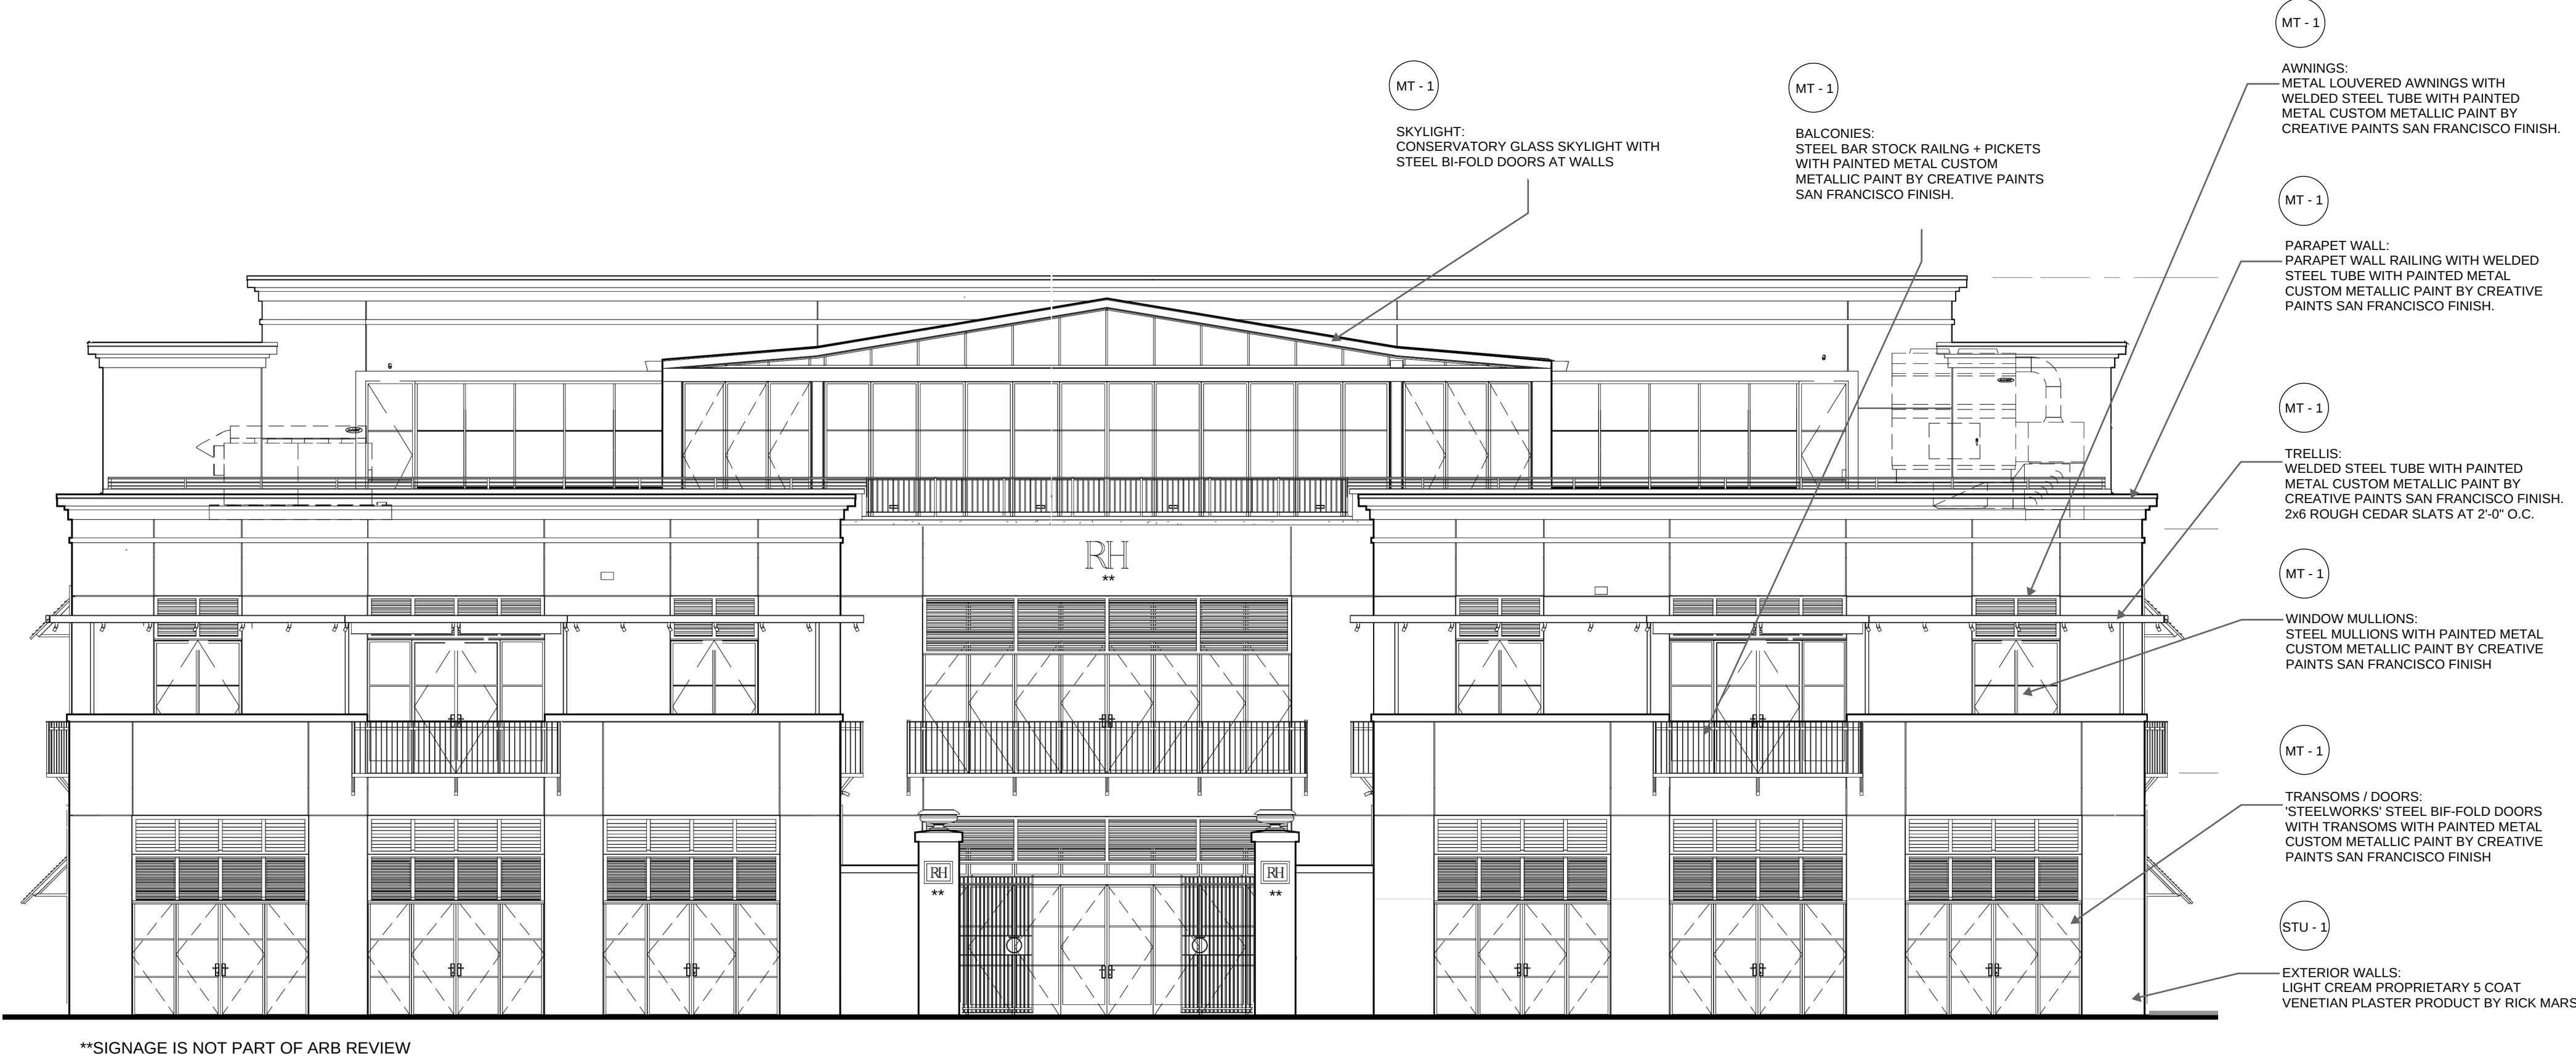

STU-1	LIGHT CREAM PROPRIETARY 5 COAT VENETIAN PLASTER PRODUCT BY RICK MARS
MT - 1	PAINTED METAL CUSTOM METALLIC PAINT BY CREATIVE PAINTS SAN FRANCISCO
S-1	BIANCONE ITALIAN LIMESTONE

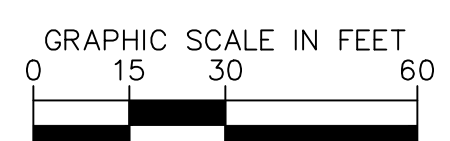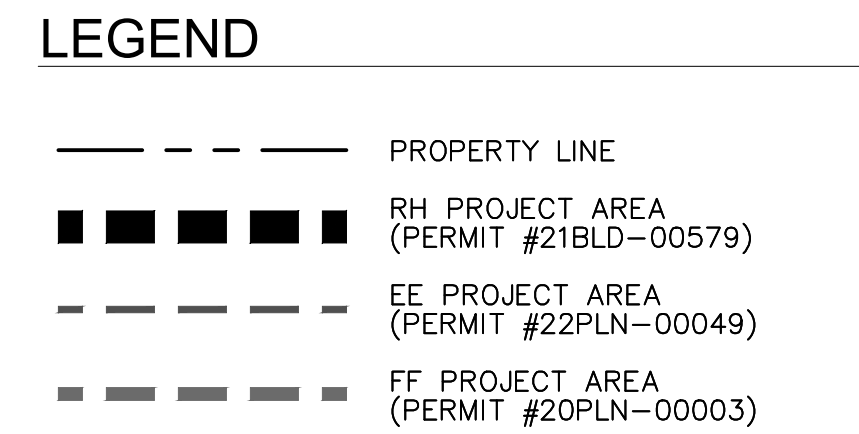

Kimley»»Horn

4637 CHABOT DRIVE, SUITE 300
PLEASANTON, CA 94588
PHONE: 925-398-4840
WWW.KIMLEY-HORN.COM
© 2019 KIMLEY-HORN AND ASSOCIATES, INC.




CALIFORNIA

EXISTING CONDITIONS



DATE
APRIL 25, 2023

G2

Plotted By: Ciudad, Sarah Sheet Set: KHA Layout: G3 PERMITTED CONDITIONS April 25, 2023 02:39:42pm K:\BAY_LDEV\197145004 - Simon - Stanford Bldg EE - MCA\G3 CADD\PlanSheets\RH ARB Sheets\G3 PERMITTED CONDITIONS.dwg
This document, together with the concepts and designs presented herein, as an instrument of service, is intended only for the specific purpose and client for which it was prepared. Reuse of and improper reliance on this document without written authorization and adaptation by Kimley-Horn and Associates, Inc. shall be without liability to Kimley-Horn and Associates, Inc.

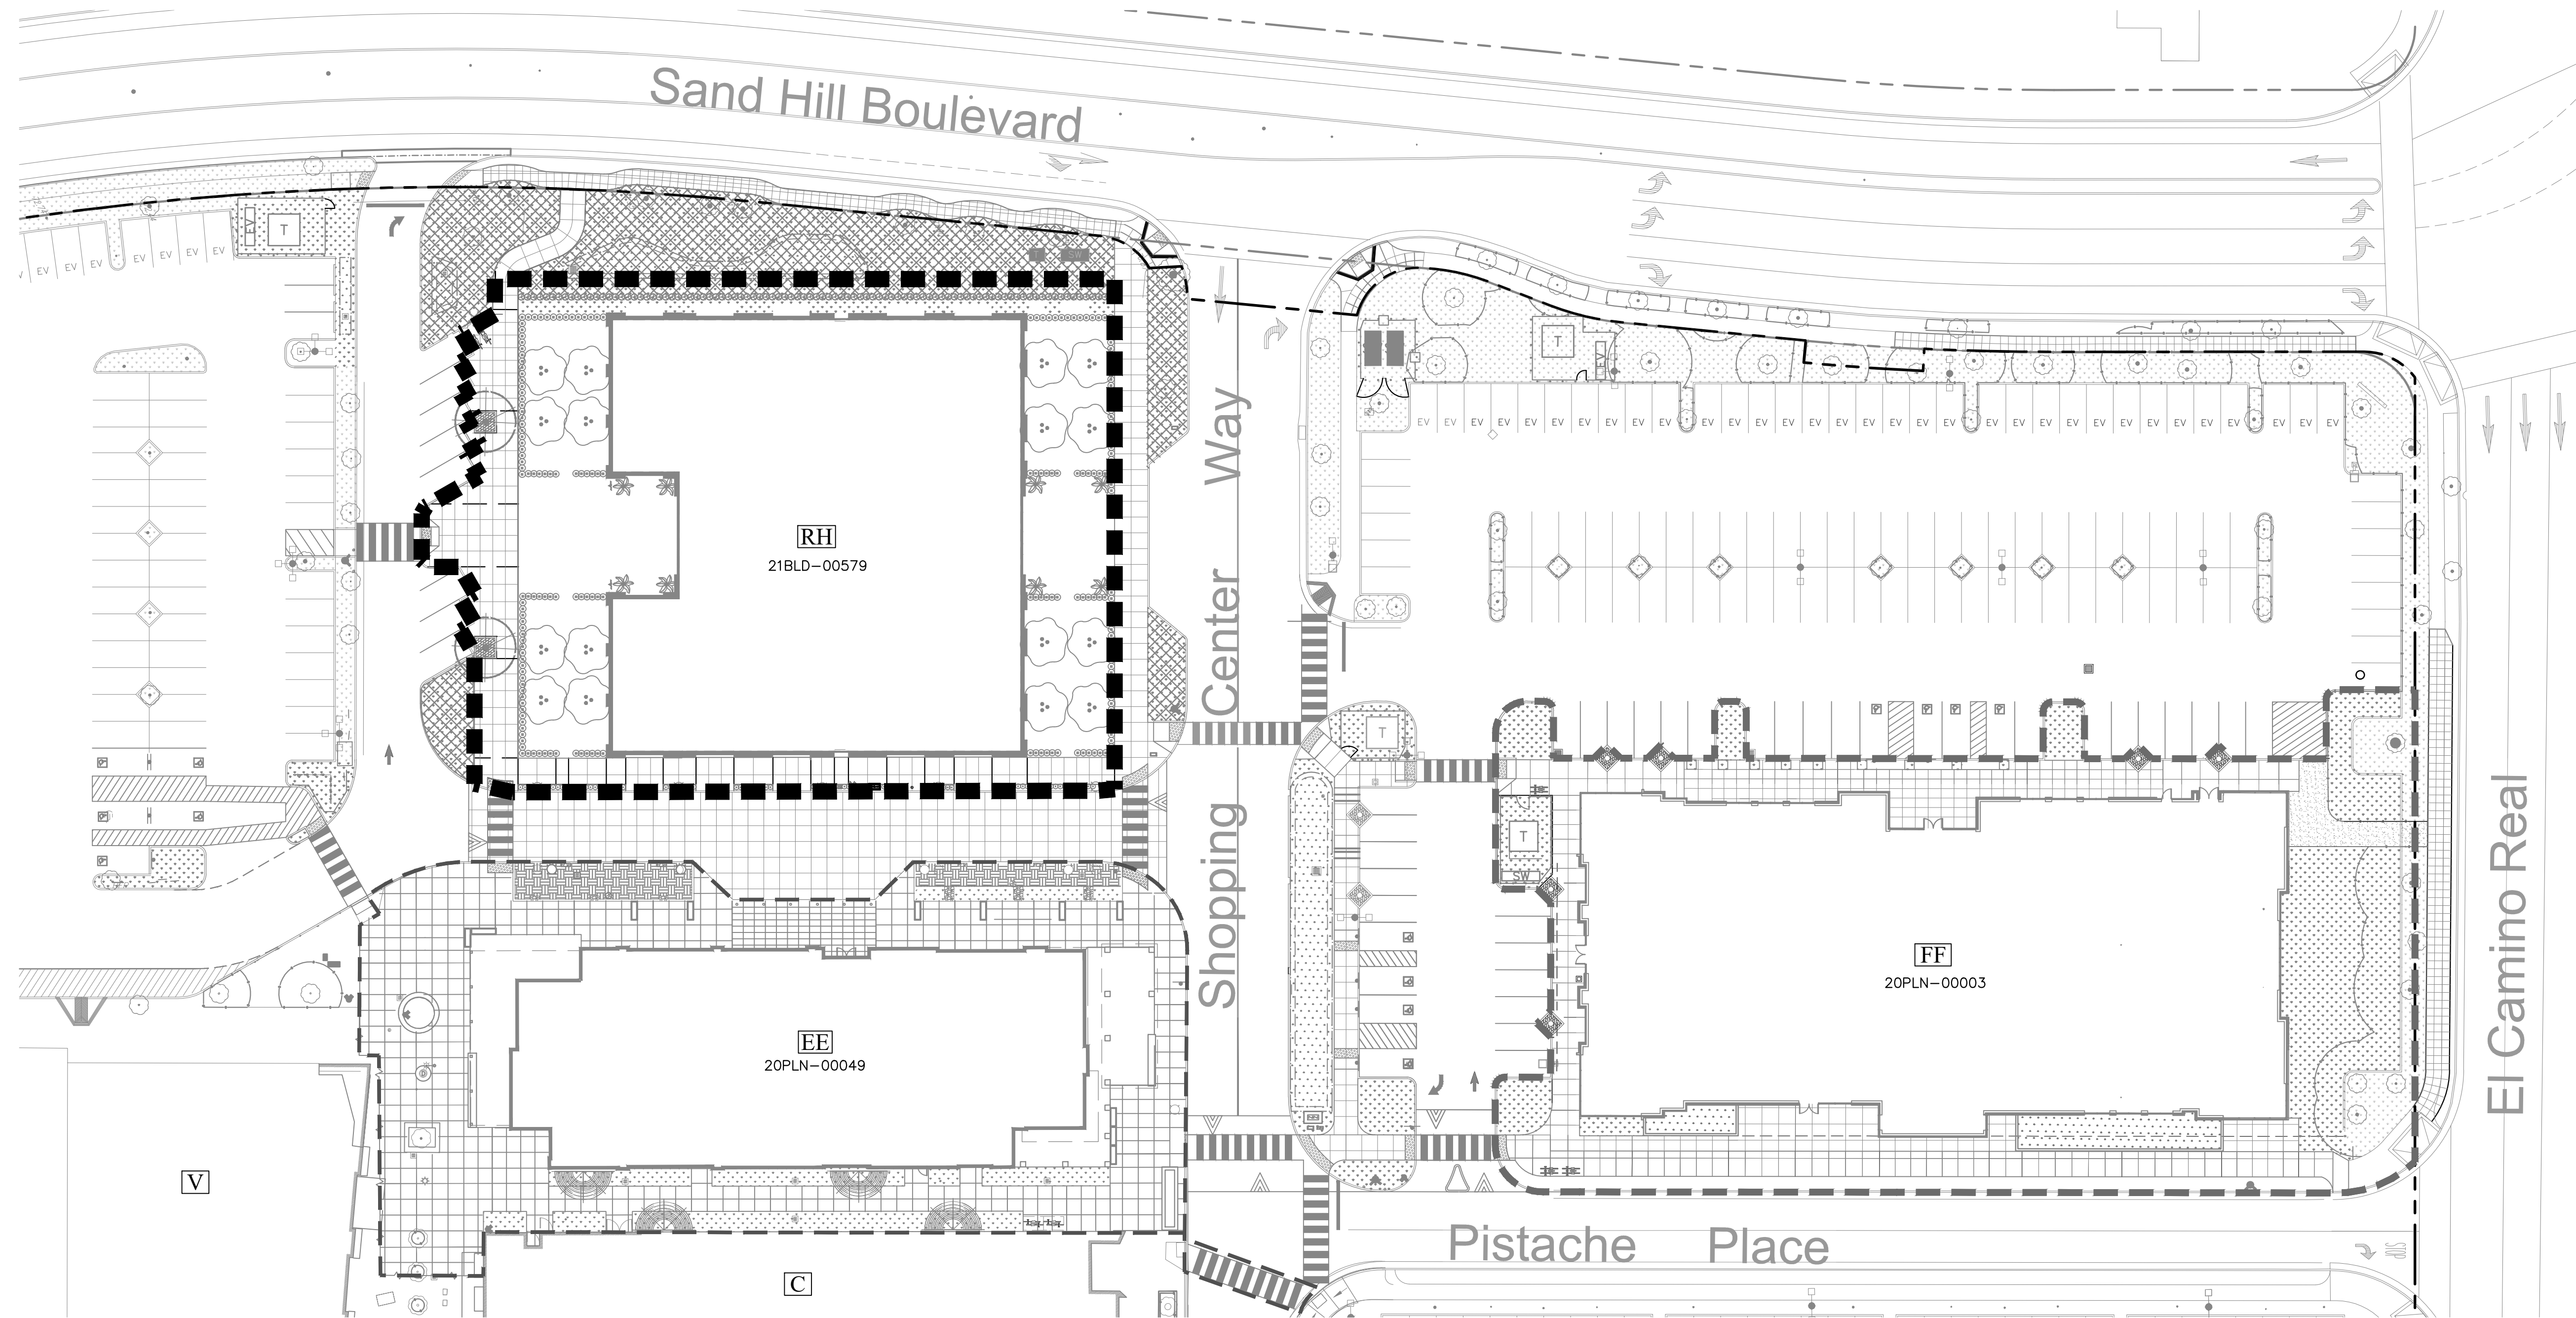

- LEGEND**
- PROPERTY LINE
 - RH PROJECT AREA (PERMIT #21BLD-00579)
 - EE PROJECT AREA (PERMIT #22PLN-00049)
 - FF PROJECT AREA (PERMIT #20PLN-00003)

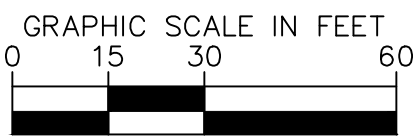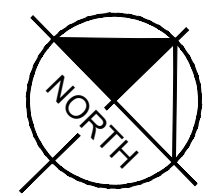

No.	REVISIONS	DATE	BY

Kimley»Horn

4637 CHABOT DRIVE, SUITE 300
PLEASANTON, CA 94588
PHONE: 925-398-4840
WWW.KIMLEY-HORN.COM
© 2019 KIMLEY-HORN AND ASSOCIATES, INC.



STANFORD
SHOPPING CENTER
PREPARED FOR
RH, Inc.

CITY OF PALO ALTO

CALIFORNIA

PERMITTED CONDITIONS

PLANNING
APPLICATION NO.

SHEET NUMBER

G3

DATE
APRIL 25, 2023

Plotted By:Christanne Davis Date:May 09, 2019 06:31:32pm Z:\Planning & Pre-Development\Real Estate Developments\California\CA_Palo Alto\01-Design\04-AOR\Bases\Current\19_0506_CAD\19_0506_TITLE_BLOCKS ONLY.dwg
This document, together with the concepts and designs presented herein, is an instrument of service, and is intended only for the specific purpose and client for which it was prepared. Reuse of any portion of this document without written authorization and adaptation by KIMLEY-HORN AND ASSOCIATES, INC. shall be without liability to KIMLEY-HORN AND ASSOCIATES, INC.


FX2




Weight	12" - 37 lbs	24" - 54 lbs
18" - 44 lbs	42" - 98 lbs	
24" - 58 lbs	48" - 111 lbs	
30" - 71 lbs		

DIMENSIONS

Fixed Mount (100FCM)

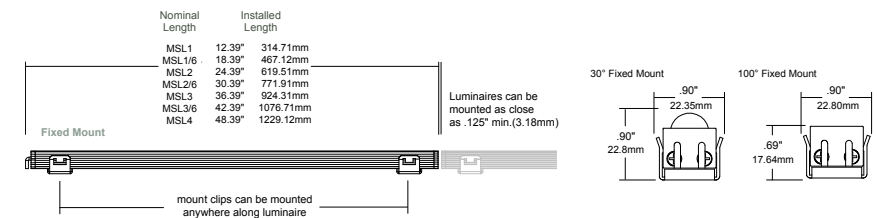

Adjustable Mount (100ADJ)

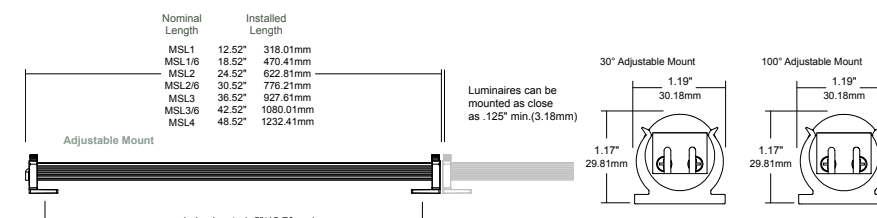

The 100 Series Adjustable Mount allows for 300 degree continuous rotation.

HLF105 and HLF107 Linear Flood

HIGHLIGHTS

- Made with a durable extruded aluminum housing
- Section length offered in 1ft through 4ft lengths (in 6in increments)
- Over 300DEG of rotation with adjustable mounting option
- 0-10 volt dimmable using Hydrel transformer TQDX
- End-to-end mounting options for quick and easy installation
- Wet listed


5 YEAR WARRANTY



ROHS COMPLIANT

Buy America

FX6

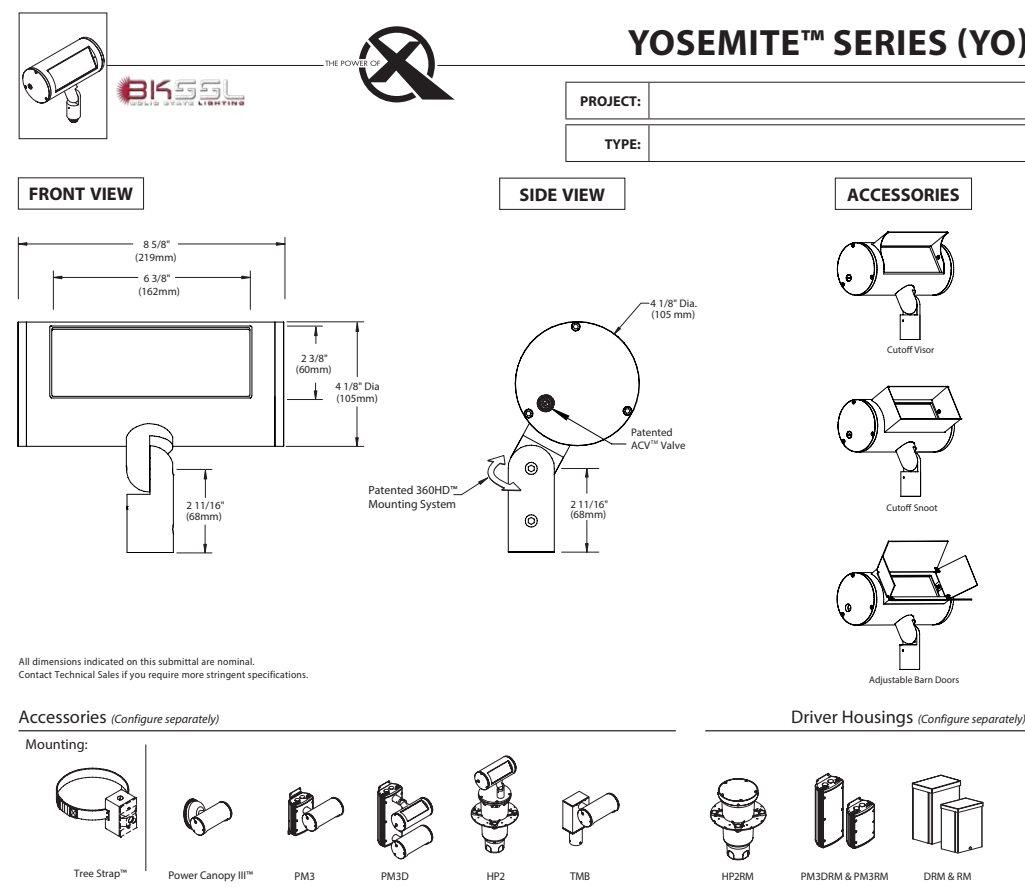


Yosemite™ Series (YO)


Specifications:

- Color Temperature:** 1800K, 2700K, 3000K, 3500K, 4000K, 5000K, 5700K, 6500K, 7500K, 8500K, 9500K, 10000K
- Beam Angle:** 15°, 25°, 35°, 11033°, 11035°, 11045°, 11055°, 11065°, 11075°, 11085°, 11095°, 11105°, 11115°, 11125°, 11133°, 11135°, 11145°, 11155°, 11165°, 11177°, 11185°, 11195°, 11205°, 11215°, 11225°, Statistics						
Description	Symbol	Avg	Ma	Min	Ma Min	Avg Min
Overall E tenor	+	2.1 c	38.0 c	0.0 c	N A	N A
Property Line	—	0.4 c	1.4 c	0.0 c	N A	N A

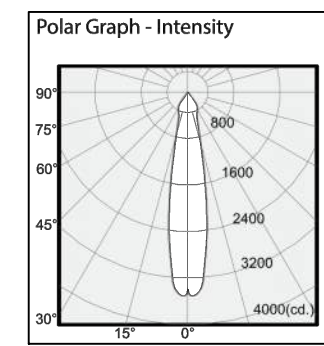


F 7 - BEAM PATTERN
SCALE: N.T.S.

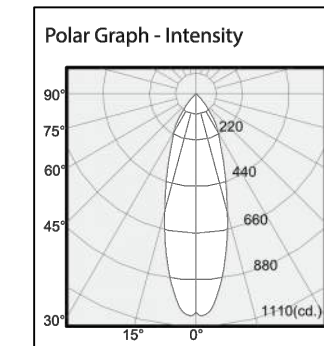

F 8 - BEAM PATTERN
SCALE: N.T.S.

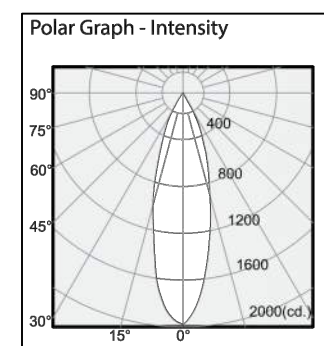

F 10 - BEAM PATTERN
SCALE: N.T.S.

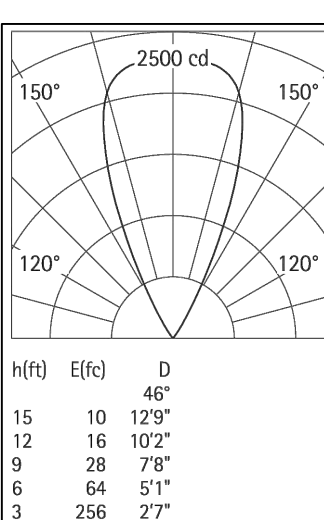

F 12 - BEAM PATTERN
SCALE: N.T.S.

23	04/21/2023	BULLETIN 23
11	02/11/2022	PERMIT COMMENTS 3
7	10/01/2021	PERMIT COMMENTS 5
No.	Date	Description

Revisions	
-----------	--

Date: 03/05/2021
Permit Set

Electrical Site
Lighting Plan
Photometrics



THIS DRAWING IS A DIAGRAMMATIC AND SHOULD BE USED TO DETERMINE THE DESIGN INTENT. THE CONTRACTOR SHALL FIELD VERIFY ALL WORK AND SHALL NOTIFY THE ARCHITECT IMMEDIATELY OF ANY DISCREPANCIES IN THE DOCUMENTS BEFORE PROCEEDING. FAILURE TO DO SO WILL RESULT IN THE CONTRACTOR TAKING FULL RESPONSIBILITY AND LIABILITY FOR ANY DISCREPANCIES. NOTICE: THIS DRAWING AND THE DESIGN ARE THE PROPERTY OF MECHANICAL ELECTRICAL ENGINEERING CONSULTANTS, PC AND NO ALTERATIONS OR TRANSFERS OF WORK ARE PERMITTED WITHOUT WRITTEN APPROVAL OF MECHANICAL ELECTRICAL ENGINEERING CONSULTANTS, PC.