

This drawing, as an instrument of professional service, is the property of PONDEROSA ARCHITECTURE, LLC, and shall not be used, in whole or part, for any other project without the written permission of PONDEROSA ARCHITECTURE, LLC. Unauthorized use will be prosecuted to the fullest extent of the law. Copyright © 2025 by PONDEROSA ARCHITECTURE, LLC.



PONDEROSA ARCHITECTURE
32 W 200 S, SUITE 152
SALT LAKE CITY, UT 84101
(801) 473-4806
taylor@ponderosa-architecture.com
ponderosa-architecture.com

SCHEMATIC DESIGN - NOT FOR CONSTRUCTION

OLD TRACE RD. DEVELOPMENT
STEEL BRIDGE HOMES
4103 OLD TRACE RD, PALO ALTO, CA 94306

No.	Description	Date


9.16.25

COVER SHEET

G100

This drawing, as an instrument of professional services, is the property of PONDEROSA ARCHITECTURE, LLC. and shall not be used, in whole or part, for any other project without the written permission of an authorized representative of PONDEROSA ARCHITECTURE, LLC. Unauthorized use will be prosecuted to the fullest extent of the law. Copyright © 2025 by PONDEROSA ARCHITECTURE, LLC.

A
B
C
D

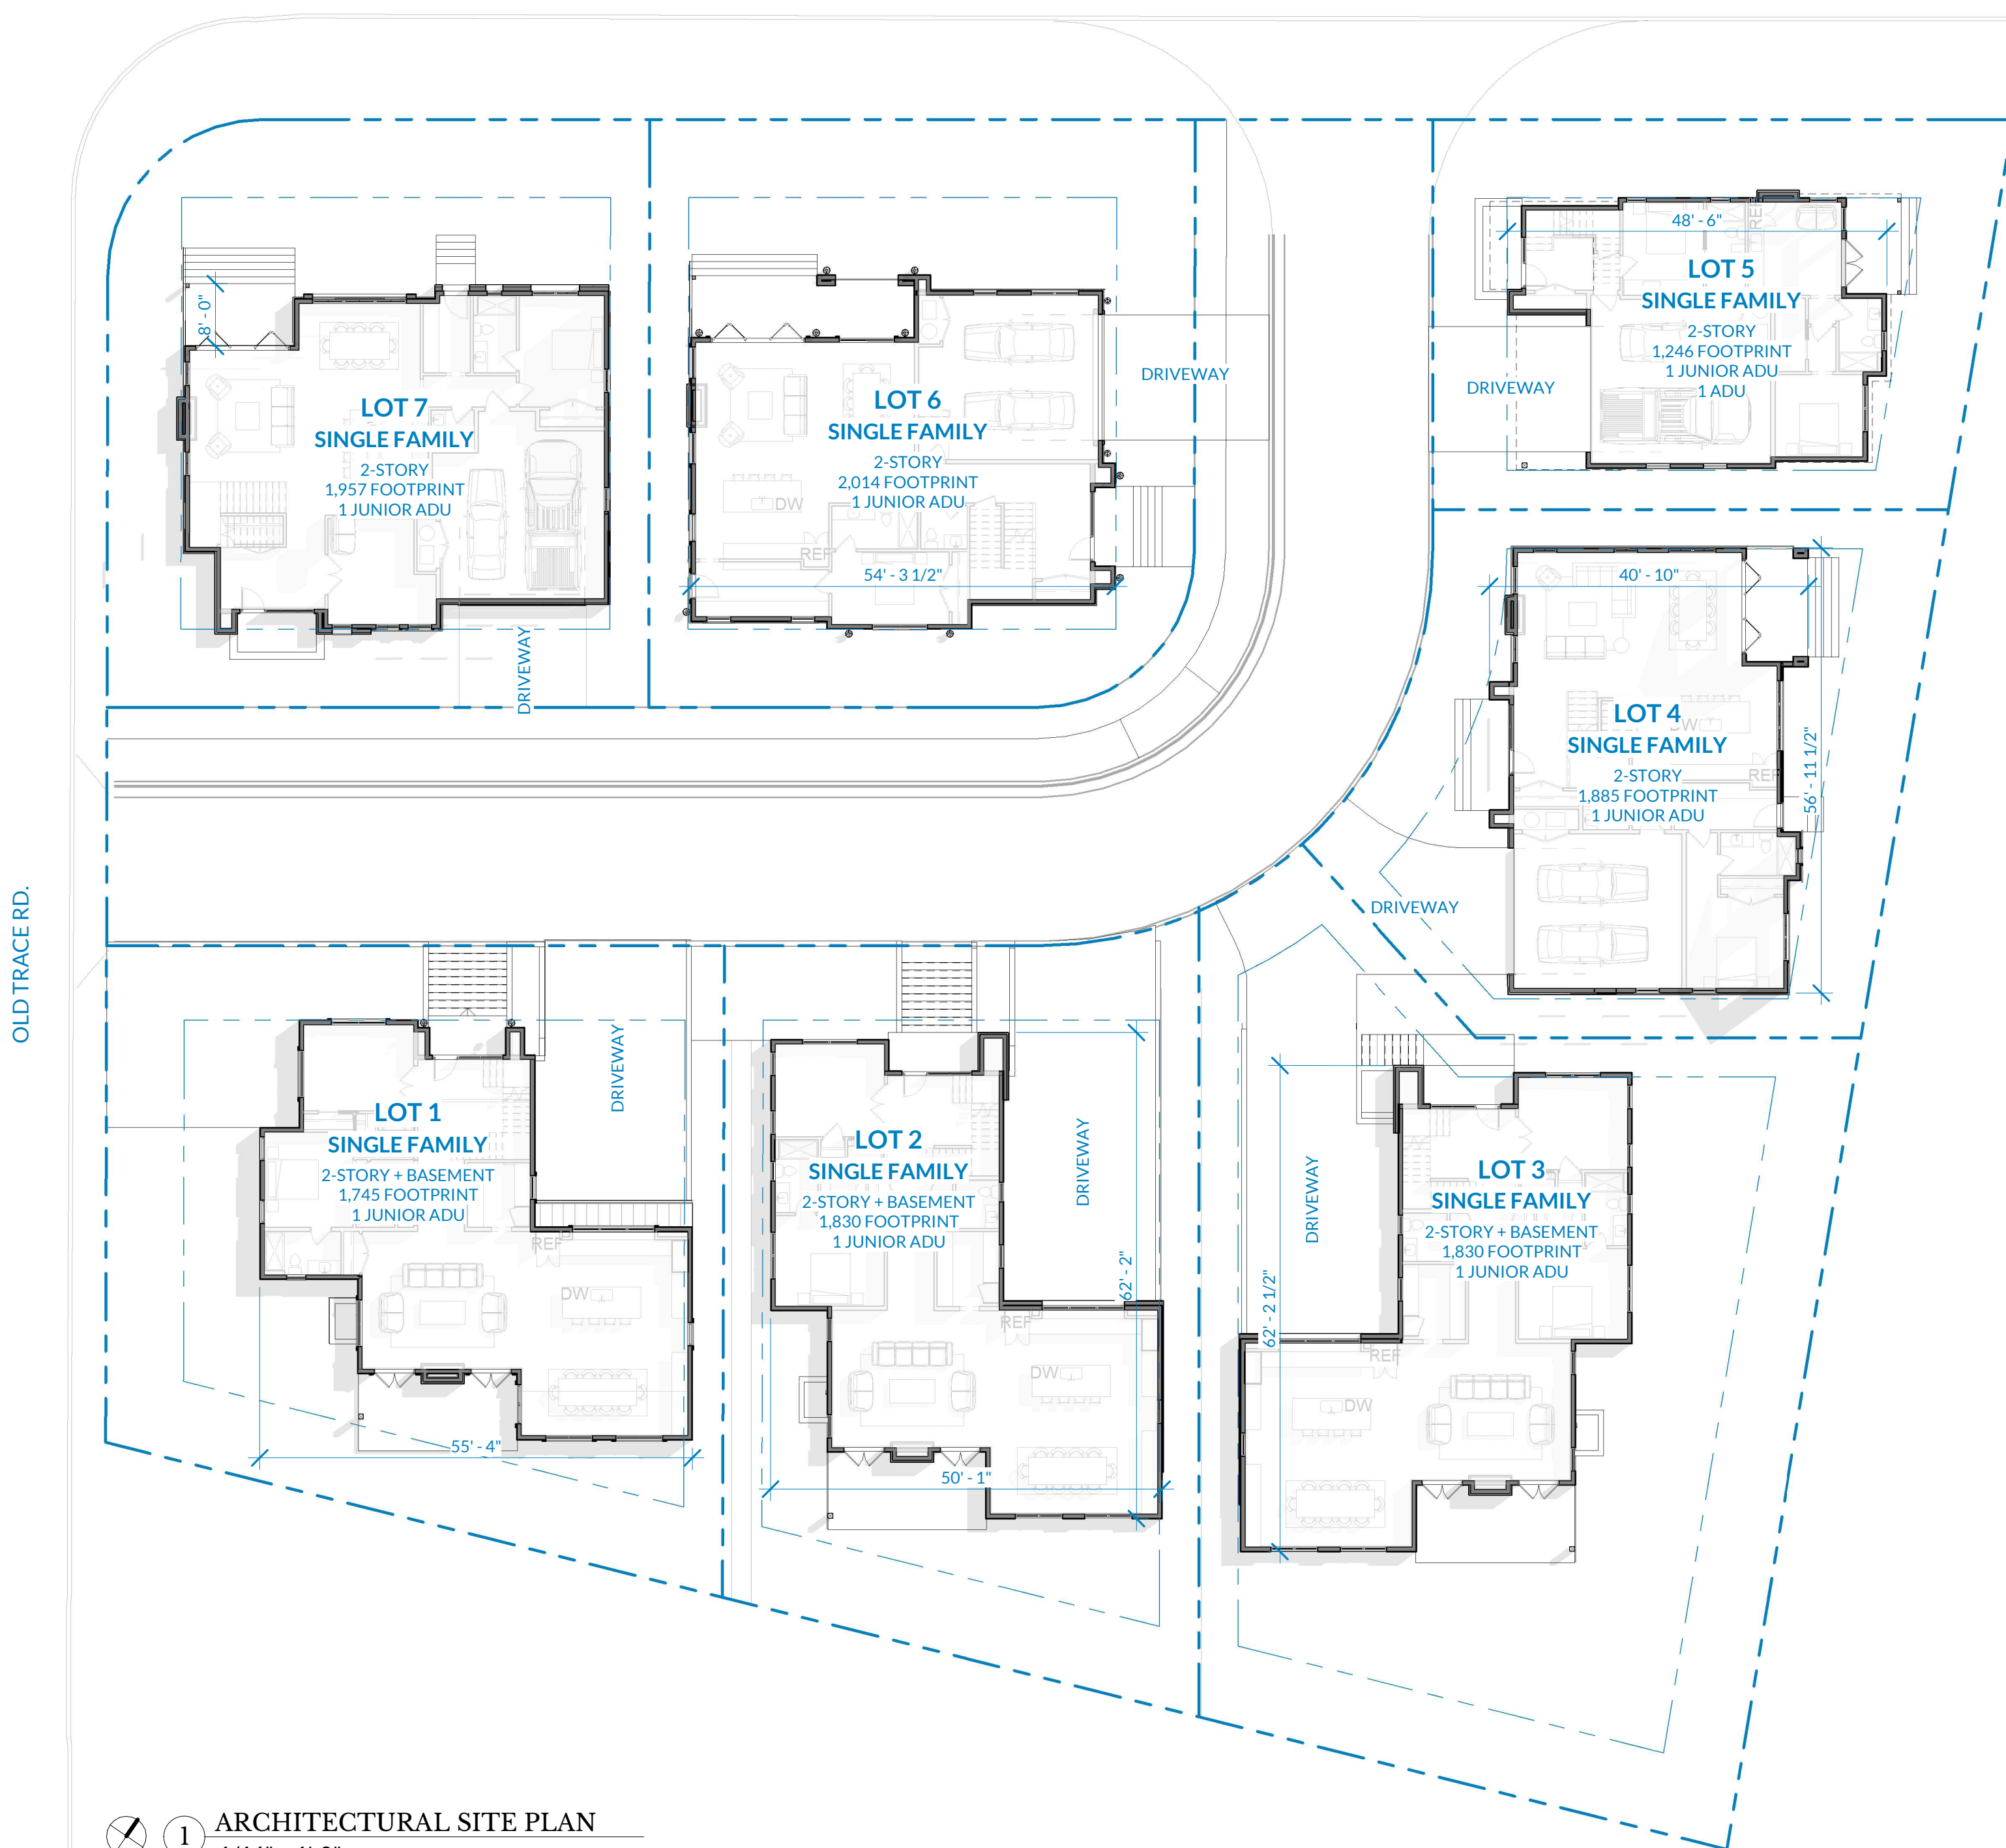

1 ARCHITECTURAL SITE PLAN
1/16" = 1'-0"

BUILDING SQUARE FOOTAGES

NOTE: THESE SQUARE FOOTAGES ARE TAKEN FROM FINISHED INTERIOR (DRYWALL) AND EXCLUDE EXTERIOR DECKS/BALCONIES. UNFINISHED BASEMENT AREAS ARE EXCLUDED. OPEN-TO-BELOW AREAS & STAIRS ARE ONLY COUNTED ON LEVEL 1.

LOT 1:

PRIMARY RESIDENCE:

HABITABLE TOTAL: 3,937 SF
BASEMENT: 644 SF
LEVEL 1: 1,726 SF
LEVEL 2: 1,567 SF

GARAGE: 504 SF

TOTAL (HABITABLE + GARAGE) = 4,441 SF

JUNIOR ADU:

HABITABLE TOTAL: 214 SF

LOT 2:

PRIMARY RESIDENCE:

HABITABLE TOTAL: 4,078 SF
BASEMENT: 611 SF
LEVEL 1: 1,819 SF
LEVEL 2: 1,648 SF

GARAGE: 504 SF

TOTAL (HABITABLE + GARAGE) = 4,582 SF

JUNIOR ADU:

HABITABLE TOTAL: 301 SF

LOT 3:

PRIMARY RESIDENCE:

HABITABLE TOTAL: 4,078 SF
BASEMENT: 611 SF
LEVEL 1: 1,819 SF
LEVEL 2: 1,648 SF

GARAGE: 504 SF

TOTAL (HABITABLE + GARAGE) = 4,582 SF

JUNIOR ADU:

HABITABLE TOTAL: 301 SF

LOT 4:

PRIMARY RESIDENCE:

HABITABLE TOTAL: 2,601 SF
LEVEL 1: 1,035 SF
LEVEL 2: 1,566 SF

GARAGE: 425 SF

TOTAL (HABITABLE + GARAGE) = 3,026 SF

JUNIOR ADU:

HABITABLE TOTAL: 336 SF

LOT 5:

PRIMARY RESIDENCE:

HABITABLE TOTAL: 1,336 SF
LEVEL 1: 51 SF
LEVEL 2: 1,285 SF

GARAGE: 485 SF

TOTAL (HABITABLE + GARAGE) = 1,821 SF

JUNIOR ADU:

HABITABLE TOTAL: 278 SF

ADU:

HABITABLE TOTAL: 398 SF

LOT 6:

PRIMARY RESIDENCE:

HABITABLE TOTAL: 2,780 SF
LEVEL 1: 1,030 SF
LEVEL 2: 1,750 SF

GARAGE: 472 SF

TOTAL (HABITABLE + GARAGE) = 3,252 SF

JUNIOR ADU:

HABITABLE TOTAL: 344 SF

LOT 7:

PRIMARY RESIDENCE:

HABITABLE TOTAL: 2,970 SF
LEVEL 1: 1,125 SF
LEVEL 2: 1,845 SF

GARAGE: 460 SF

TOTAL (HABITABLE + GARAGE) = 3,430 SF

JUNIOR ADU:

HABITABLE TOTAL: 349 SF

SCHEMATIC DESIGN - NOT FOR CONSTRUCTION



PONDEROSA
ARCHITECTURE

PONDEROSA ARCHITECTURE
32 W 200 S, SUITE 152
SALT LAKE CITY, UT 84101

(801) 478-4806
taylor@ponderosa-architecture.com
ponderosa-architecture.com

OLD TRACE RD. DEVELOPMENT
STEEL BRIDGE HOMES

4103 OLD TRACE RD., PALO ALTO, CA 94306


No.	Description	Date

9.24.25


ARCHITECTURAL
SITE PLAN

A100


This drawing, as an instrument of professional service, is the property of PONDEROSA ARCHITECTURE, LLC, and shall not be used, in whole or part, for any other project without the written permission of an authorized representative of PONDEROSA ARCHITECTURE, LLC. Unauthorized use will be prosecuted to the fullest extent of the law. Copyright © 2025 by PONDEROSA ARCHITECTURE, LLC.

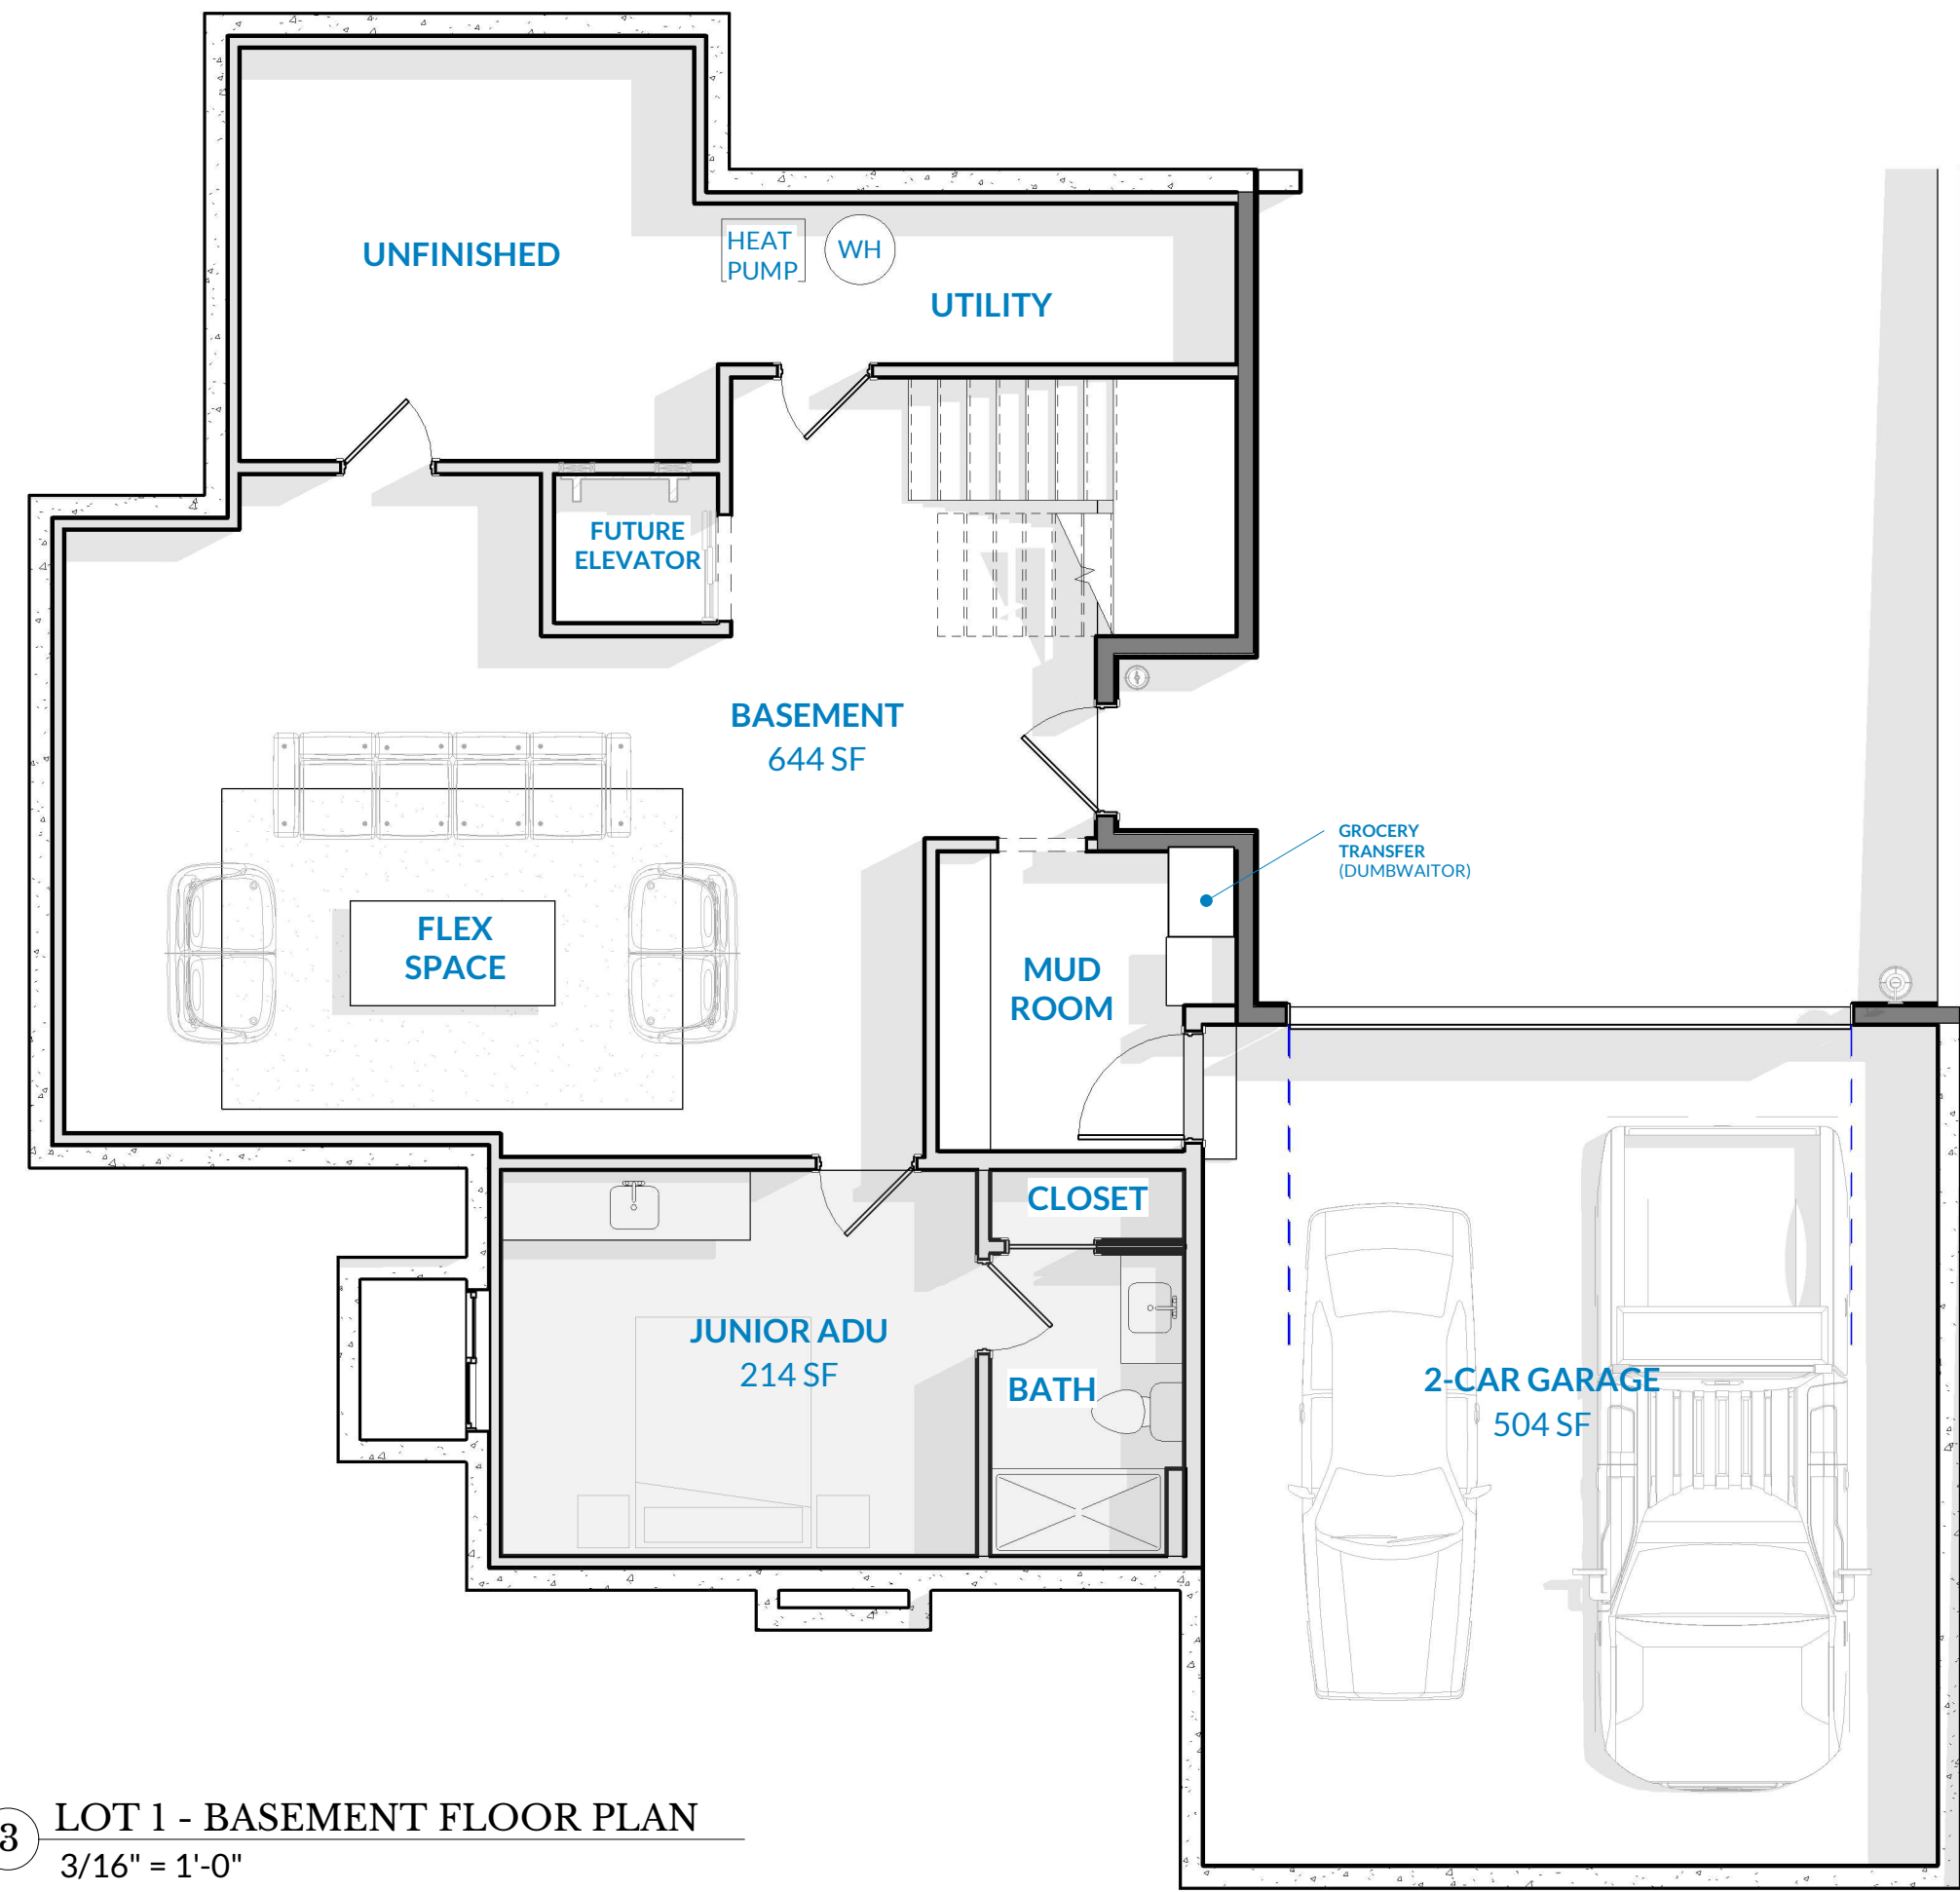

8 LOT 1 - BASEMENT FLOOR PLAN
3/16" = 1'-0"

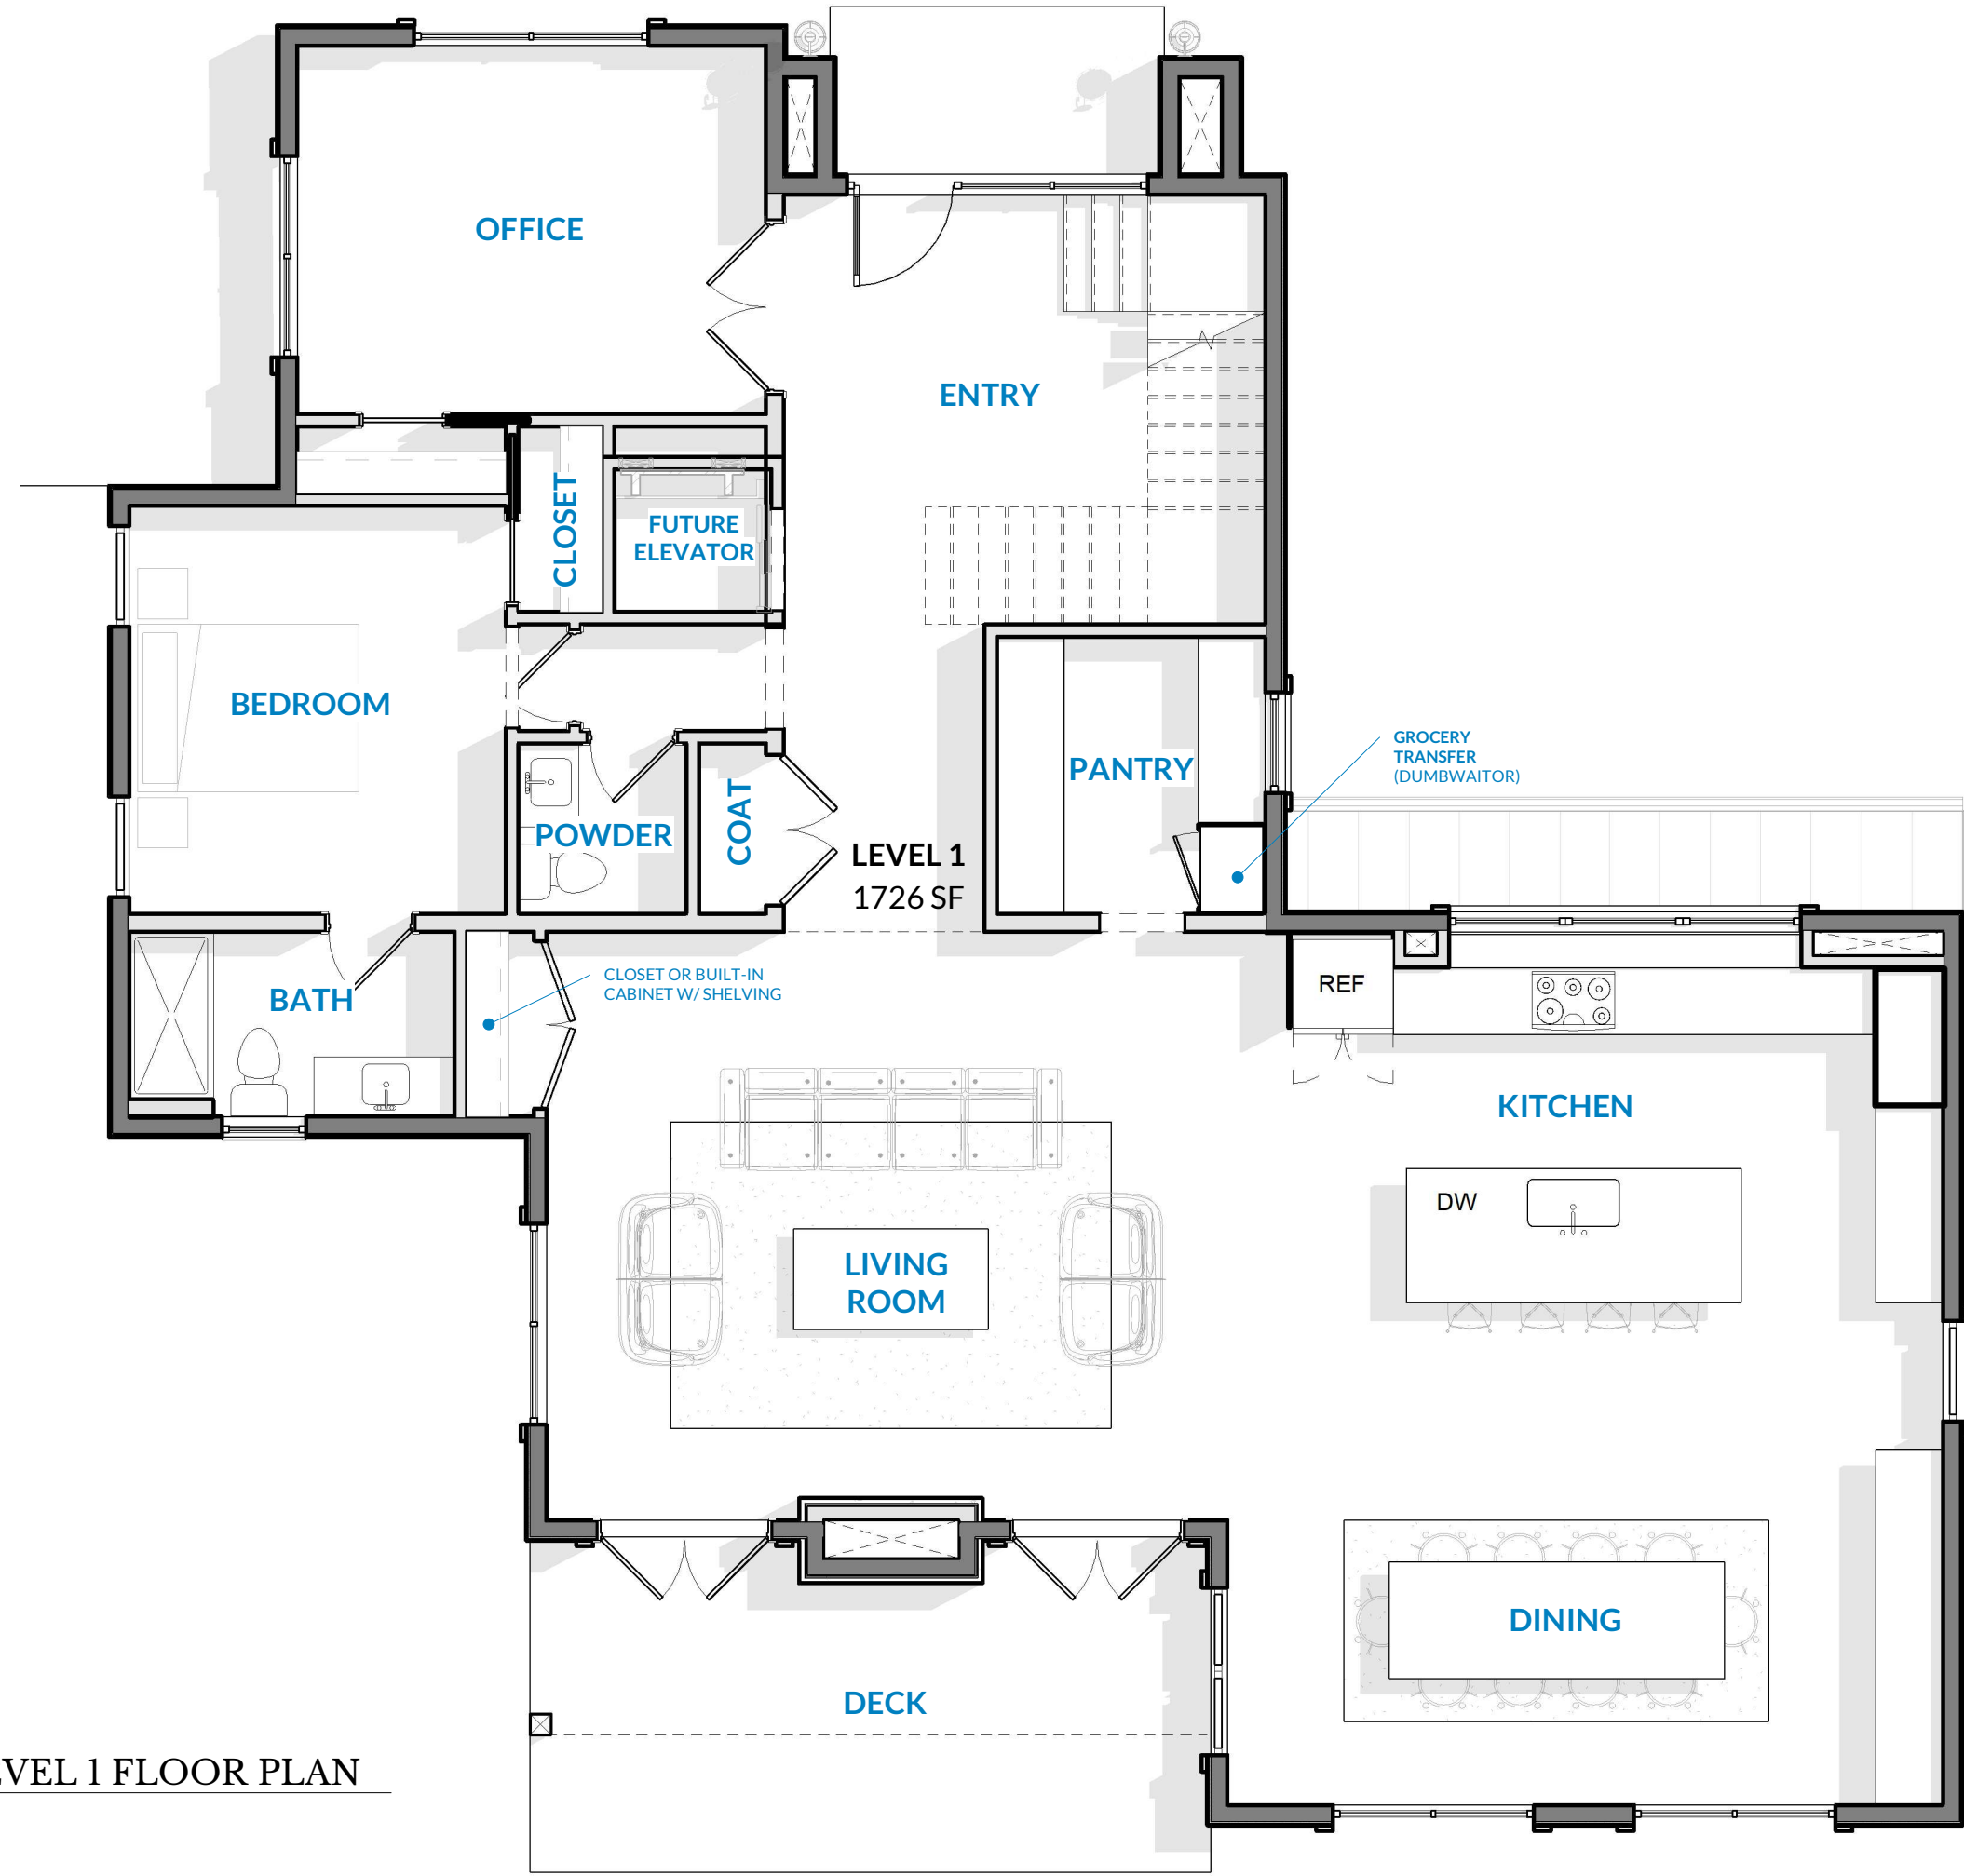

1 LOT 1 - LEVEL 1 FLOOR PLAN
3/16" = 1'-0"

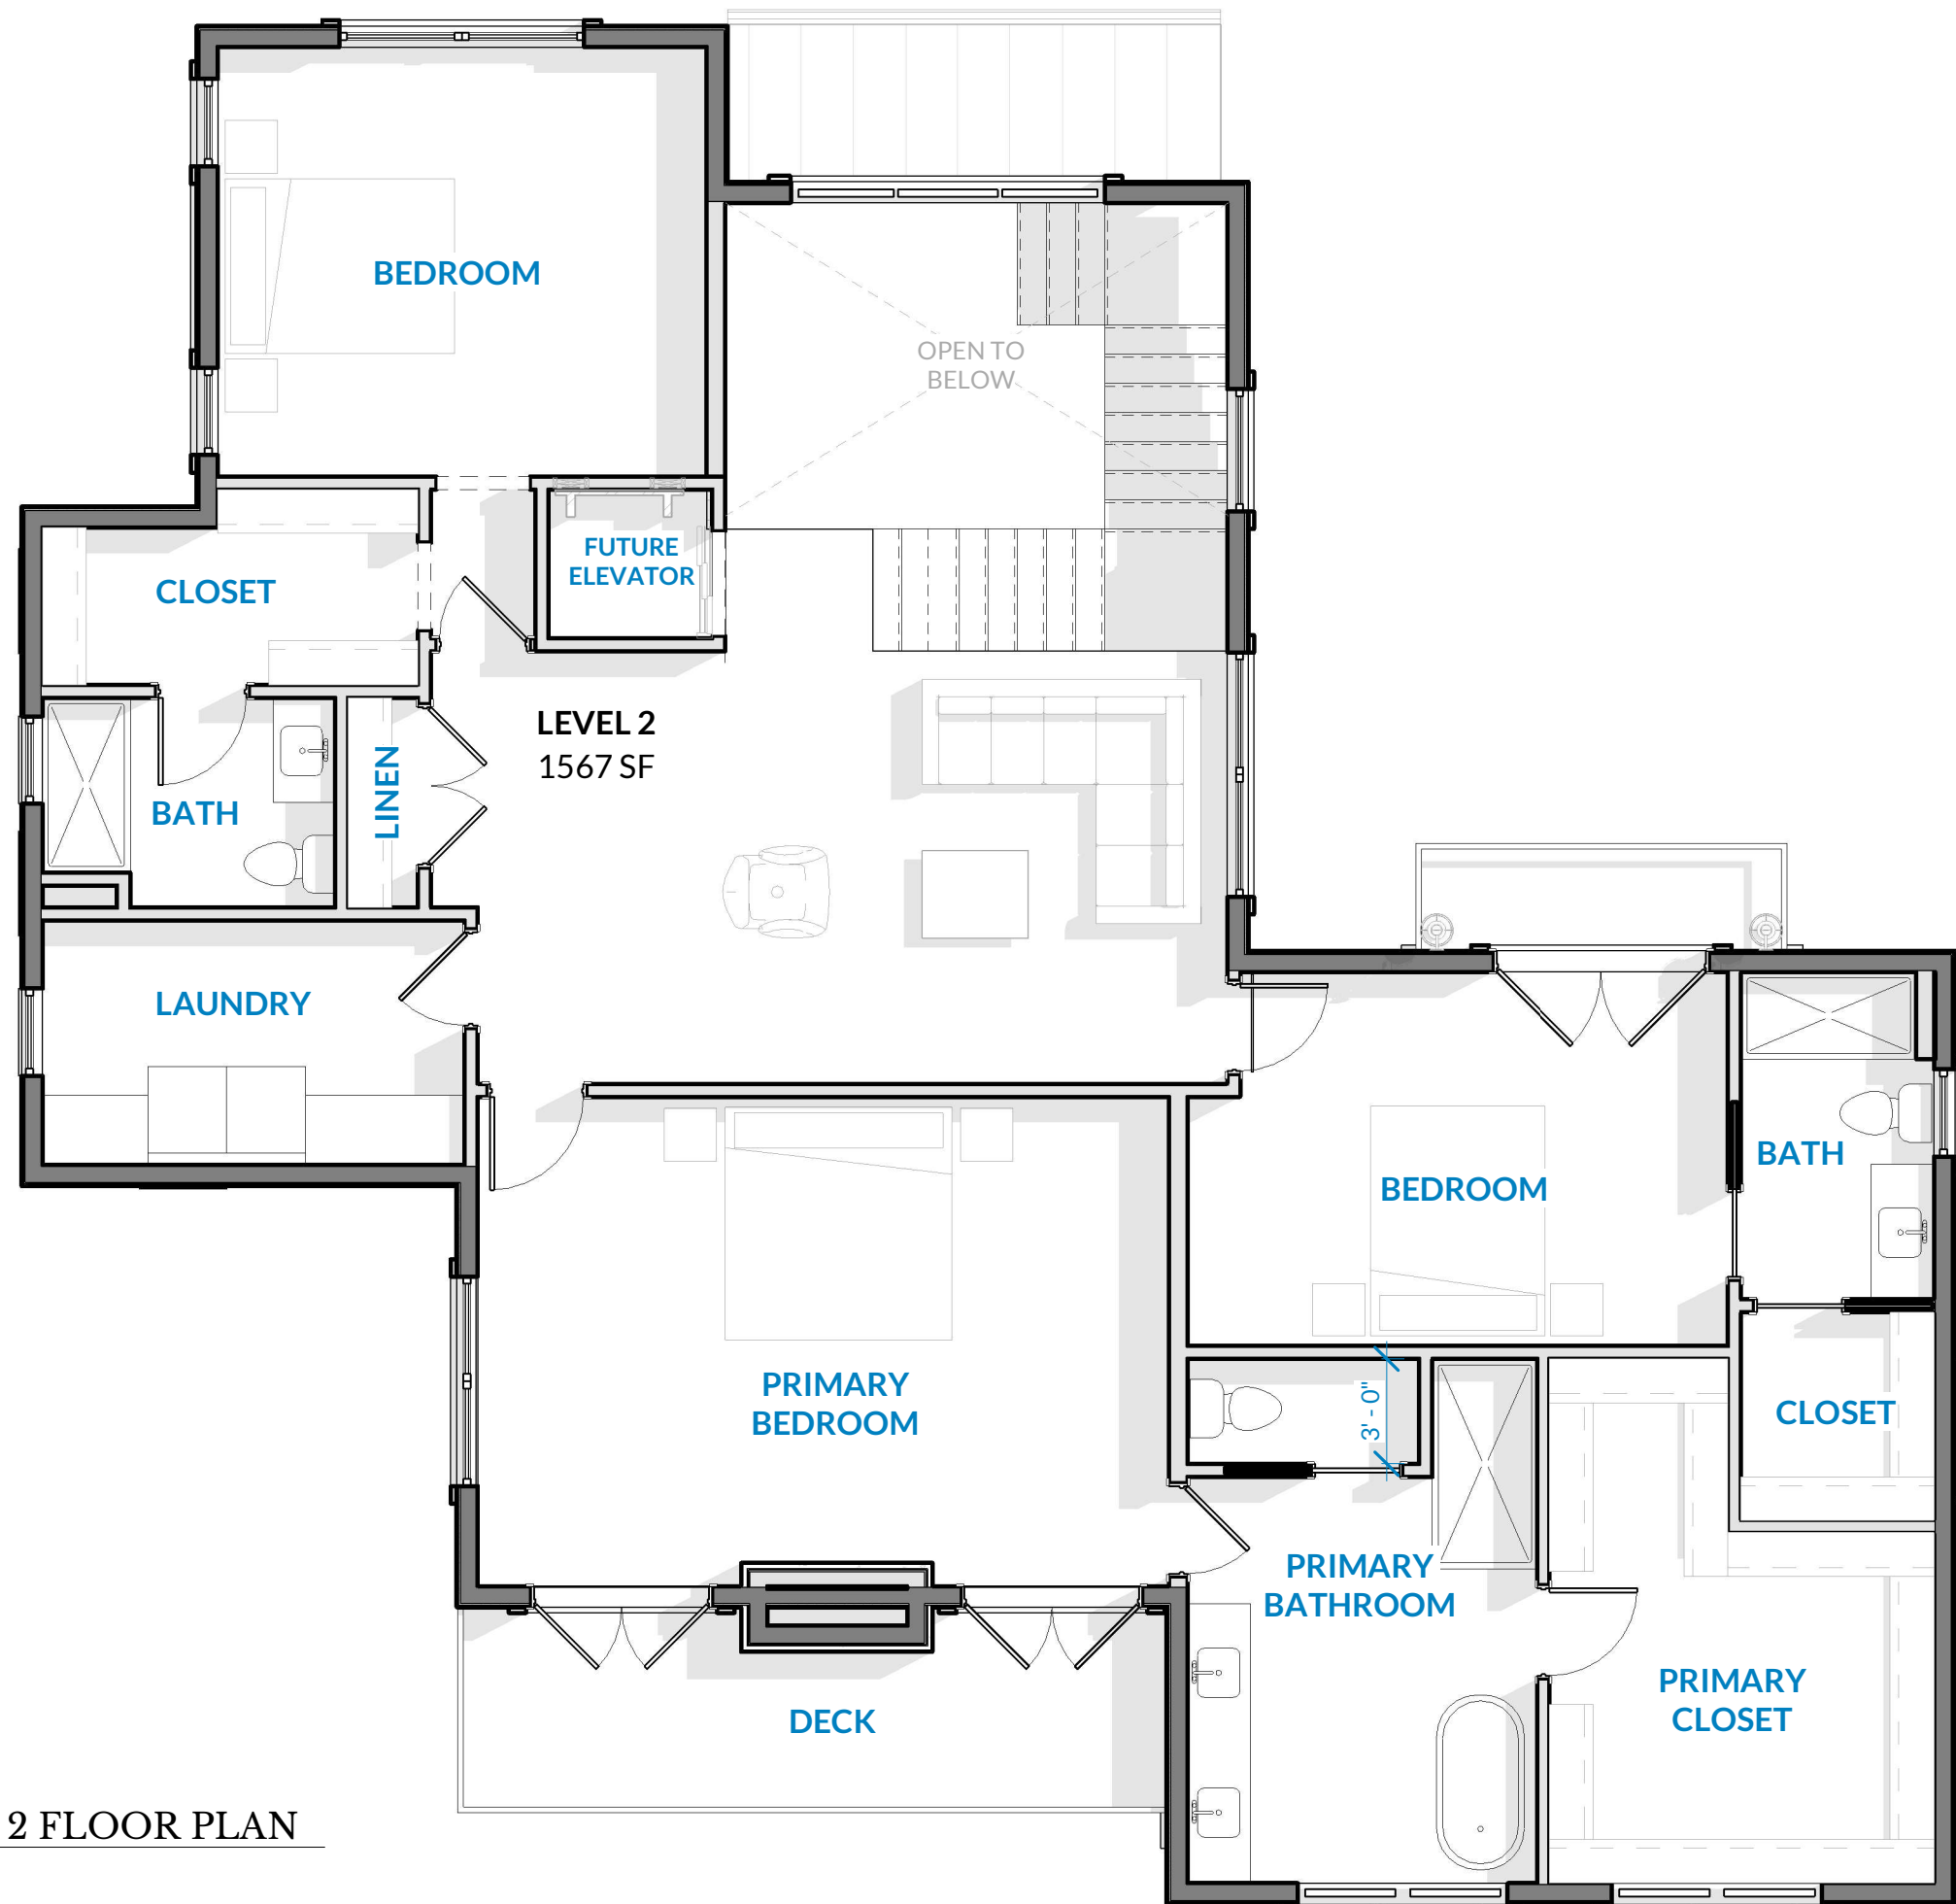

2 LOT 1 - LEVEL 2 FLOOR PLAN
3/16" = 1'-0"



PONDEROSA ARCHITECTURE
32 W 200 S, SUITE 152
SALT LAKE CITY, UT 84101
(801) 473-4806
taylor@ponderosa-architecture.com
ponderosa-architecture.com

SCHEMATIC DESIGN - NOT FOR CONSTRUCTION

LOT 1
OLD TRACE RD. DEVELOPMENT
STEEL BRIDGE HOMES
4103 OLD TRACE RD, PALO ALTO, CA 94306

No.	Description	Date

9.24.25

LOT 1 - FLOOR
PLANS

A101

PONDEROSA
ARCHITECTURE

DEROSA ARCHITECTURE
32 W 200 S, SUITE 152
SALT LAKE CITY, UT 84101

(801) 473-4806
@ponderosa-architecture.com
ponderosa-architecture.com

OLD TRACE RD. DEVELOPMENT
STEEL BRIDGE HOMES
4103 OLD TRACE RD; PALO ALTO, CA 94306

OLD TRACE RD. DEVELOPMENT
STEEL BRIDGE HOMES
4103 OLD TRACE RD; PALO ALTO, CA 94306

[illegible]

9.16.25

UNIT 1 - EXTERIOR ELEVATIONS

A106

9/16/2025 10:07:29 PM

EXTERIOR FINISHES

STUCCO.01

STUCCO 02

STUCCO 03

 CONCRETE

TONE 01

TONE 02

TONE 03

TONE 04

 WOOD-GRAINED

WOOD-GRAINED
SIDING 01

COMPOSITE
PANELING

GLAS.

 ASPHALT SHINGLES

STANDING SEAM
METAL

MEMBRANE

2 LOT 1 - WEST EXTERIOR ELEVATION (SIDE)
3/16" = 1'-0"

② LOT 1 - W
3/16" = 1'-0"

1 LOT 1 - NORTH EXTERIOR ELEVATION (FRONT)
3/16" = 1'-0"

1 LOT 1 - NC
3/16" = 1'-0"

3 LOT 1 - EAST EXTERIOR ELEVATION (SIDE)
3/16" = 1'-0"

③ $\frac{\text{LOT 1 - E}}{3/16'' = 1'-0''}$

④ LOT 1 - SOUTH EXTERIOR ELEVATION (BACK)
3/16" = 1'-0"

④ $\frac{\text{LOT 1 - SC}}{3/16'' = 1'-0''}$

Basement Floor Plan Details:

- UNFINISHED:** Large open area at the top left.
- UTILITY:** Located at the top right, containing a **HEAT PUMP** and a **WH** (water heater).
- UP:** Stairs leading up from the utility area.
- FUTURE ELEVATOR:** Located between the unfinished area and the flex space.
- BASEMENT 611 SF:** The overall basement area.
- FLEX SPACE:** A living area with a sofa and a coffee table.
- CLOSET:** Located next to the flex space.
- MUD ROOM:** Located next to the closet, featuring a bench and a broom closet.
- GROCERY TRANSFER (DUMBWATOR):** A small opening for a dumbwaiter.
- JUNIOR ADU 301 SF:** A separate living unit containing a **BATH** and a bedroom area.
- 2-CAR GARAGE 504 SF:** Attached to the right side of the basement, showing two cars parked.

LEVEL 1
1819 SF

Rooms and areas include:

- OFFICE
- ENTRY
- BATH
- BEDROOM
- CLOSET
- FUTURE ELEVATOR
- COAT
- POWDER
- PANTRY
- KITCHEN
- LIVING ROOM
- DINING
- DECK
- FRONT PORCH & STAIRS
- REF (Refrigerator)
- DW (Dishwasher)
- GROCERY TRANSFER (DUMBWAITER)
- UP (Stairs)
- DN (Stairs)

LEVEL 2
1648 SF

BEDROOM

CLOSET

BATH

LAUNDRY

OPEN TO BELOW

PRIMARY BEDROOM

DECK

PRIMARY BATHROOM

PRIMARY CLOSET

BATH

CLOSET

FUTURE ELEVATOR

9/24/2025 2:04:18 PM

This drawing, as an instrument of professional service, is the property of PONDEROSA ARCHITECTURE, LLC, and shall not be used, in whole or part, for any other project without the written permission of an authorized representative of PONDEROSA ARCHITECTURE, LLC. Unauthorized use will be prosecuted to the fullest extent of the law. Copyright © 2025 by PONDEROSA ARCHITECTURE, LLC.



4 LOT 2 - WEST EXTERIOR ELEVATION (SIDE)
3/16" = 1'-0"



2 LOT 2 - EAST EXTERIOR ELEVATION (SIDE)
3/16" = 1'-0"



1 LOT 2 - NORTH EXTERIOR ELEVATION (FRONT)
3/16" = 1'-0"



3 LOT 2 - SOUTH EXTERIOR ELEVATION (BACK)
3/16" = 1'-0"

EXTERIOR FINISHES			
STUCCO 01	STONE 01	WOOD-GRAINED SIDING 01	ASPHALT SHINGLES
STUCCO 02	STONE 02	WOOD-GRAINED SIDING 01	STANDING SEAM METAL
STUCCO 03	STONE 03	COMPOSITE PANELING	TPO ROOF MEMBRANE
CONCRETE	STONE 04	GLASS	



PONDEROSA ARCHITECTURE
32 W 200 S, SUITE 152
SALT LAKE CITY, UT 84101
(801) 478-4806
taylor@ponderosa-architecture.com
ponderosa-architecture.com

LOT 2
OLD TRACE RD. DEVELOPMENT
STEEL BRIDGE HOMES
4103 OLD TRACE RD, PALO ALTO, CA 94306

No.	Description	Date

9.16.25

LOT 2 - EXTERIOR ELEVATIONS

A206

4103 OLD TRACE RD, PALO ALTO, CA 94306

[illegible]

LOT 3 - EXTERIOR ELEVATIONS


A306

9/16/2025 10:07:50 PM


STUCCO 01	STONE 01	WOOD-GRAINED SIDING 01	ASPHALT SHINGLES
STUCCO 02	STONE 02	WOOD-GRAINED SIDING 01	STANDING SEAM METAL
STUCCO 03	STONE 03	COMPOSITE PANELING	TPO ROOF MEMBRANE
CONCRETE	STONE 04	GLASS	



This drawing, as an instrument of professional service, is the property of PONDEROSA ARCHITECTURE, LLC, and shall not be used, in whole or part, for any other project without the written permission of an authorized representative of PONDEROSA ARCHITECTURE, LLC. Unauthorized use will be prosecuted to the fullest extent of the law. Copyright © 2025 by PONDEROSA ARCHITECTURE, LLC.

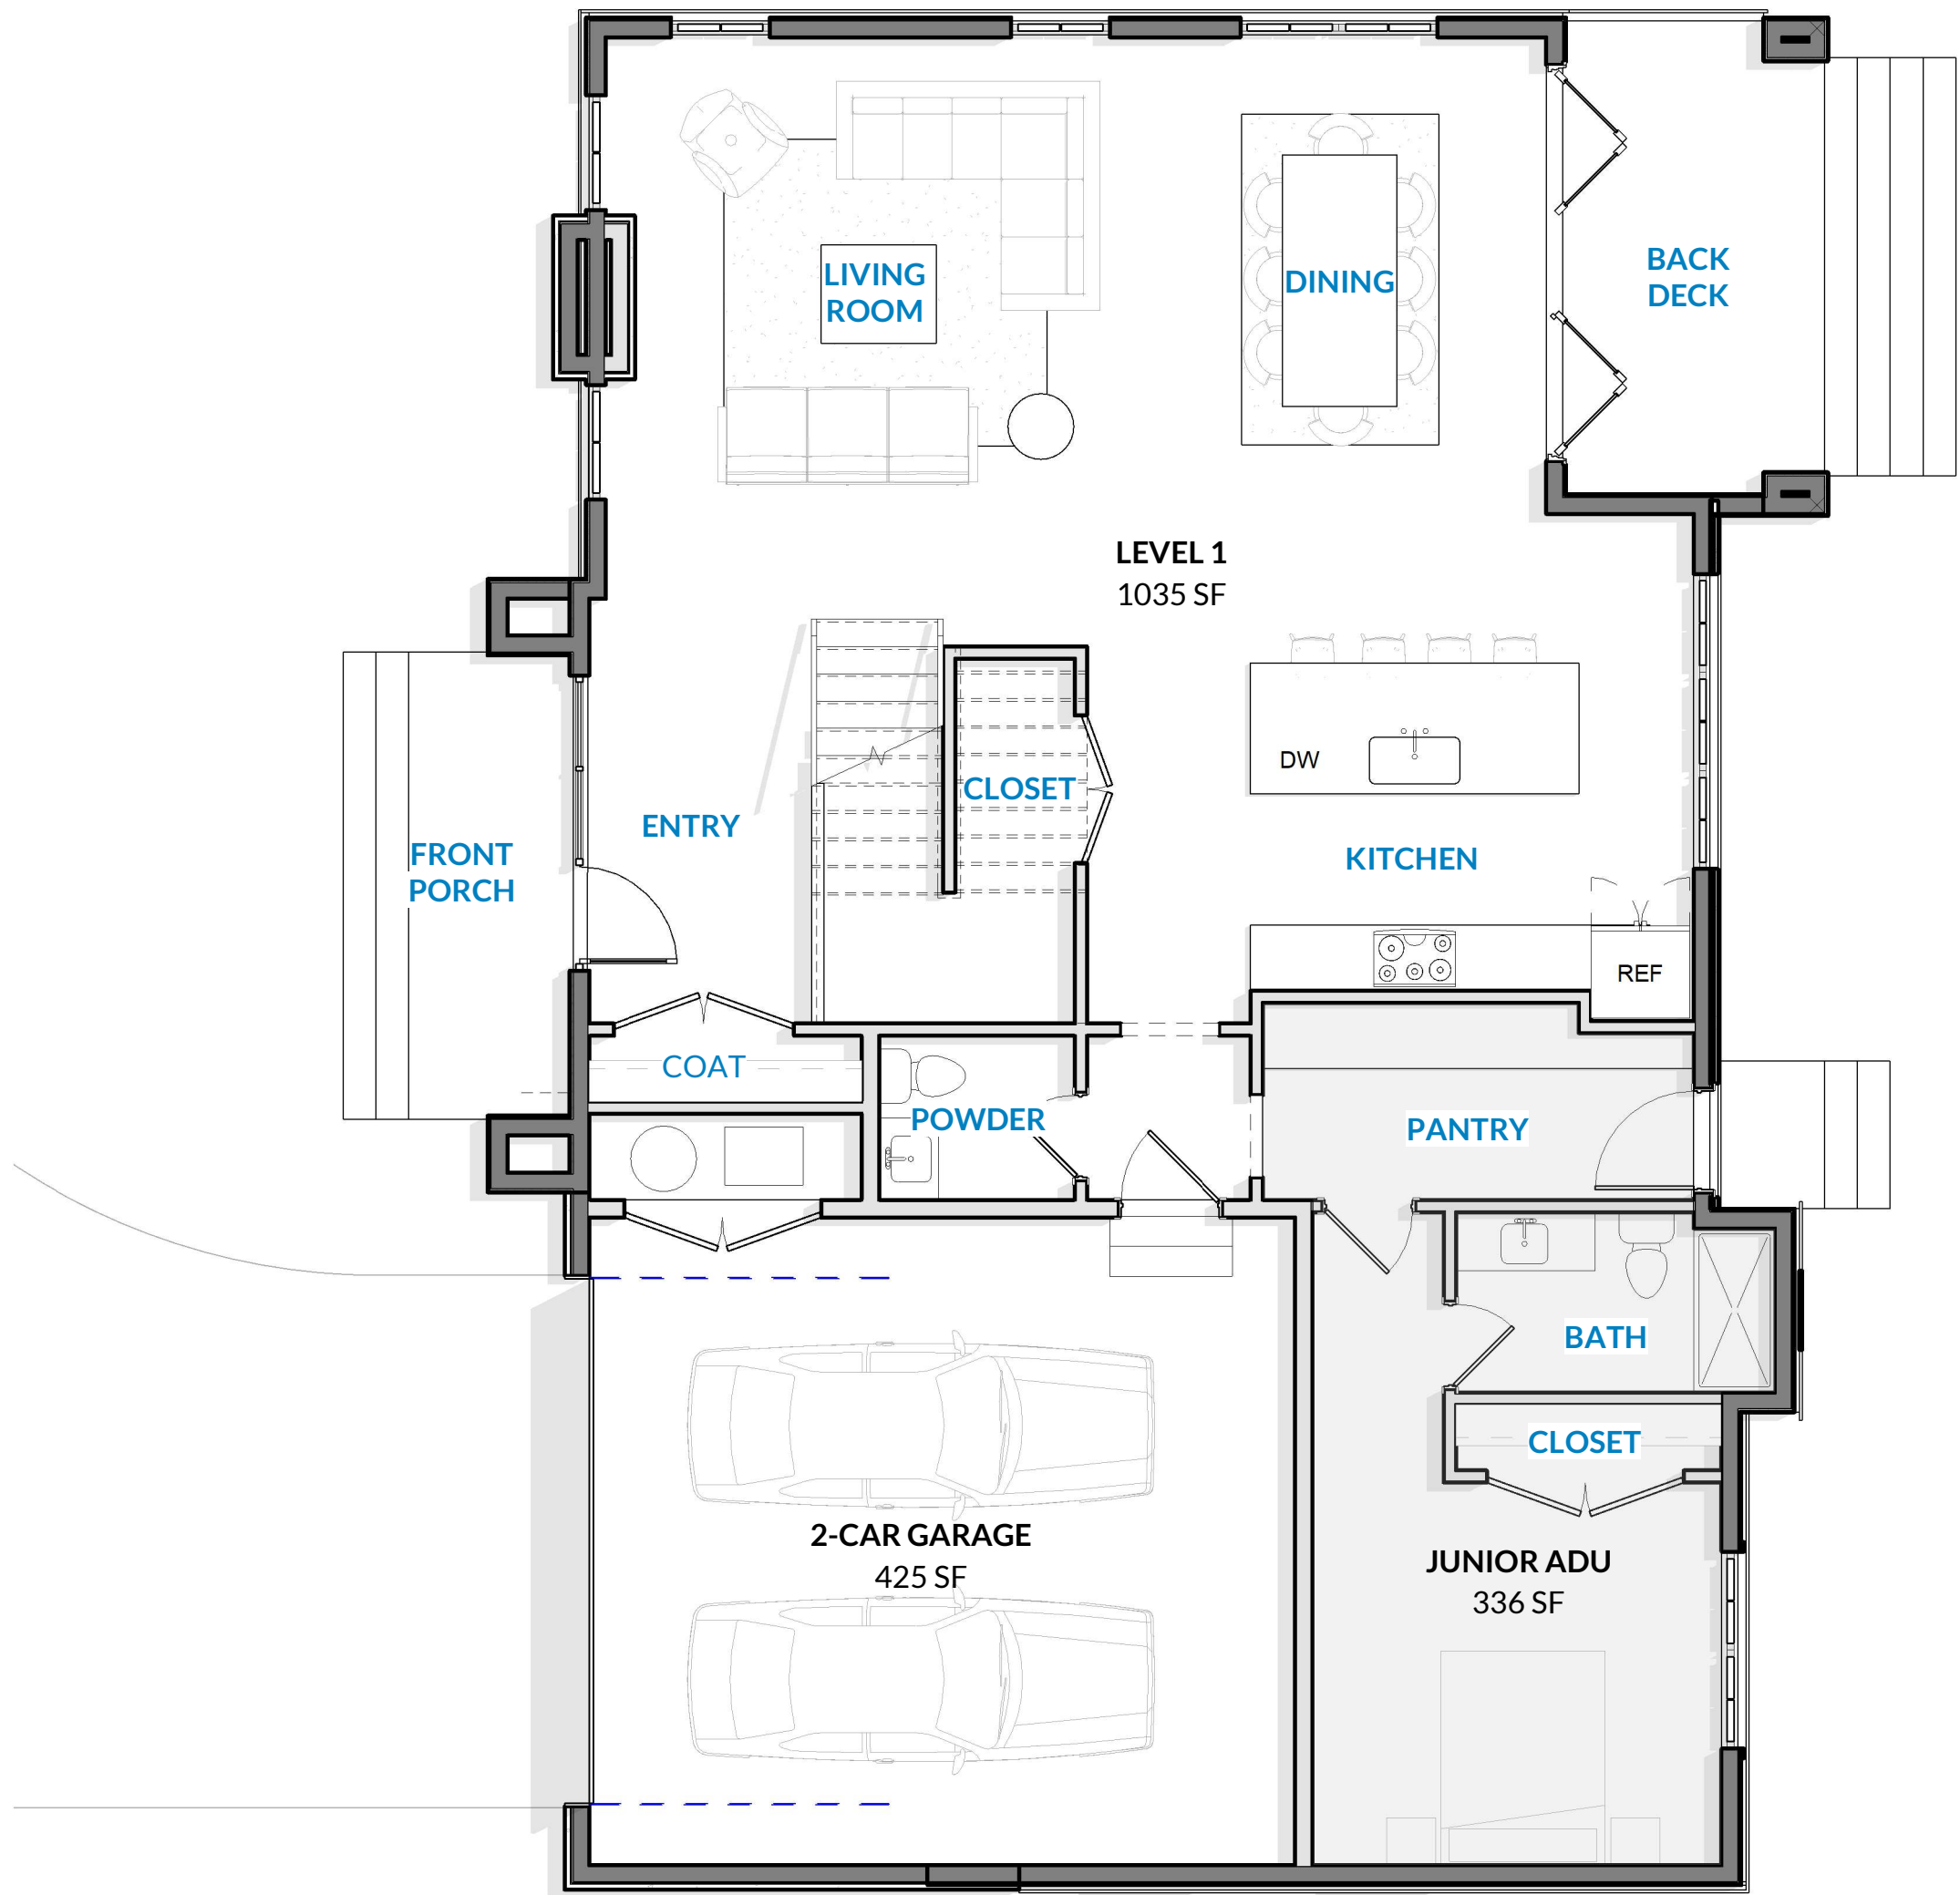

1 LOT 4 - LEVEL 1 FLOOR PLAN
3/16" = 1'-0"

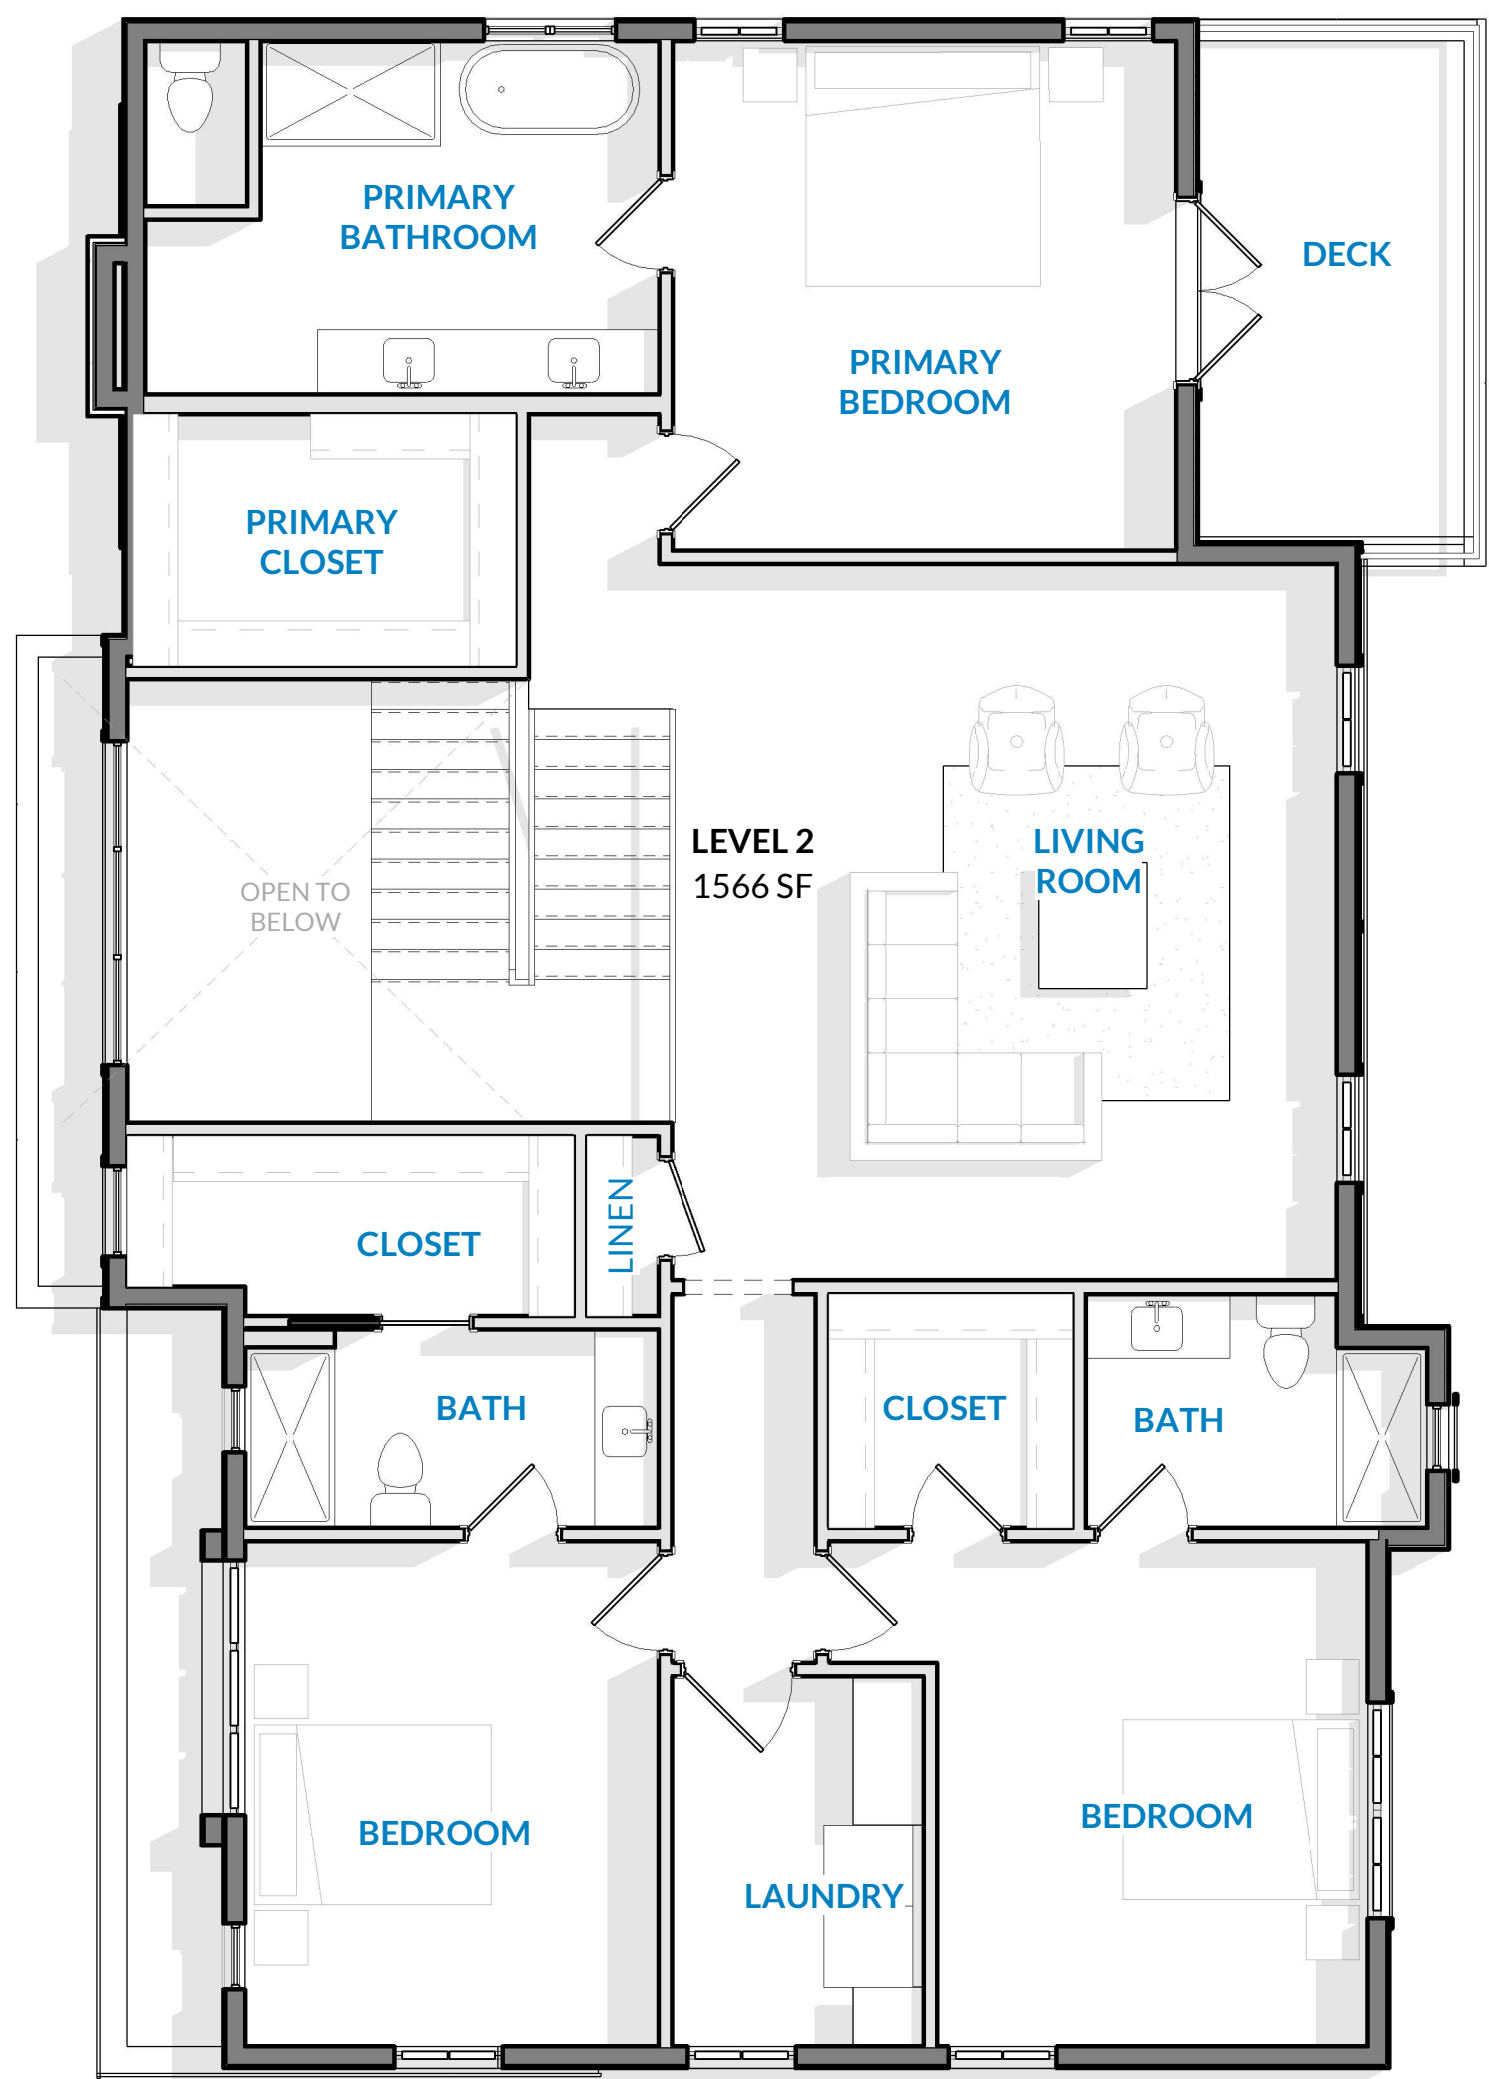

2 LOT 4 - LEVEL 2 - FLOOR PLAN
3/16" = 1'-0"



PONDEROSA ARCHITECTURE
32 W 200 S, SUITE 152
SALT LAKE CITY, UT 84101
(801) 473-4806
taylor@ponderosa-architecture.com
ponderosa-architecture.com

SCHEMATIC DESIGN - NOT FOR CONSTRUCTION

LOT 4
OLD TRACE RD. DEVELOPMENT
STEEL BRIDGE HOMES
4103 OLD TRACE RD, PALO ALTO, CA 94306

No.	Description	Date

9.24.25

LOT 4 - FLOOR
PLANS

A401


This drawing, as an instrument of professional service, is the property of PONDEROSA ARCHITECTURE, LLC, and shall not be used, in whole or part, for any other project without the written permission of an authorized representative of PONDEROSA ARCHITECTURE, LLC. Unauthorized use will be prosecuted to the fullest extent of the law. Copyright © 2025 by PONDEROSA ARCHITECTURE, LLC.

D


C

B


A

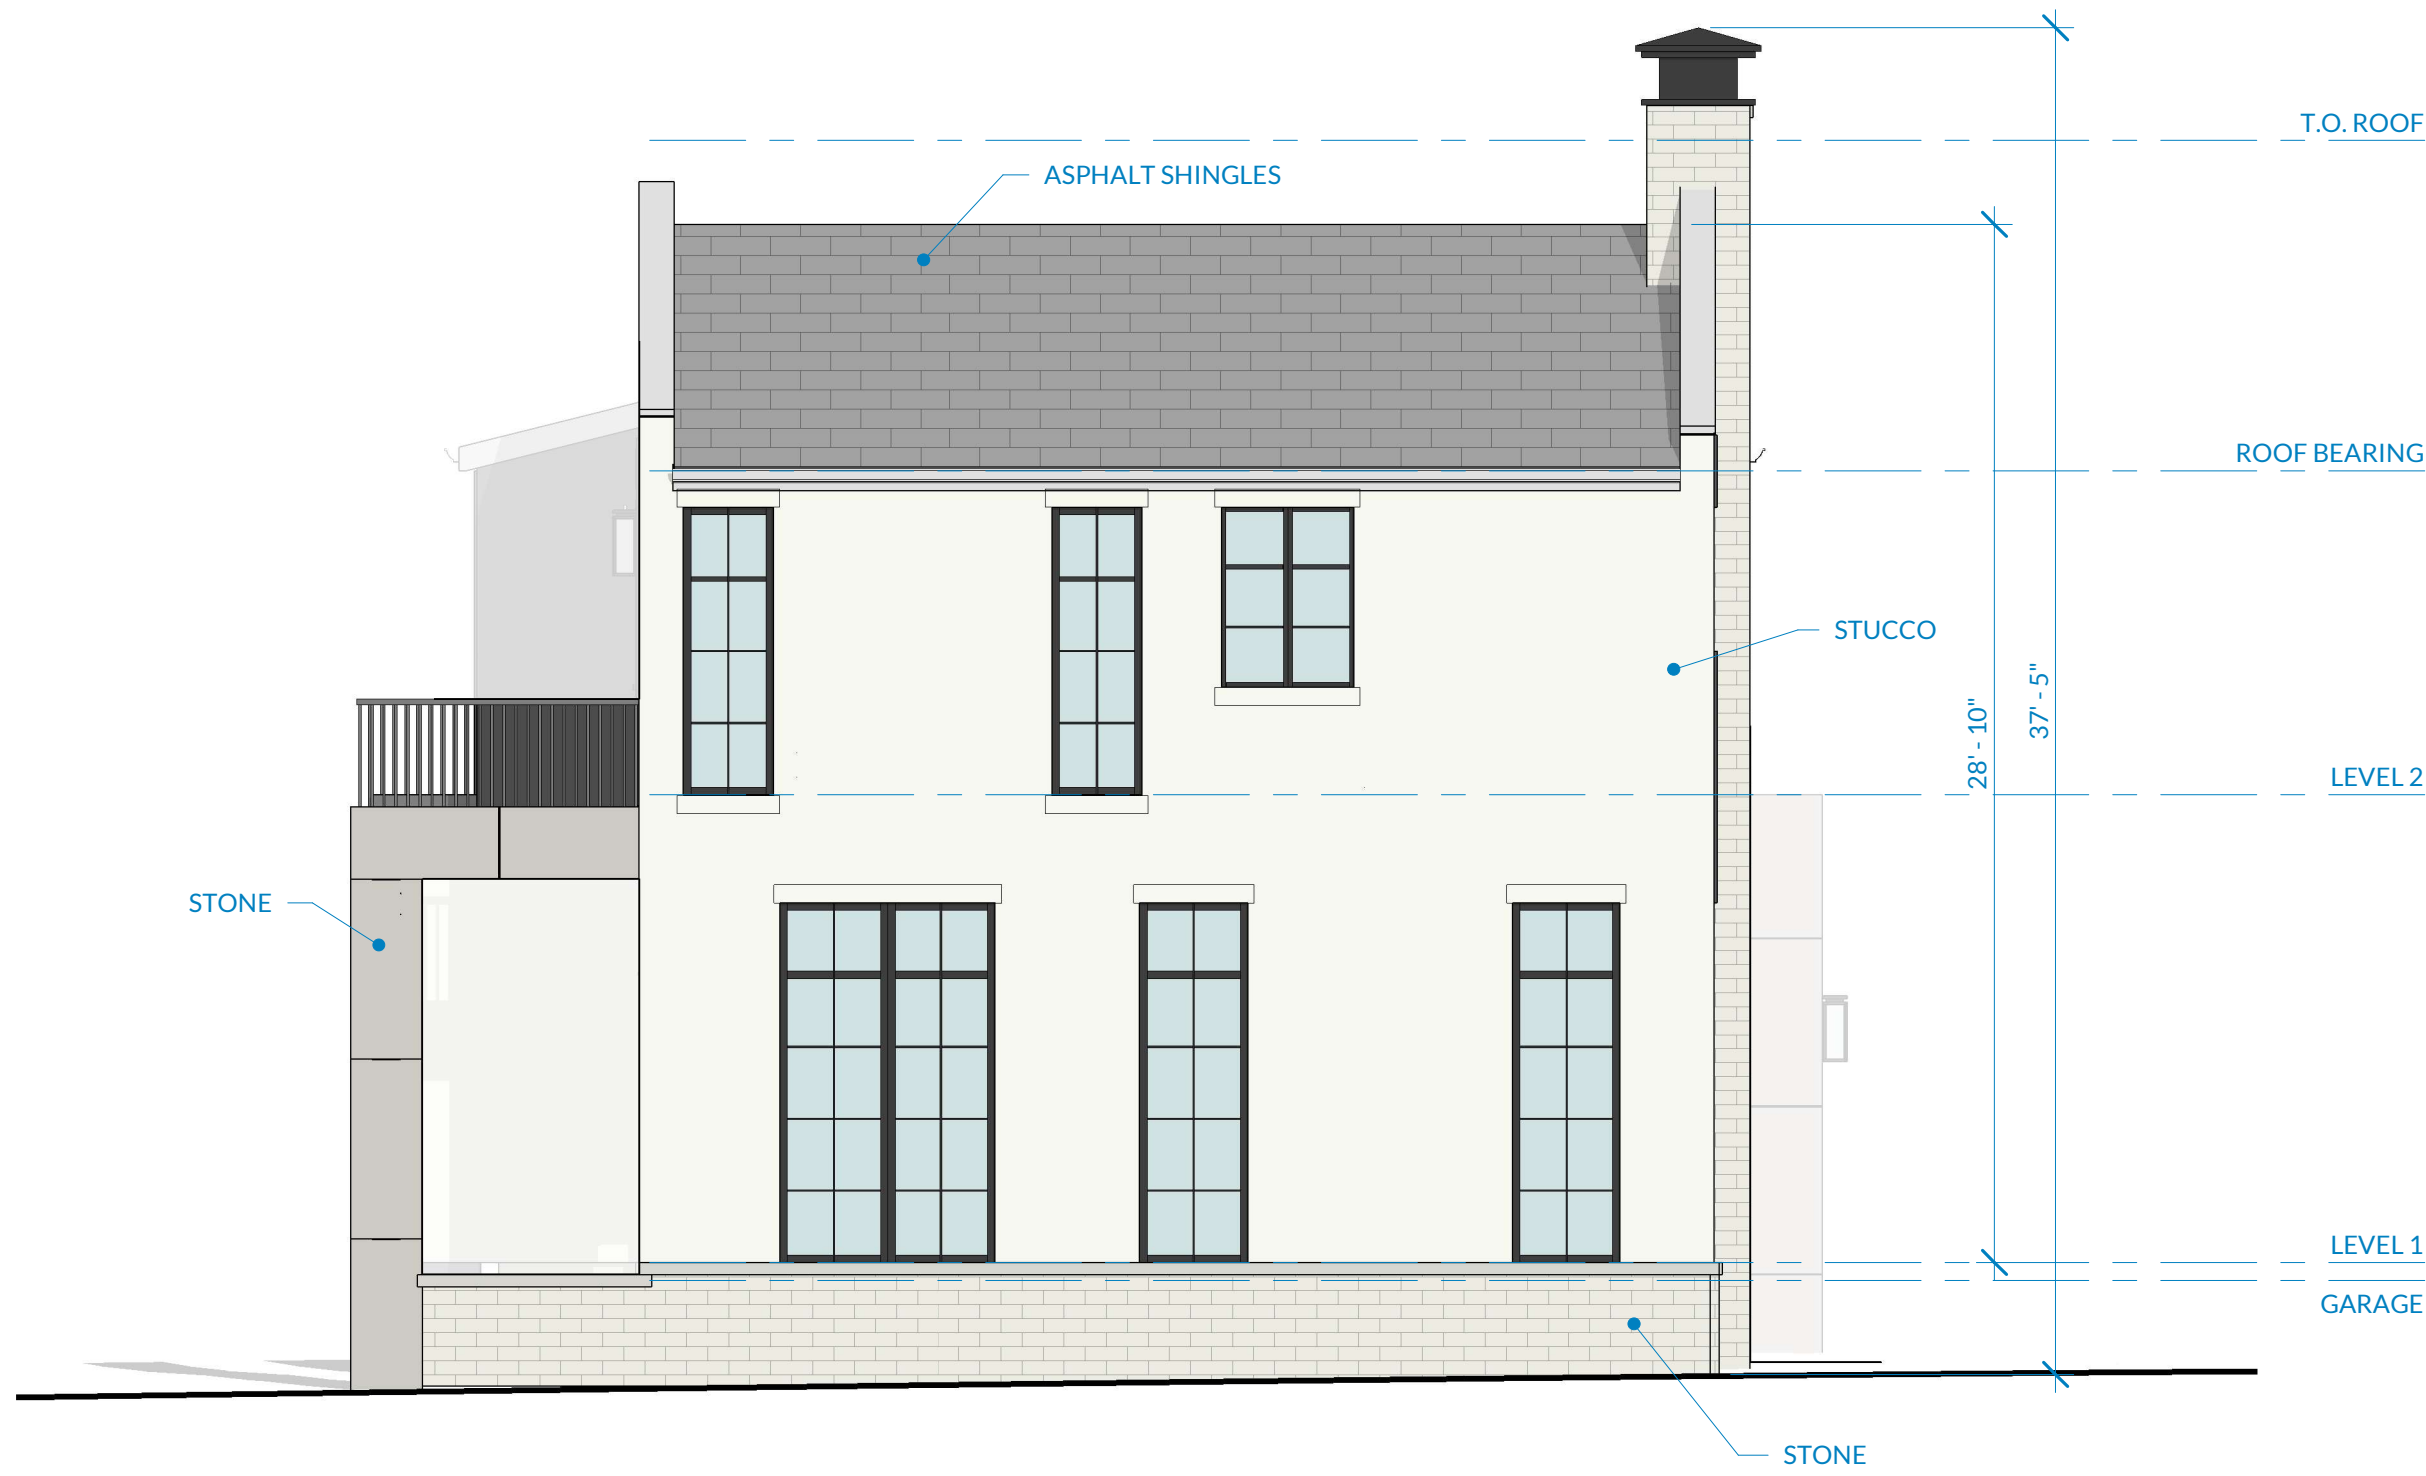

2 LOT 4 - NORTH EXTERIOR ELEVATION (SIDE)
3/16" = 1'-0"

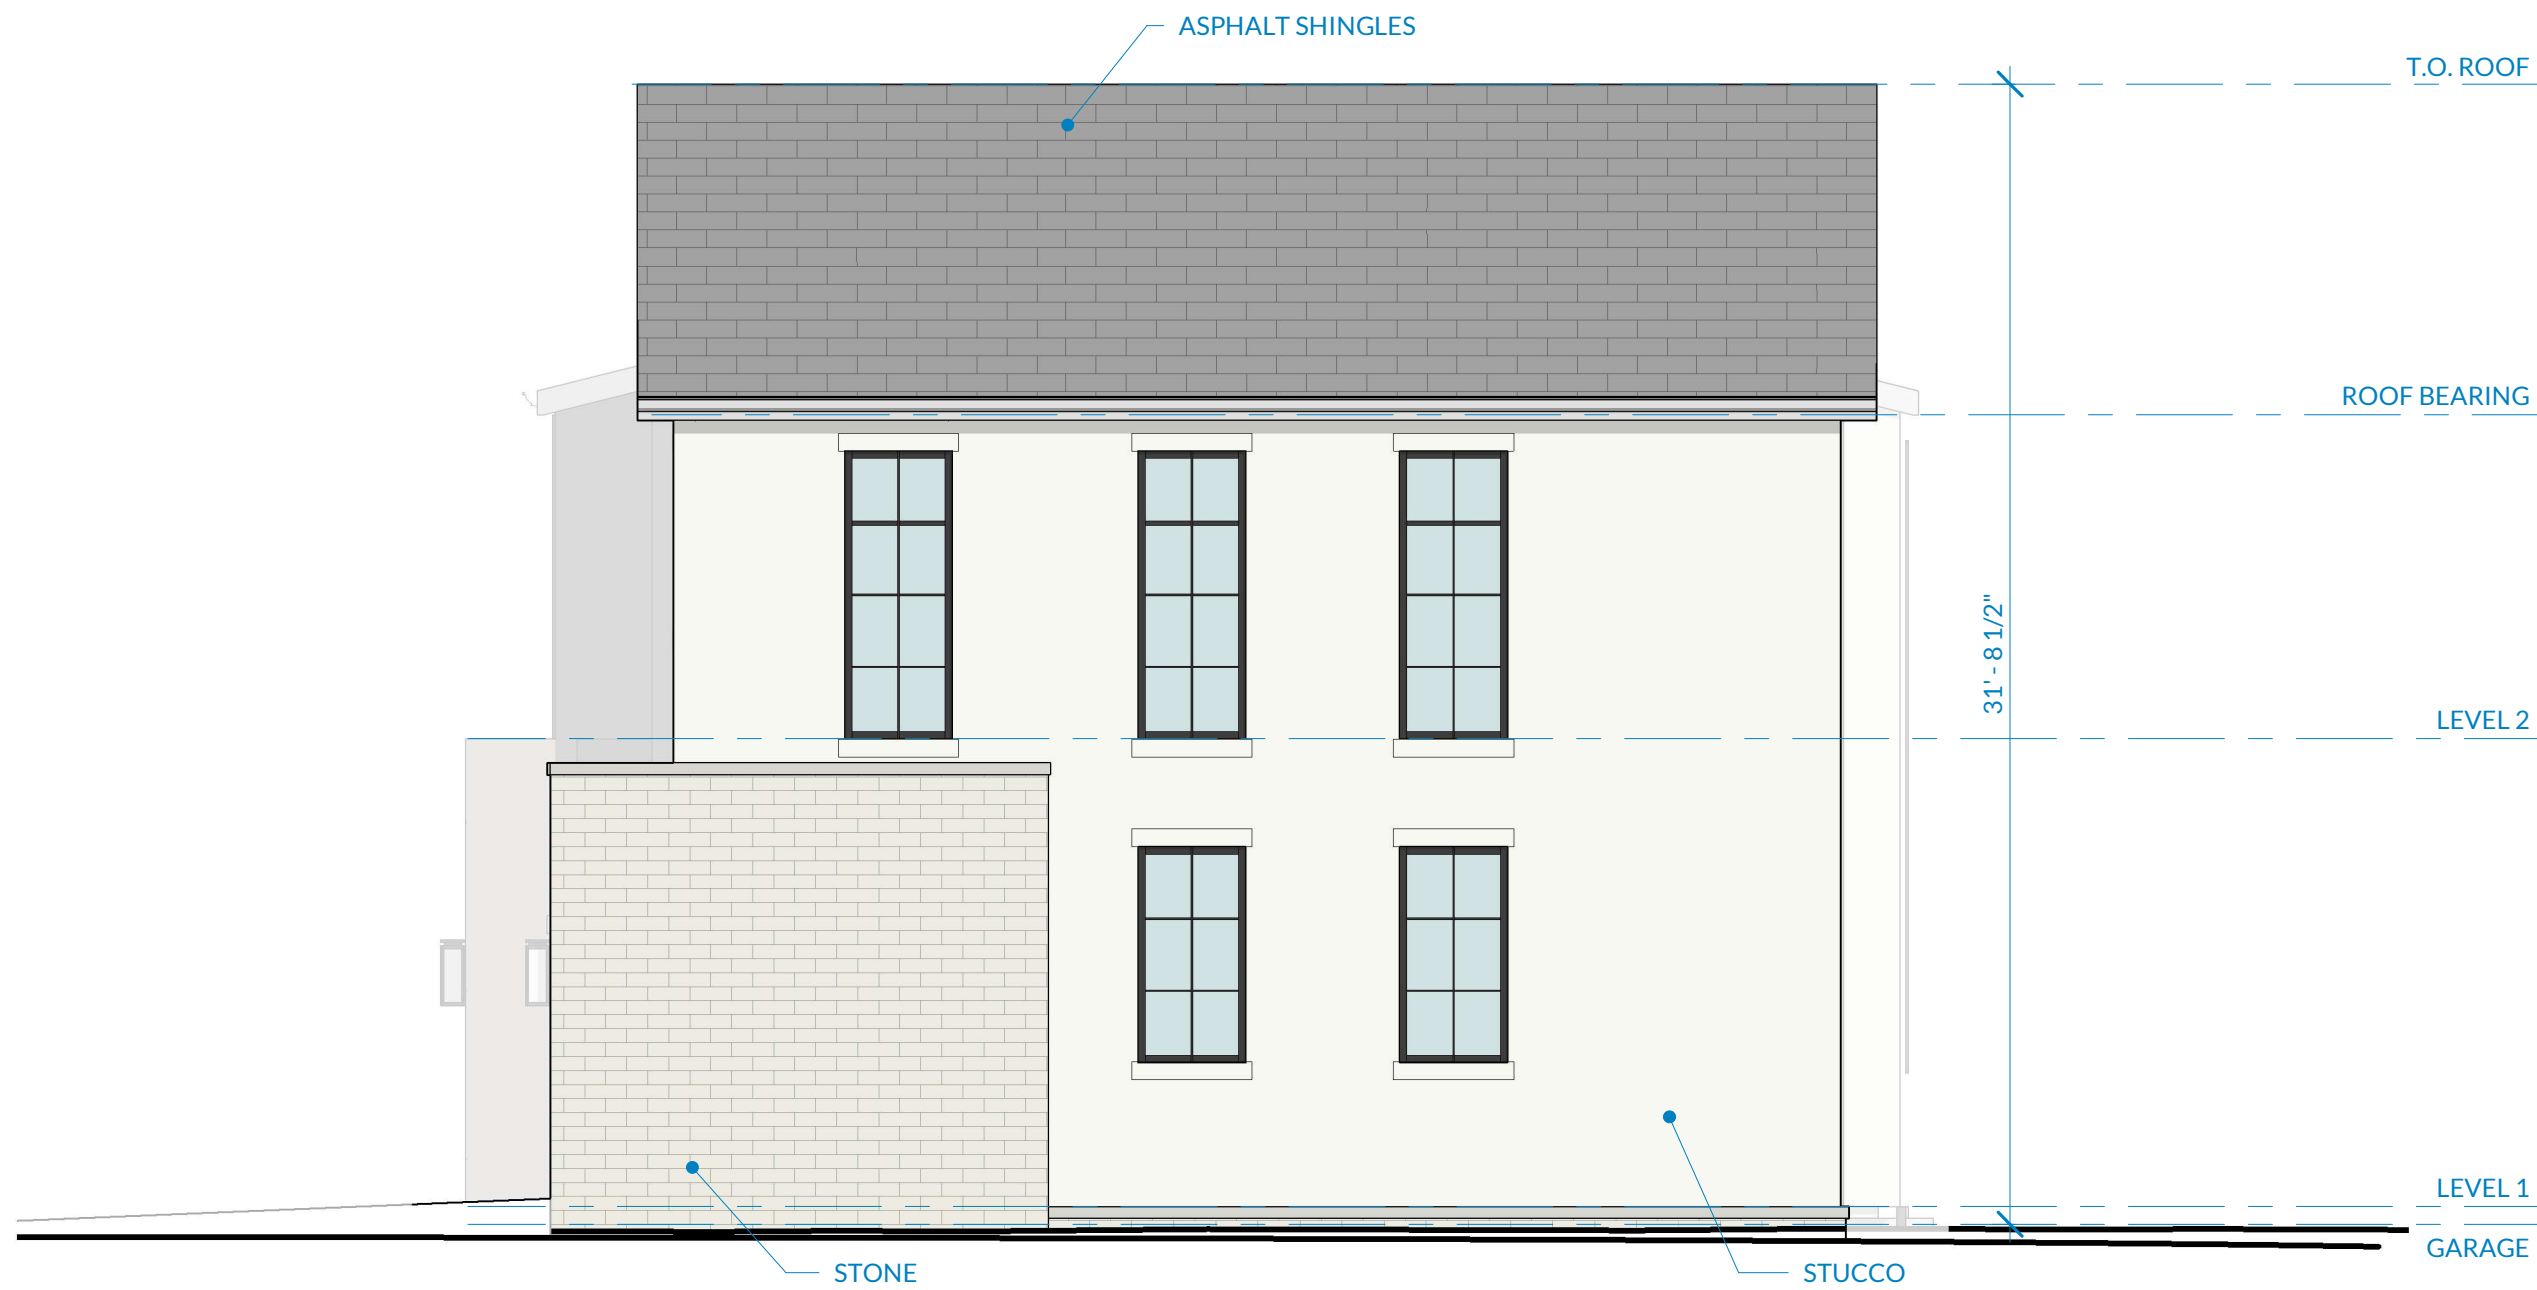

4 LOT 4 - SOUTH EXTERIOR ELEVATION (SIDE)
3/16" = 1'-0"

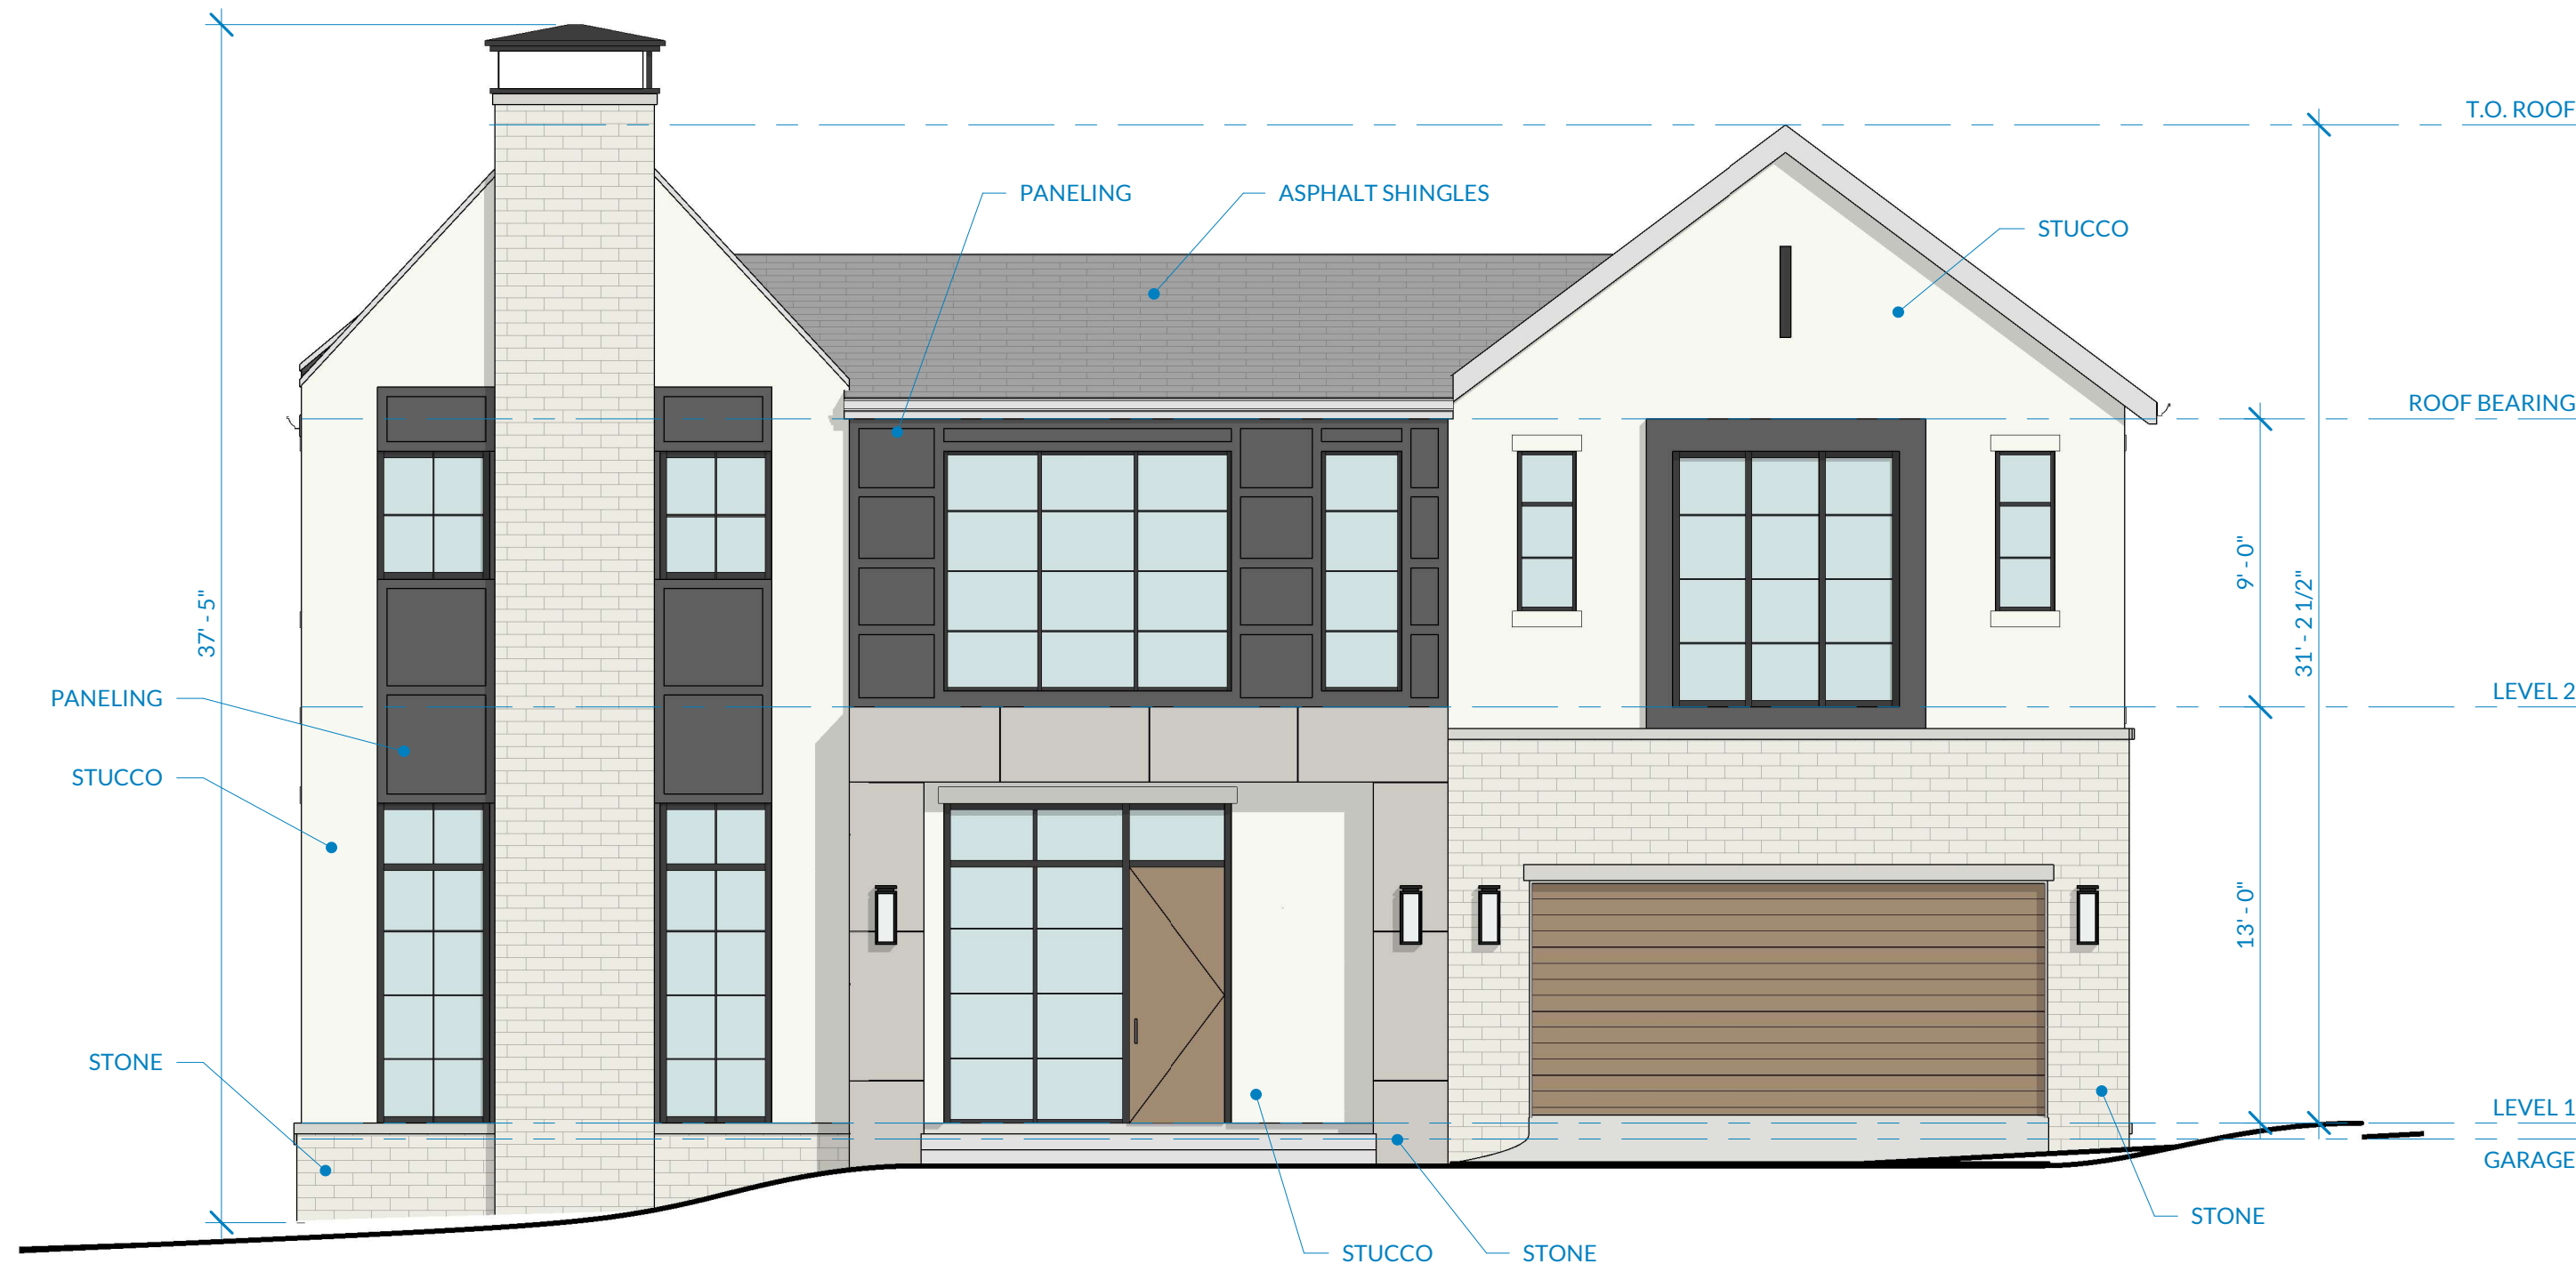

1 LOT 4 - WEST EXTERIOR ELEVATION (FRONT)
3/16" = 1'-0"



3 LOT 4 - EAST EXTERIOR ELEVATION (BACK)
3/16" = 1'-0"

EXTERIOR FINISHES

STUCCO 01	STONE 01	WOOD-GRAINED SIDING 01	ASPHALT SHINGLES
STUCCO 02	STONE 02	WOOD-GRAINED SIDING 01	STANDING SEAM METAL
STUCCO 03	STONE 03	COMPOSITE PANELING	TPO ROOF MEMBRANE
CONCRETE	STONE 04	GLASS	



PONDEROSA ARCHITECTURE
32 W 200 S, SUITE 152
SALT LAKE CITY, UT 84101
(801) 478-4806
taylor@ponderosa-architecture.com
ponderosa-architecture.com

SCHEMATIC DESIGN - NOT FOR CONSTRUCTION

LOT 4
OLD TRACE RD. DEVELOPMENT
STEEL BRIDGE HOMES
4103 OLD TRACE RD, PALO ALTO, CA 94306

No.	Description	Date


9.16.25

LOT 4 - EXTERIOR
ELEVATIONS


A406

9/16/2025 10:08:00 PM

This drawing, as an instrument of professional service, is the property of PONDEROSA ARCHITECTURE, LLC, and shall not be used, in whole or part, for any other project without the written permission of an authorized representative of PONDEROSA ARCHITECTURE, LLC. Unauthorized use will be prosecuted to the fullest extent of the law. Copyright © 2025 by PONDEROSA ARCHITECTURE, LLC.

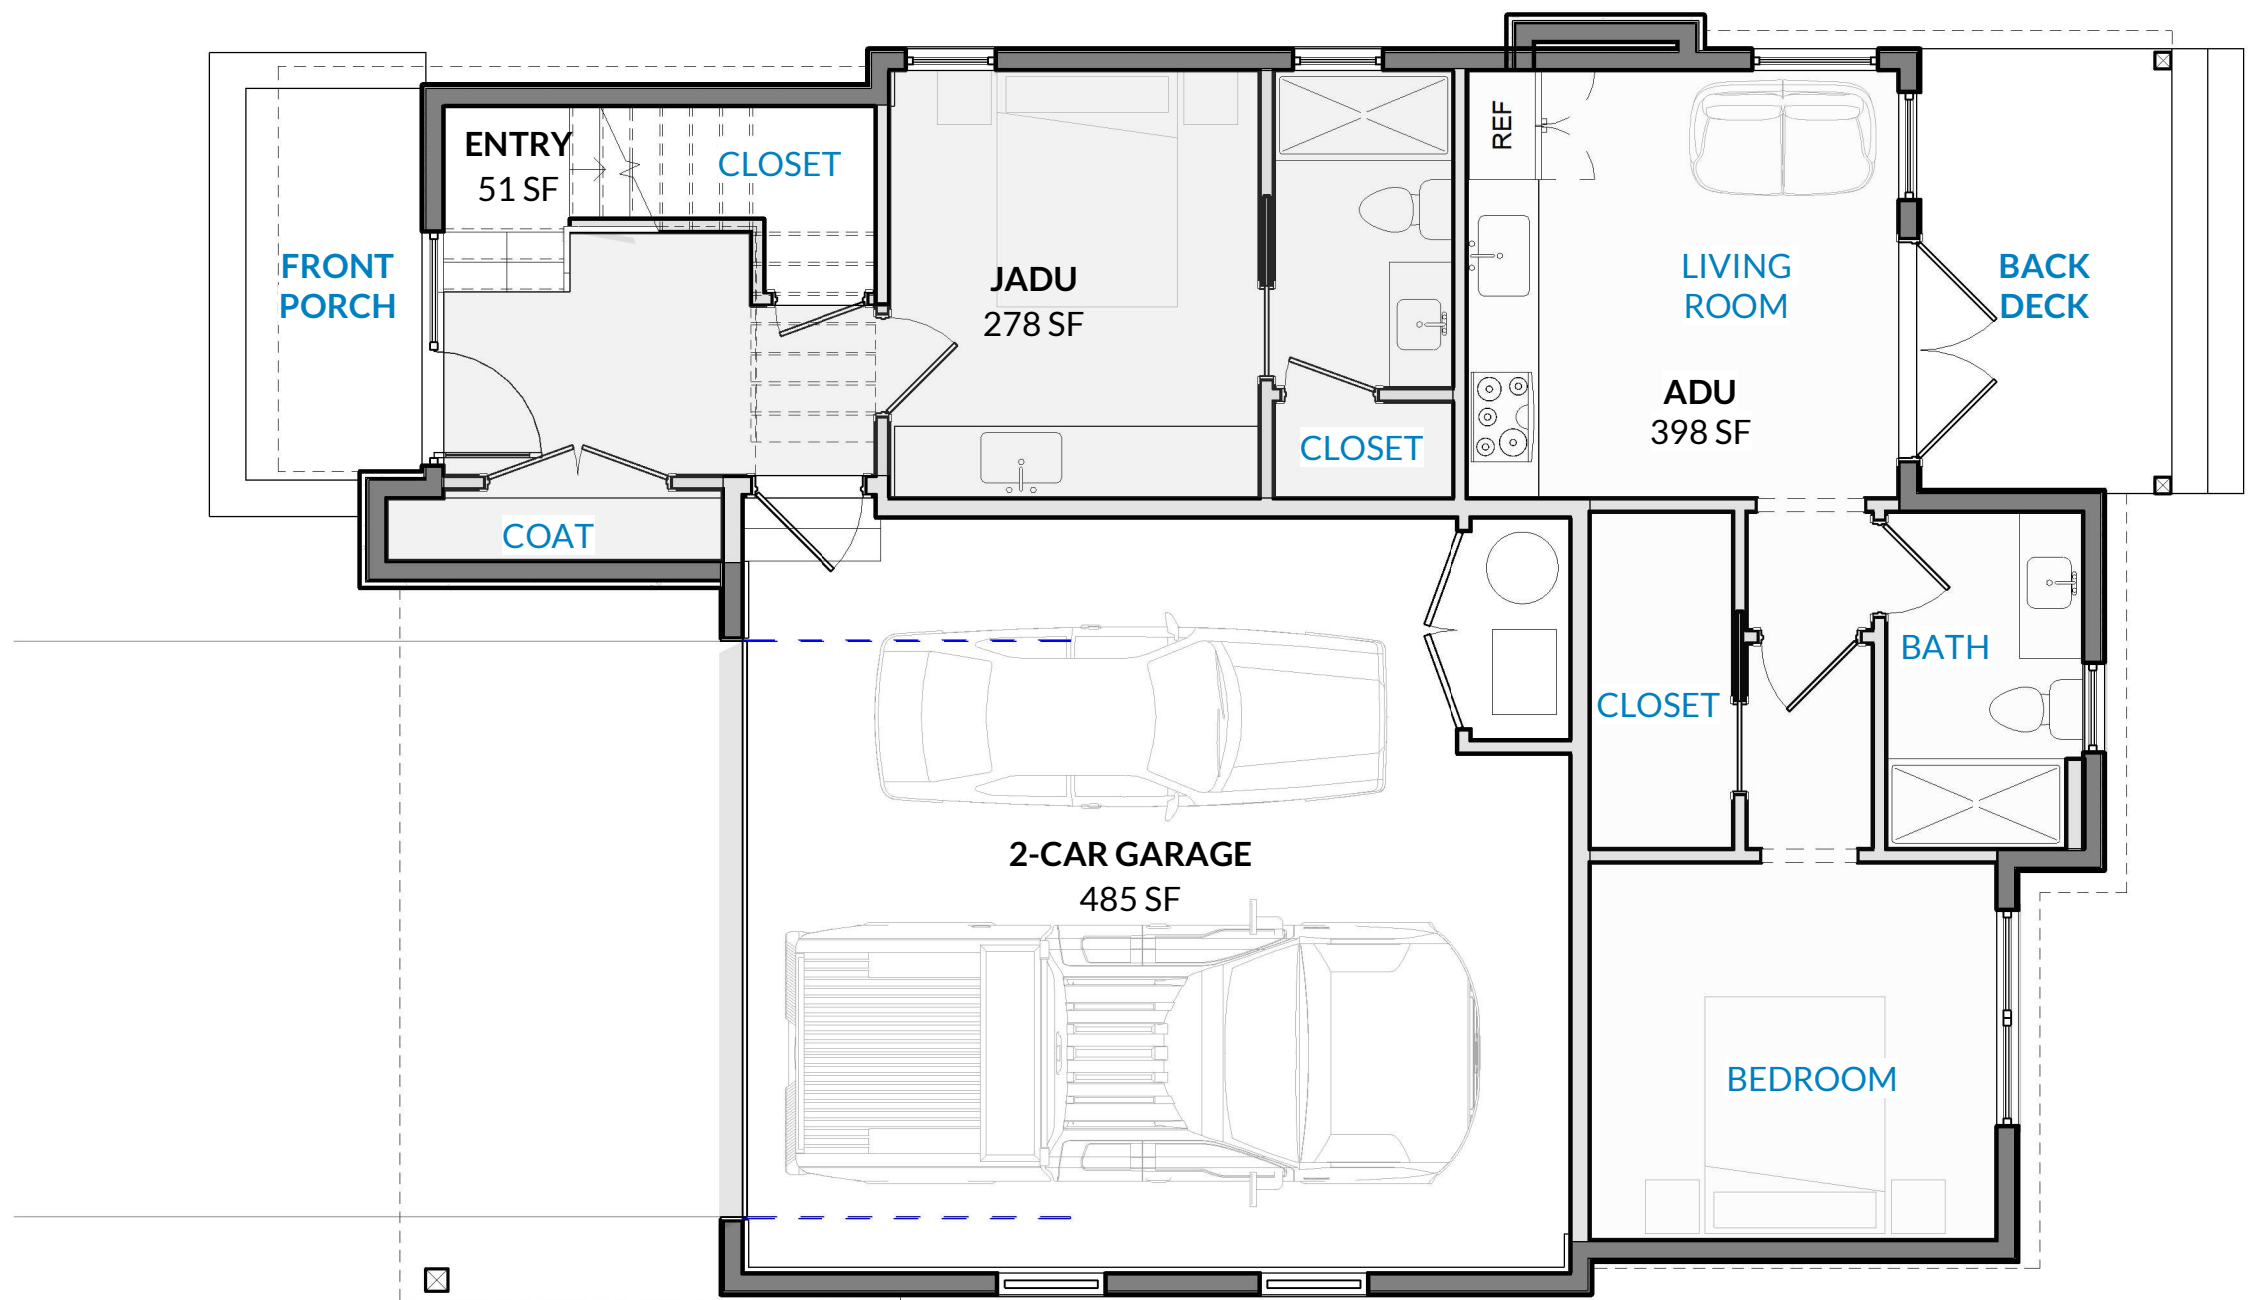

1 LOT 5 - LEVEL 1 FLOOR PLAN
3/16" = 1'-0"

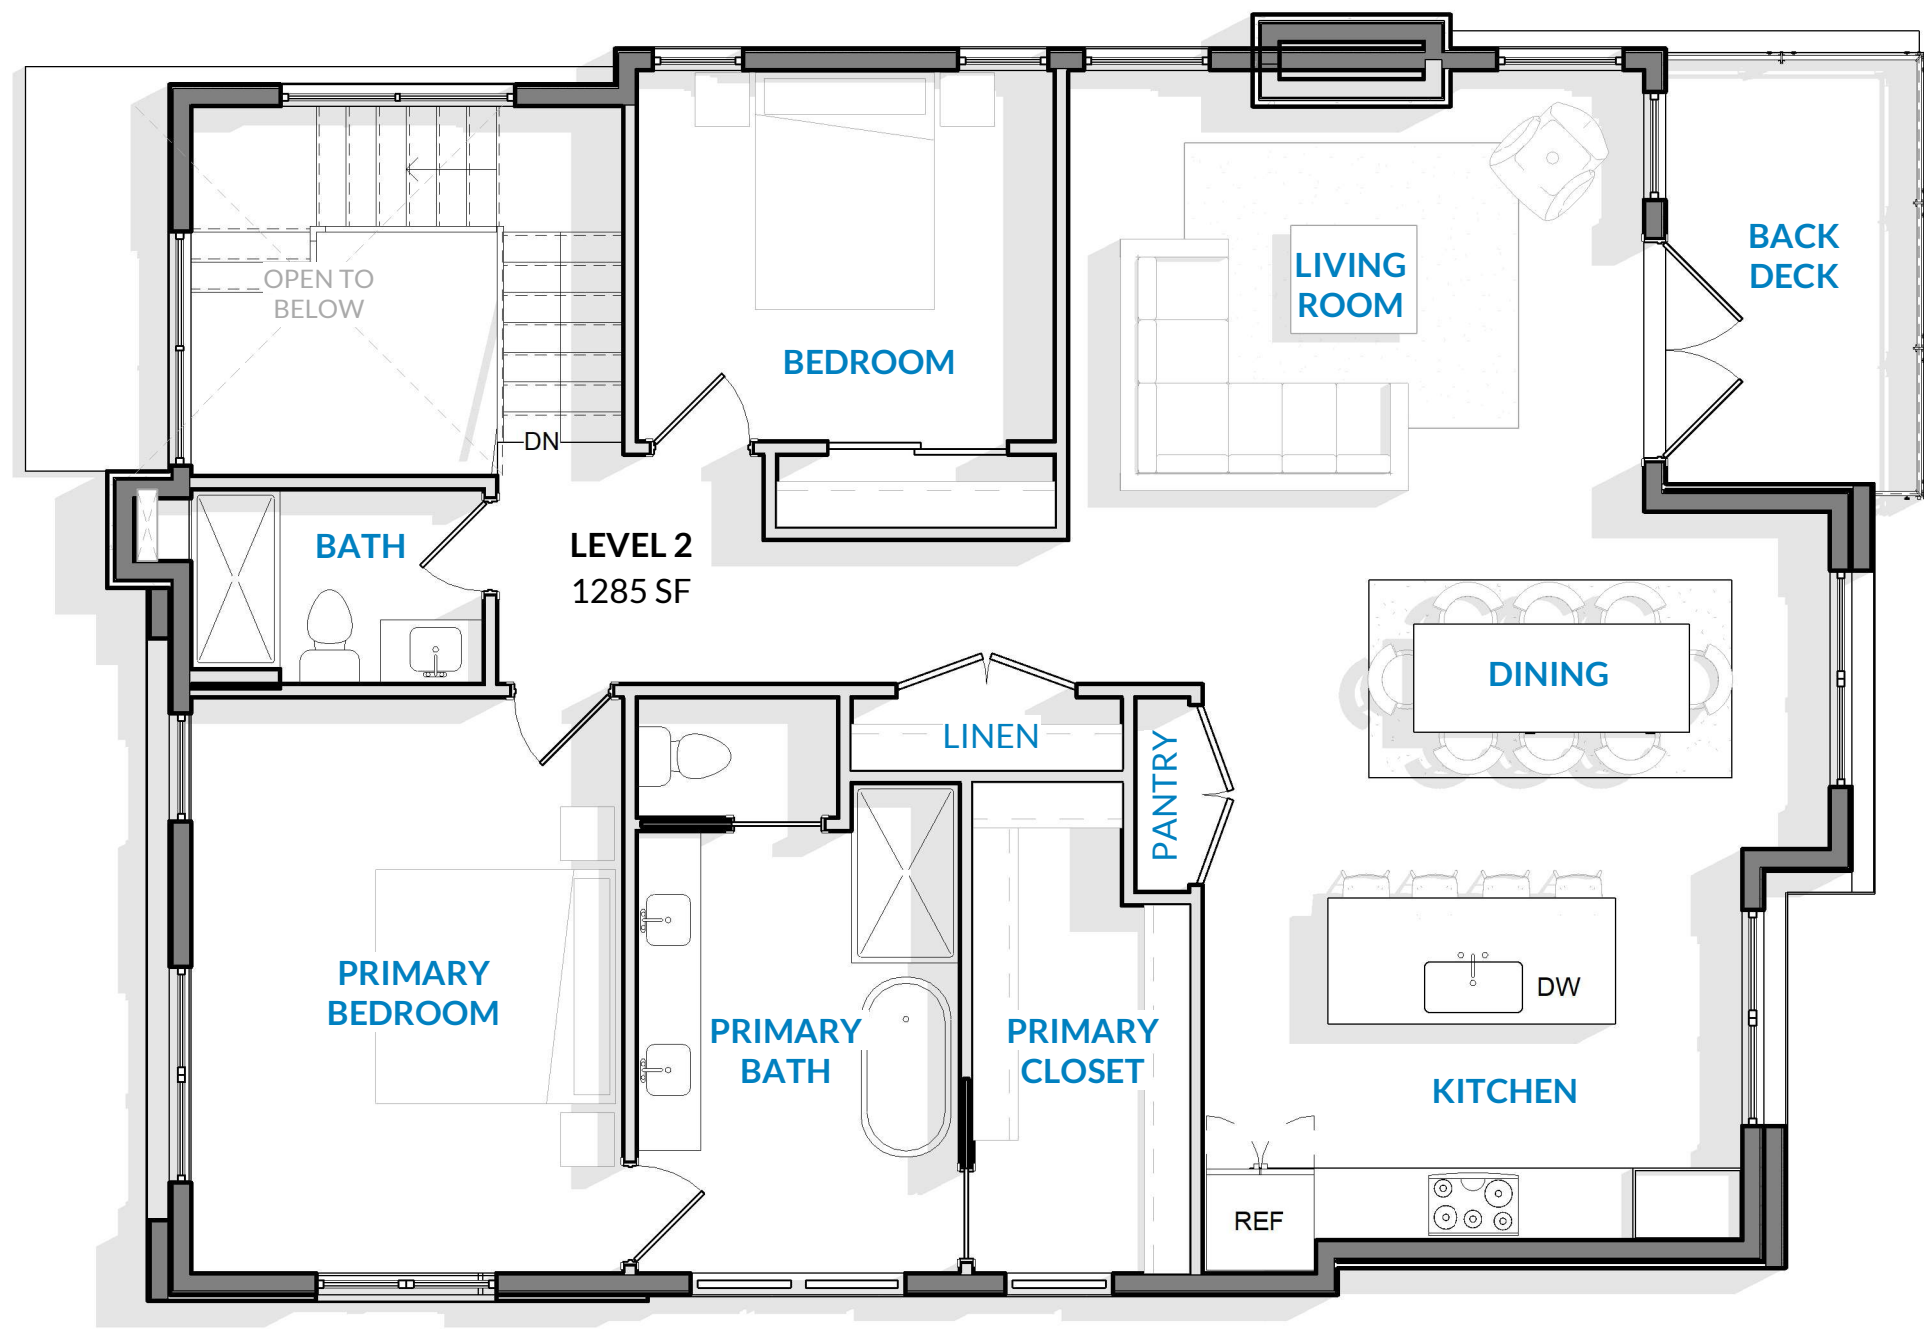

2 LOT 5 - LEVEL 2 FLOOR PLAN
3/16" = 1'-0"



PONDEROSA ARCHITECTURE
32 W 200 S, SUITE 152
SALT LAKE CITY, UT 84101
(801) 478-4806
taylor@ponderosa-architecture.com
ponderosa-architecture.com

SCHEMATIC DESIGN - NOT FOR CONSTRUCTION

LOT 5
OLD TRACE RD. DEVELOPMENT
STEEL BRIDGE HOMES
4103 OLD TRACE RD, PALO ALTO, CA 94306

No.	Description	Date

9.24.25

LOT 5 - FLOOR
PLANS

A501

This drawing, as an instrument of professional service, is the property of PONDEROSA ARCHITECTURE, LLC, and shall not be used, in whole or part, for any other project without the written permission of an authorized representative of PONDEROSA ARCHITECTURE, LLC. Unauthorized use will be prosecuted to the fullest extent of the law. Copyright © 2025 by PONDEROSA ARCHITECTURE, LLC.

D

C


B

A

123456

EXTERIOR FINISHES

- STUCCO 01
- STONE 01
- WOOD-GRAINED SIDING 01
- ASPHALT SHINGLES
- STUCCO 02
- STONE 02
- WOOD-GRAINED SIDING 01
- STANDING SEAM METAL
- STUCCO 03
- STONE 03
- COMPOSITE PANELING
- TPO ROOF MEMBRANE
- CONCRETE
- STONE 04
- GLASS

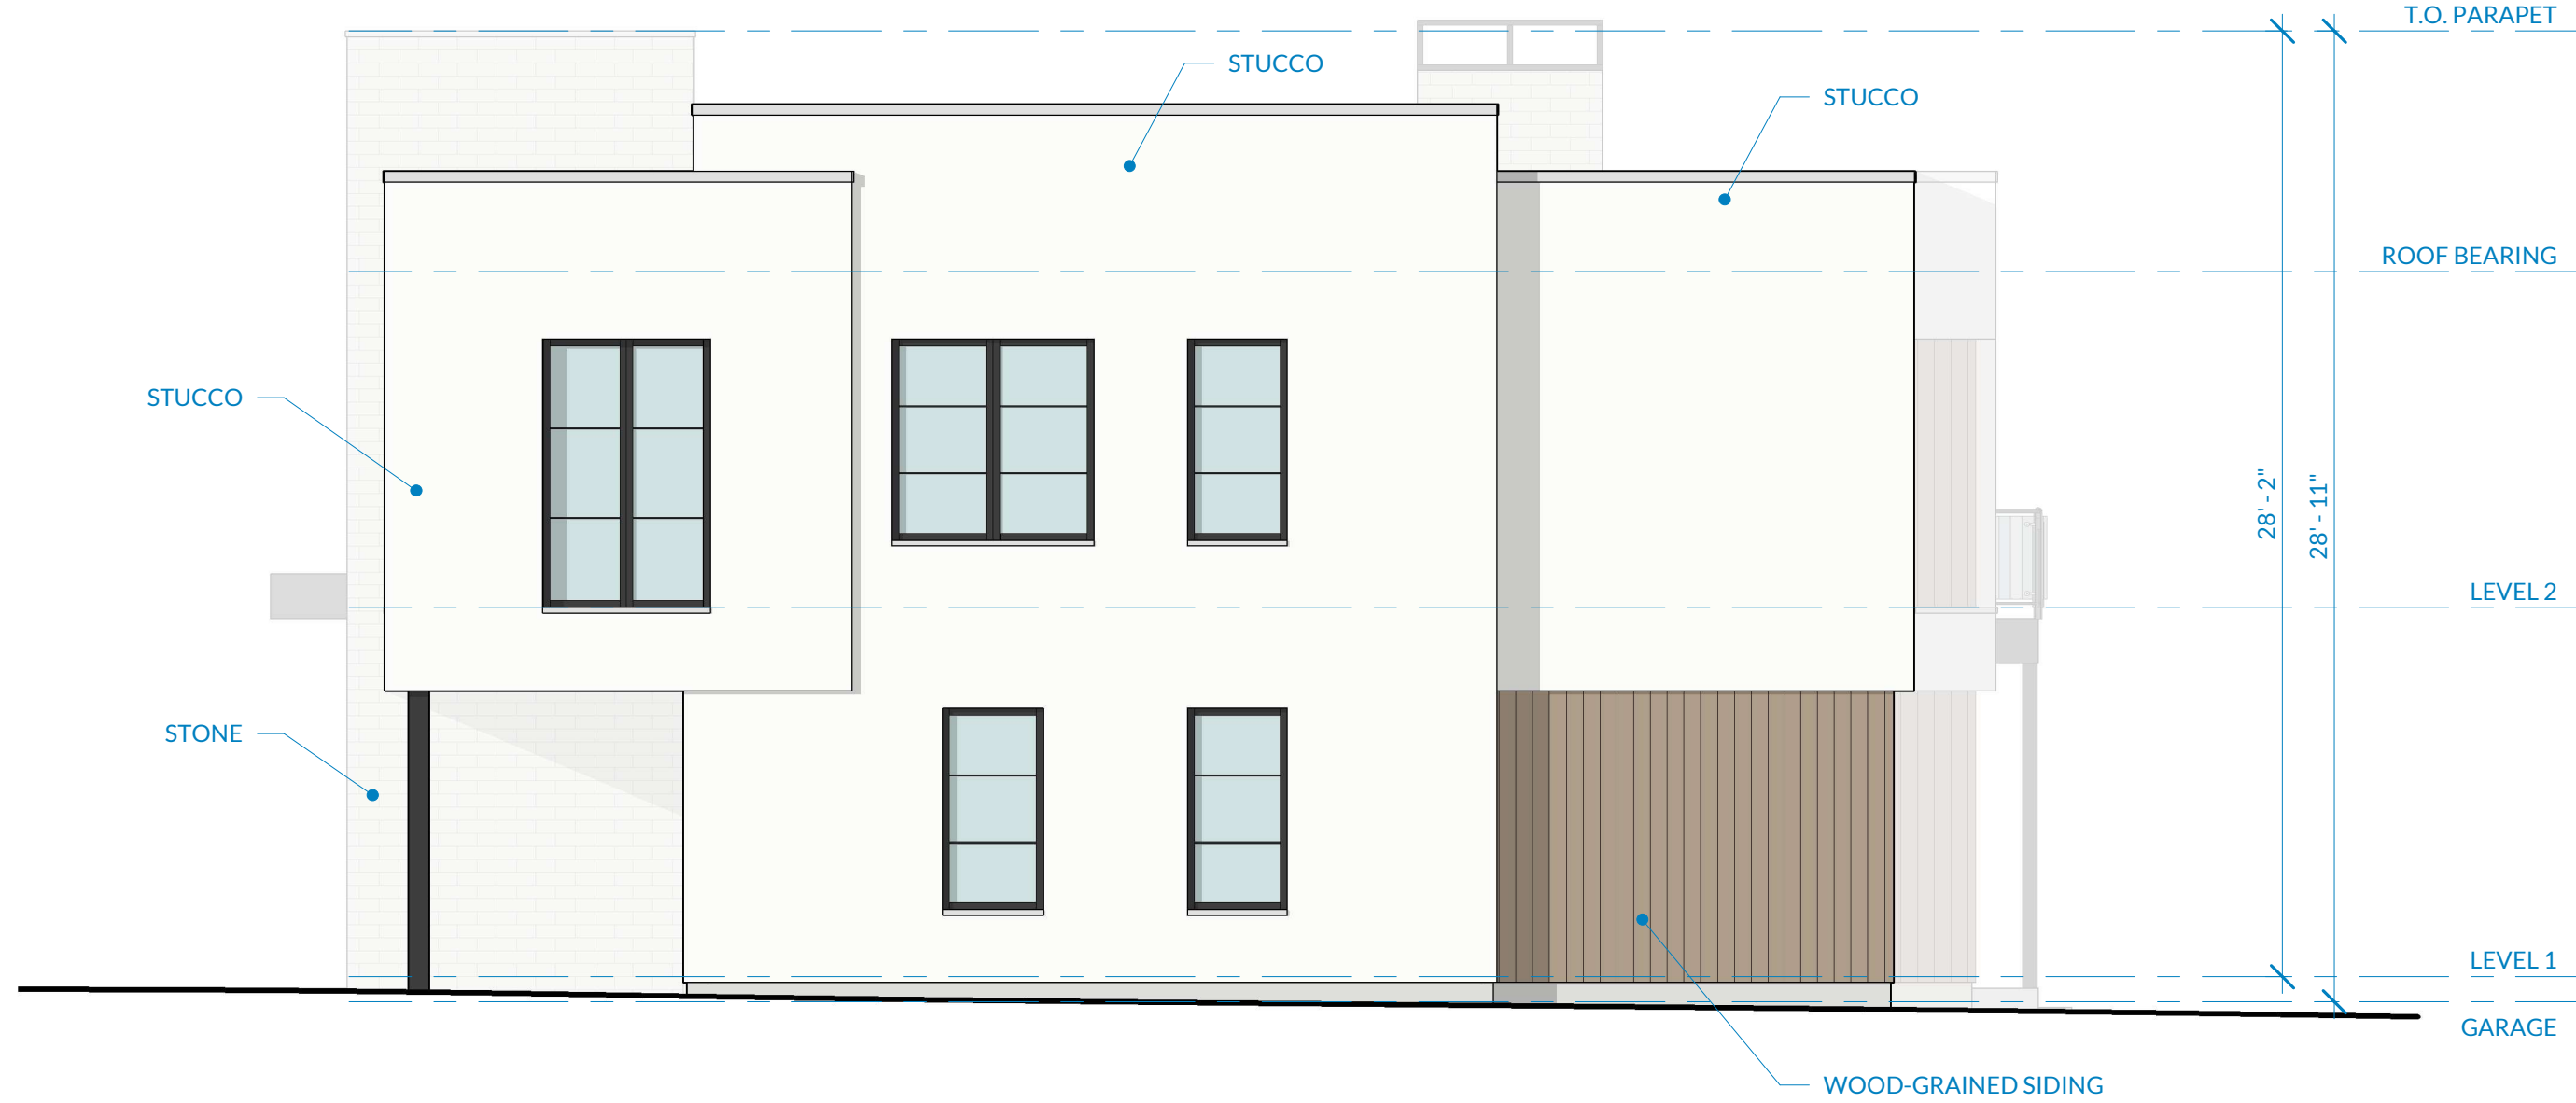

④ LOT 5 - SOUTH EXTERIOR ELEVATION (SIDE)
3/16" = 1'-0"



② LOT 5 - NORTH EXTERIOR ELEVATION (SIDE)
3/16" = 1'-0"



① LOT 5 - WEST EXTERIOR ELEVATION (FRONT)
3/16" = 1'-0"



③ LOT 5 - EAST EXTERIOR ELEVATION (BACK)
3/16" = 1'-0"



PONDEROSA ARCHITECTURE
32 W 200 S, SUITE 152
SALT LAKE CITY, UT 84101
(801) 478-4806
taylor@ponderosa-architecture.com
ponderosa-architecture.com

SCHEMATIC DESIGN - NOT FOR CONSTRUCTION

LOT 5
OLD TRACE RD. DEVELOPMENT
STEEL BRIDGE HOMES
4103 OLD TRACE RD, PALO ALTO, CA 94306


No.	Description	Date

9.16.25


LOT 5 - EXTERIOR ELEVATIONS

A506

This drawing, as an instrument of professional service, is the property of PONDEROSA ARCHITECTURE, LLC, and shall not be used, in whole or part, for any other project without the written permission of an authorized representative of PONDEROSA ARCHITECTURE, LLC. Unauthorized use will be prosecuted to the fullest extent of the law. Copyright © 2025 by PONDEROSA ARCHITECTURE, LLC.

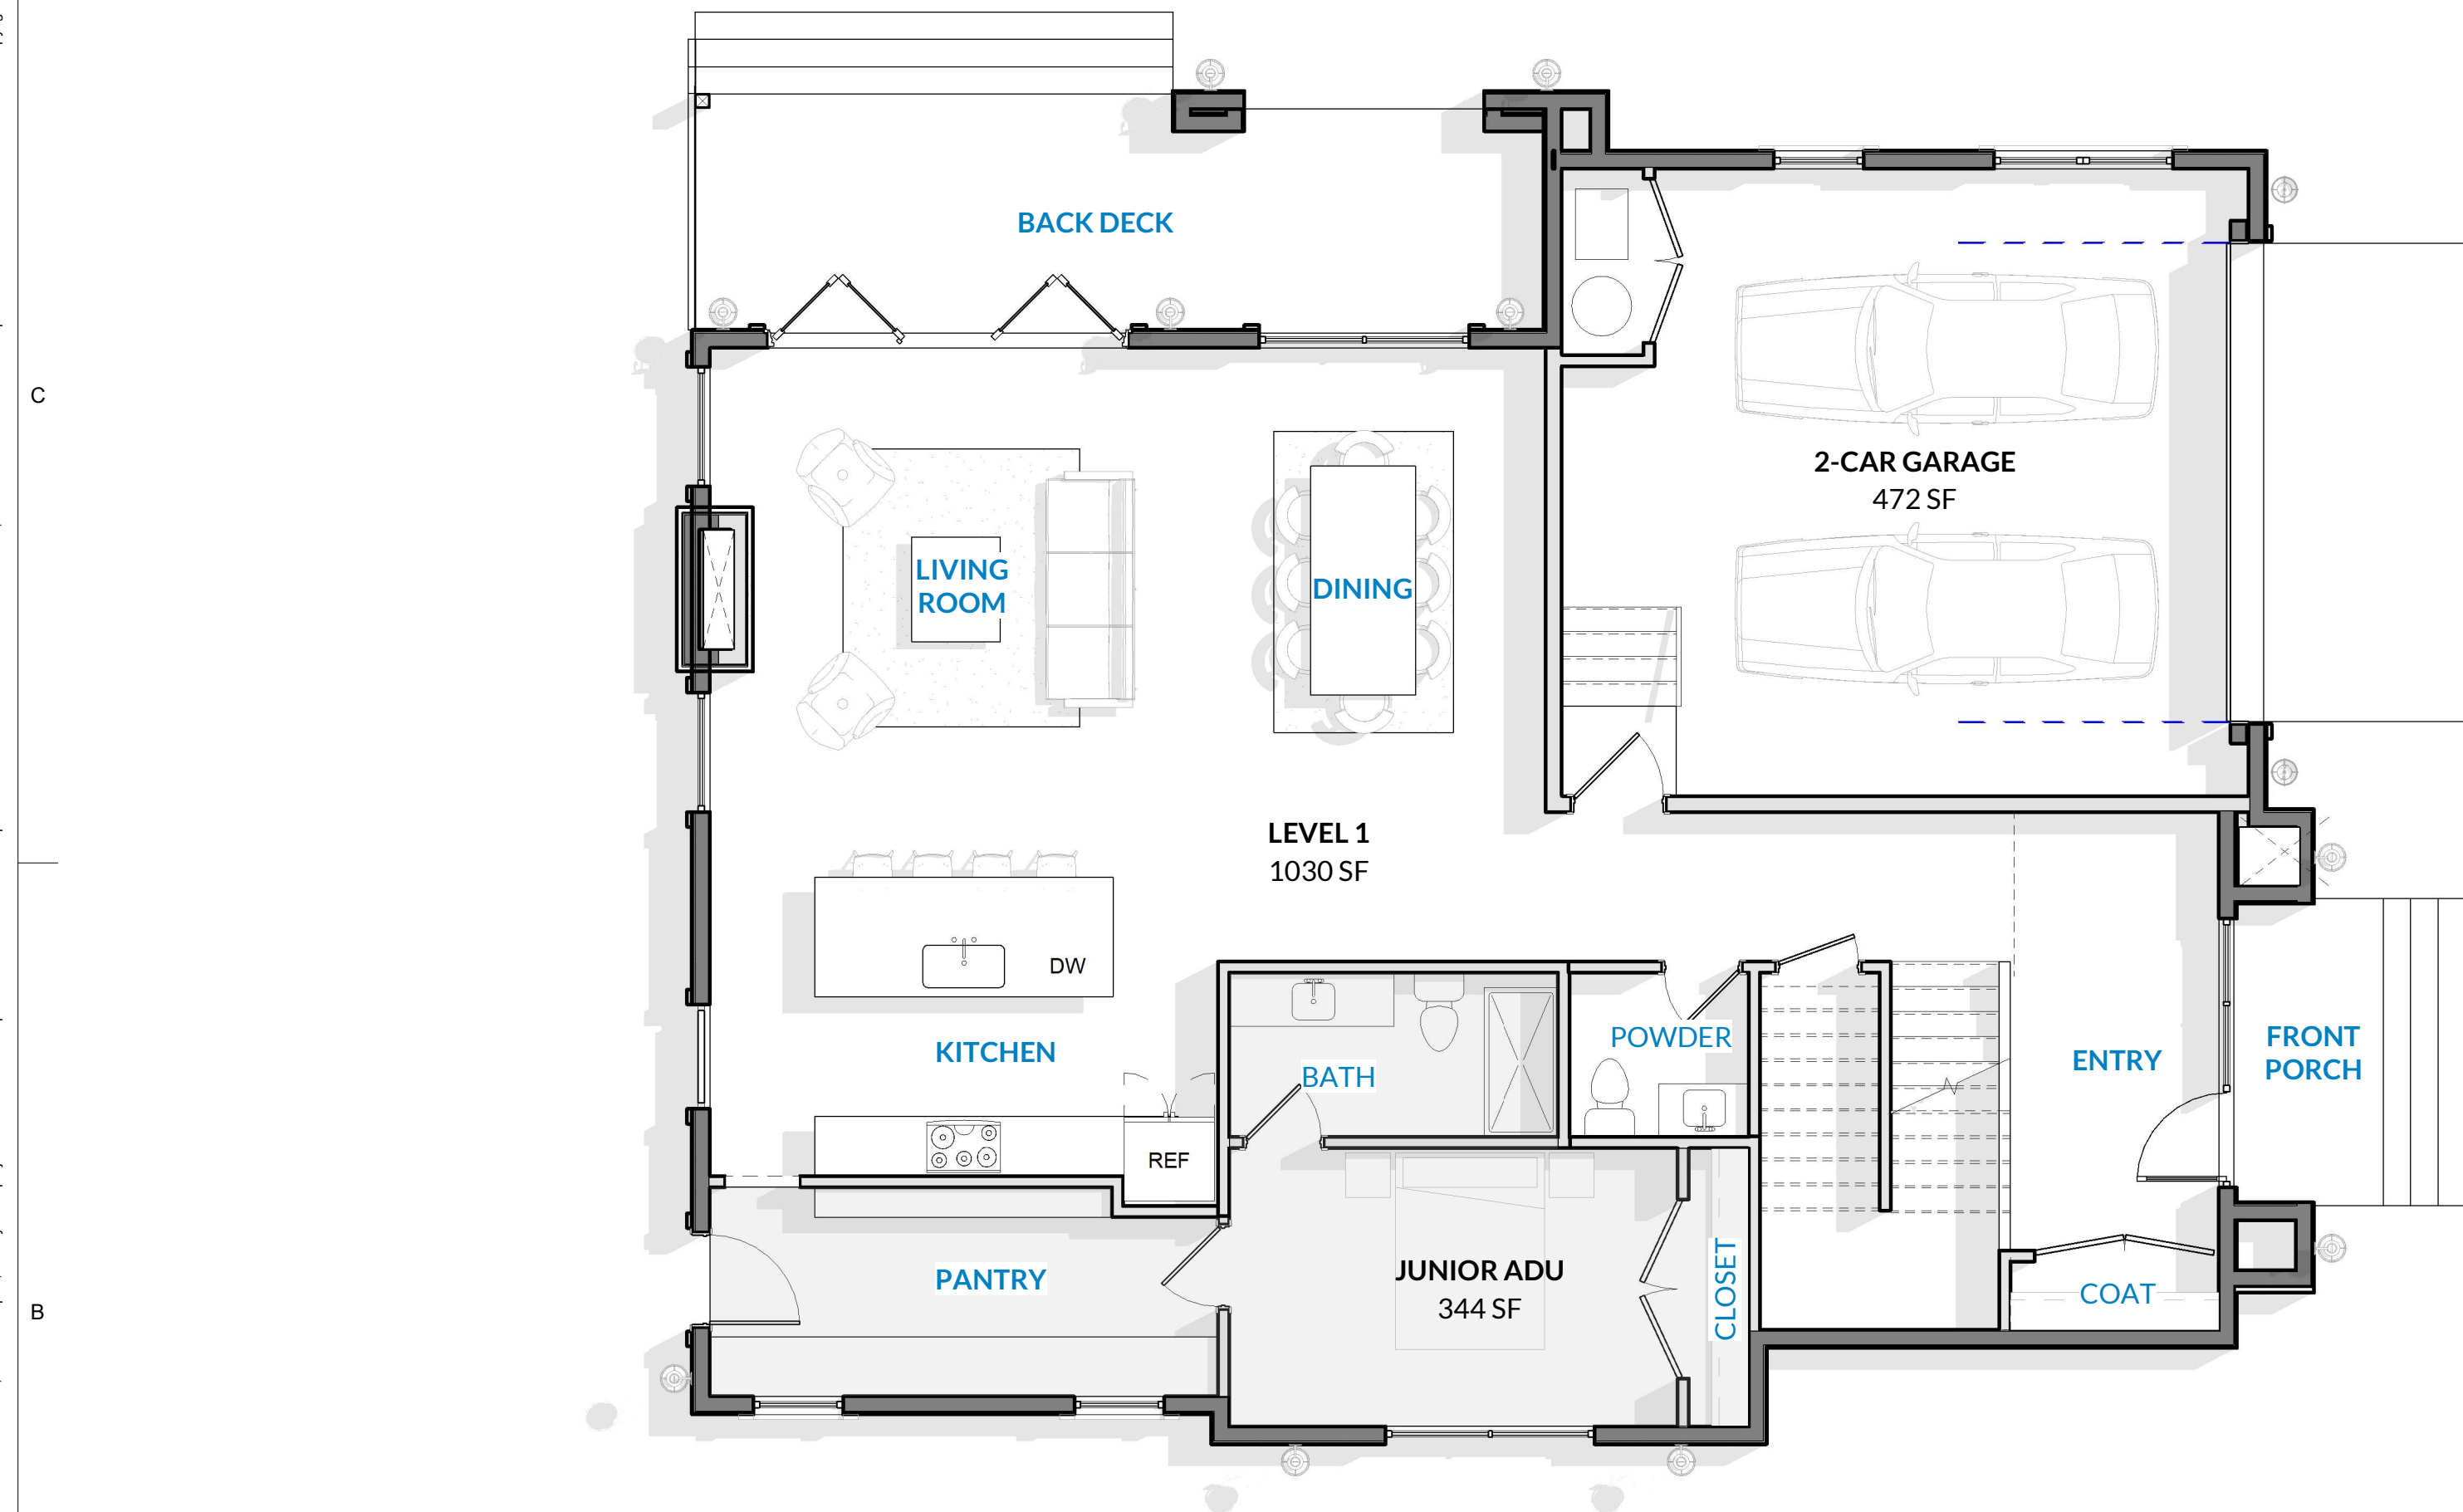

2 LOT 6 - LEVEL 1 FLOOR PLAN
3/16" = 1'-0"

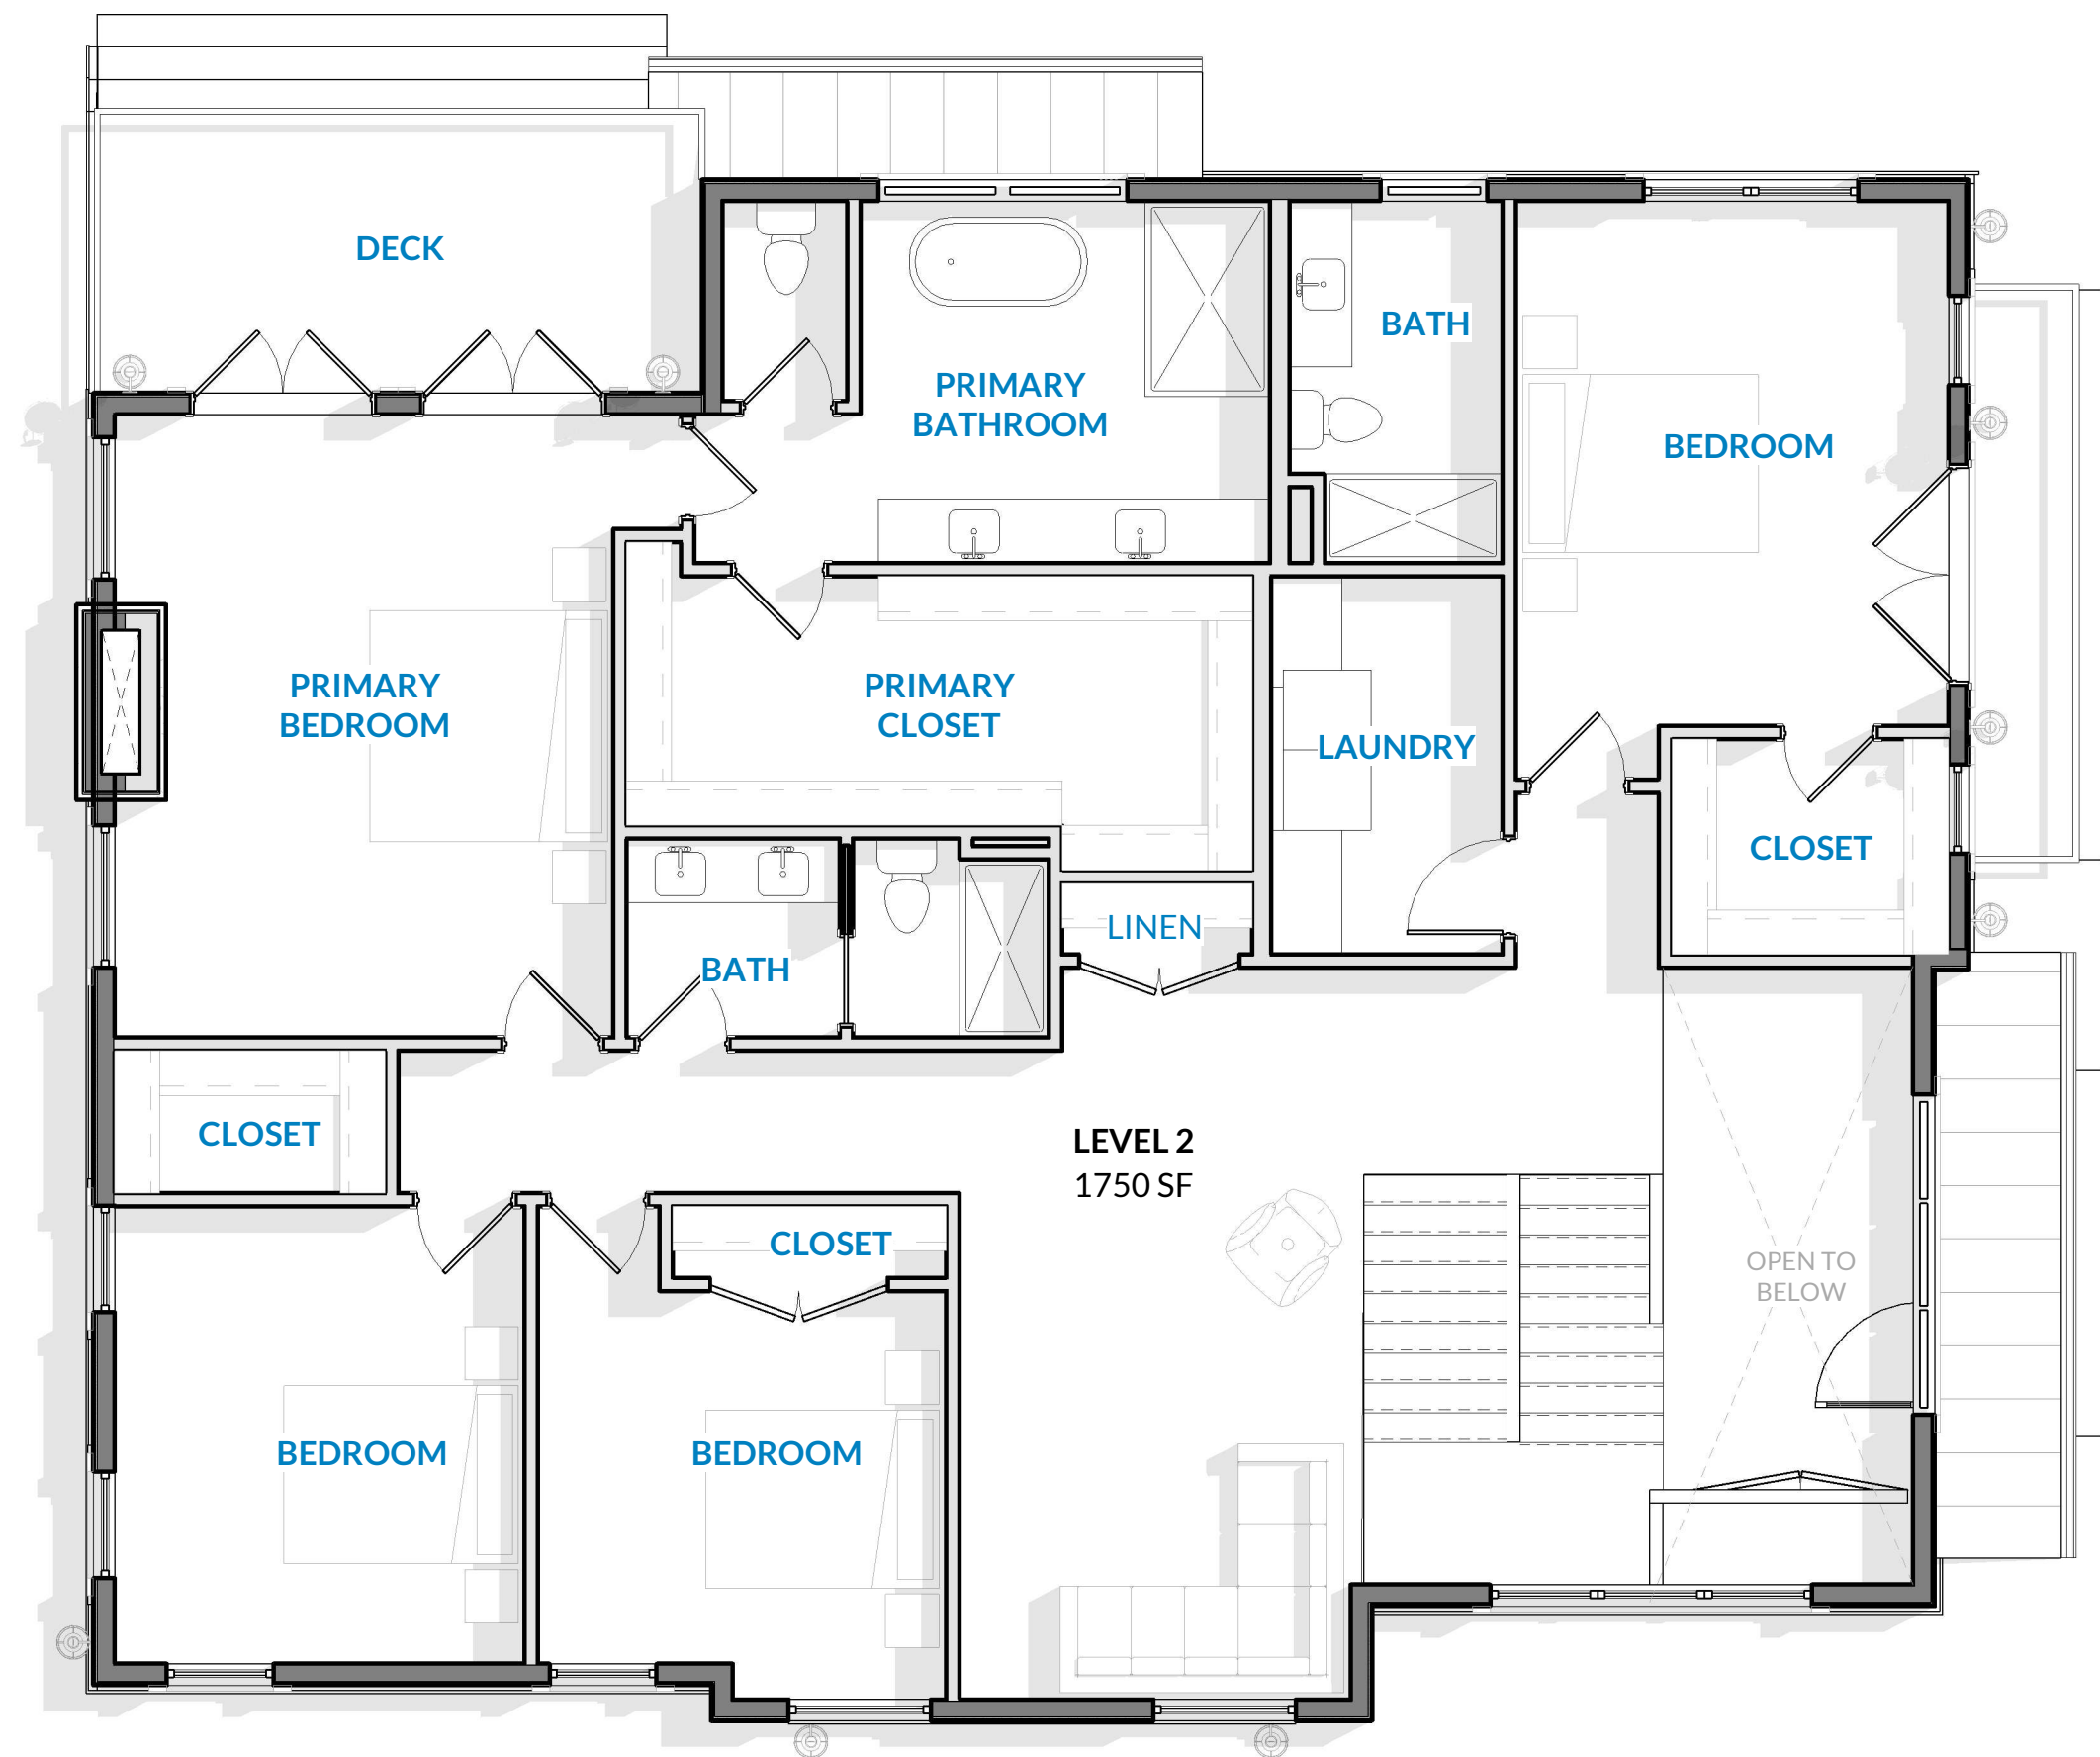

1 LOT 6 - LEVEL 2 FLOOR PLAN
3/16" = 1'-0"



PONDEROSA ARCHITECTURE
32 W 200 S, SUITE 152
SALT LAKE CITY, UT 84101
(801) 473-4806
taylor@ponderosa-architecture.com
ponderosa-architecture.com

SCHEMATIC DESIGN - NOT FOR CONSTRUCTION

LOT 6
OLD TRACE RD. DEVELOPMENT
STEEL BRIDGE HOMES
4103 OLD TRACE RD, PALO ALTO, CA 94306


No.	Description	Date

9.24.25

LOT 6 - FLOOR
PLANS

A601

This drawing, as an instrument of professional service, is the property of PONDEROSA ARCHITECTURE, LLC, and shall not be used, in whole or part, for any other project without the written permission of an authorized representative of PONDEROSA ARCHITECTURE, LLC. Unauthorized use will be prosecuted to the fullest extent of the law. Copyright © 2025 by PONDEROSA ARCHITECTURE, LLC.

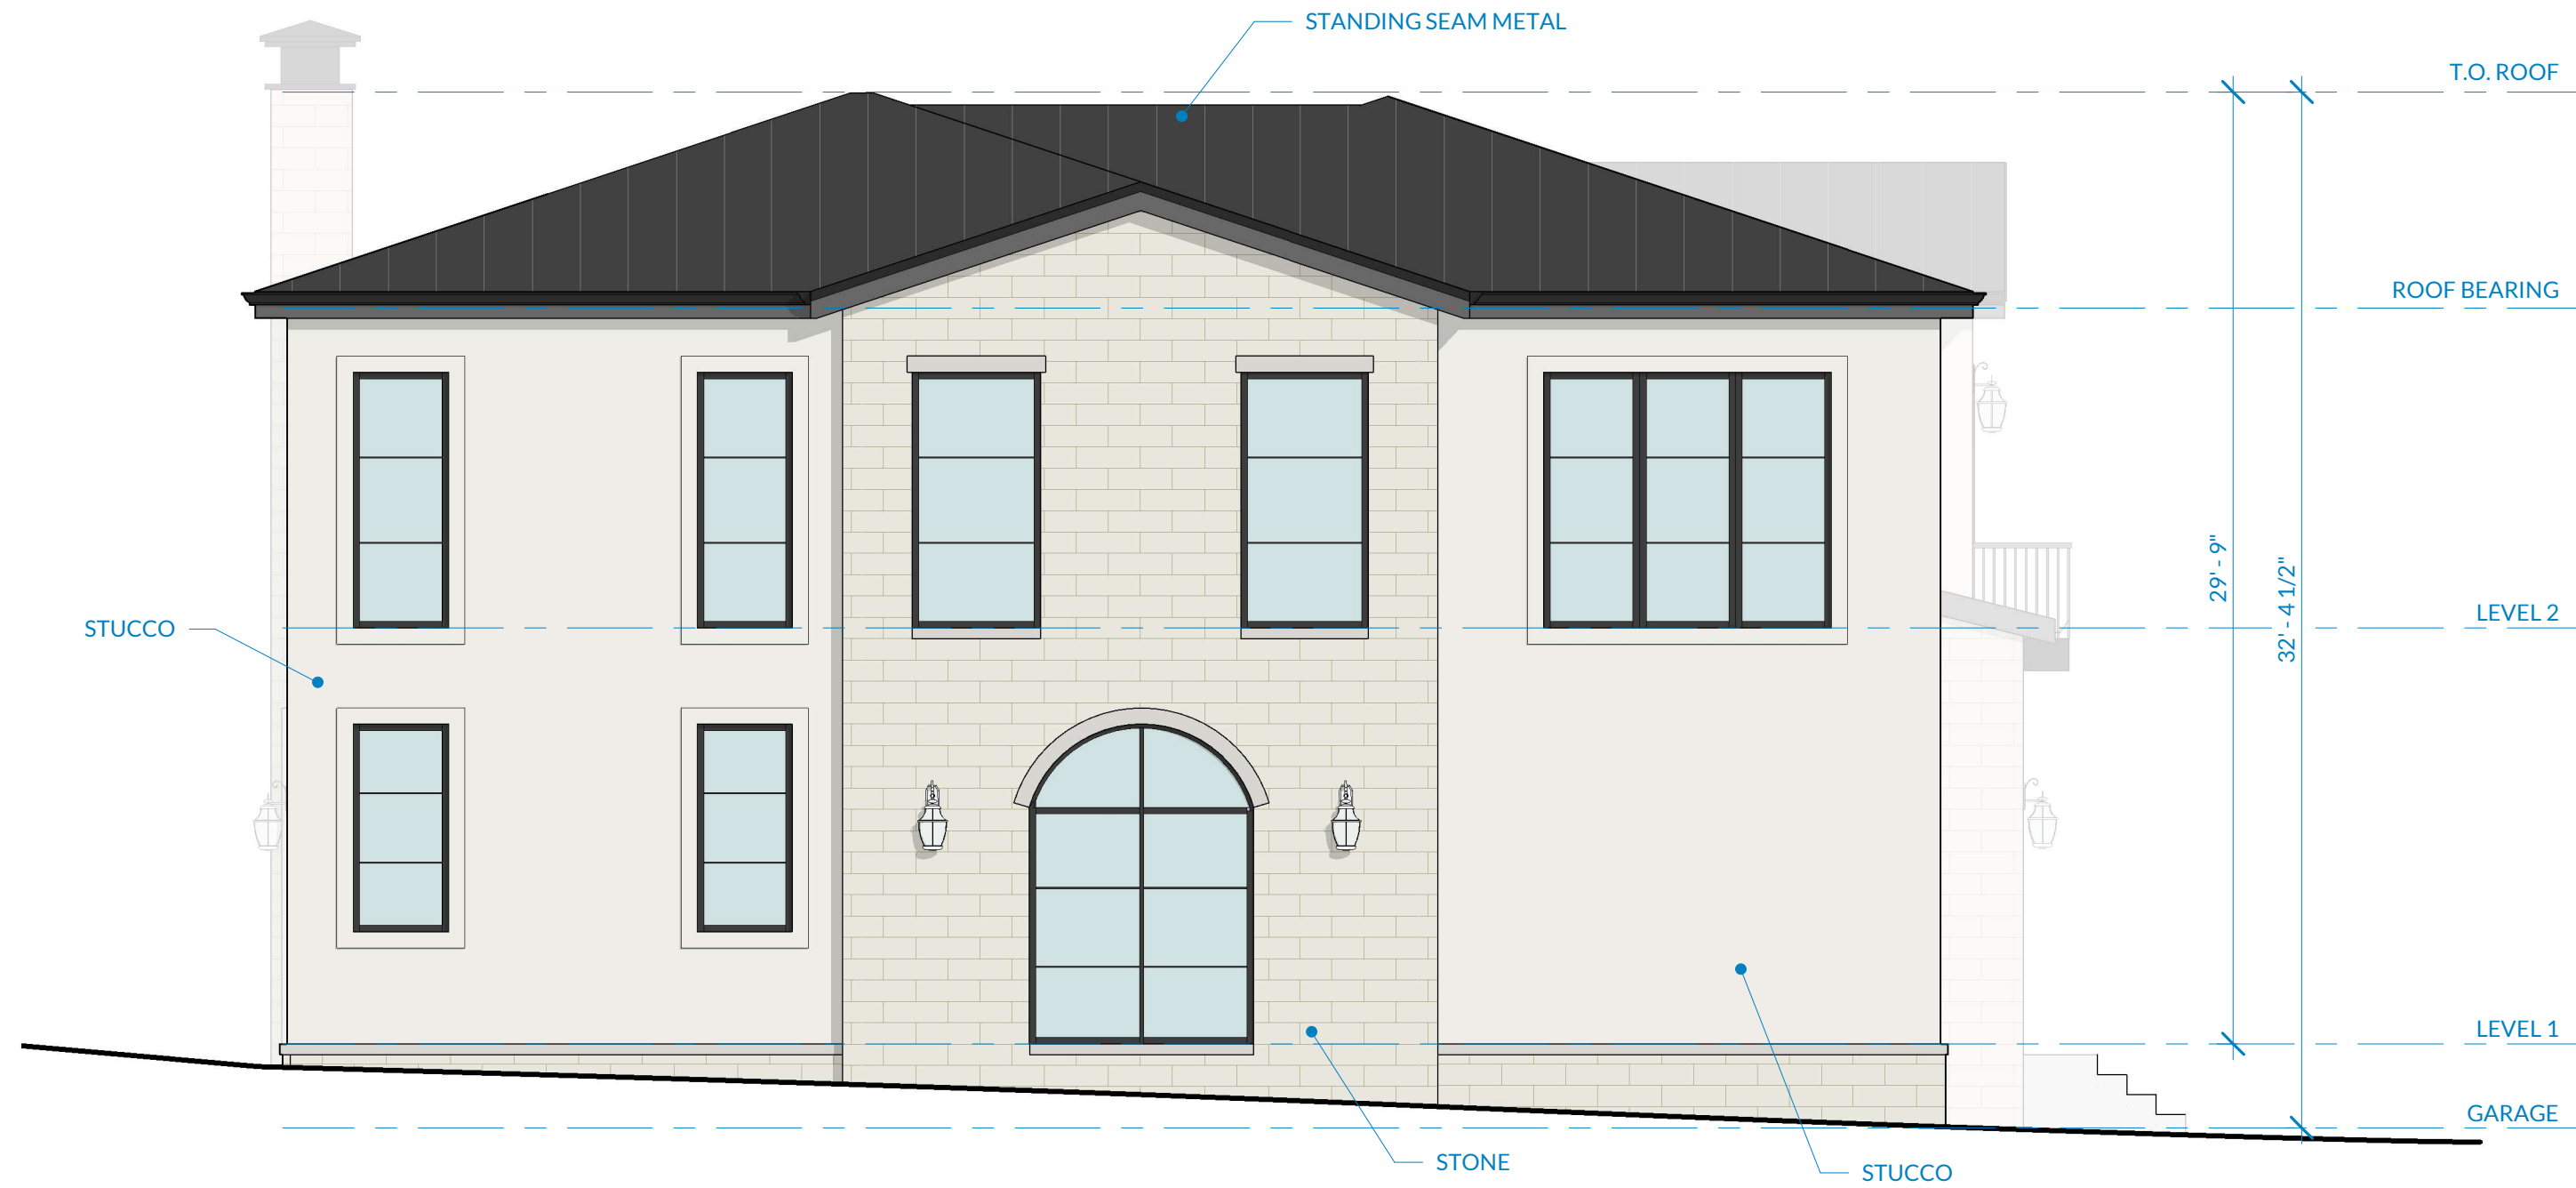

2 LOT 6 - SOUTH EXTERIOR ELEVATION (SIDE)
3/16" = 1'-0"



4 LOT 6 - NORTH EXTERIOR ELEVATION (BACK)
3/16" = 1'-0"



1 LOT 6 - EAST EXTERIOR ELEVATION (FRONT)
3/16" = 1'-0"



3 LOT 6 - WEST EXTERIOR ELEVATION (SIDE)
3/16" = 1'-0"

EXTERIOR FINISHES

STUCCO 01	STONE 01	WOOD-GRAINED SIDING 01	ASPHALT SHINGLES
STUCCO 02	STONE 02	WOOD-GRAINED SIDING 01	STANDING SEAM METAL
STUCCO 03	STONE 03	COMPOSITE PANELING	TPO ROOF MEMBRANE
CONCRETE	STONE 04	GLASS	



PONDEROSA ARCHITECTURE
32 W 200 S, SUITE 152
SALT LAKE CITY, UT 84101
(801) 478-4806
taylor@ponderosa-architecture.com
ponderosa-architecture.com

SCHEMATIC DESIGN - NOT FOR CONSTRUCTION

LOT 6
OLD TRACE RD. DEVELOPMENT
STEEL BRIDGE HOMES
4103 OLD TRACE RD, PALO ALTO, CA 94306


No.	Description	Date

9.16.25


LOT 6 - EXTERIOR ELEVATIONS

A606

This drawing, as an instrument of professional service, is the property of PONDEROSA ARCHITECTURE, LLC, and shall not be used, in whole or part, for any other project without the written permission of an authorized representative of PONDEROSA ARCHITECTURE, LLC. Unauthorized use will be prosecuted to the fullest extent of the law. Copyright © 2025 by PONDEROSA ARCHITECTURE, LLC.

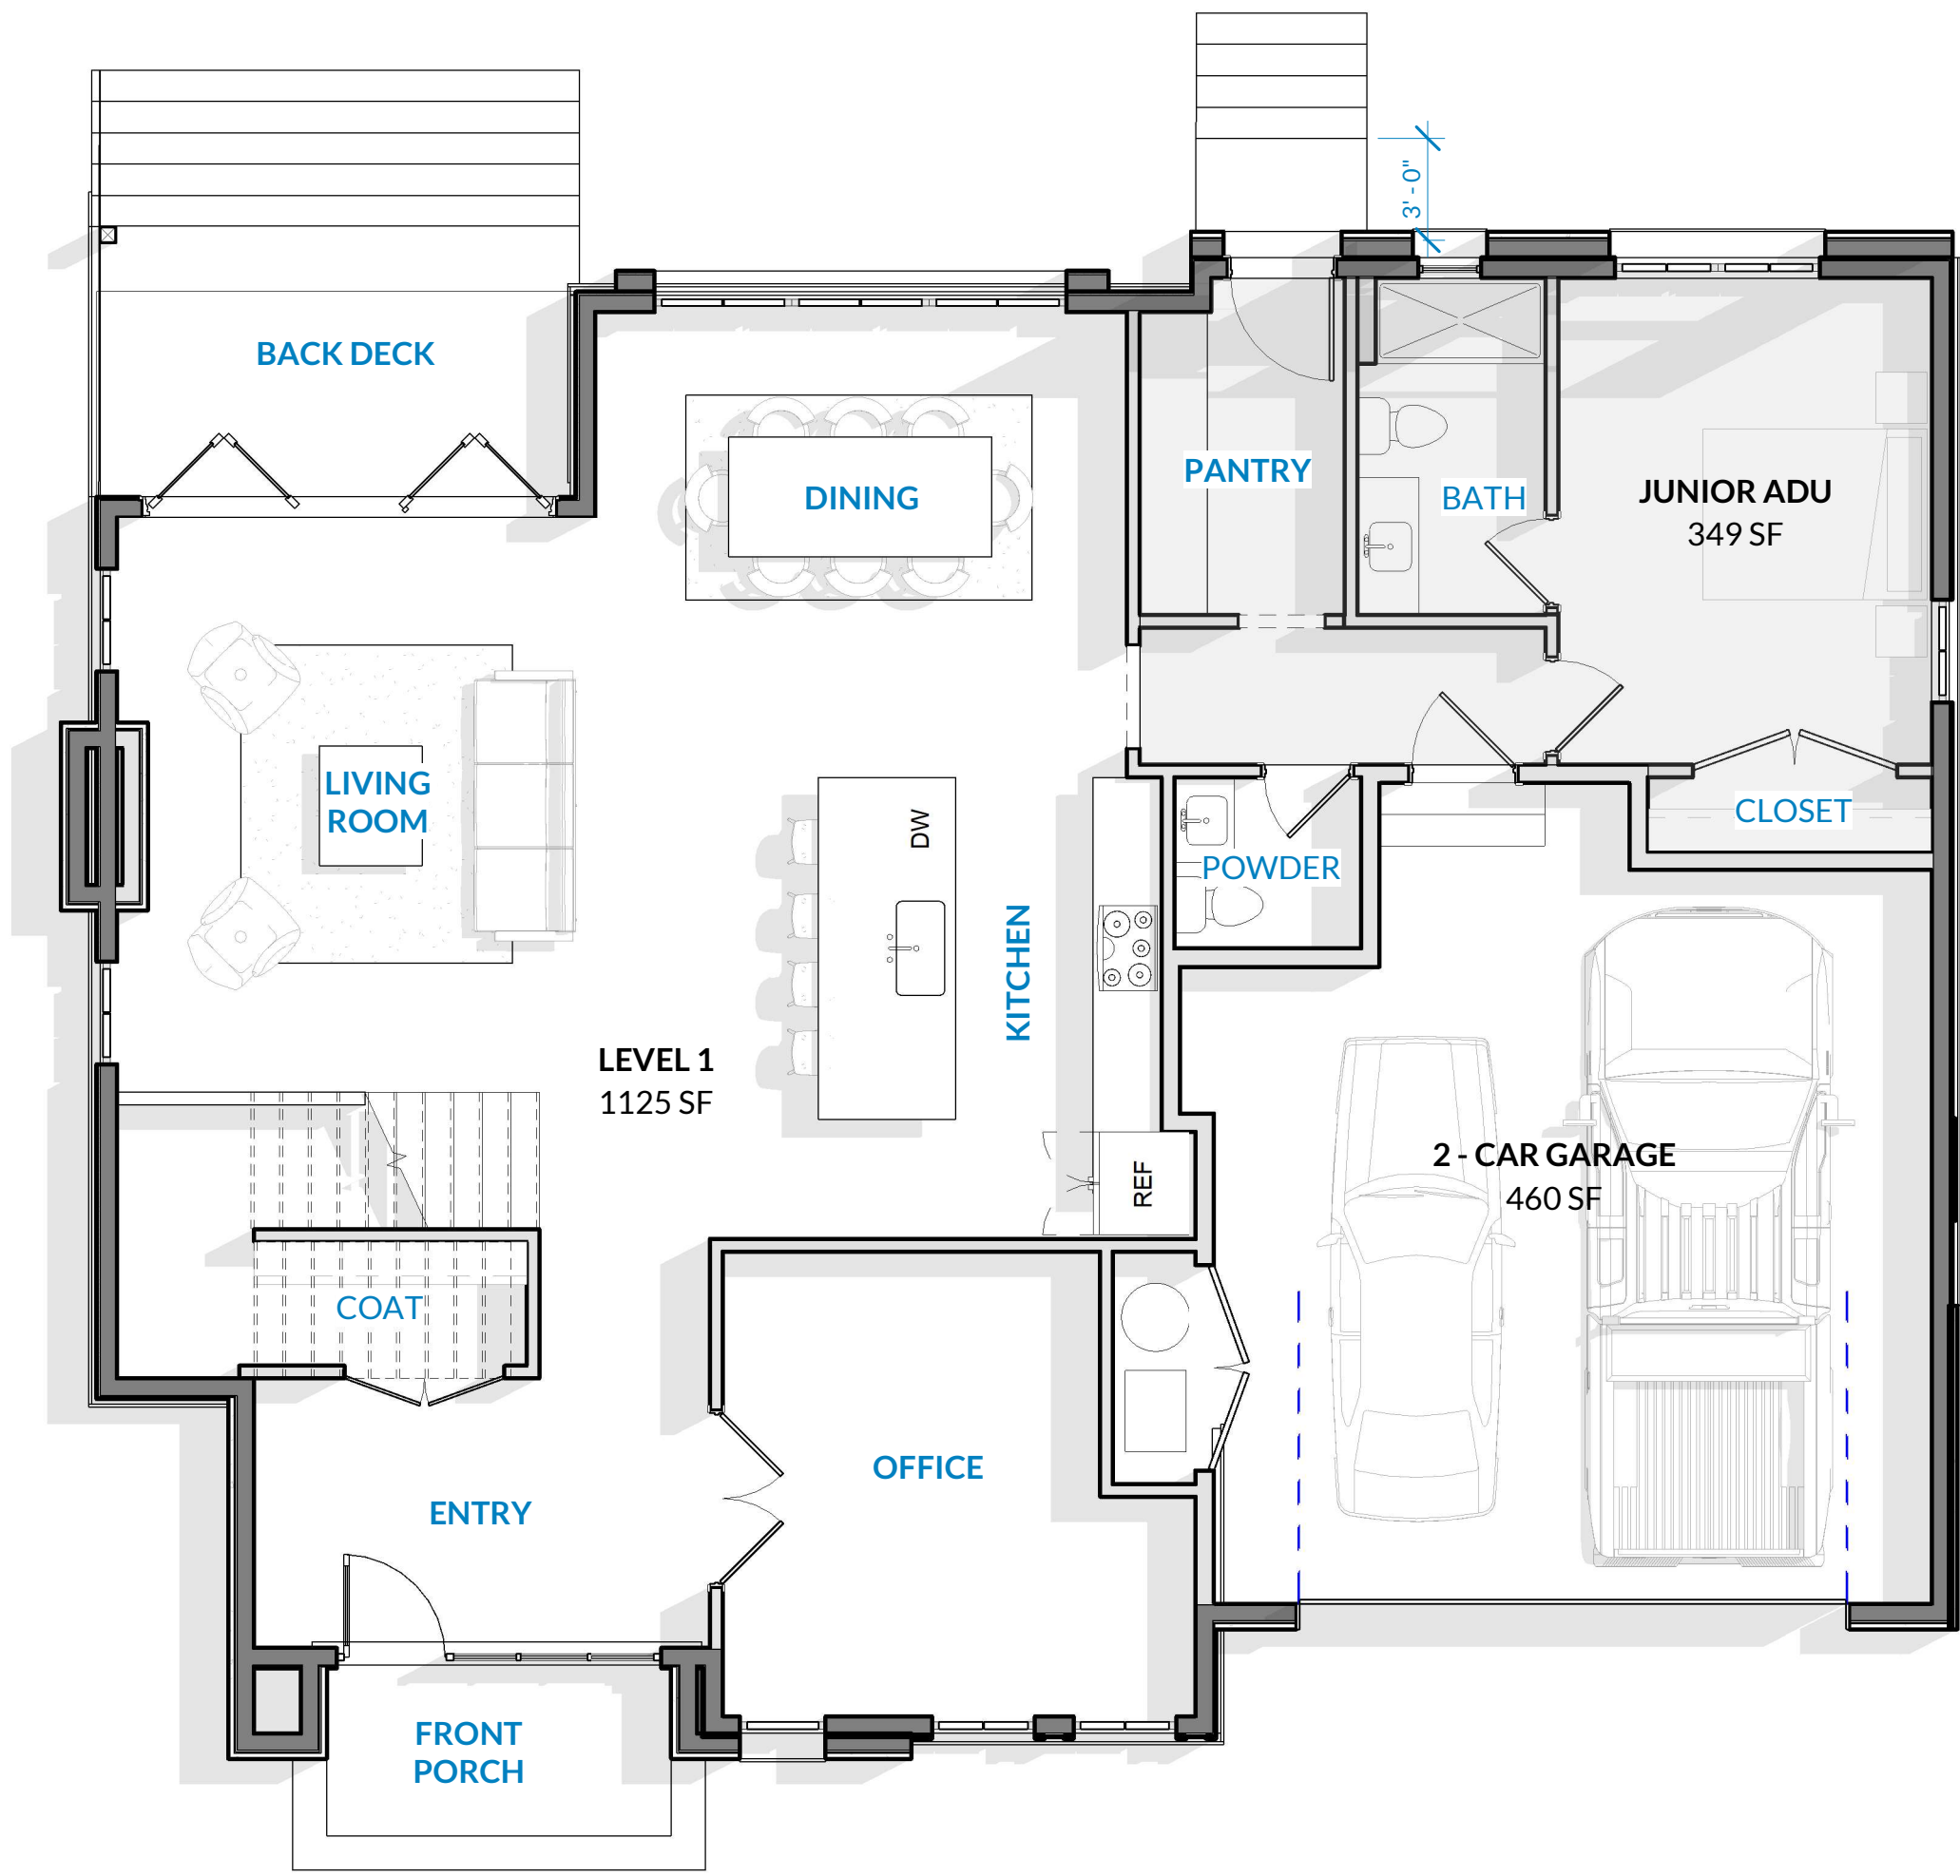

1 LOT 7 - LEVEL 1 FLOOR PLAN
3/16" = 1'-0"

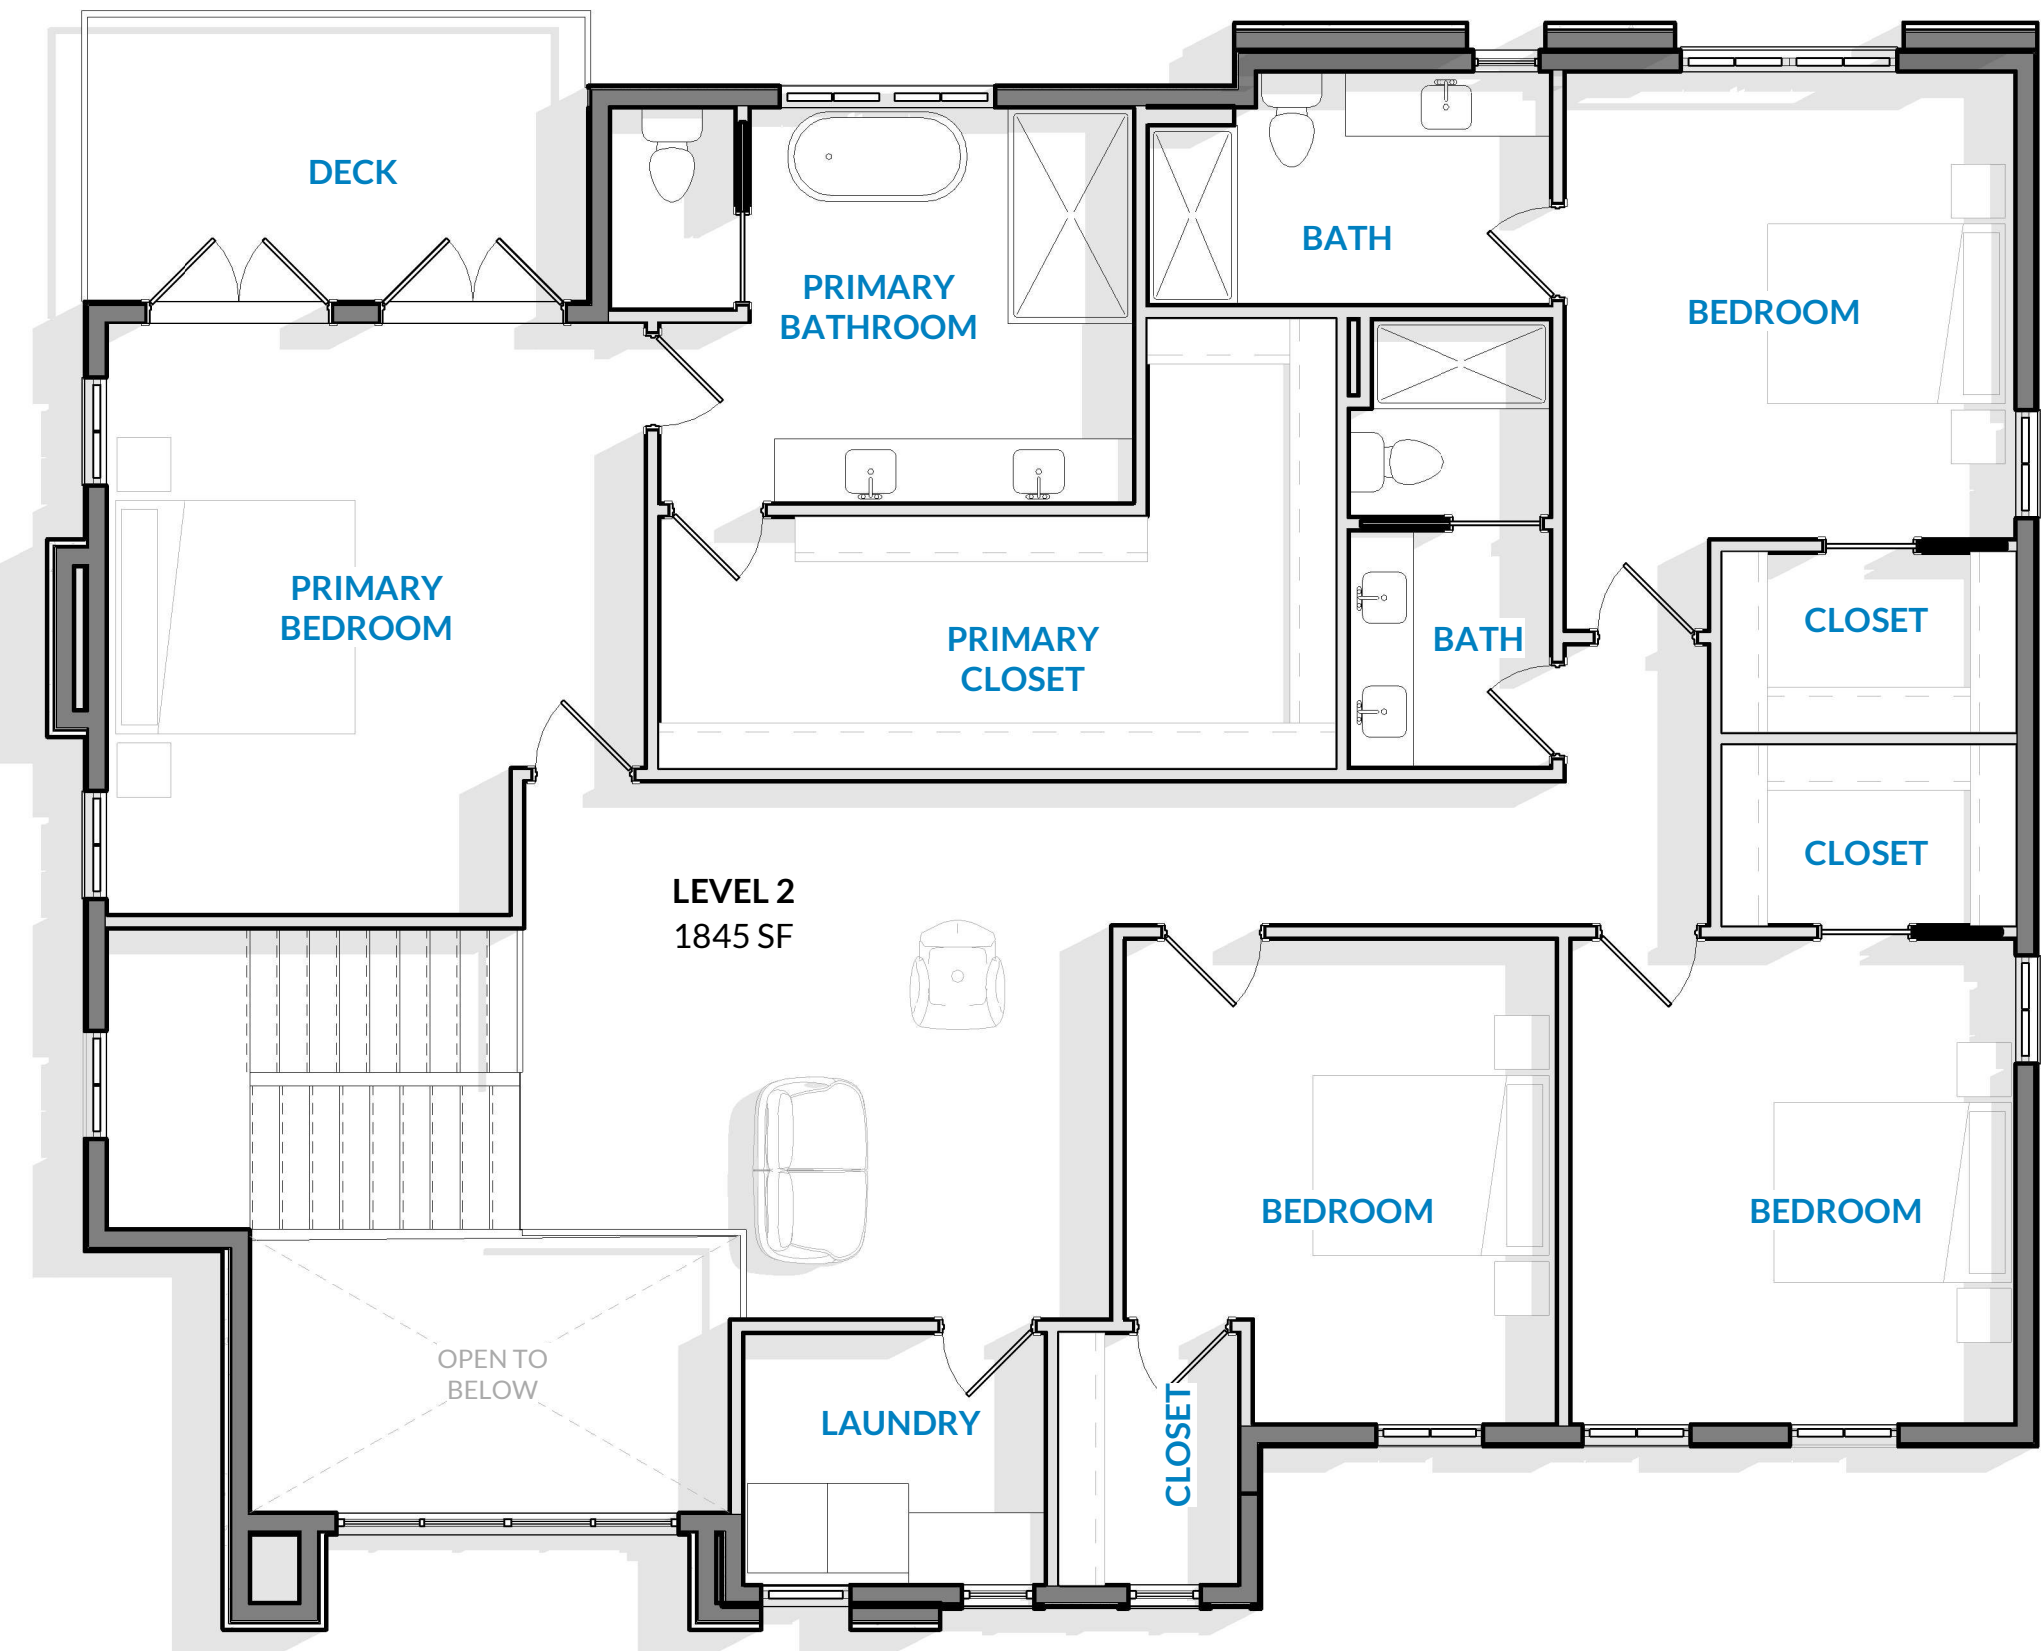

2 LOT 7 - LEVEL 2 FLOOR PLAN
3/16" = 1'-0"



PONDEROSA ARCHITECTURE
32 W 200 S, SUITE 152
SALT LAKE CITY, UT 84101
(801) 473-4806
taylor@ponderosa-architecture.com
ponderosa-architecture.com

SCHEMATIC DESIGN - NOT FOR CONSTRUCTION

LOT 7
OLD TRACE RD. DEVELOPMENT
STEEL BRIDGE HOMES
4103 OLD TRACE RD, PALO ALTO, CA 94306


No.	Description	Date

9.24.25


LOT 7 - FLOOR
PLANS

A701

This drawing, as an instrument of professional service, is the property of PONDEROSA ARCHITECTURE, LLC. and shall not be used, in whole or part, for any other project without the written permission of an authorized representative of PONDEROSA ARCHITECTURE, LLC. Unauthorized use will be prosecuted to the fullest extent of the law. Copyright © 2025 by PONDEROSA ARCHITECTURE, LLC.

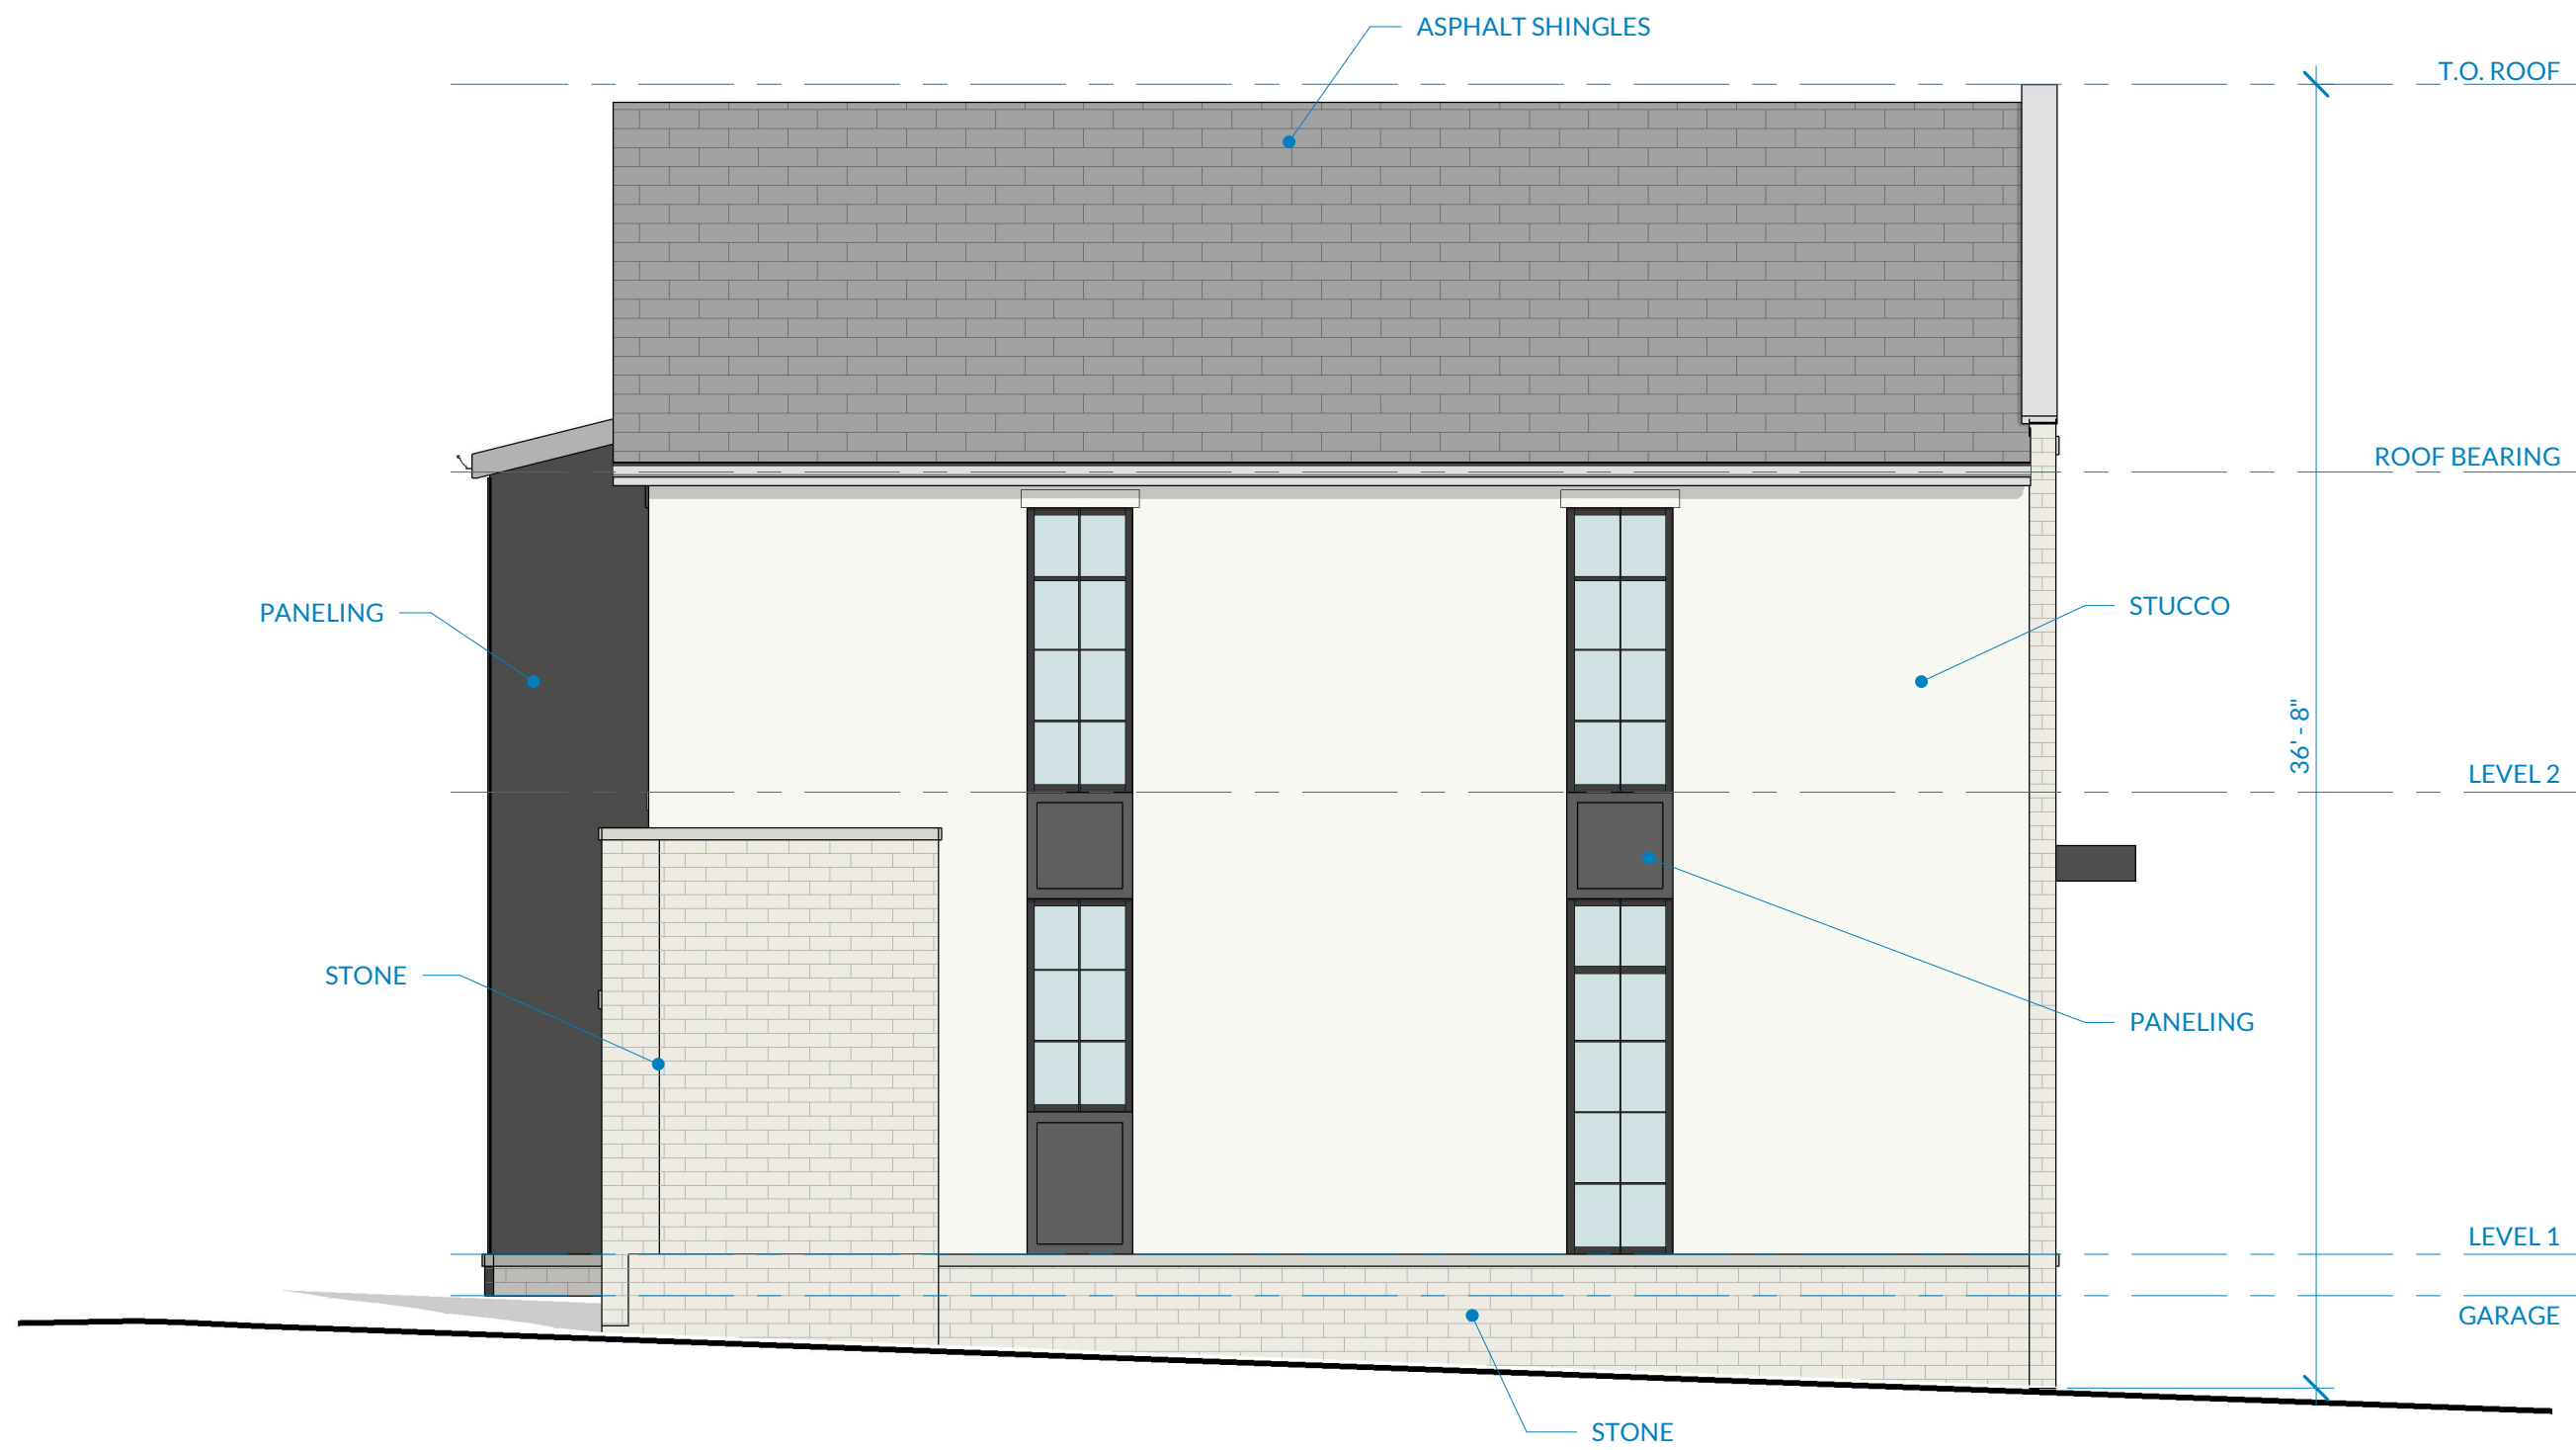

3 LOT 7 - EAST EXTERIOR ELEVATION (SIDE)
3/16" = 1'-0"

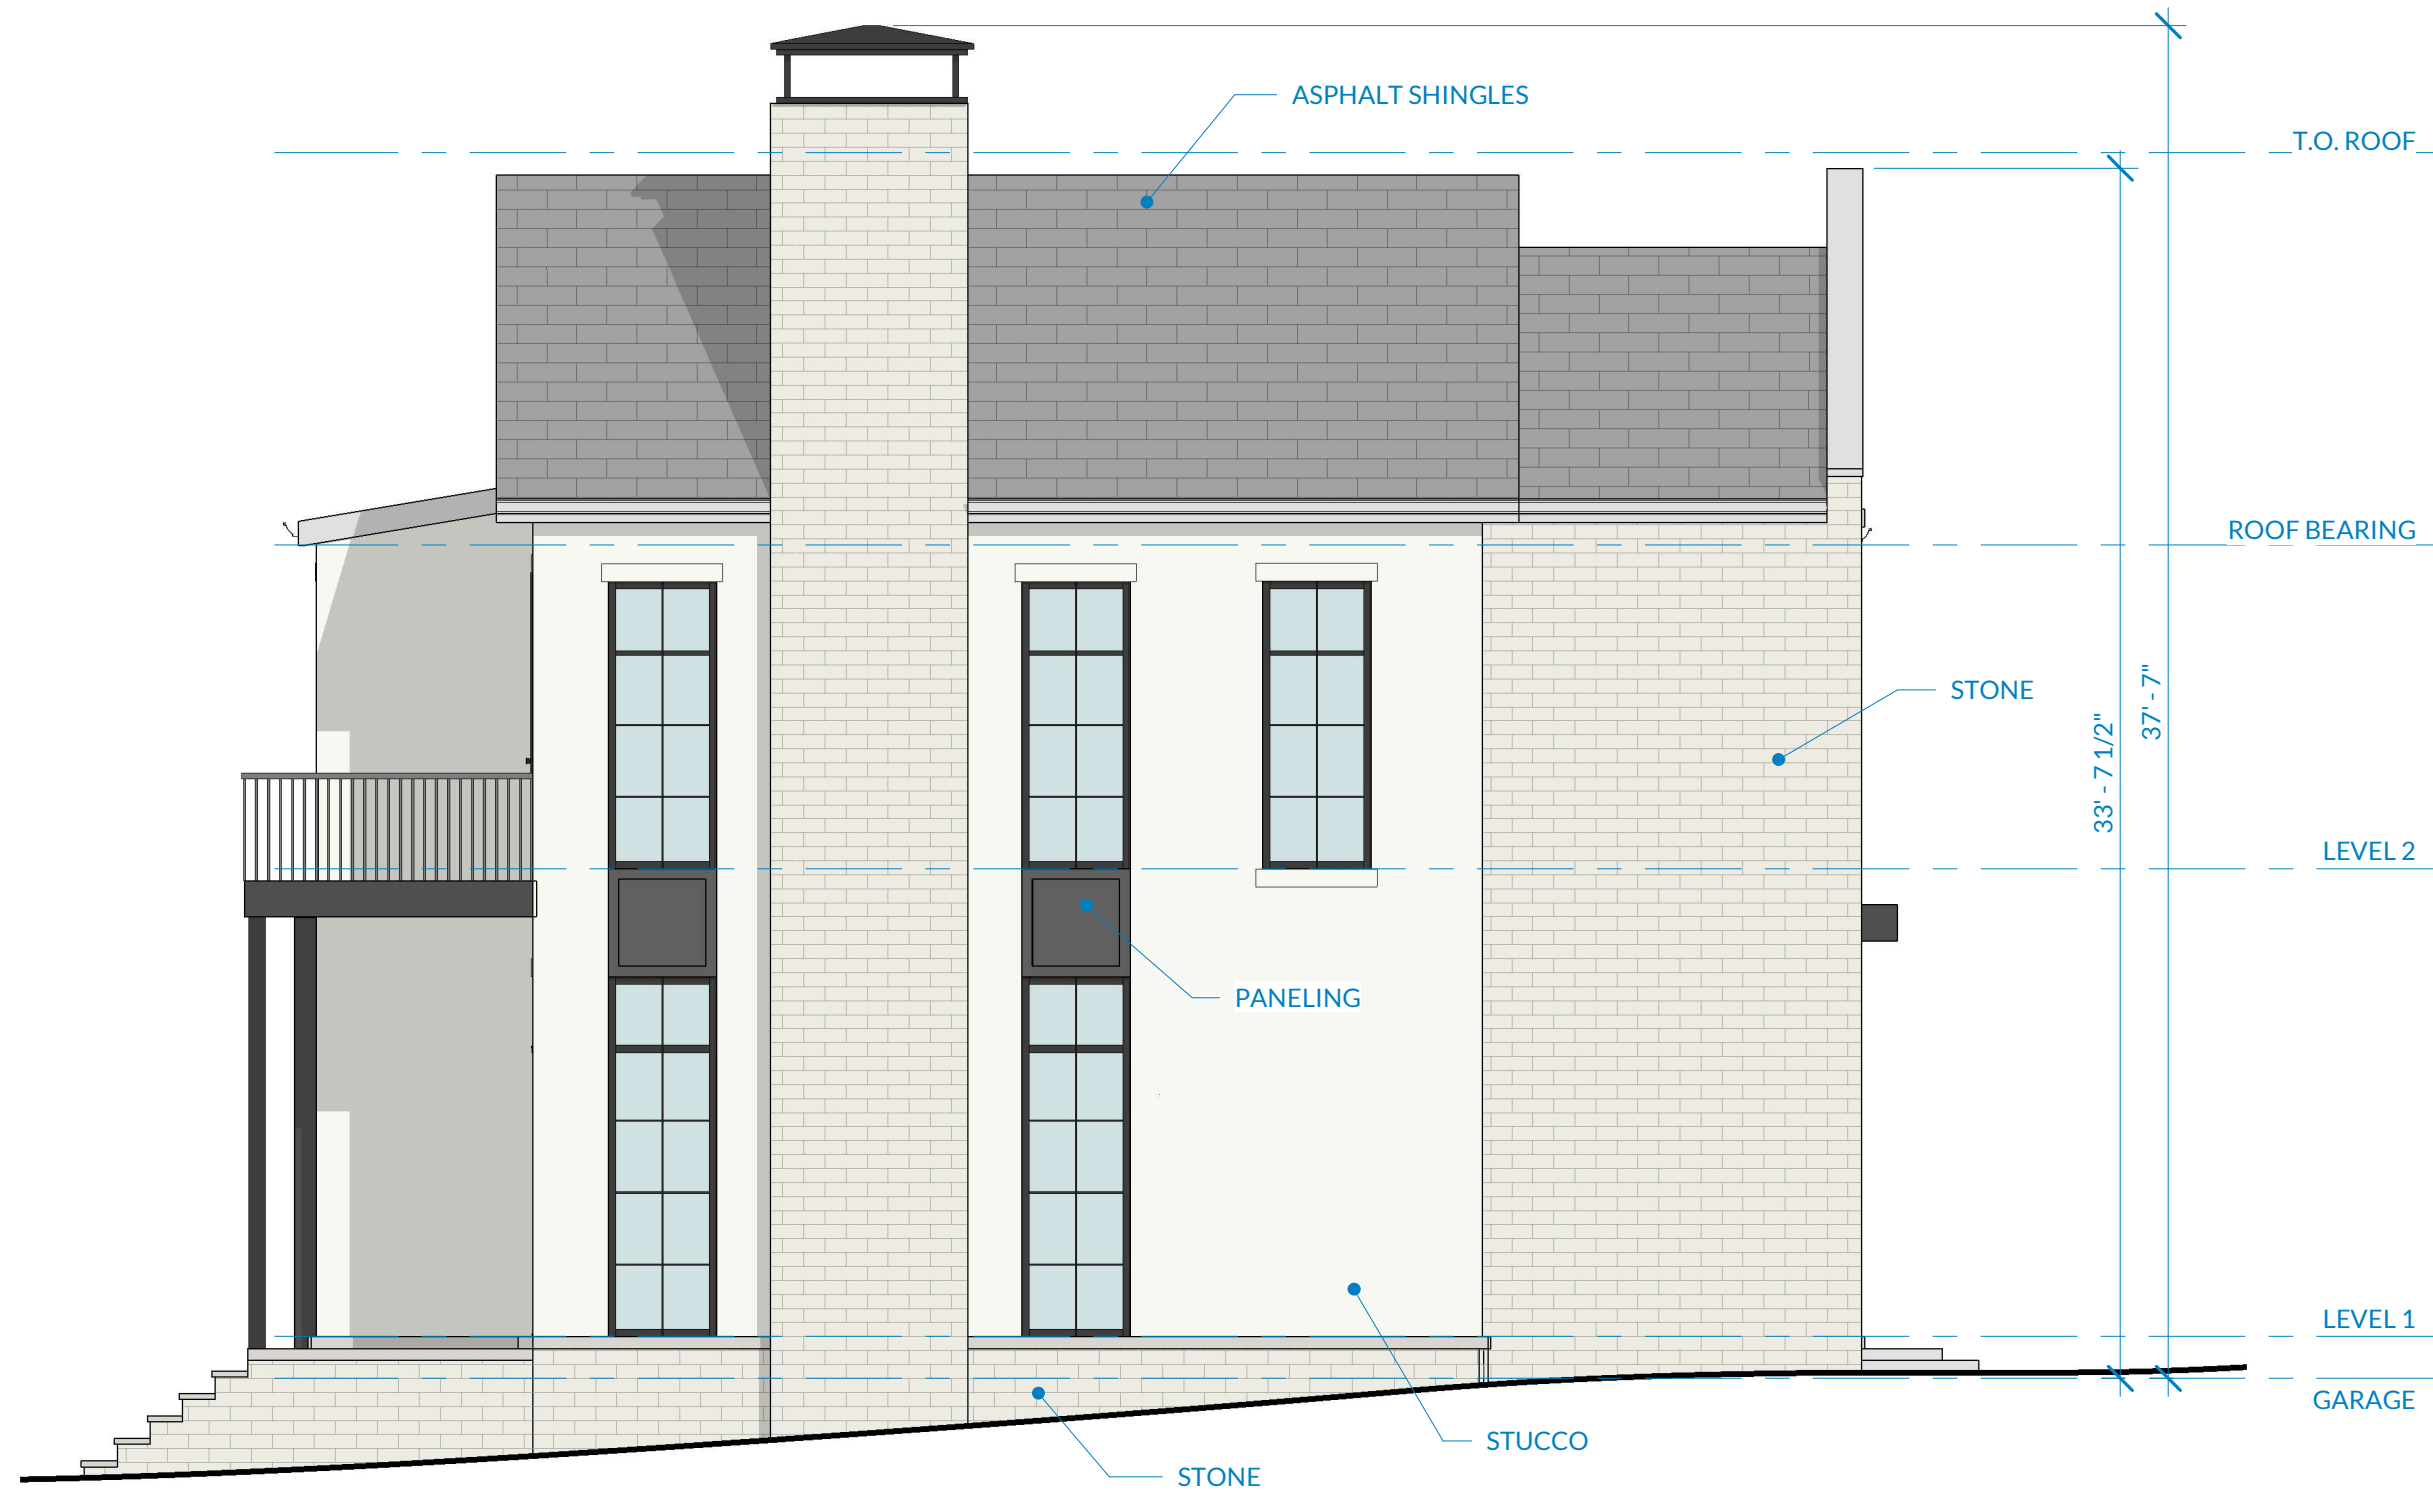

4 LOT 7 - WEST EXTERIOR ELEVATION (SIDE)
3/16" = 1'-0"



1 LOT 7 - SOUTH EXTERIOR ELEVATIONS (FRONT)
3/16" = 1'-0"



2 LOT 7 - NORTH EXTERIOR ELEVATION (BACK)
3/16" = 1'-0"

EXTERIOR FINISHES

STUCCO 01	STONE 01	WOOD-GRAINED SIDING 01	ASPHALT SHINGLES
STUCCO 02	STONE 02	WOOD-GRAINED SIDING 01	STANDING SEAM METAL
STUCCO 03	STONE 03	COMPOSITE PANELING	TPO ROOF MEMBRANE
CONCRETE	STONE 04	GLASS	



PONDEROSA ARCHITECTURE
32 W 200 S, SUITE 152
SALT LAKE CITY, UT 84101
(801) 478-4806
taylor@ponderosa-architecture.com
ponderosa-architecture.com

LOT 7
OLD TRACE RD. DEVELOPMENT
STEEL BRIDGE HOMES
4103 OLD TRACE RD, PALO ALTO, CA 94306

SCHEMATIC DESIGN - NOT FOR CONSTRUCTION

No.	Description	Date

9.16.25

LOT 7 - EXTERIOR
ELEVATIONS

A706

9/16/2025 10:08:32 PM