




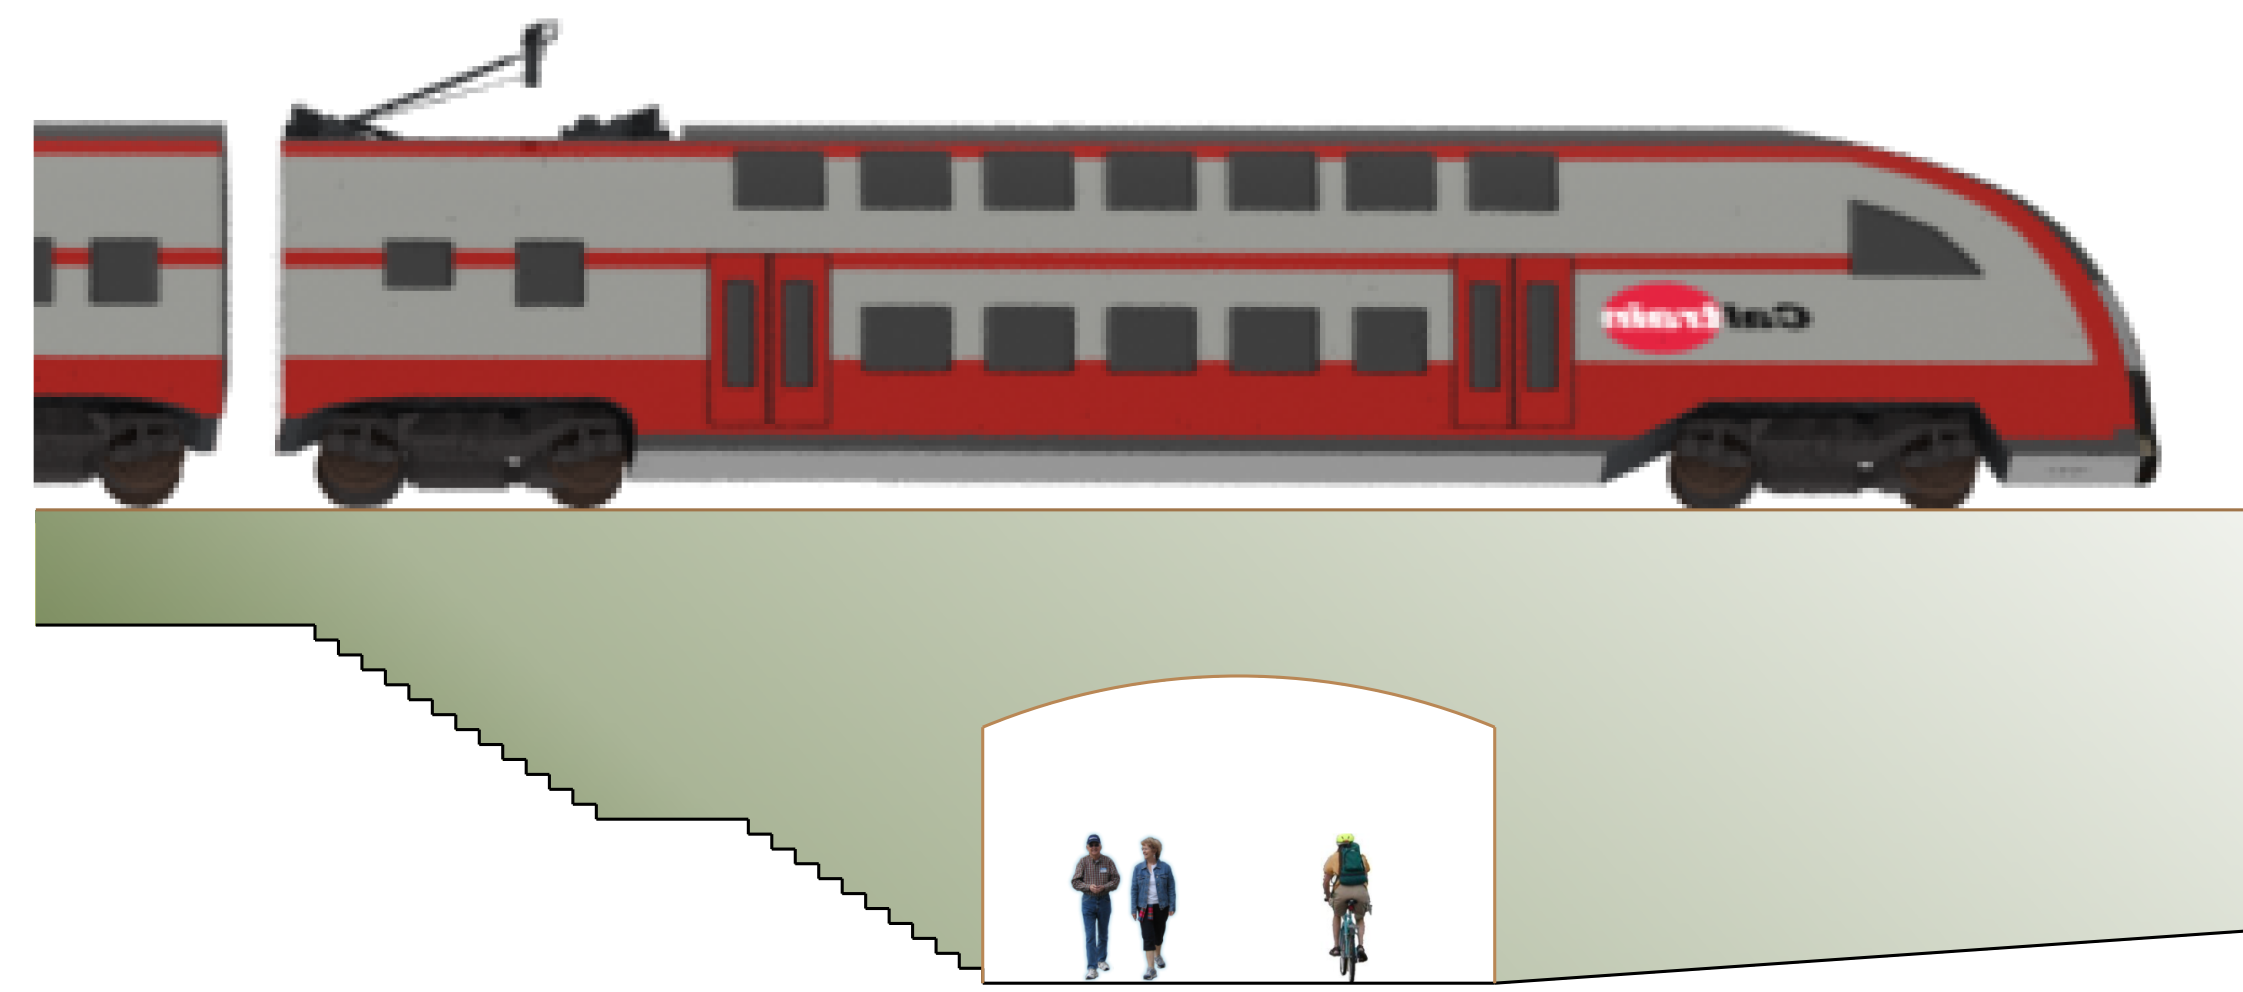

Section A-A

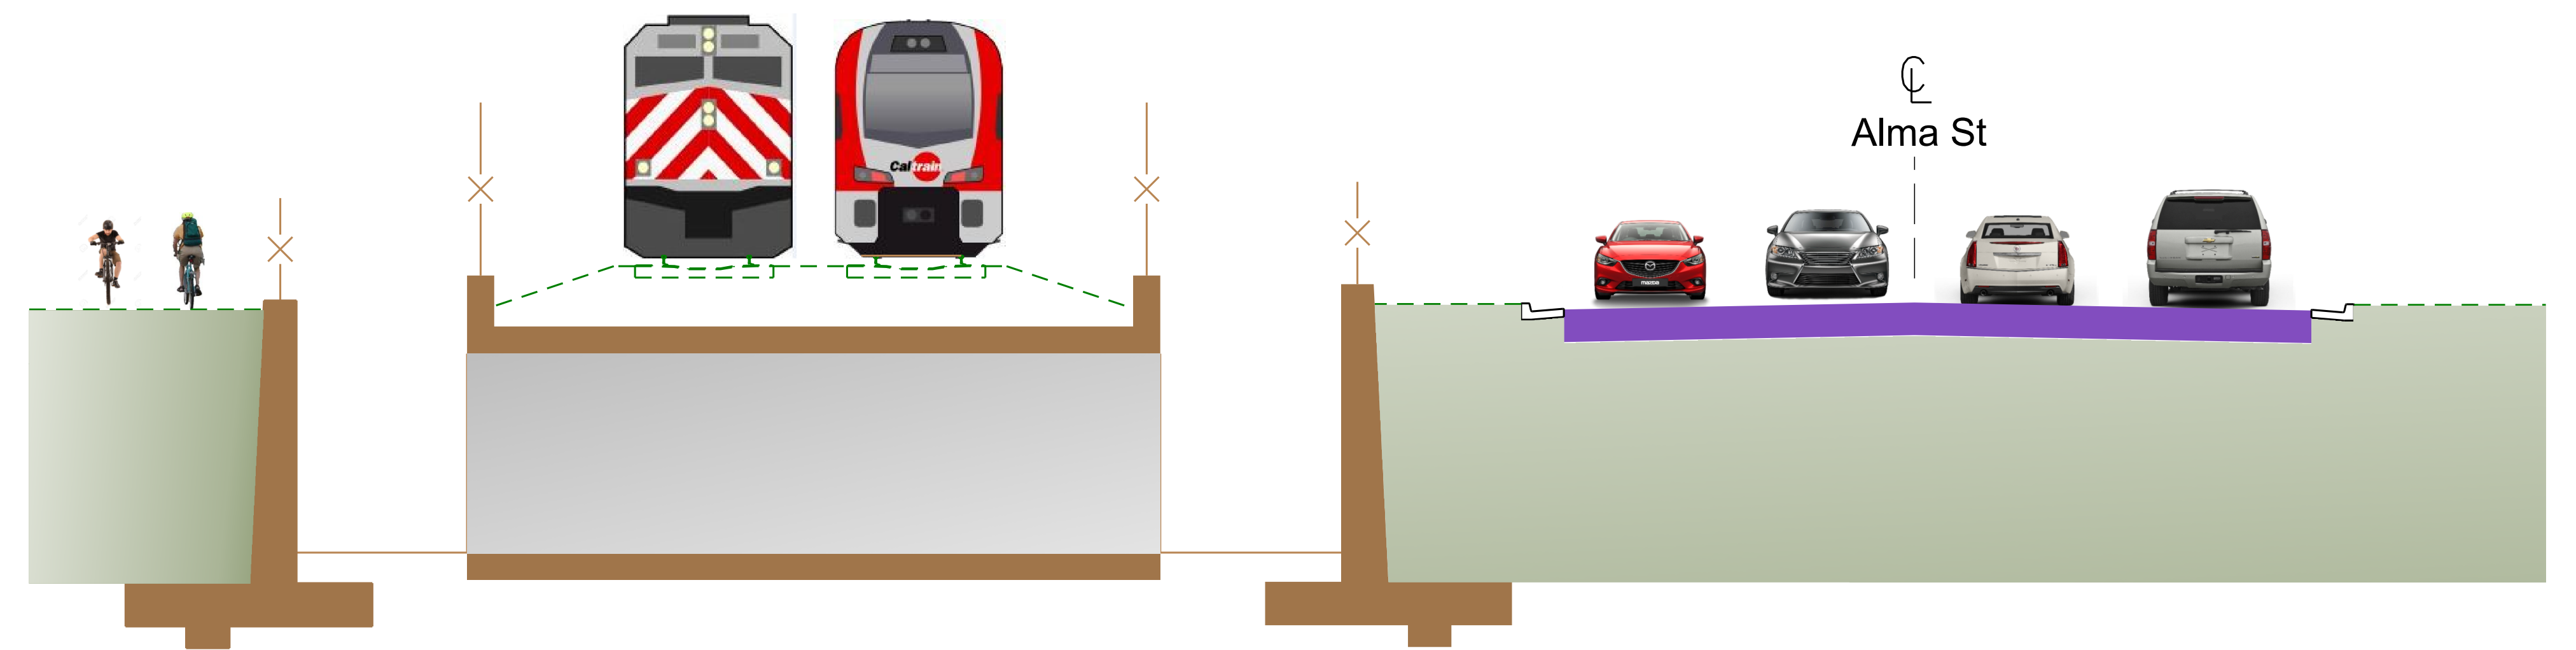

Section B-B

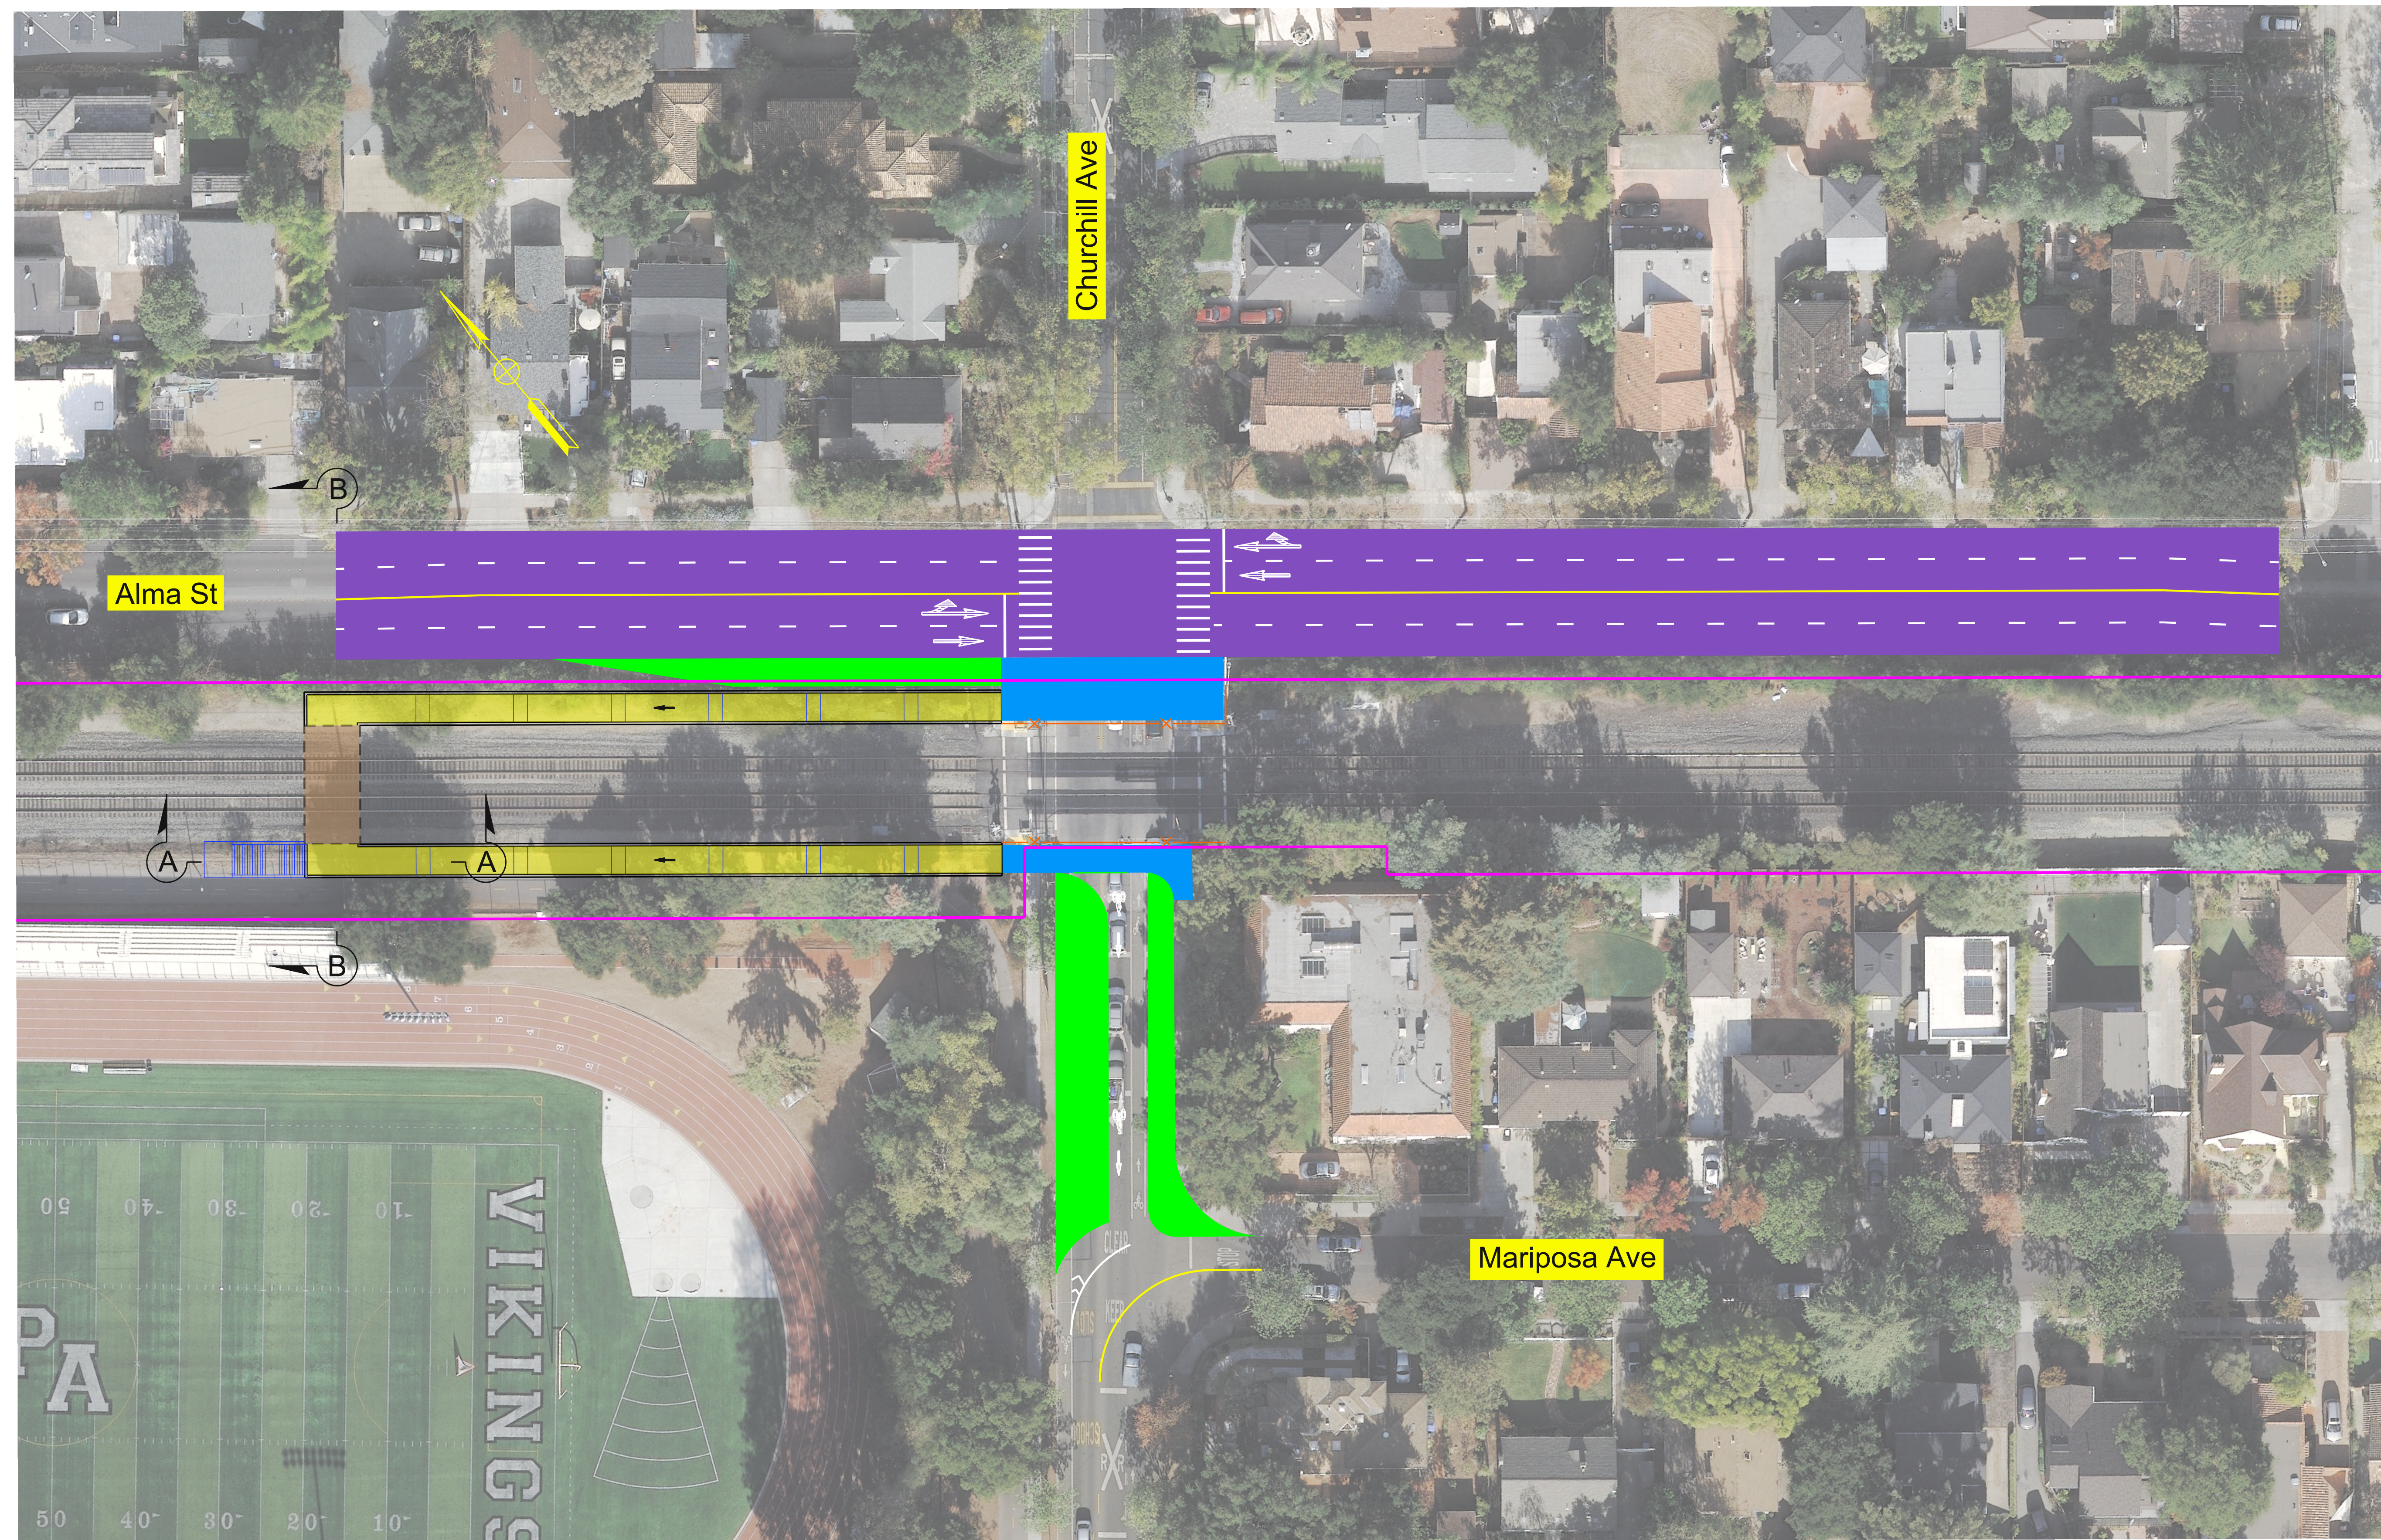

Churchill Avenue (Plan)

- LEGEND**
- x— Fence
 - Right-of-Way
 - Ramp
 - Landscaping
 - Roadway Modifications
 - Sidewalk Modifications
 - Undercrossing Structure
 - ▤ Stairway

**Pedestrian/Bicyclist Undercrossing at Churchill Avenue
Plan & Cross Sections
Option 1**

0 ft 50 100 ft

PRELIMINARY
FOR DISCUSSION PURPOSES ONLY

