




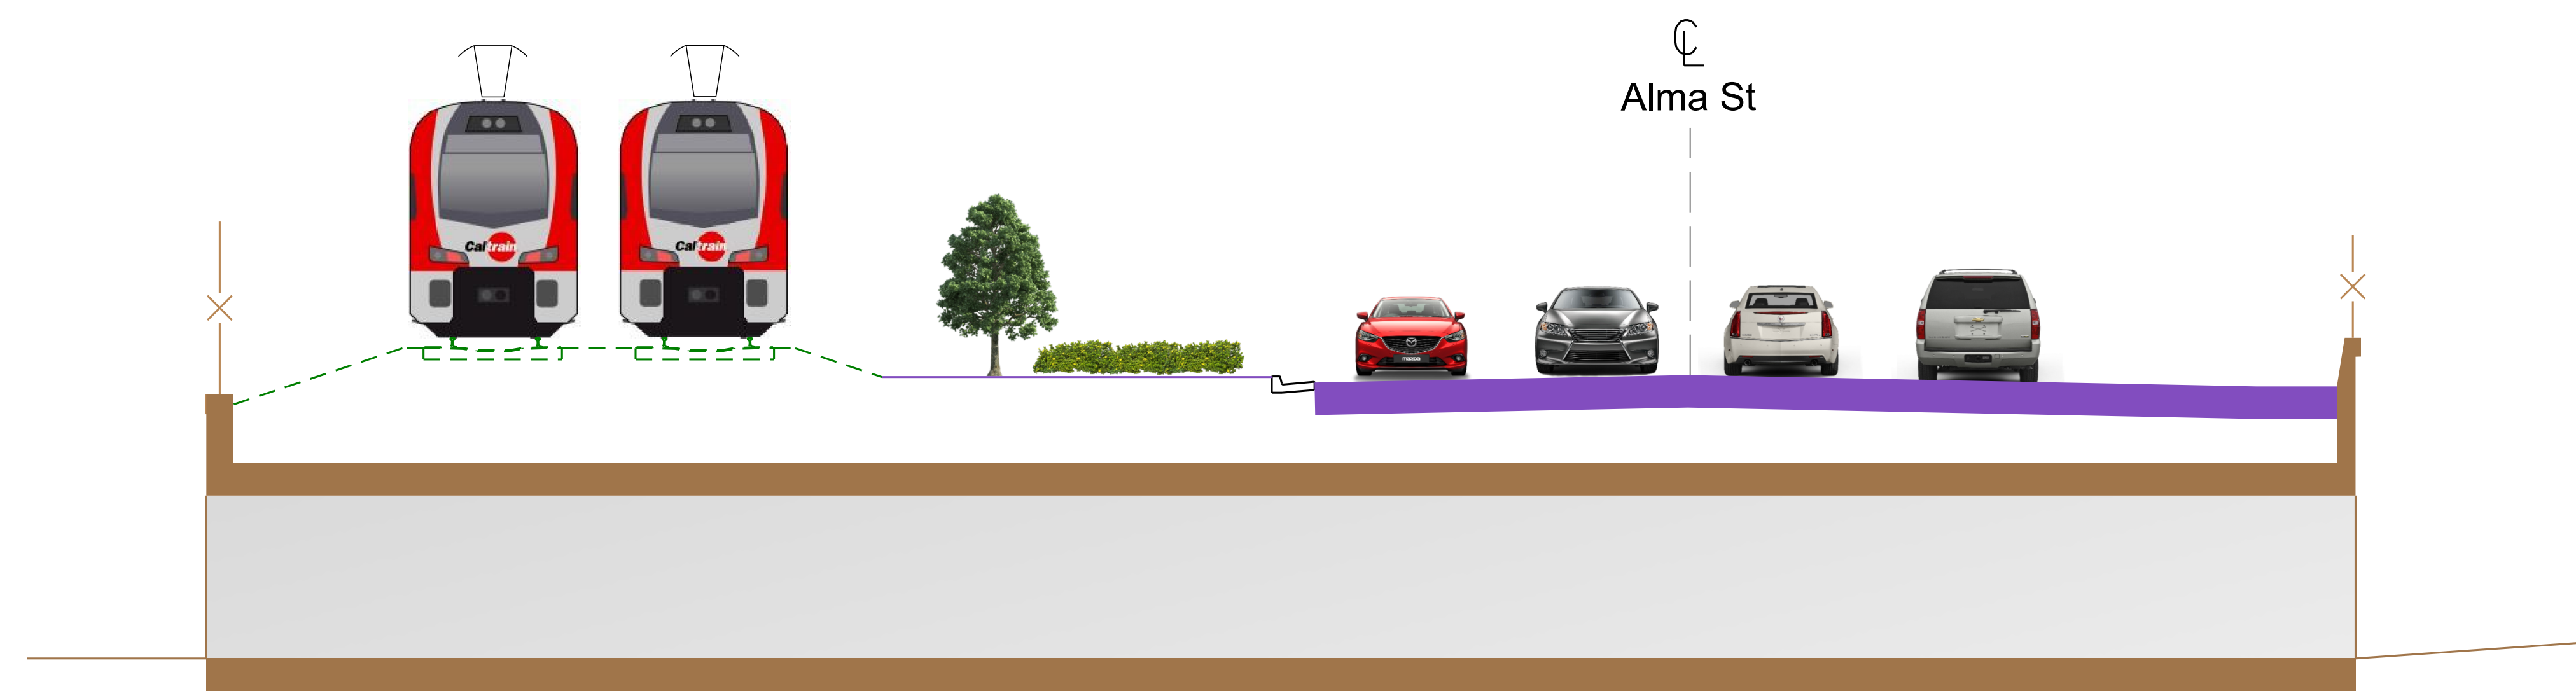

Section A-A

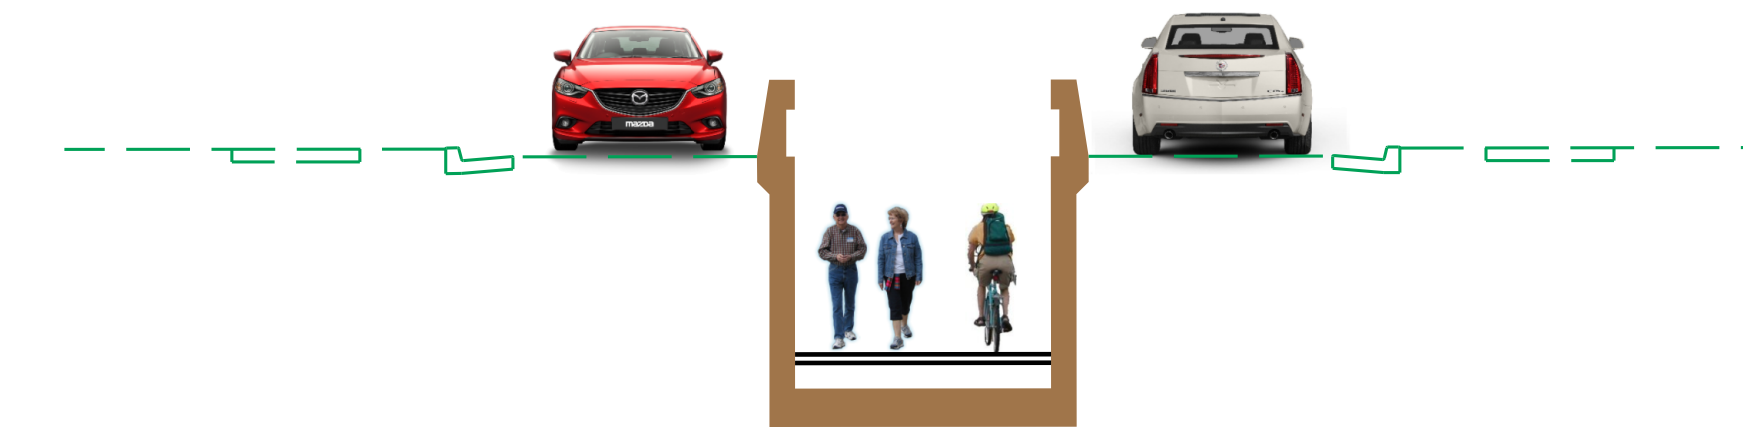

Section B-B

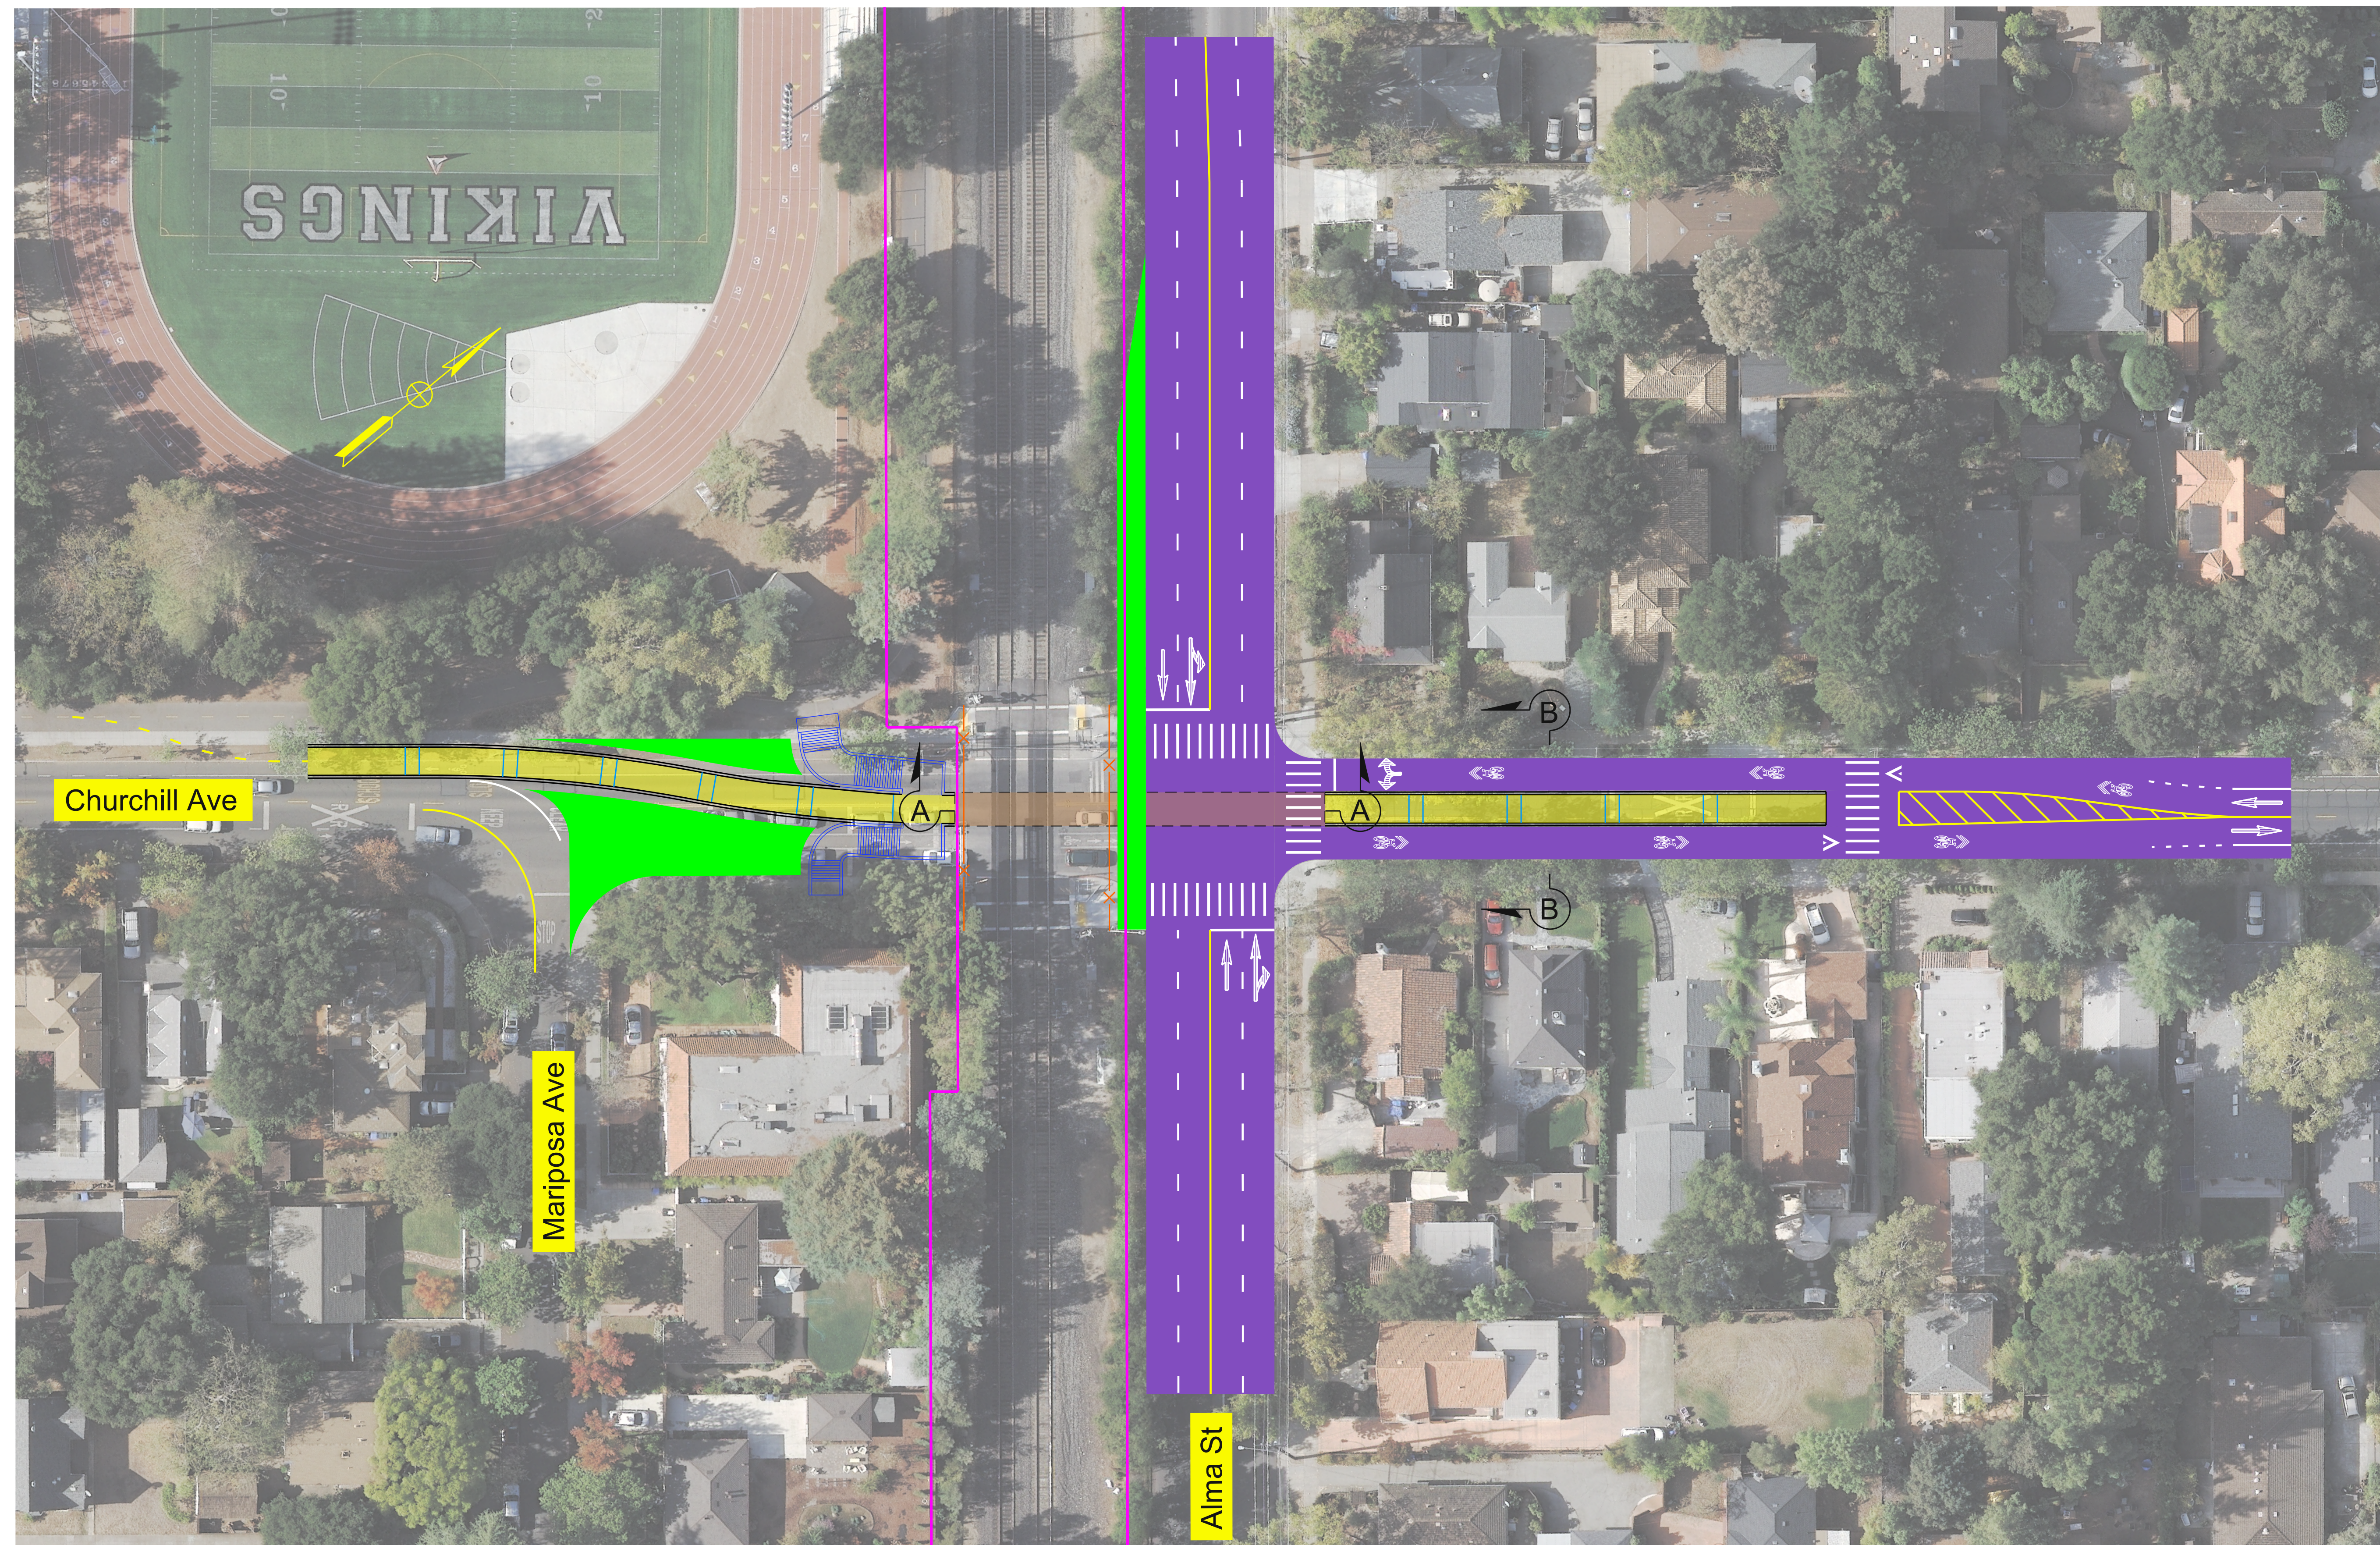

Churchill Avenue (Plan)

LEGEND

- X— Fence
- Right-of-Way
- Ramp
- Landscaping
- Roadway Modifications
- Sidewalk Modifications
- Undercrossing Structure
- Stairway

**Pedestrian/Bicyclist Undercrossing at Churchill Avenue
Plan & Cross Sections
Option 2**

0 ft 50 100 ft

PRELIMINARY
FOR DISCUSSION PURPOSES ONLY

