



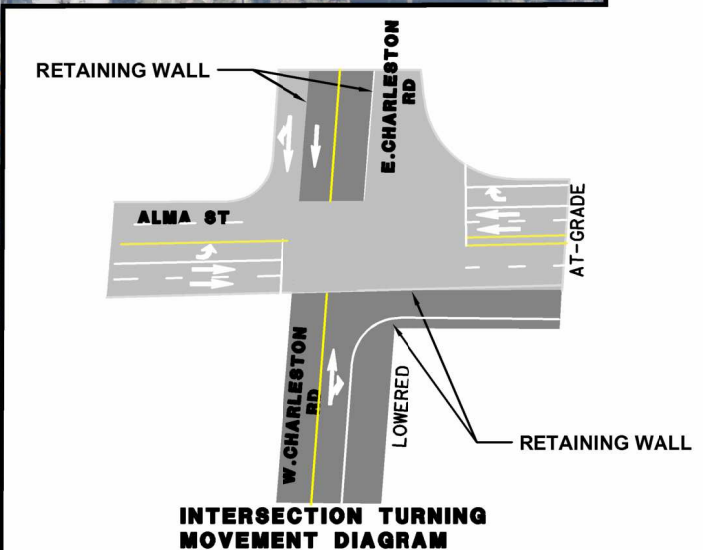


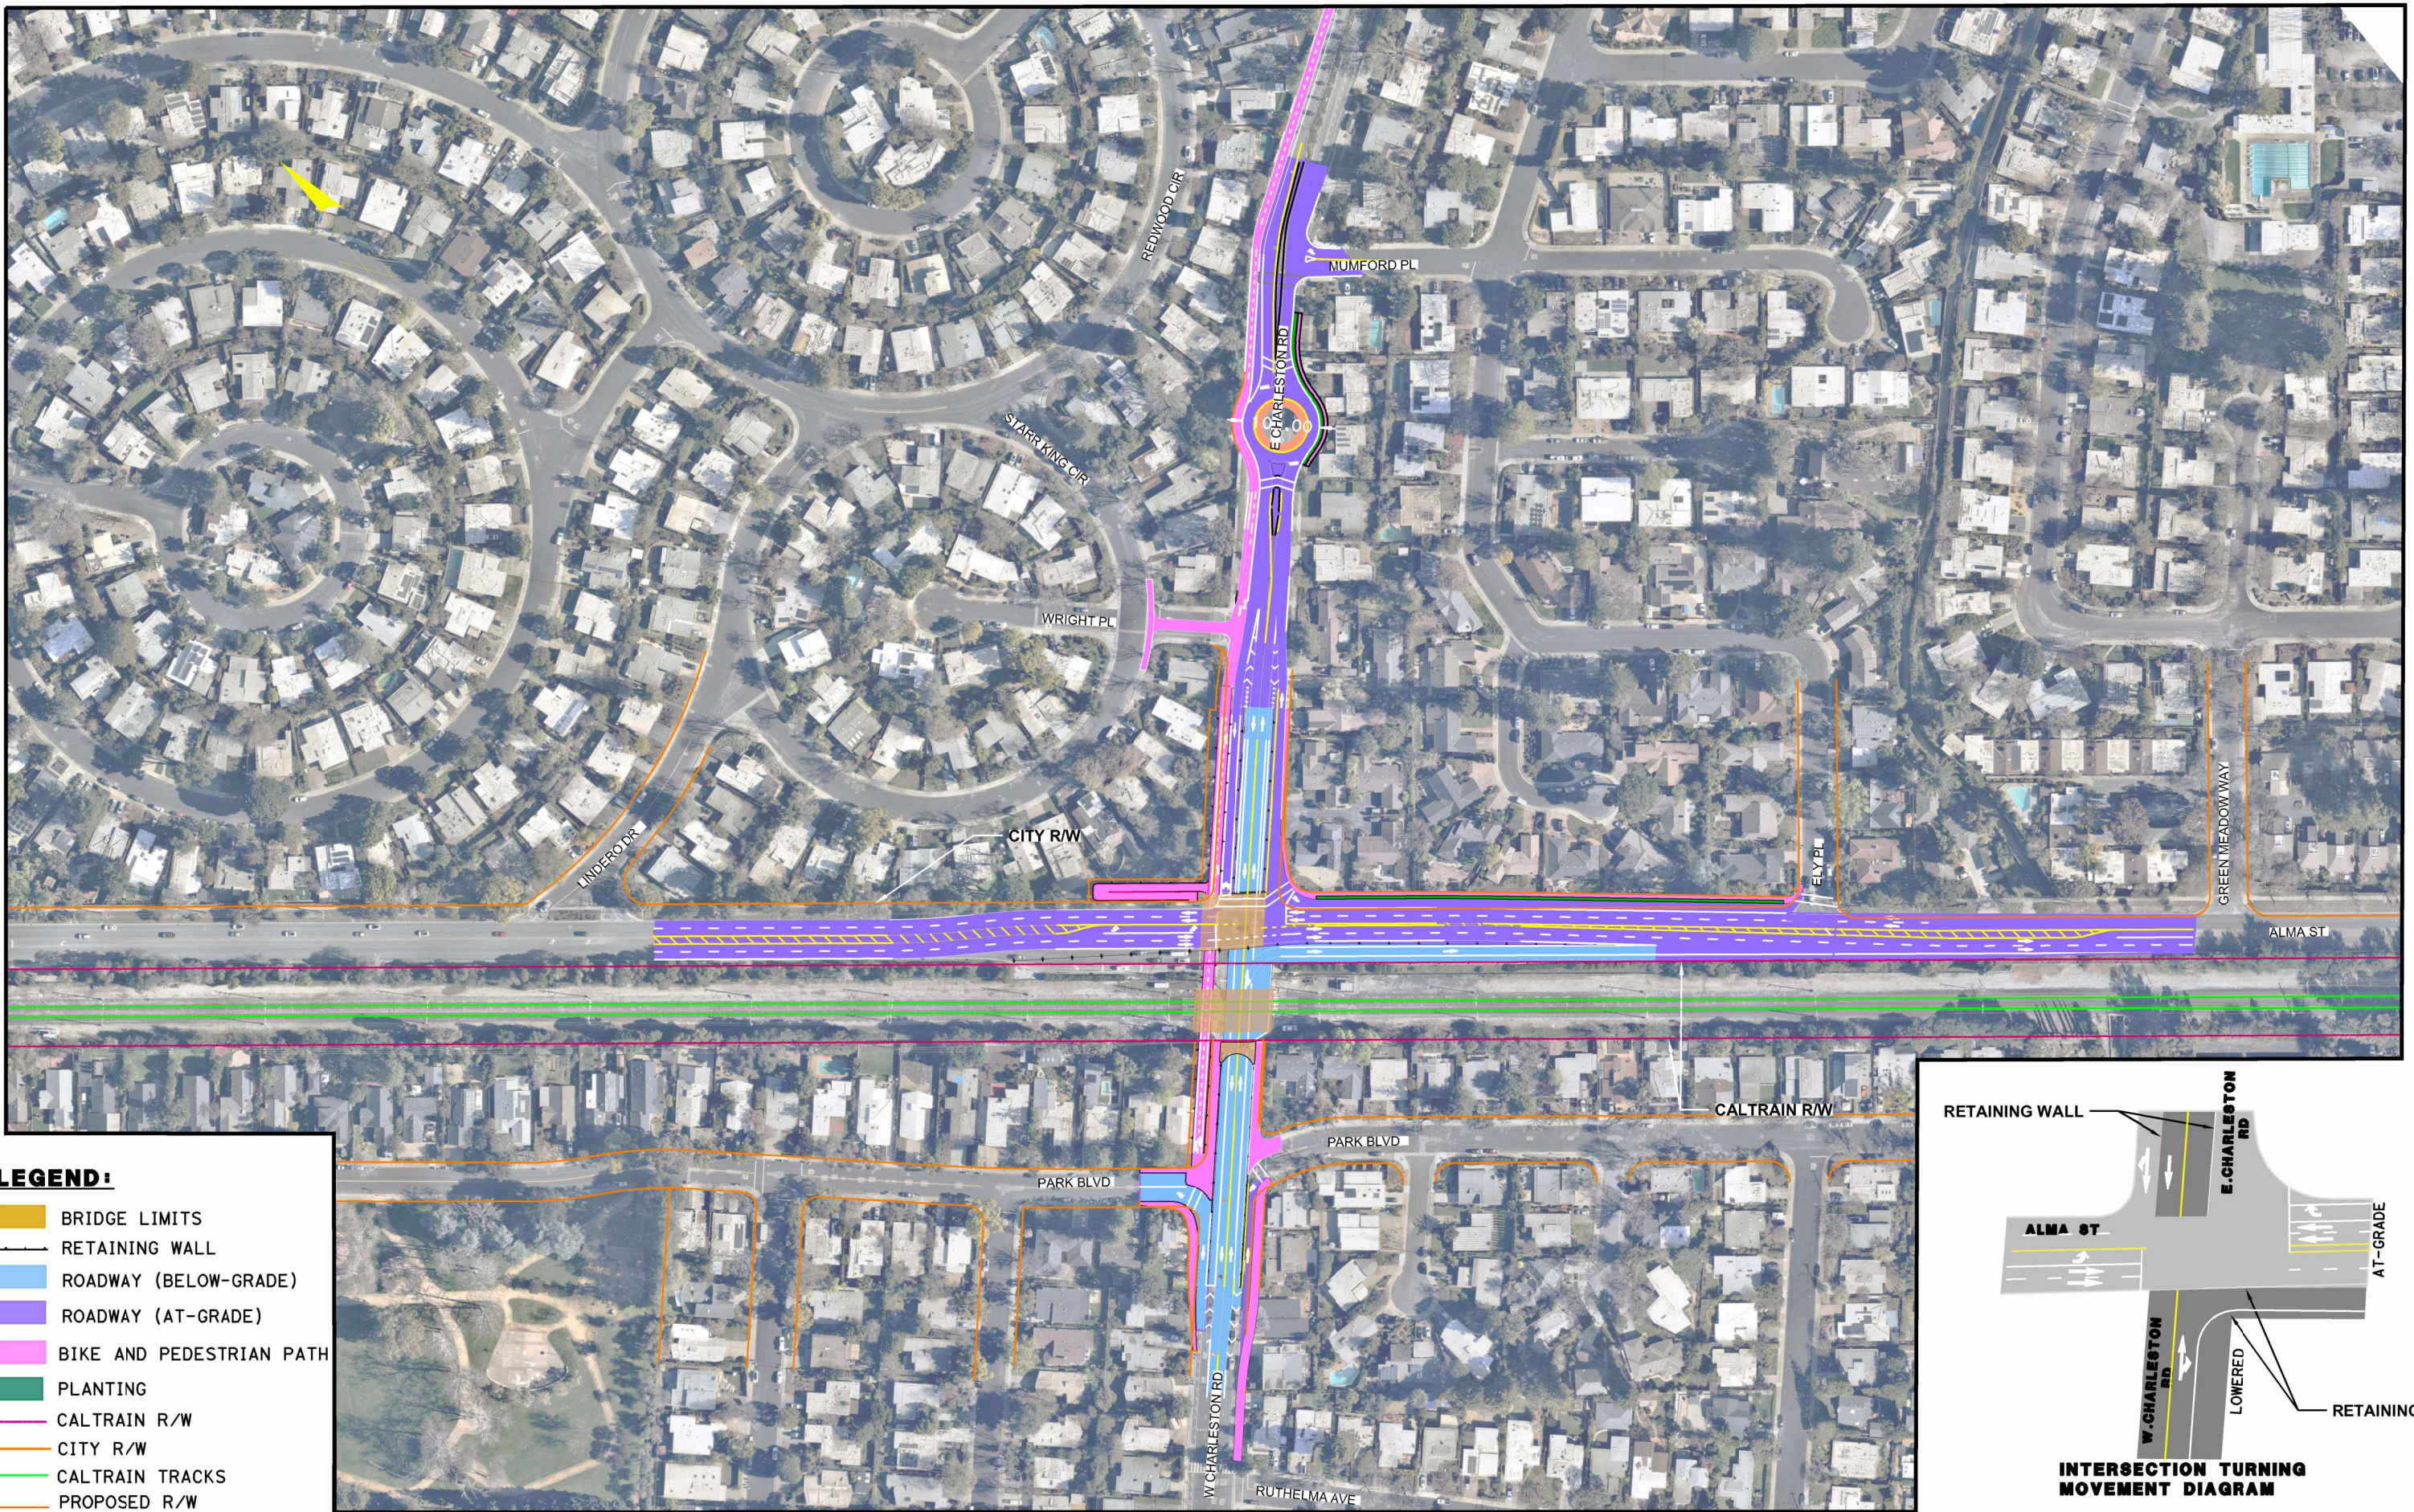

CHARLESTON ROAD, UNDERPASS: ROUNDABOUT

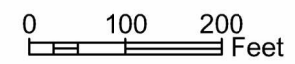

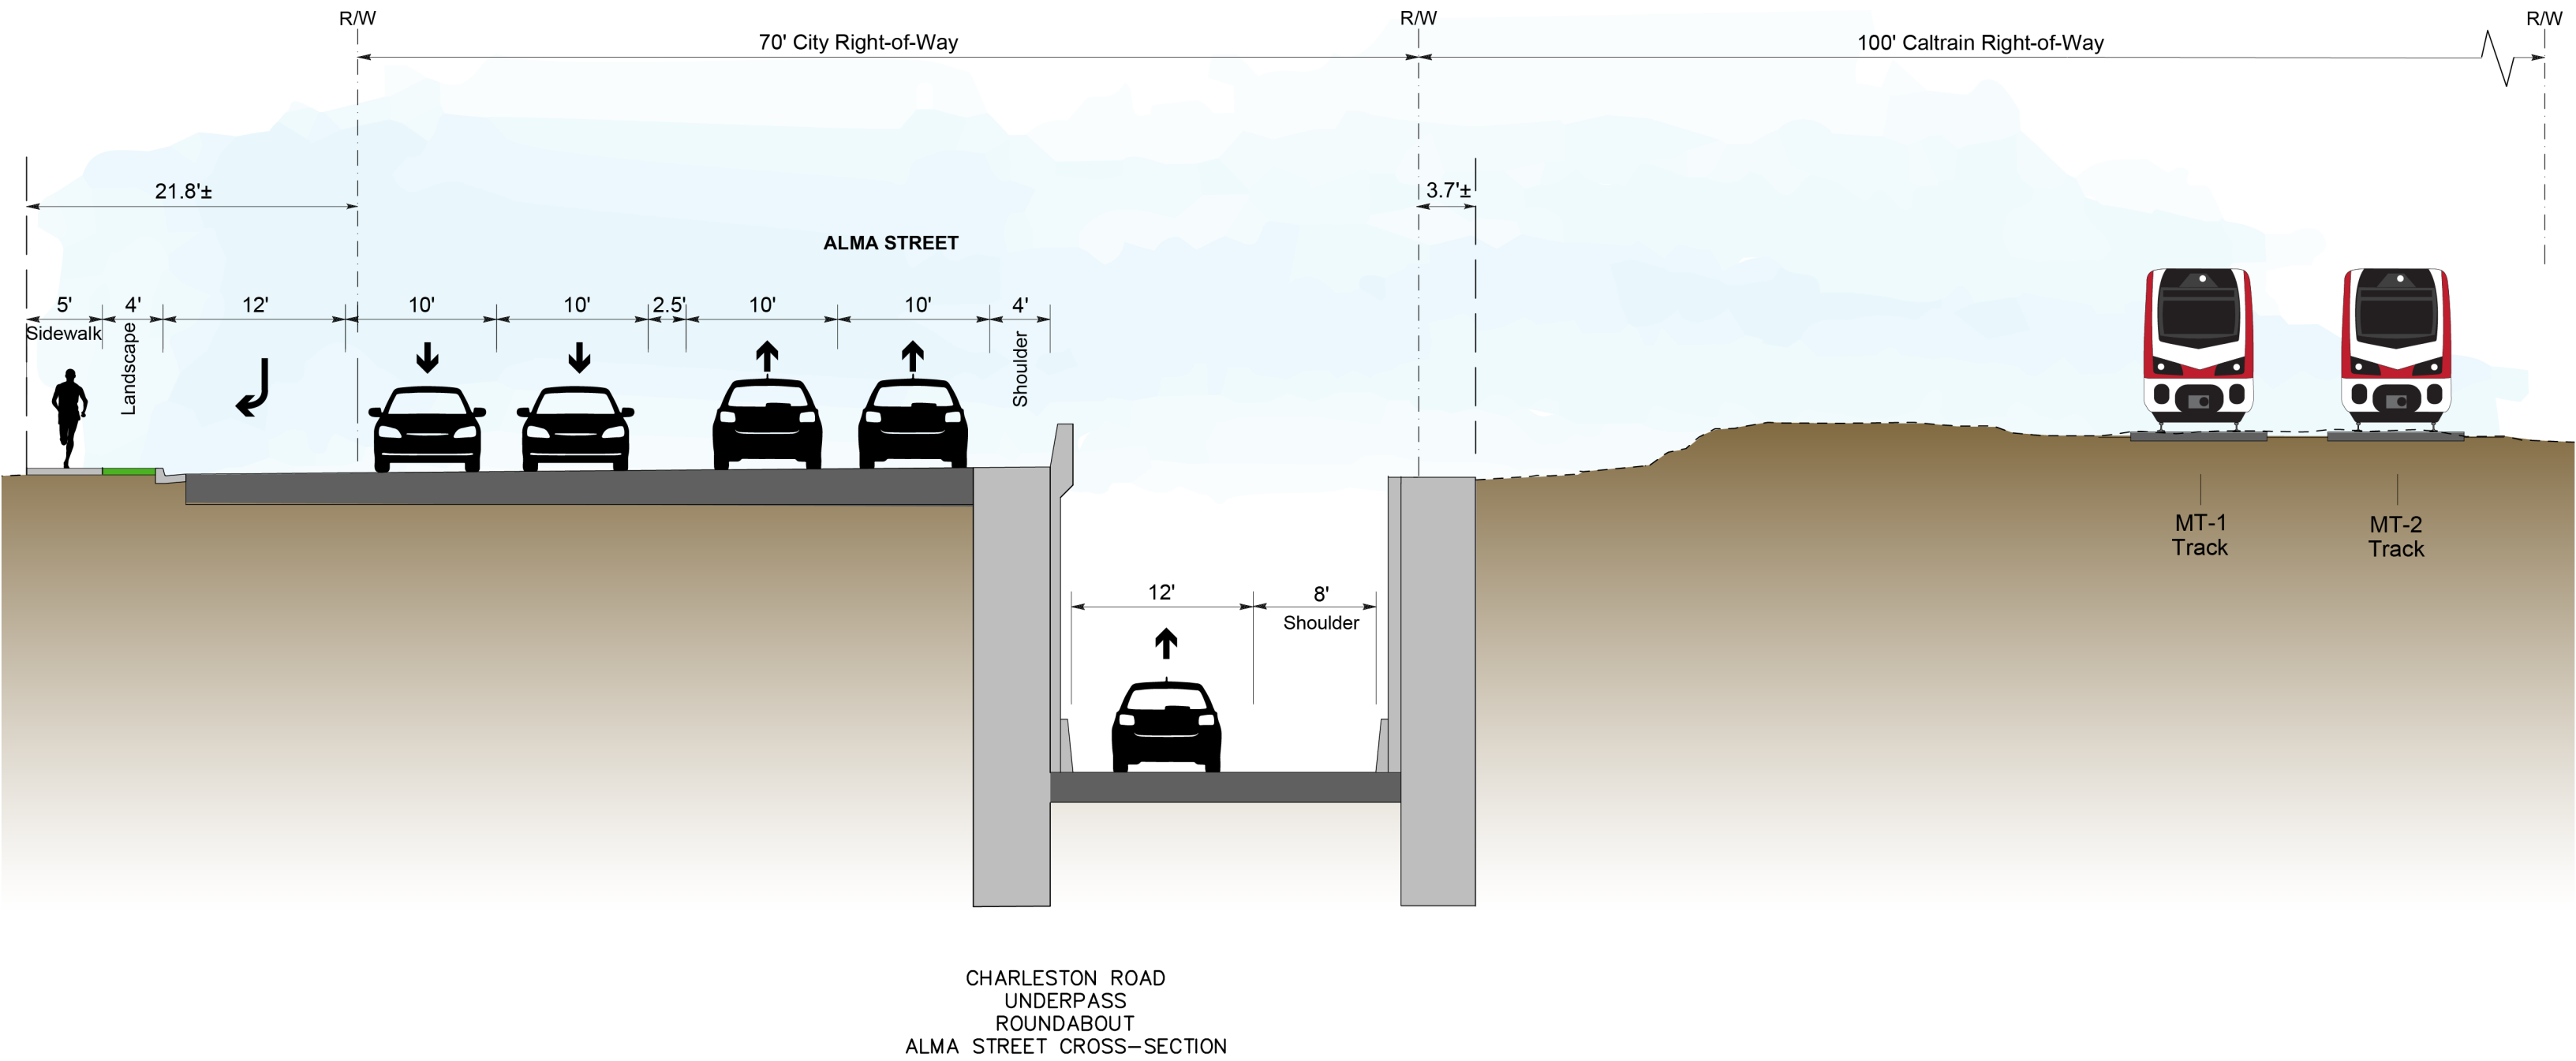

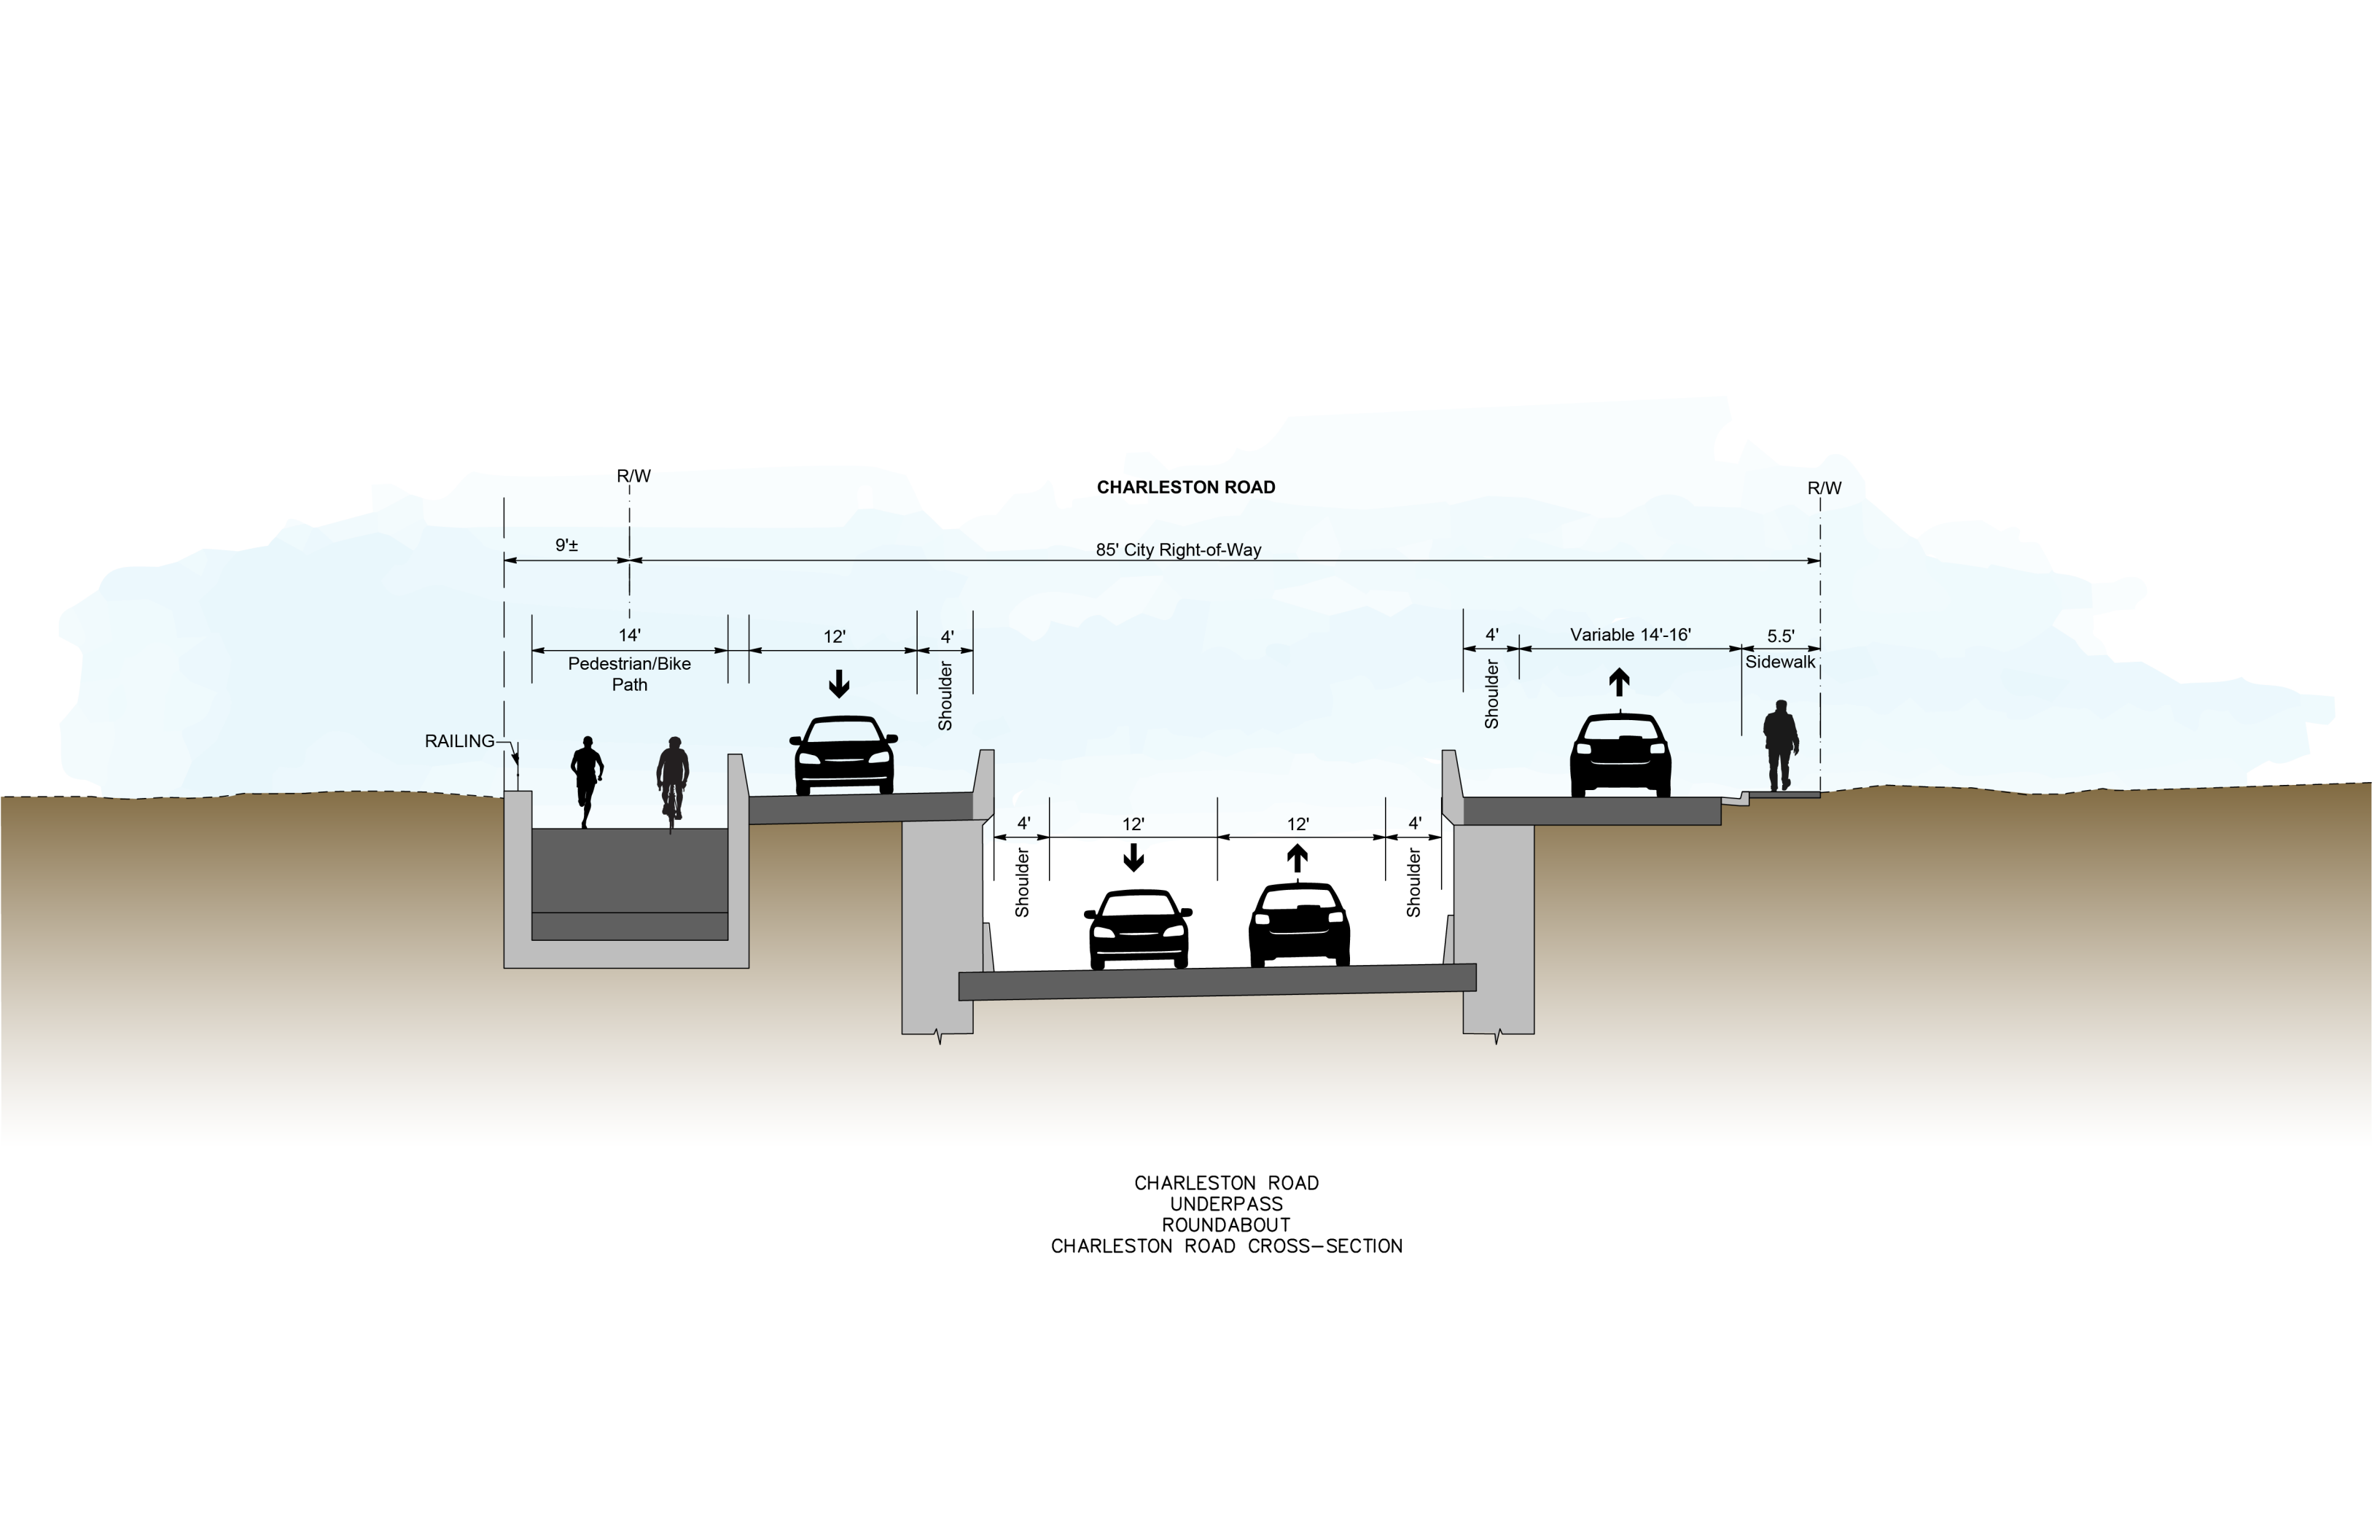

CHARLESTON ROAD

85' City Right-of-Way

R/W

9'±

14'

Pedestrian/Bike
Path

12'

4'

Shoulder

RAILING

4'

12'

12'

4'

Shoulder

Shoulder

4'

Variable 14'-16'


5.5'

Shoulder


Sidewalk

R/W

CHARLESTON ROAD
UNDERPASS
ROUNDABOUT
CHARLESTON ROAD CROSS-SECTION

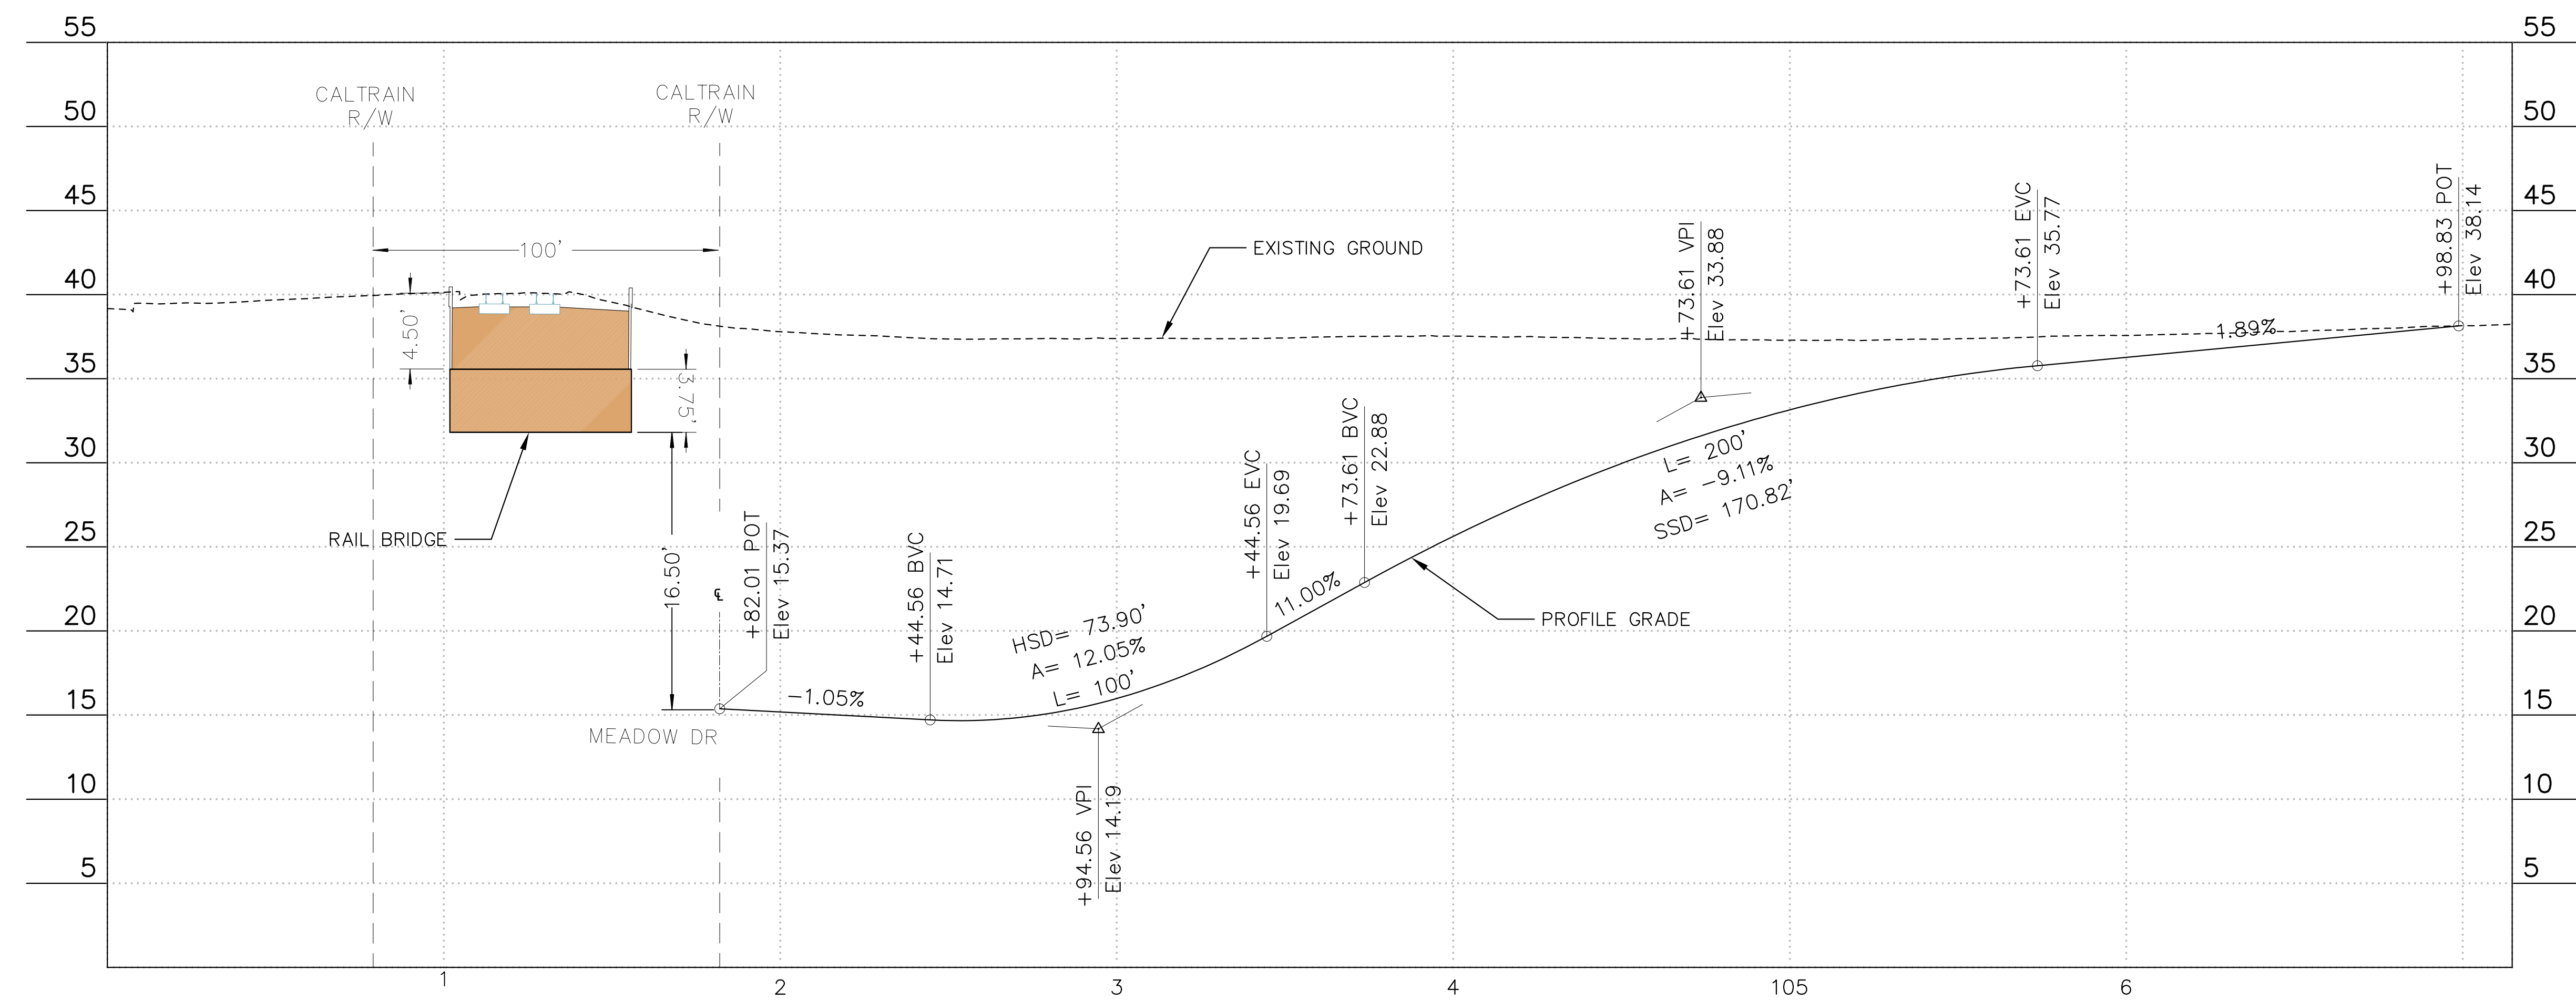

RAMP PROFILE EB CHARLESTON RD TO SB ALMA ST

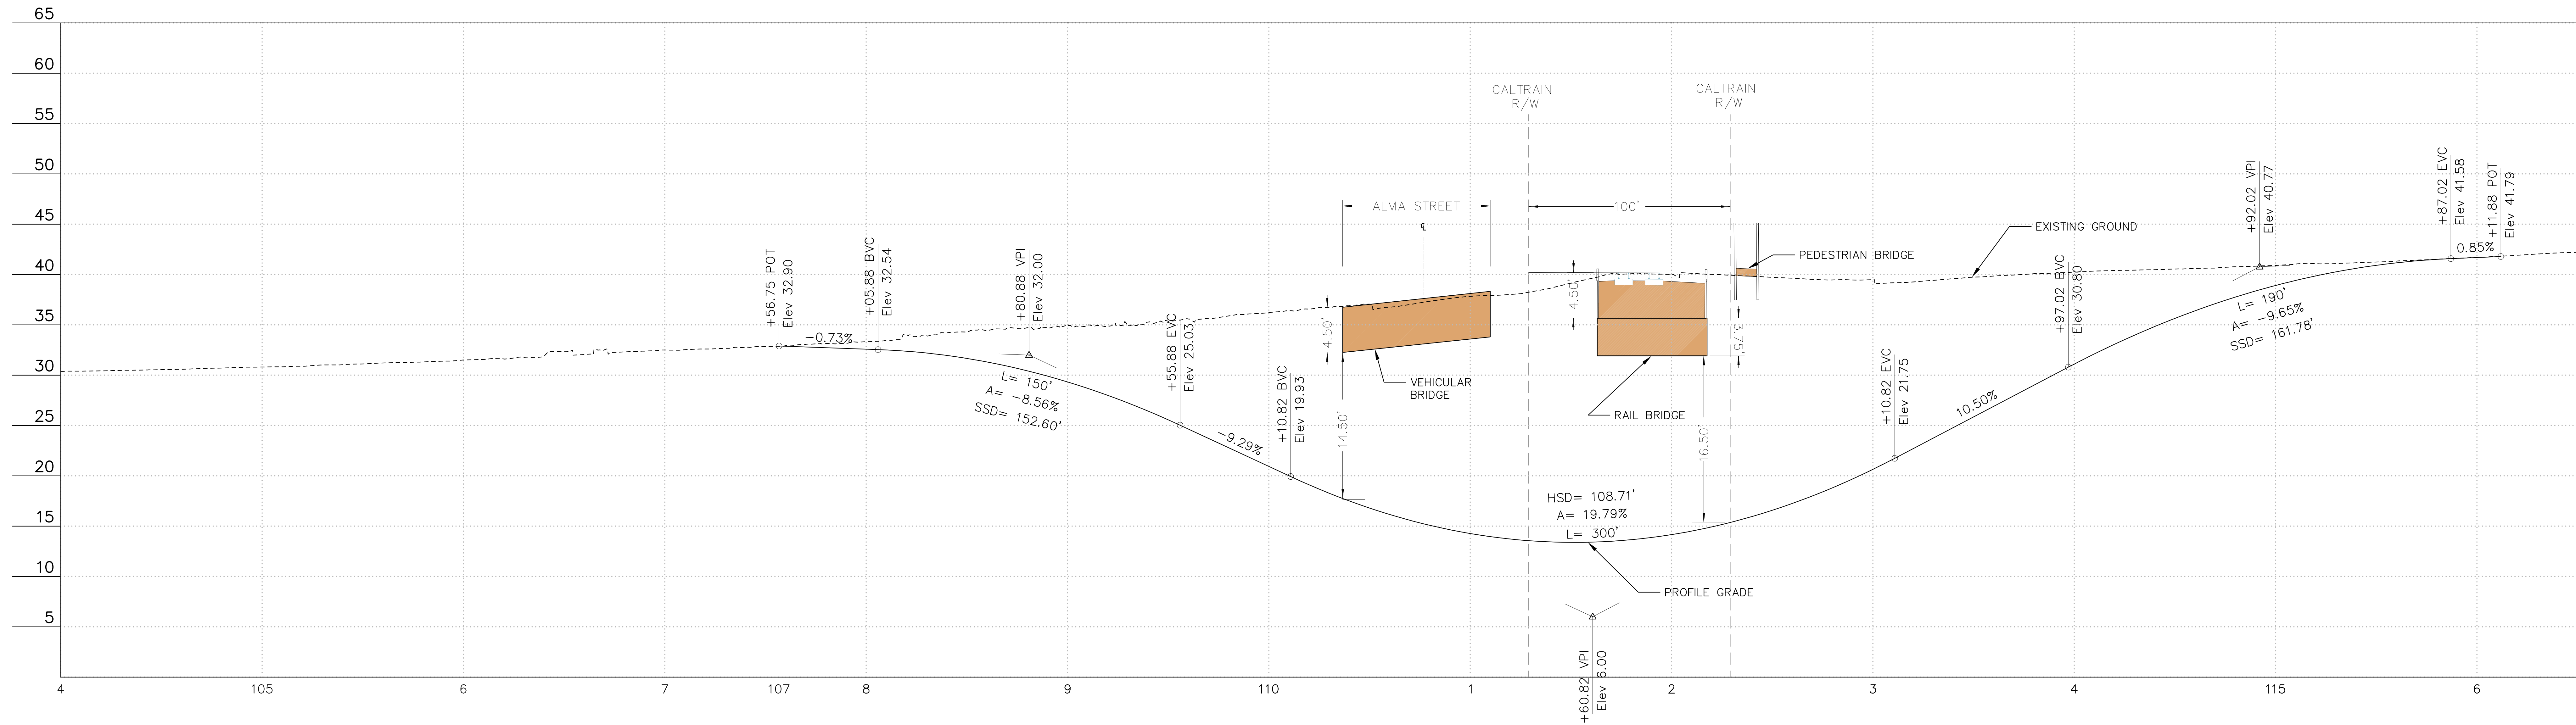

CHARLESTON ROAD PROFILE




Charleston Rd

Alma St


N



LEGEND

 - | | | | | | |
|-----------|----------------------------|-----------|----------|---|--|
| — — — — — | PARCEL OUTLINE | — x — | FENCE |  | POTENTIAL FULL PROPERTY ACQUISITION |
| - - - - - | PROPOSED CITY RIGHT-OF-WAY | — — — — — | SIDEWALK |  | POTENTIAL PARTIAL PROPERTY ACQUISITION |
| - - - - - | CALTRAIN RIGHT-OF-WAY | | | | |

**CHARLESTON ROAD
ROUNDBOUT AND
DIRECT ACCESS RAMP
UNDERPASS**

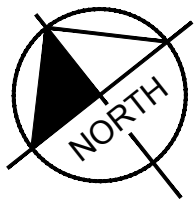

0 20 40 Feet



DATA SOURCES: Parcel lines are based on Santa Clara County GIS. Fence and sidewalk lines are based on aerial topographic survey conducted in June/July 2025.



LEGEND

- PARCEL OUTLINE
- PROPOSED CITY RIGHT-OF-WAY
- POTENTIAL PARTIAL PROPERTY ACQUISITION
- FENCE
- SIDEWALK
- CALTRAIN RIGHT-OF-WAY

**CHARLESTON ROAD
ROUNDAABOUT AND
DIRECT ACCESS RAMP
UNDERPASS**

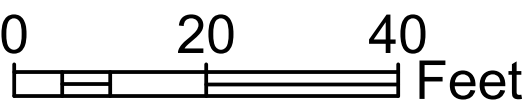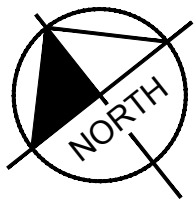


DATA SOURCES: Parcel lines are based on Santa Clara County GIS. Fence and sidewalk lines are based on aerial topographic survey conducted in June/July 2025.



LEGEND

- | | | | | | |
|-----------|----------------------------|-----------|-----------------------|--|--|
| — — — — — | PARCEL OUTLINE | — x — | FENCE | | POTENTIAL FULL PROPERTY ACQUISITION |
| — — — — — | PROPOSED CITY RIGHT-OF-WAY | — — — — — | SIDEWALK | | POTENTIAL PARTIAL PROPERTY ACQUISITION |
| — — — — — | | — — — — — | CALTRAIN RIGHT-OF-WAY | | |
| — — — — — | | — — — — — | CALTRAIN EASEMENT | | |

**CHARLESTON ROAD
ROUNABOUT AND
DIRECT ACCESS RAMP
UNDERPASS**

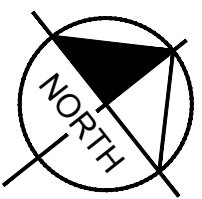

0 20 40 Feet


DATA SOURCES: Parcel lines are based on Santa Clara County GIS. Fence and sidewalk lines are based on aerial topographic survey conducted in June/July 2025.



LEGEND

- | | | | |
|--|--|--|-----------------------|
| | PARCEL OUTLINE | | FENCE |
| | PROPOSED CITY RIGHT-OF-WAY | | SIDEWALK |
| | POTENTIAL PARTIAL PROPERTY ACQUISITION | | CALTRAIN RIGHT-OF-WAY |

**CHARLESTON ROAD
ROUNDBOUT AND
DIRECT ACCESS RAMP
UNDERPASS**

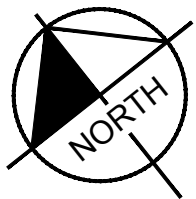


0 20 40 Feet


Caltrain


CITY OF
PALO ALTO

DATA SOURCES: Parcel lines are based on Santa Clara County GIS. Fence and sidewalk lines are based on aerial topographic survey conducted in June/July 2025.

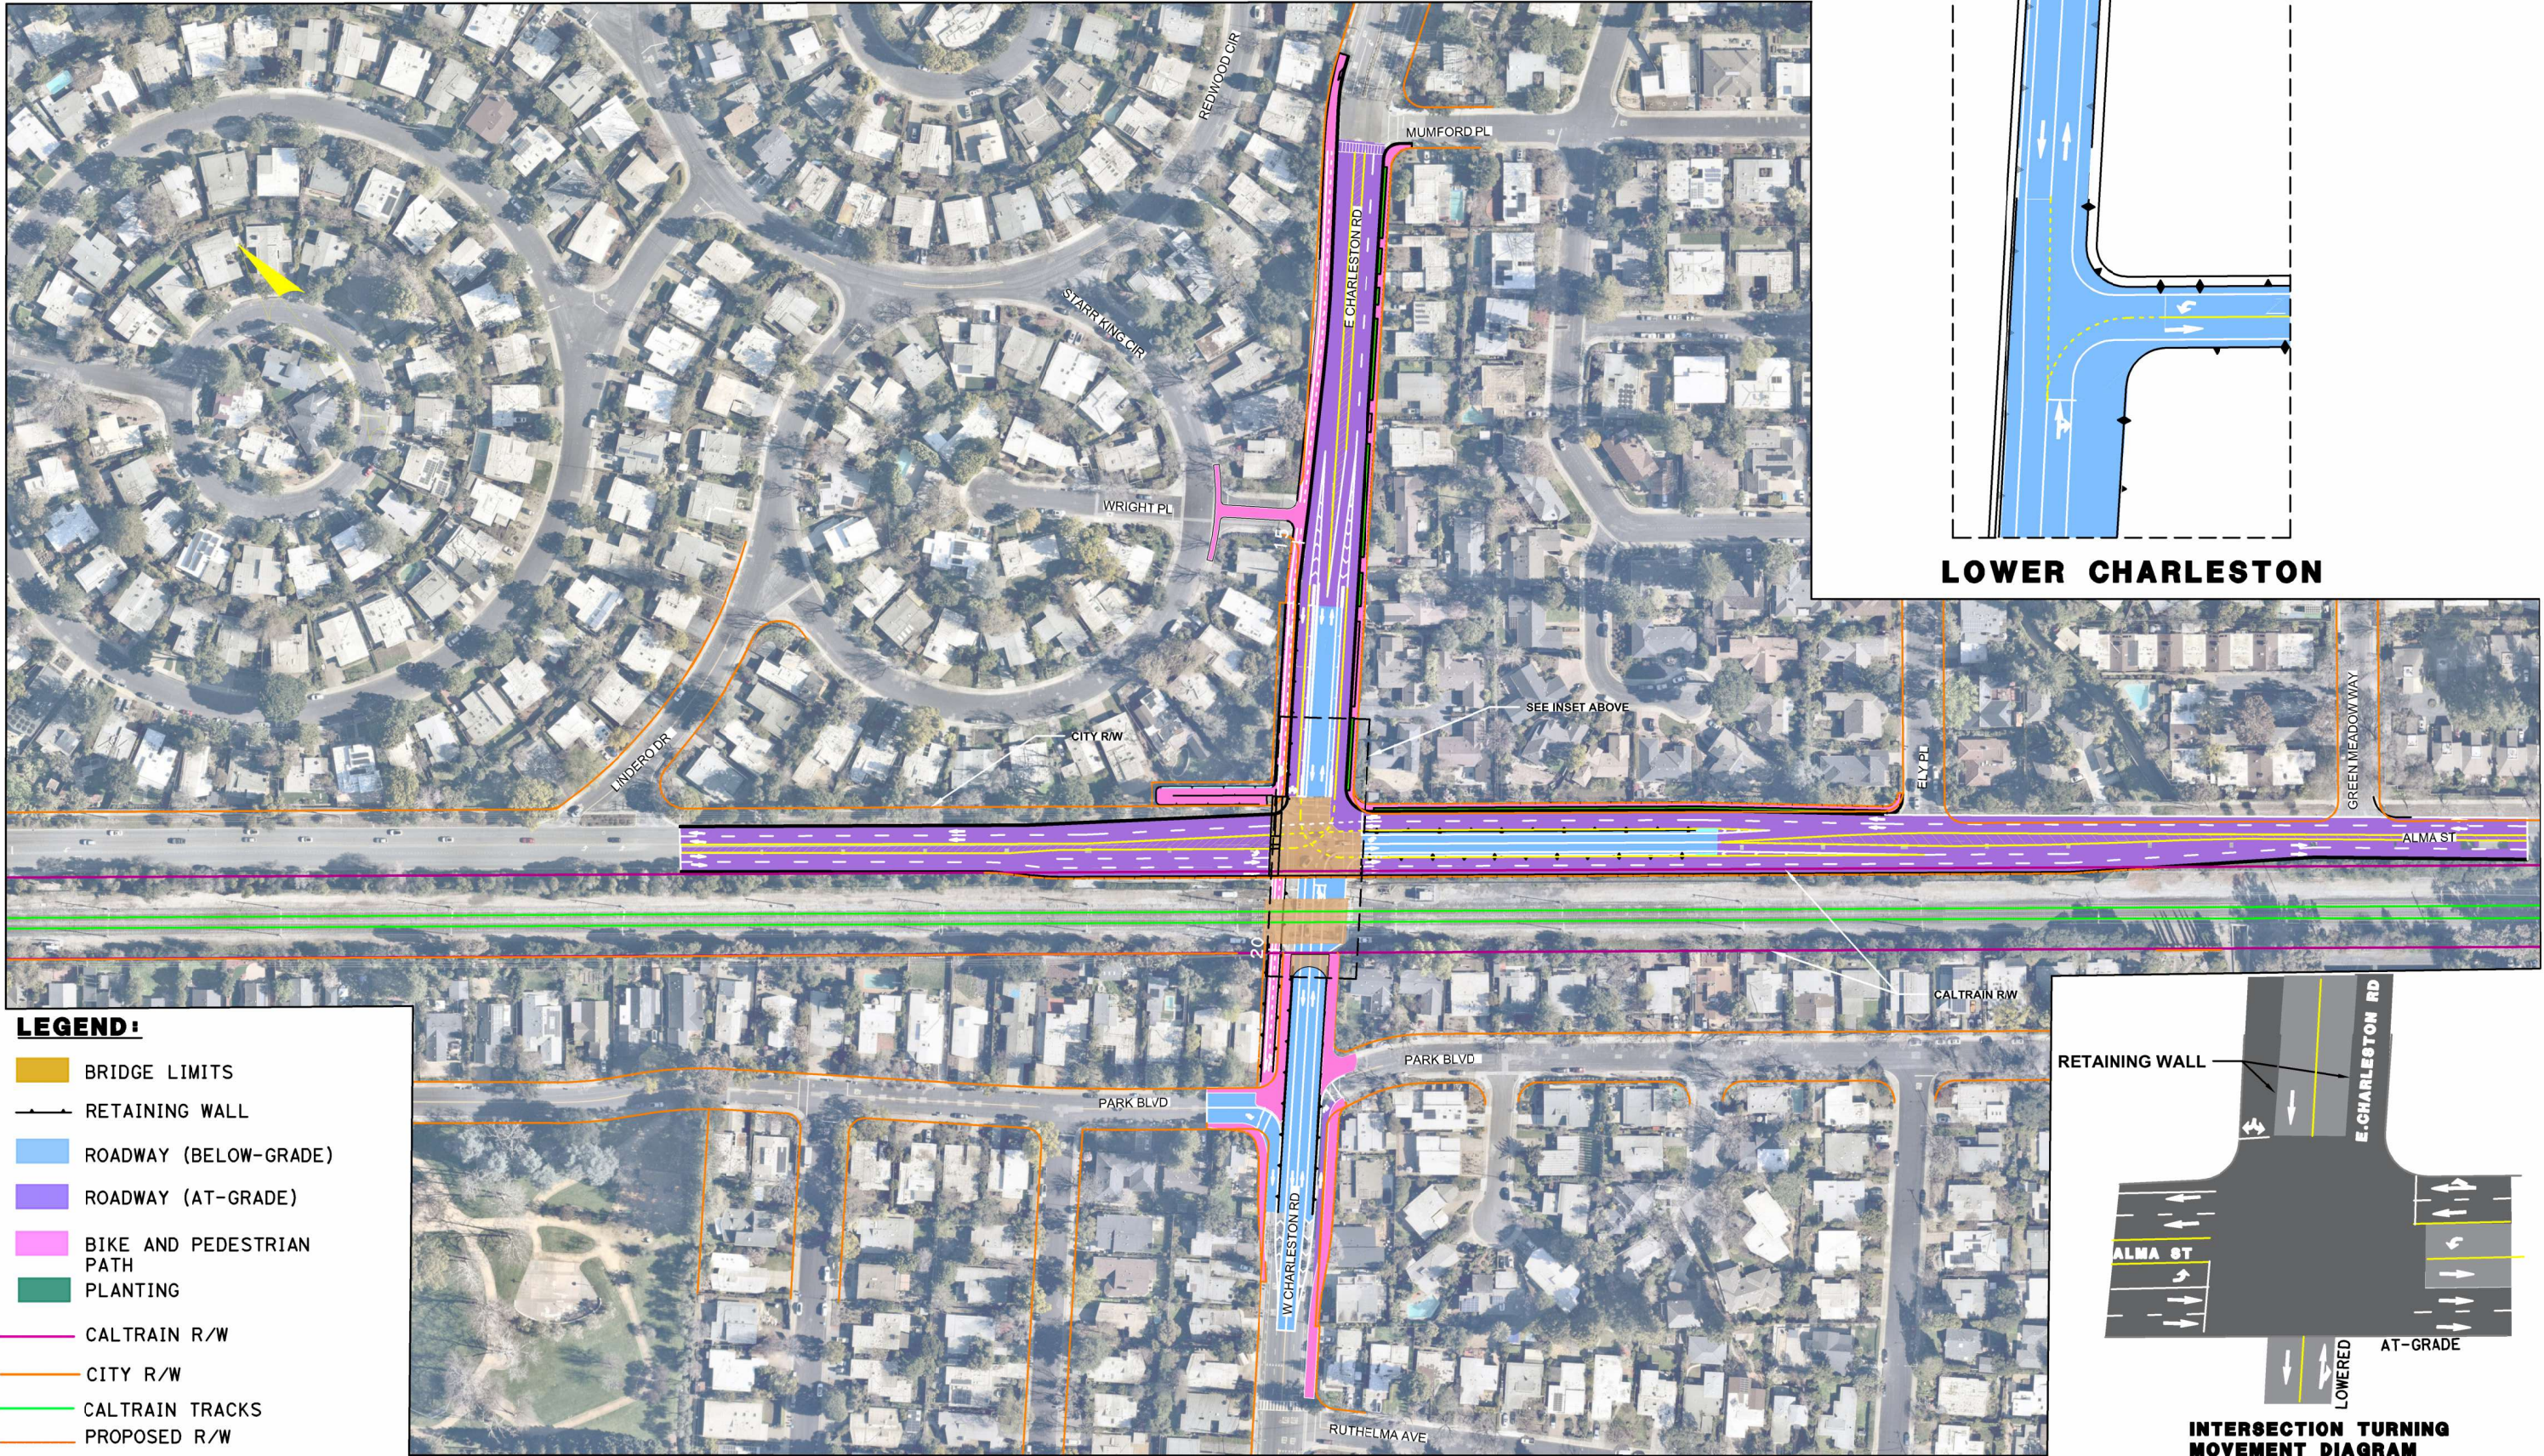


CHARLESTON ROAD, UNDERPASS: DIRECT ACCESS RAMP

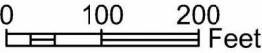


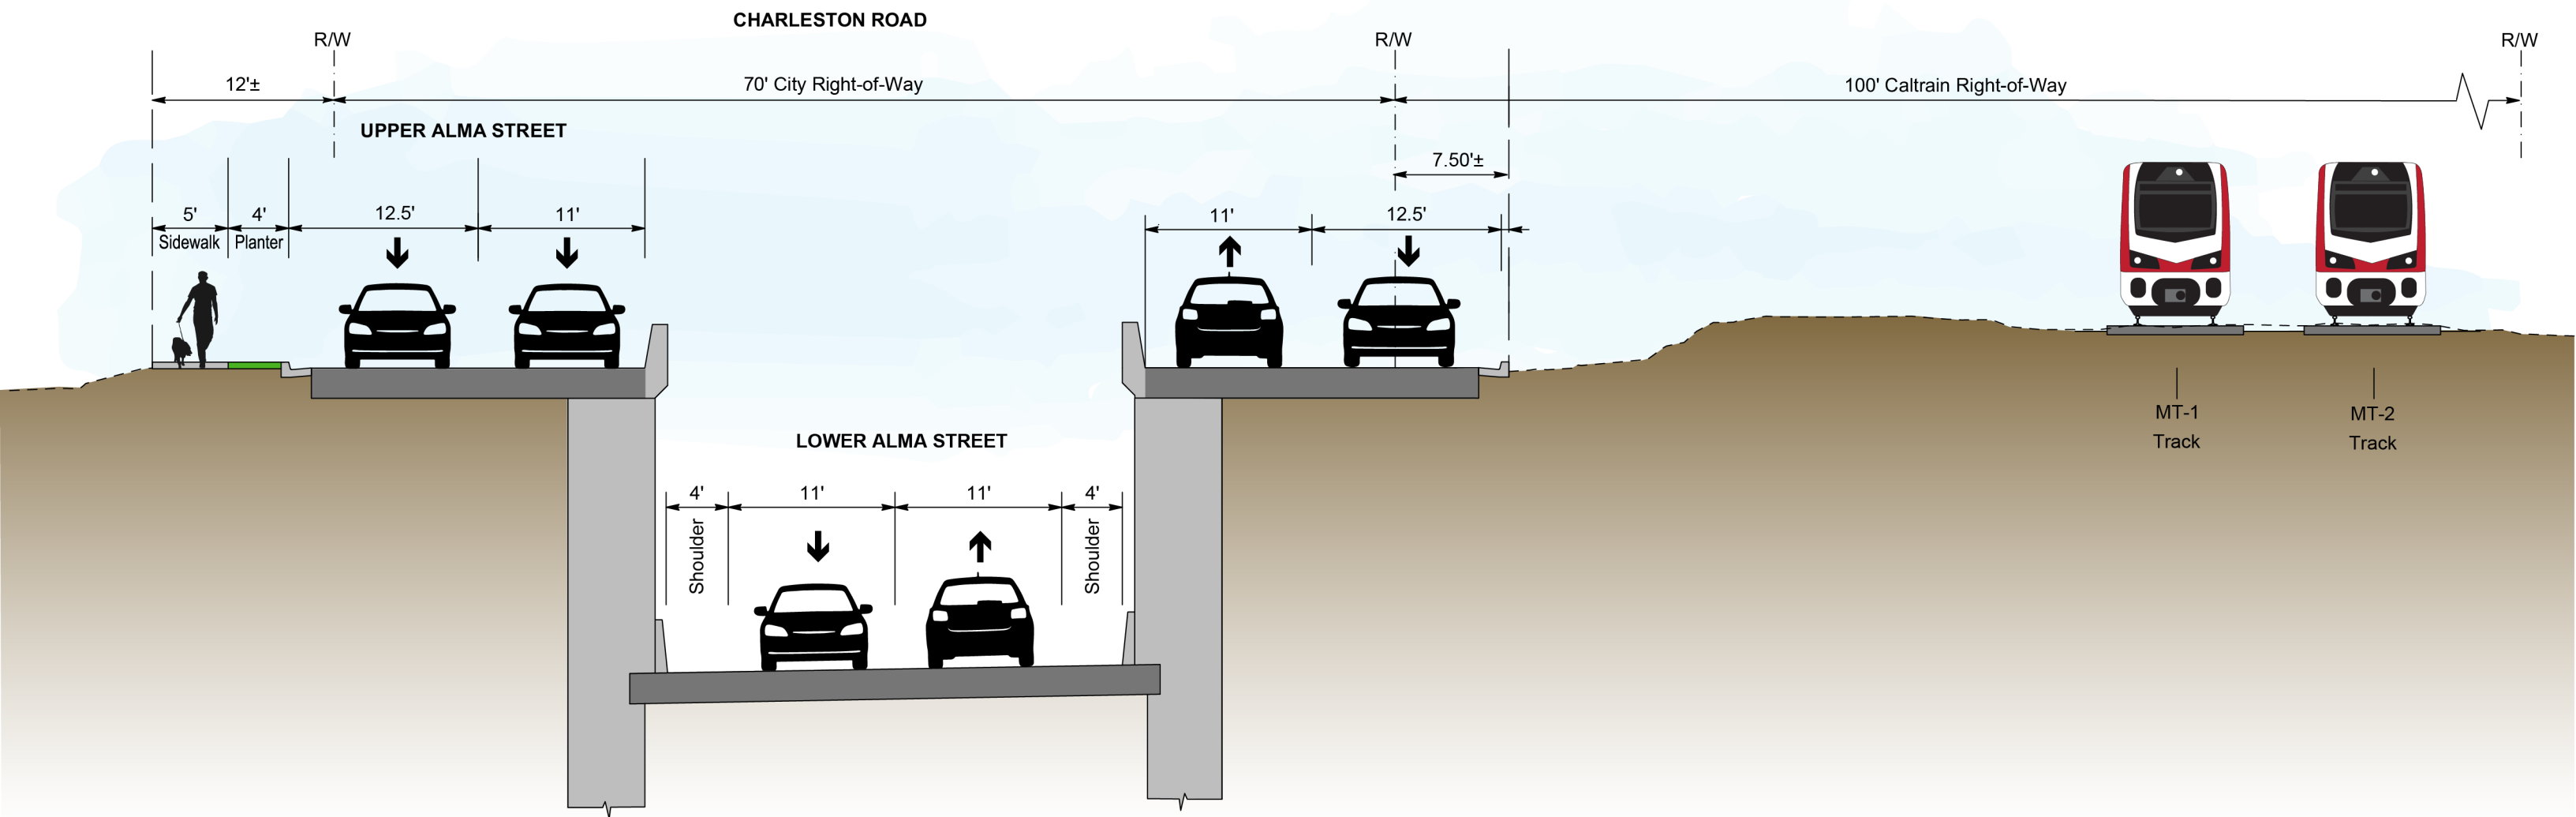


CHARLESTON ROAD
UNDERPASS
DIRECT ACCESS RAMP
ALMA STREET CROSS-SECTION

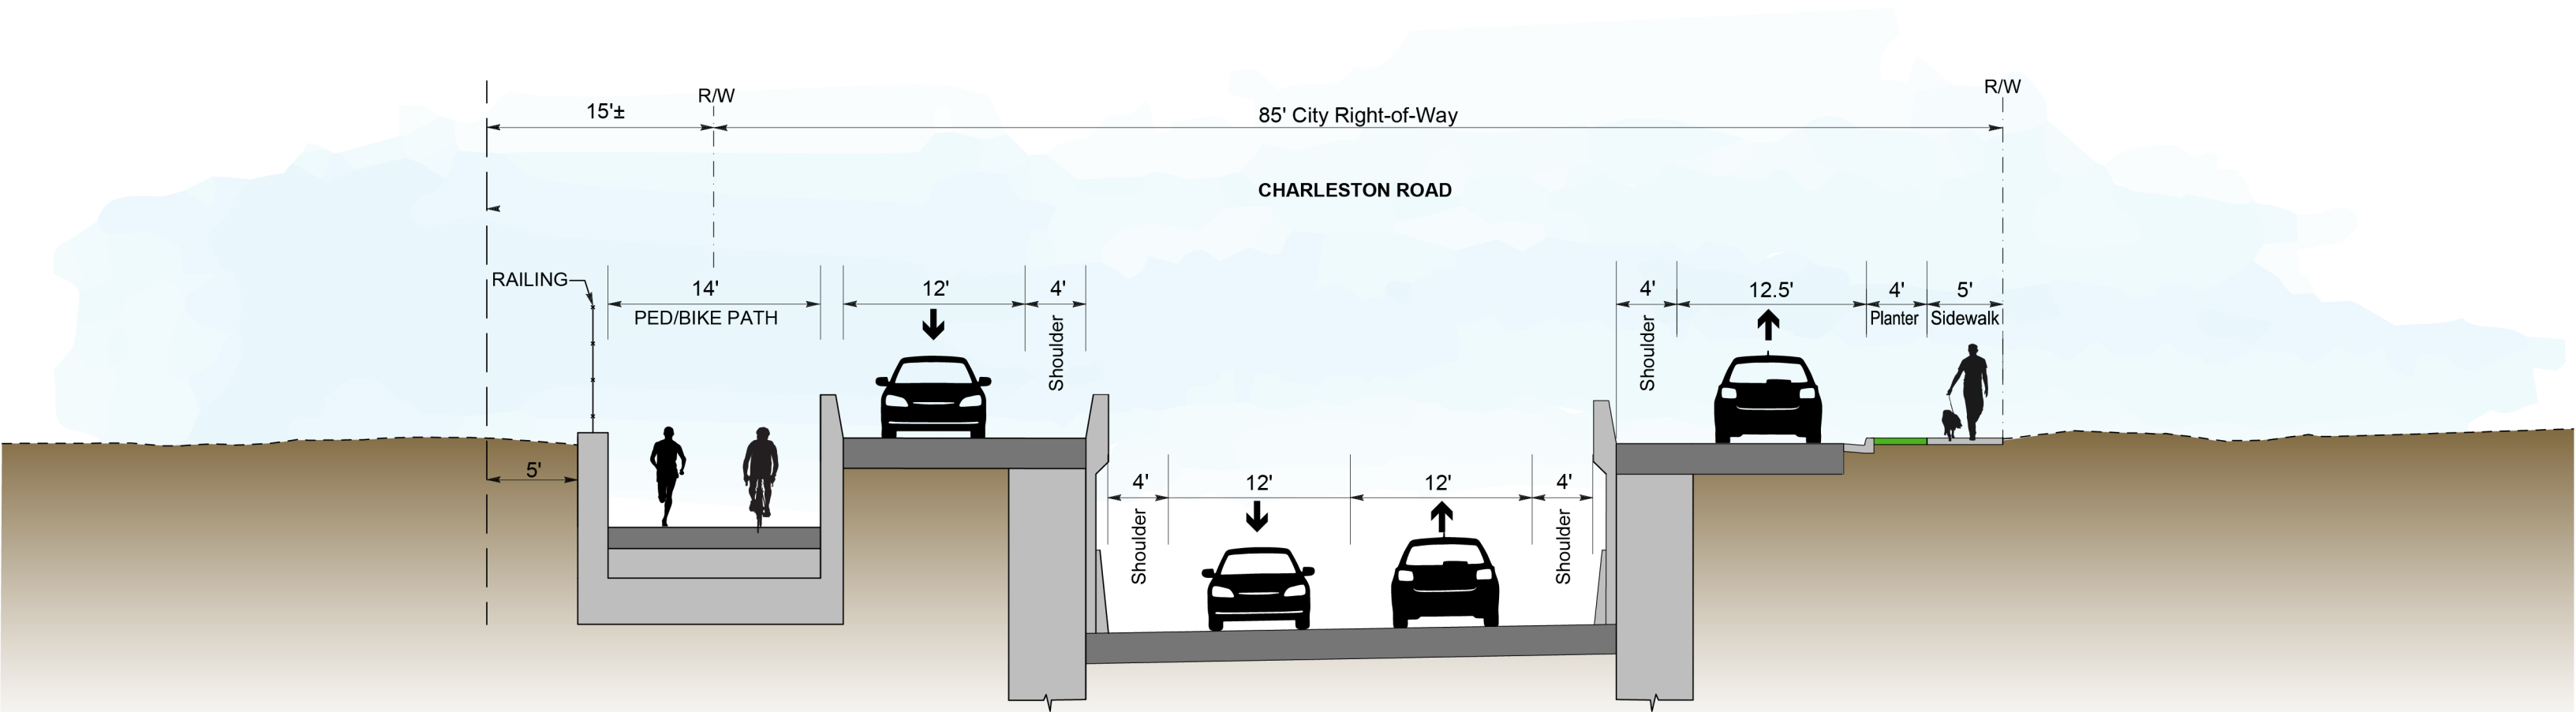


CHARLESTON ROAD
UNDERPASS
DIRECT ACCESS RAMP
CHARLESTON ROAD CROSS-SECTION

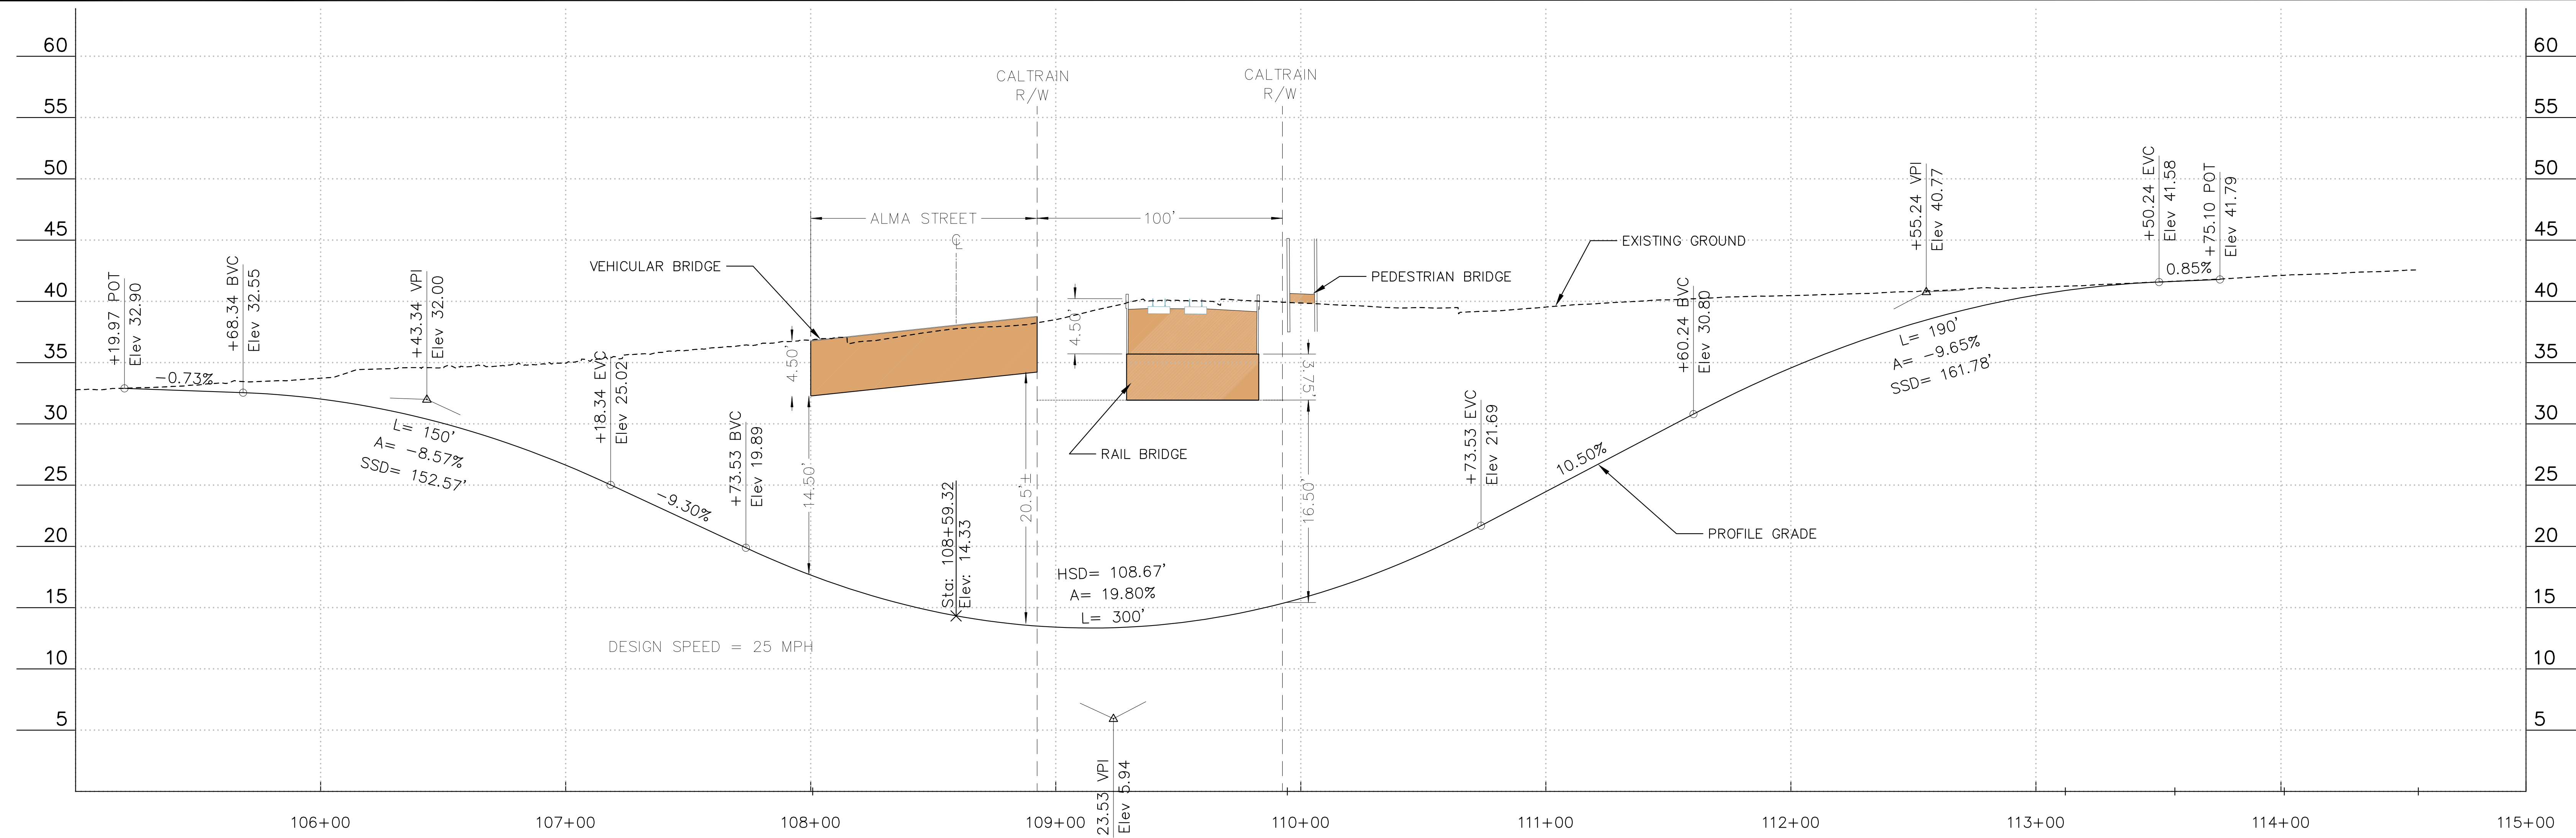

CHARLESTON ROAD

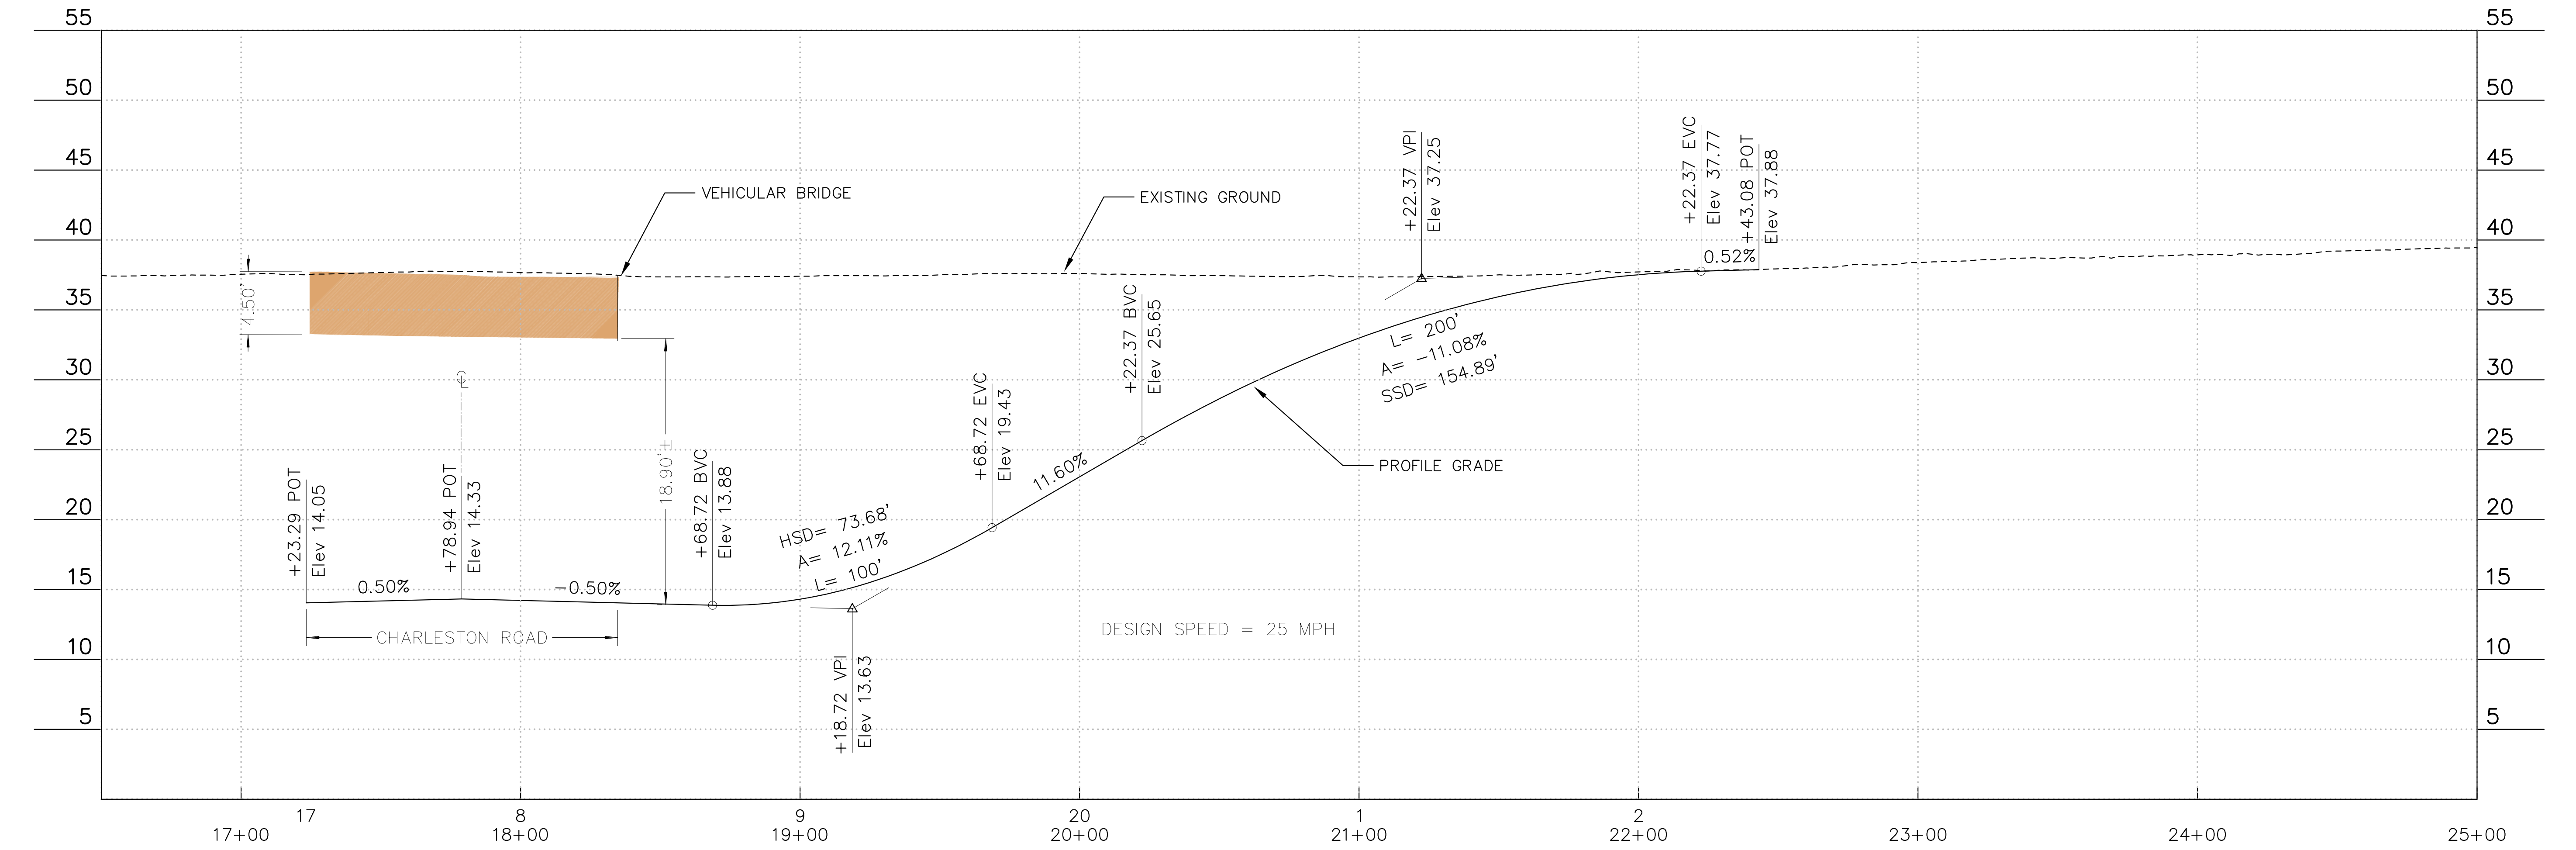

LOWER ALMA STREET

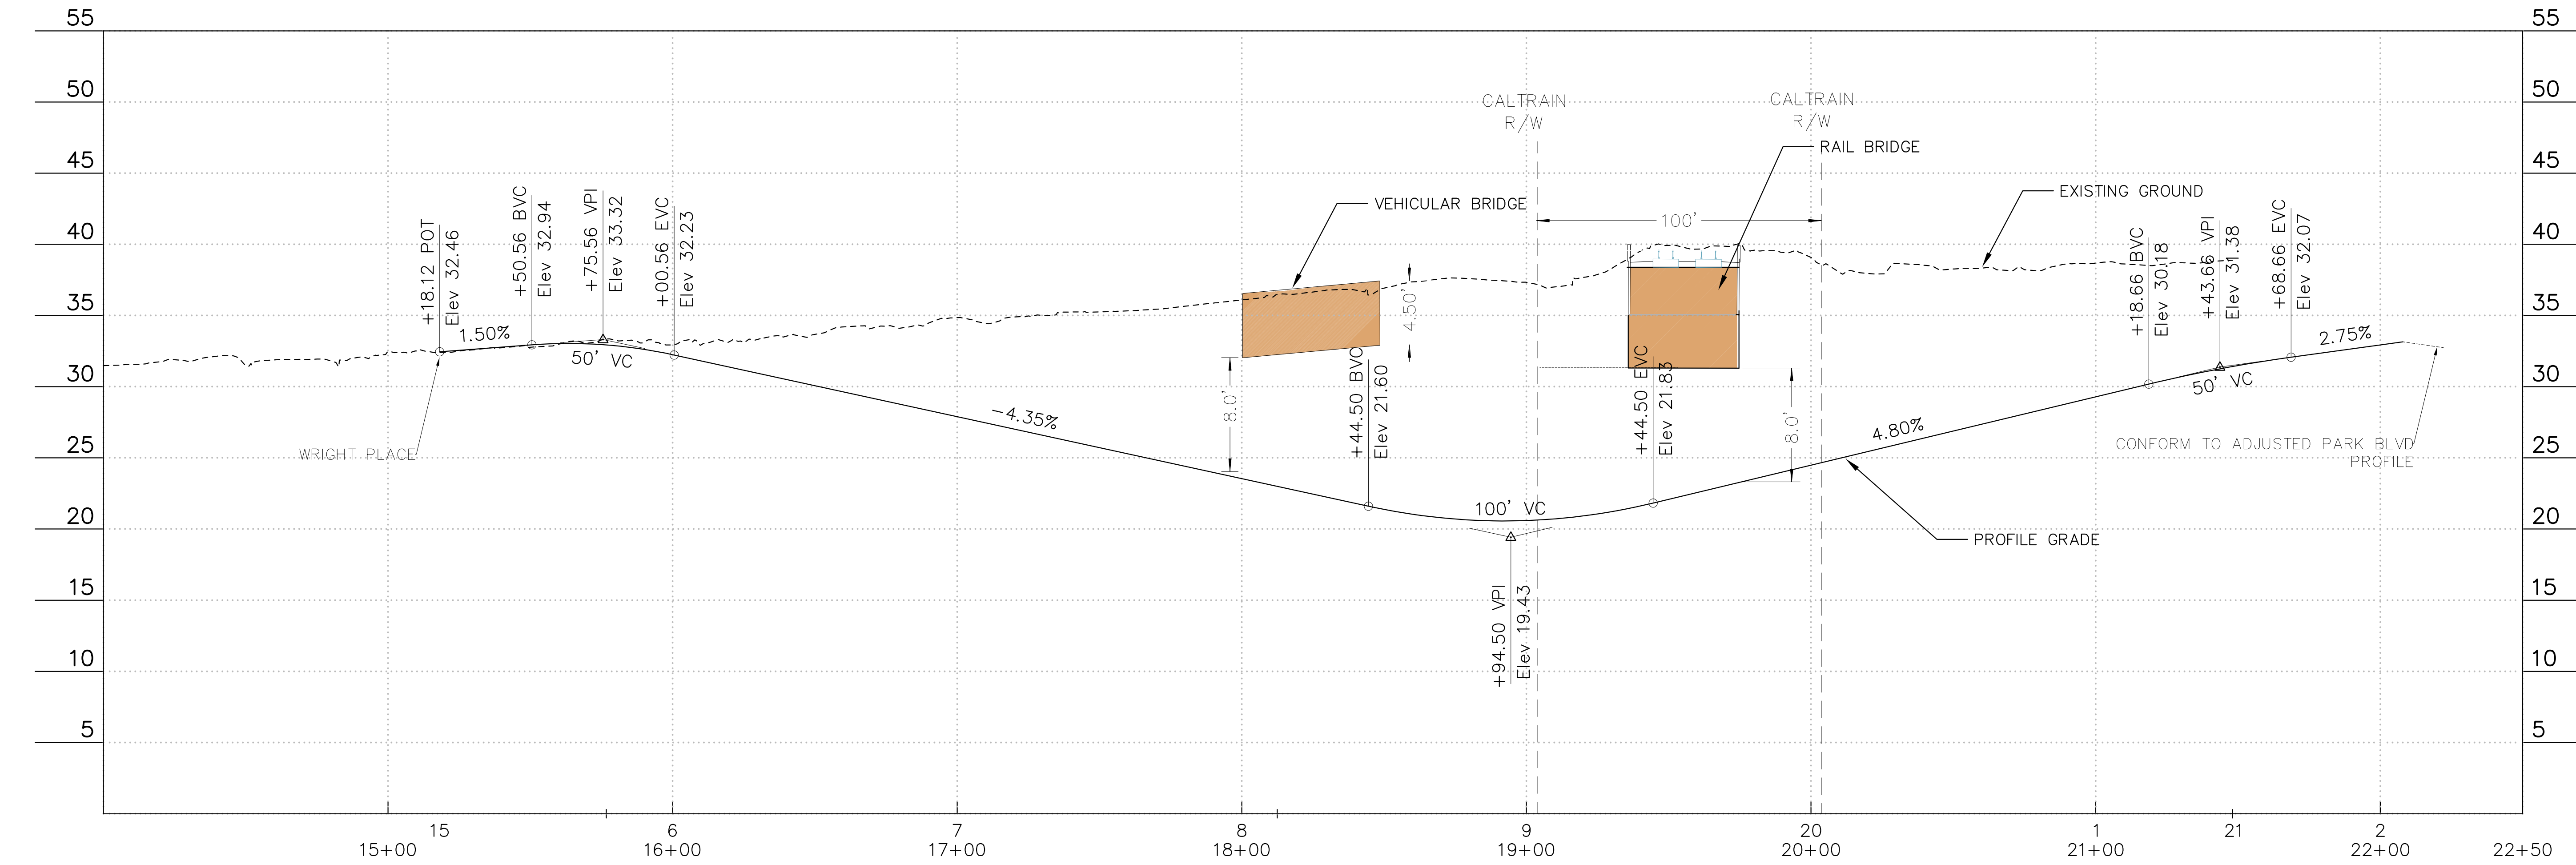

PED/BIKE PROFILE FROM WRIGHT PLACE TO PARK BLVD

PROFILES - LOWER ALMA STREET & CHARLESTON ROAD
SCALE H:1"=30'; V:1=5'



W. Charleston Rd.

Park Blvd.

Alma St.






LEGEND

- | | | | |
|--|--|--|-----------------------|
| | PARCEL OUTLINE | | FENCE |
| | PROPOSED CITY RIGHT-OF-WAY | | SIDEWALK |
| | POTENTIAL PARTIAL PROPERTY ACQUISITION | | CALTRAIN RIGHT-OF-WAY |
| | | | CALTRAIN EASEMENT |

DATA SOURCES: Parcel lines are based on Santa Clara County GIS. Fence and sidewalk lines are based on aerial topographic survey conducted in June/July 2025.

**CHARLESTON RD
UNDERPASS DIRECT
ACCESS RAMP**

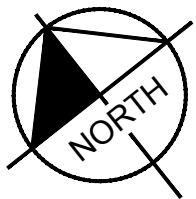

0 20 40 Feet

Caltrain

CITY OF
PALO ALTO